


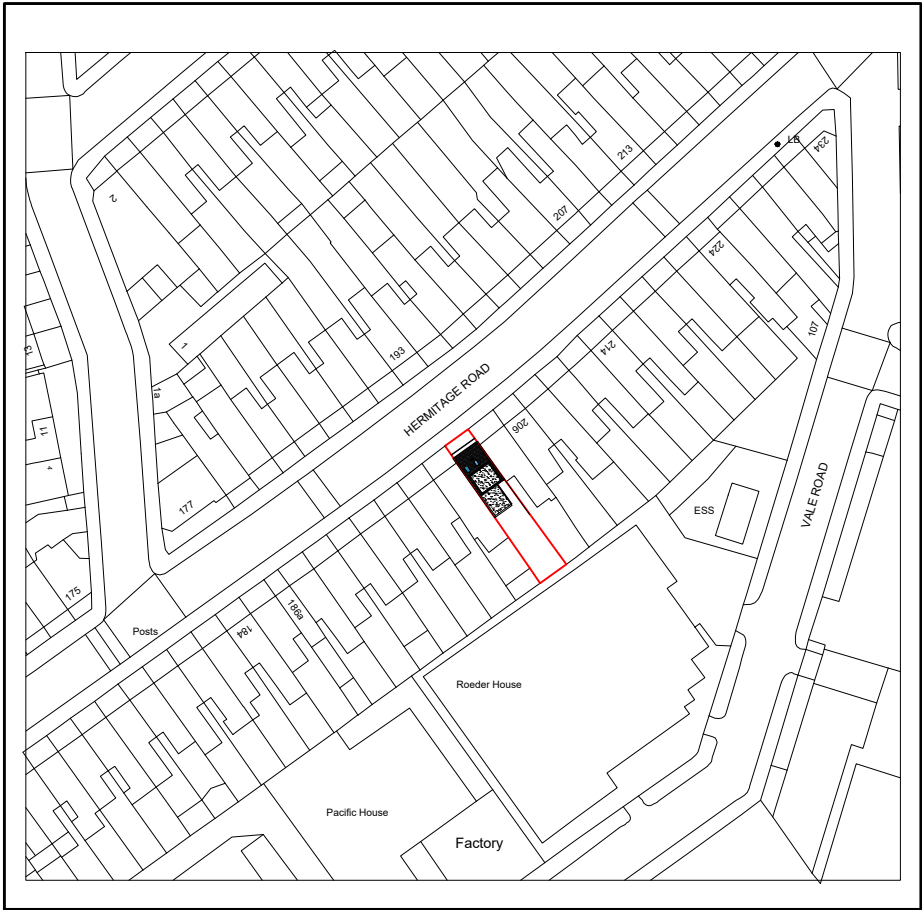


 


OS Map

 

Property Boundary

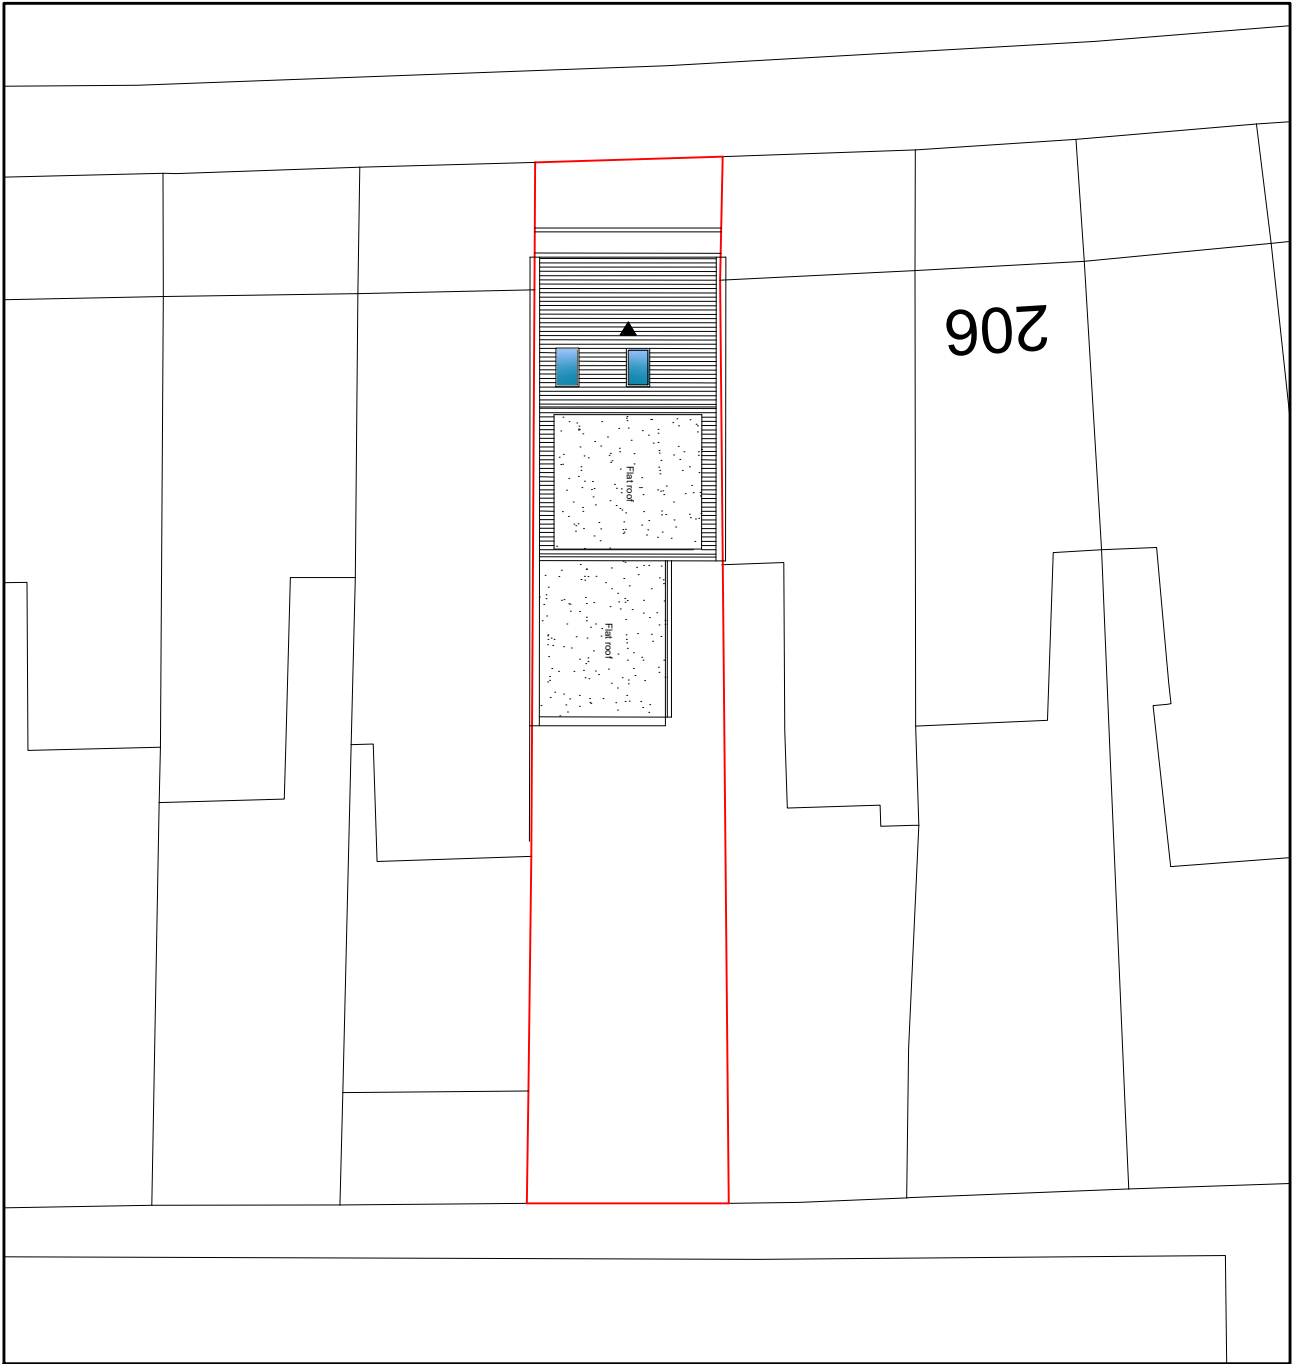

Location Plan

 

Written dimensions to be taken in preferences to scaled dimensions. The Contractor is responsible for checking all dimensions before work starts.

All work is to be carried out to the requirements, and to the satisfaction of the Local Authority.

These drawings are for planning purposes only

Any discrepancies to be brought to the attention of Star Plans Consultants immediately.

Description


Rev	Date	Description	by	chk

STAR PLANS
Design your way

76 Steli Ave. Canvey Island SS8 9QF
01268 914 125 · info@starplans.co.uk

Architecture | Town Planning

Client	
Hermitage Estates	
Project	
202 Hermitage Rd London N4 1NN	
Title	
OS map / location plans	
Date:	10.31.2022
Scale:	1:200 / 1:1250 @A3
Drawing No:	547 P 01
Drawn By:	CJ GAMBA

 


Written dimensions to be taken in preferences to scaled dimensions. The Contractor is responsible for checking all dimensions before work starts.


All work is to be carried out to the requirements, and to the satisfaction of the Local Authority.

These drawings are for planning purposes only

Any discrepancies to be brought to the attention of Star Plans Consultants immediately.

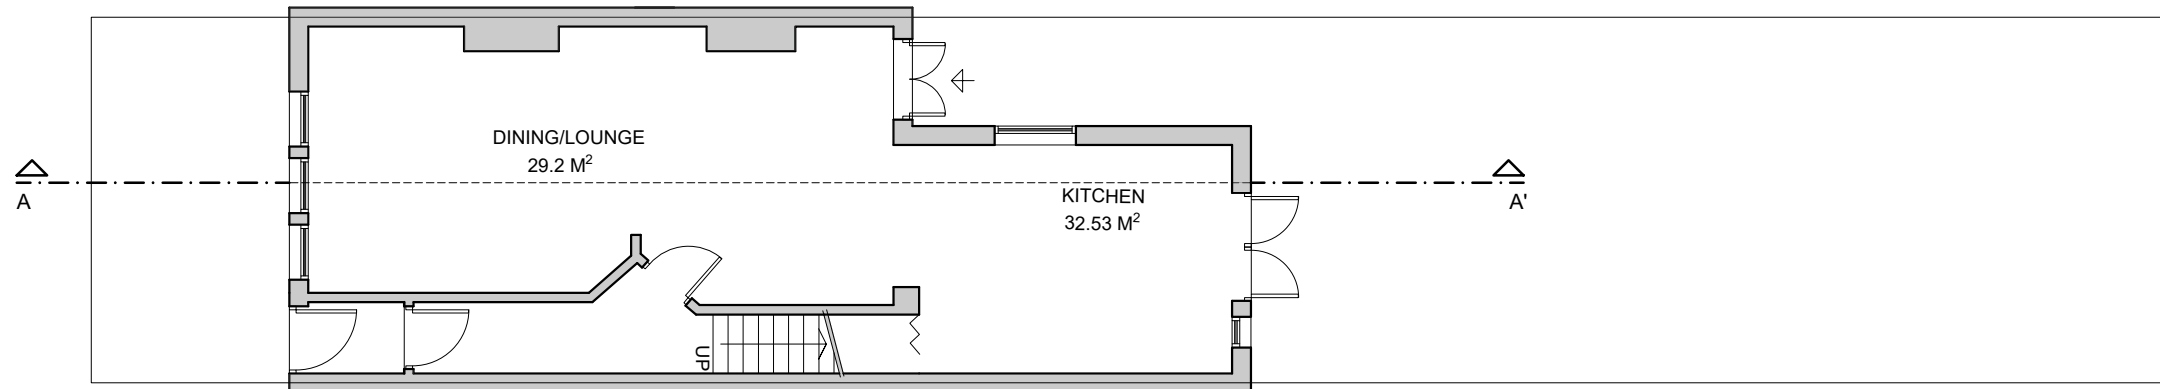


GROUND FLOOR PLAN

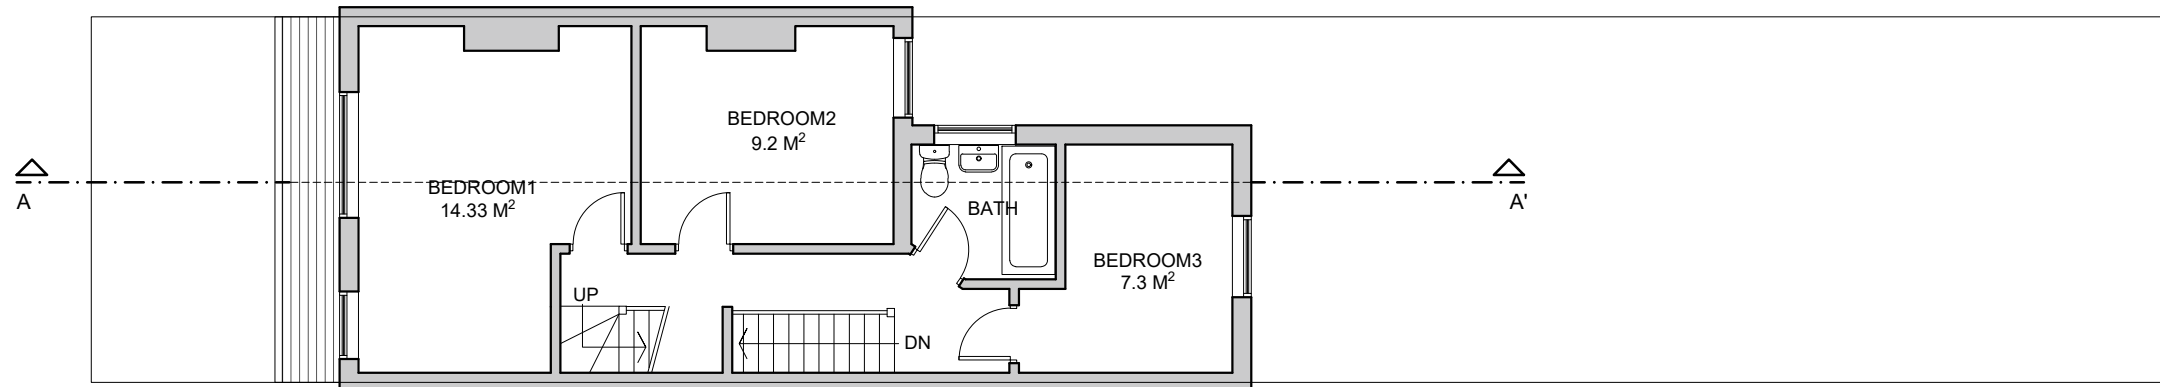

FIRST FLOOR PLAN

TGIA = 114.56 sqm

 

Rev	Date	Description	by	chk

76 Steli Ave. Canvey Island SS8 9QF
01268 914 125 · info@starplans.co.uk

Architecture | Town Planning

Client

Hermitage Estates


Project

202 Hermitage Rd London N4 1NN

Title

PROPOSED GROUND/
FIRST FLOOR PLAN

Date:	10.31.2022	Rev:
Scale:	1:100@A2	
Drawing No.547	P02	
Drawn By.	CJ GAMBA	

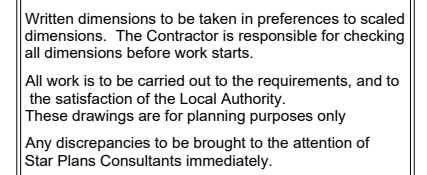

A horizontal number line is shown with tick marks at 0, 1, 2, 3, 4, 5, 6, 7, 8, 9, and 10. The labels 0, 5m, and 10m are placed above the corresponding tick marks. The segment of the line between the 4m and 5m marks is shaded black.

Rev	Date	Description	by	chk



76 Stell Ave. Canvey Island SS8 9QF
01268 914 125 • info@starplans.co.uk

Architecture | Town Planning

Client	
--------	--

Hermitage Estates

Project
202 Hermitage Rd London N4
1NN

Title	PROPOSED LOFT PLAN/ ROOF PLAN
-------	----------------------------------

Date: 10.31.2022

Scale: 1:100@A3

Drawing No.547	P 03
----------------	------


Drawn By. CJ GAMBA



FRONT ELEVATION



REAR ELEVATION

 

Written dimensions to be taken in preferences to scaled dimensions. The Contractor is responsible for checking all dimensions before work starts.

All work is to be carried out to the requirements, and to the satisfaction of the Local Authority.

These drawings are for planning purposes only

Any discrepancies to be brought to the attention of Star Plans Consultants immediately.

Description					
Rev	Date	Description	by	chk	



76 Stel Ave. Canvey Island SS8 9QF
01268 914 125 · info@starplans.co.uk

Architecture | Town Planning

Client

Hermitage Estates

Project

202 Hermitage Rd London N4 1NN

Title

PROPOSED FRONT/ REAR ELEVATION


Date: 10.31.2022

Scale: 1:100@A3


Drawing No.547 P 04

Drawn By. CJ GAMBA

Rev:

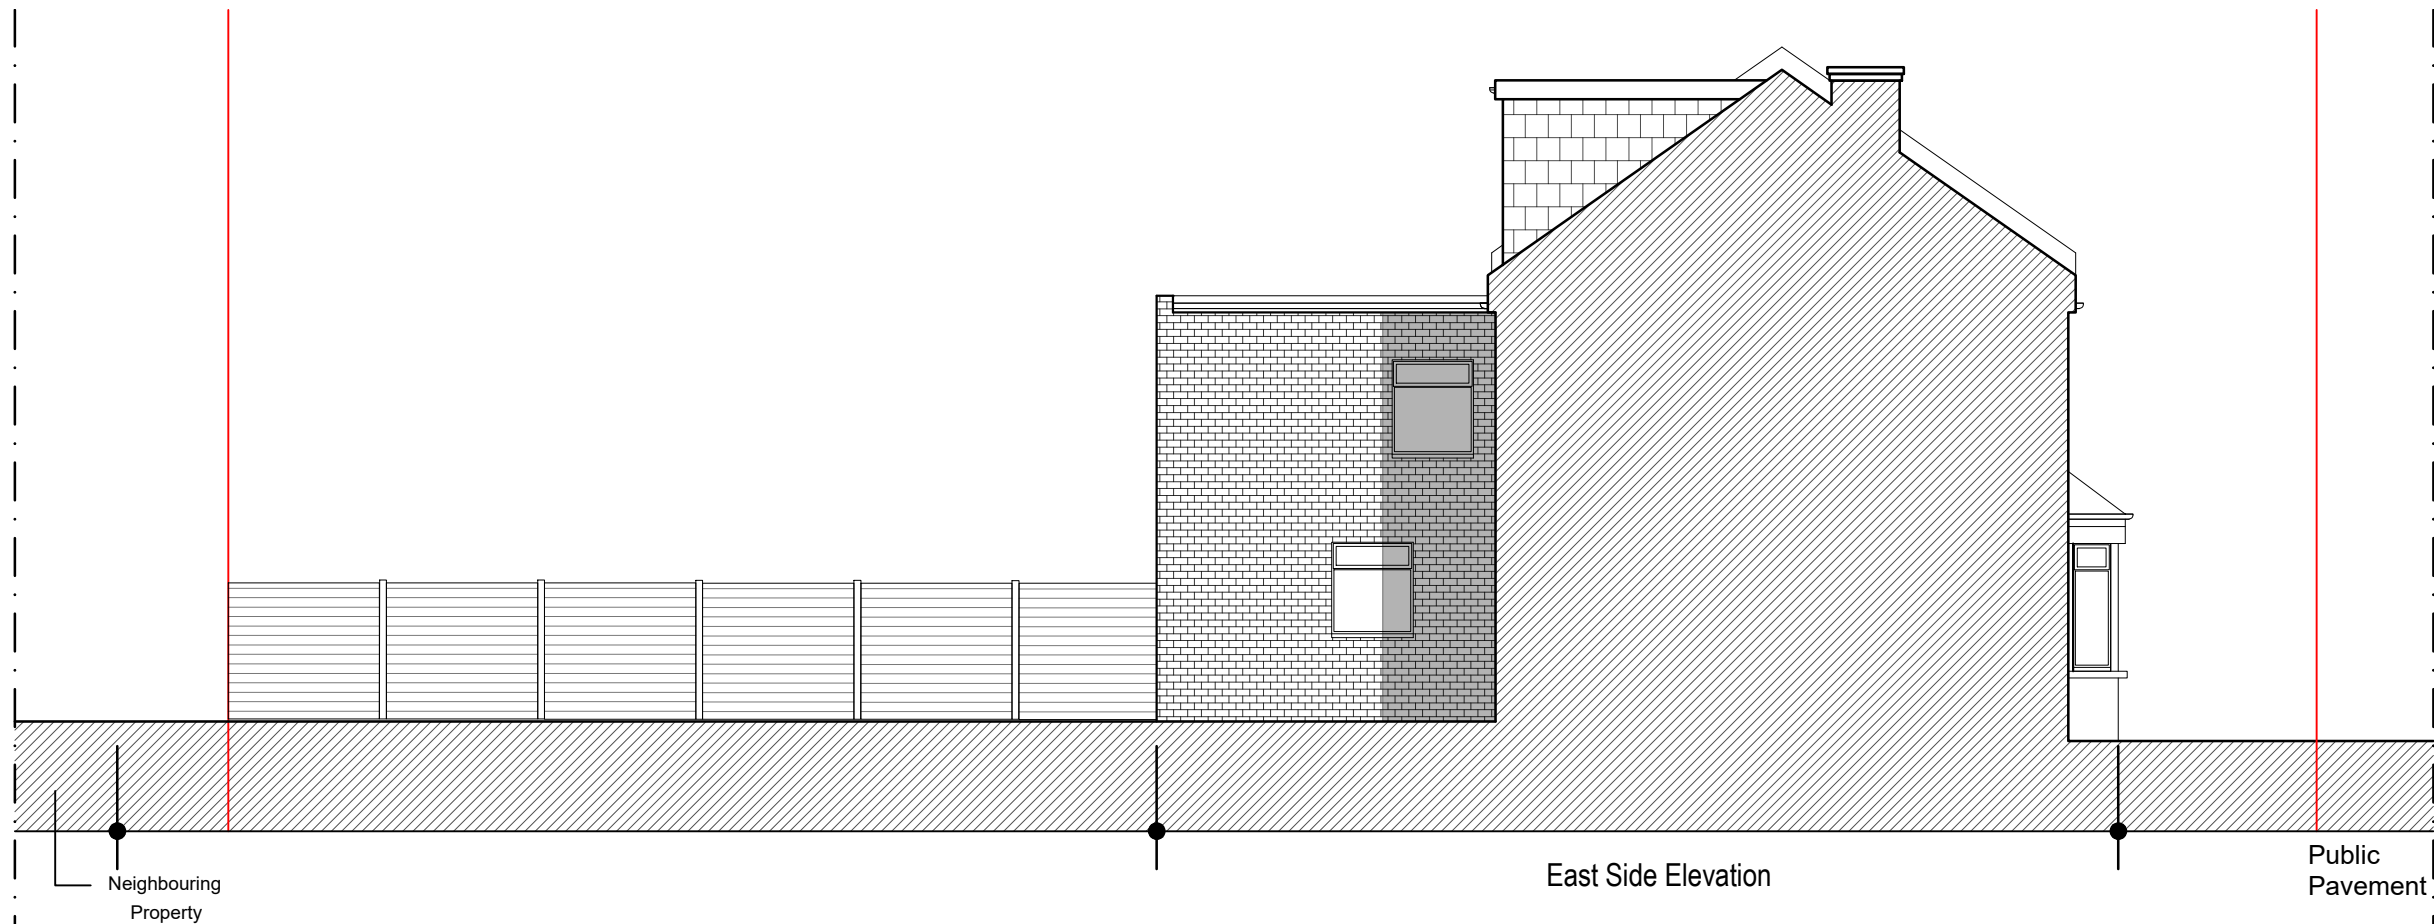

EAST SIDE ELEVATION

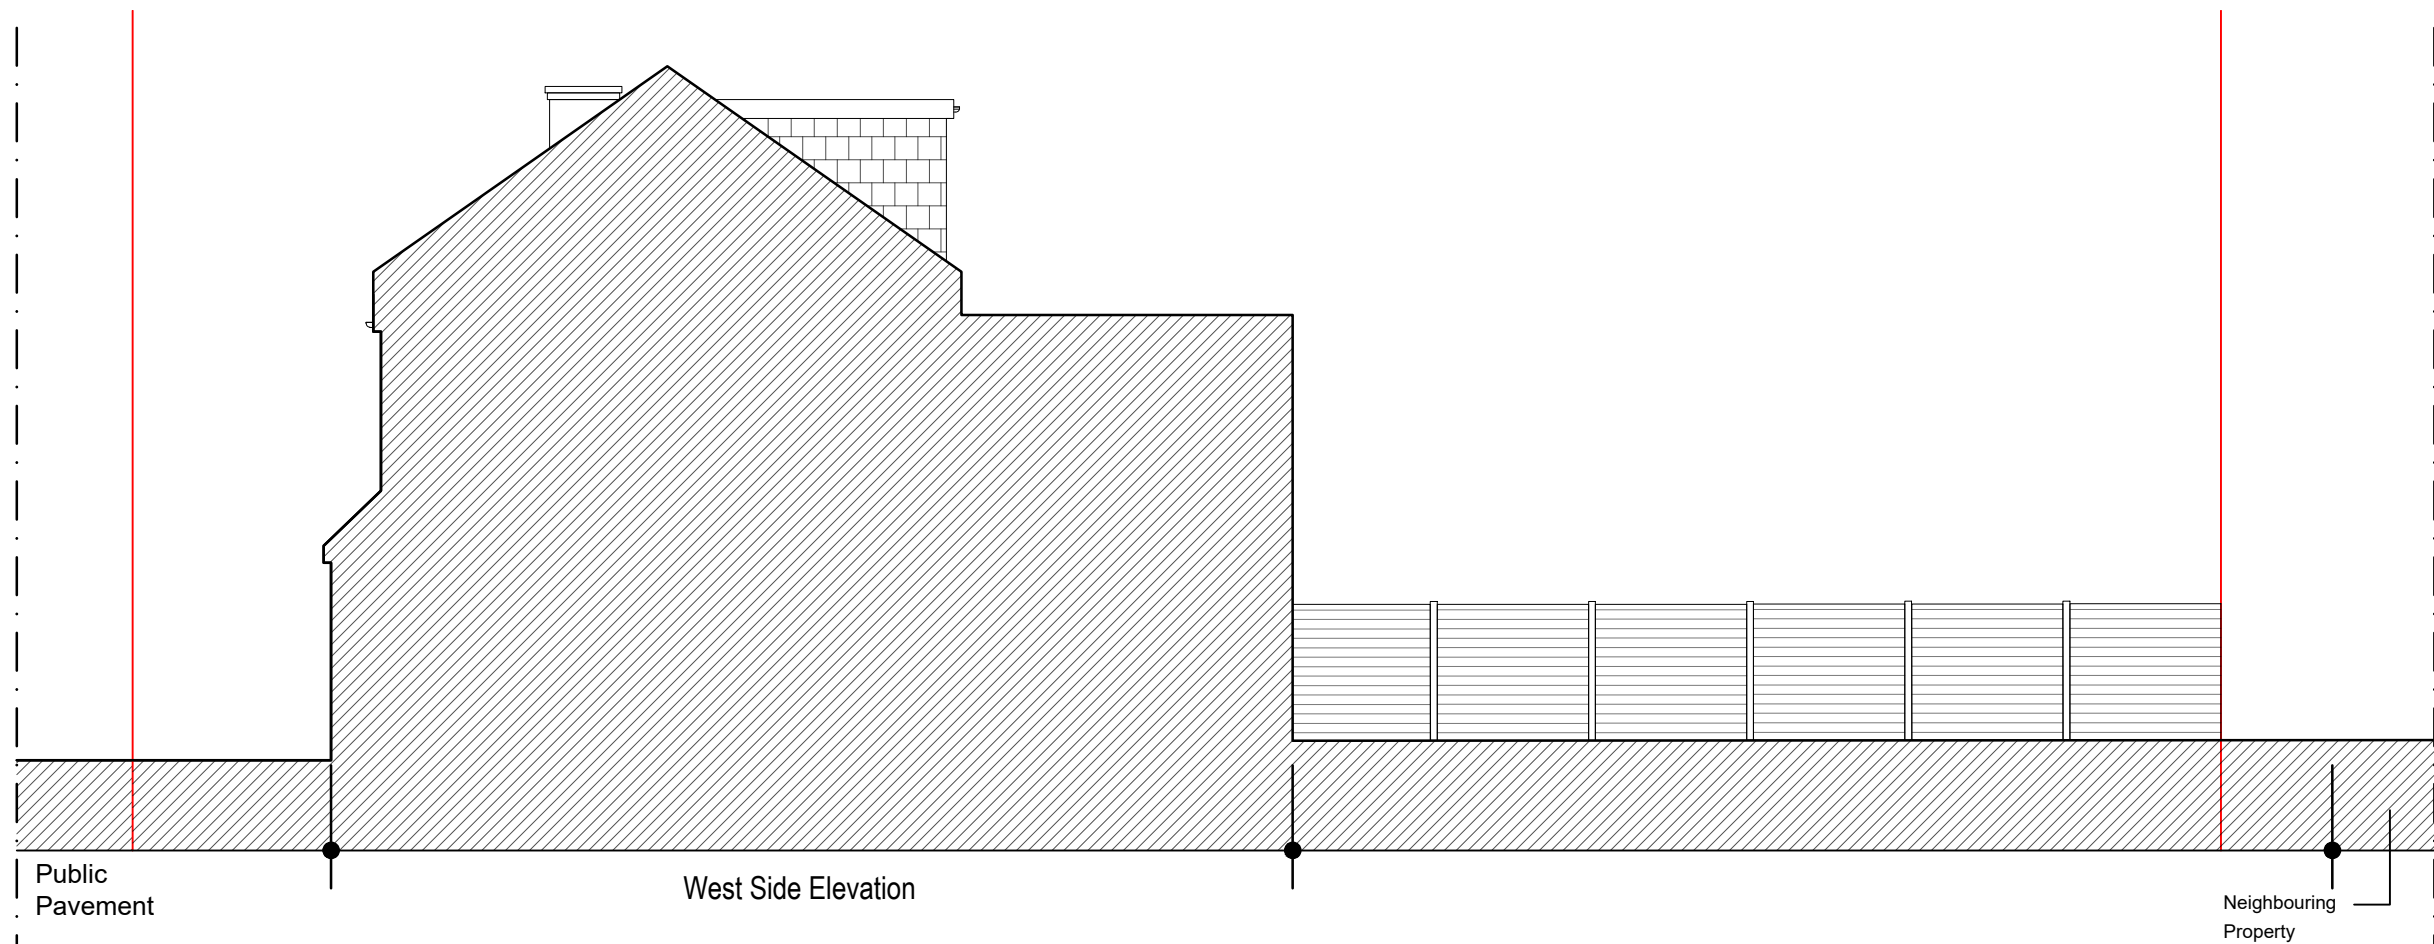

WEST SIDE ELEVATION



Written dimensions to be taken in preference to scaled dimensions. The Contractor is responsible for checking all dimensions before work starts.

All work is to be carried out to the requirements, and to the satisfaction of the Local Authority.

These drawings are for planning purposes only

Any discrepancies to be brought to the attention of Star Plans Consultants immediately.

Description

Rev	Date	Description	by	chk



76 Stel! Ave. Canvey Island SS8 9QF
01268 914 125 · info@starplans.co.uk

Architecture | Town Planning


Client

Hermitage Estates


Project
202 Hermitage Rd London N4
1NN

Title
PROPOSED SIDE
ELEVATIONS

Date: 10.31.2022	Rev:
Scale: 1:100@A3	
Drawing No.547 P 05	
Drawn By: CJ GAMBA	

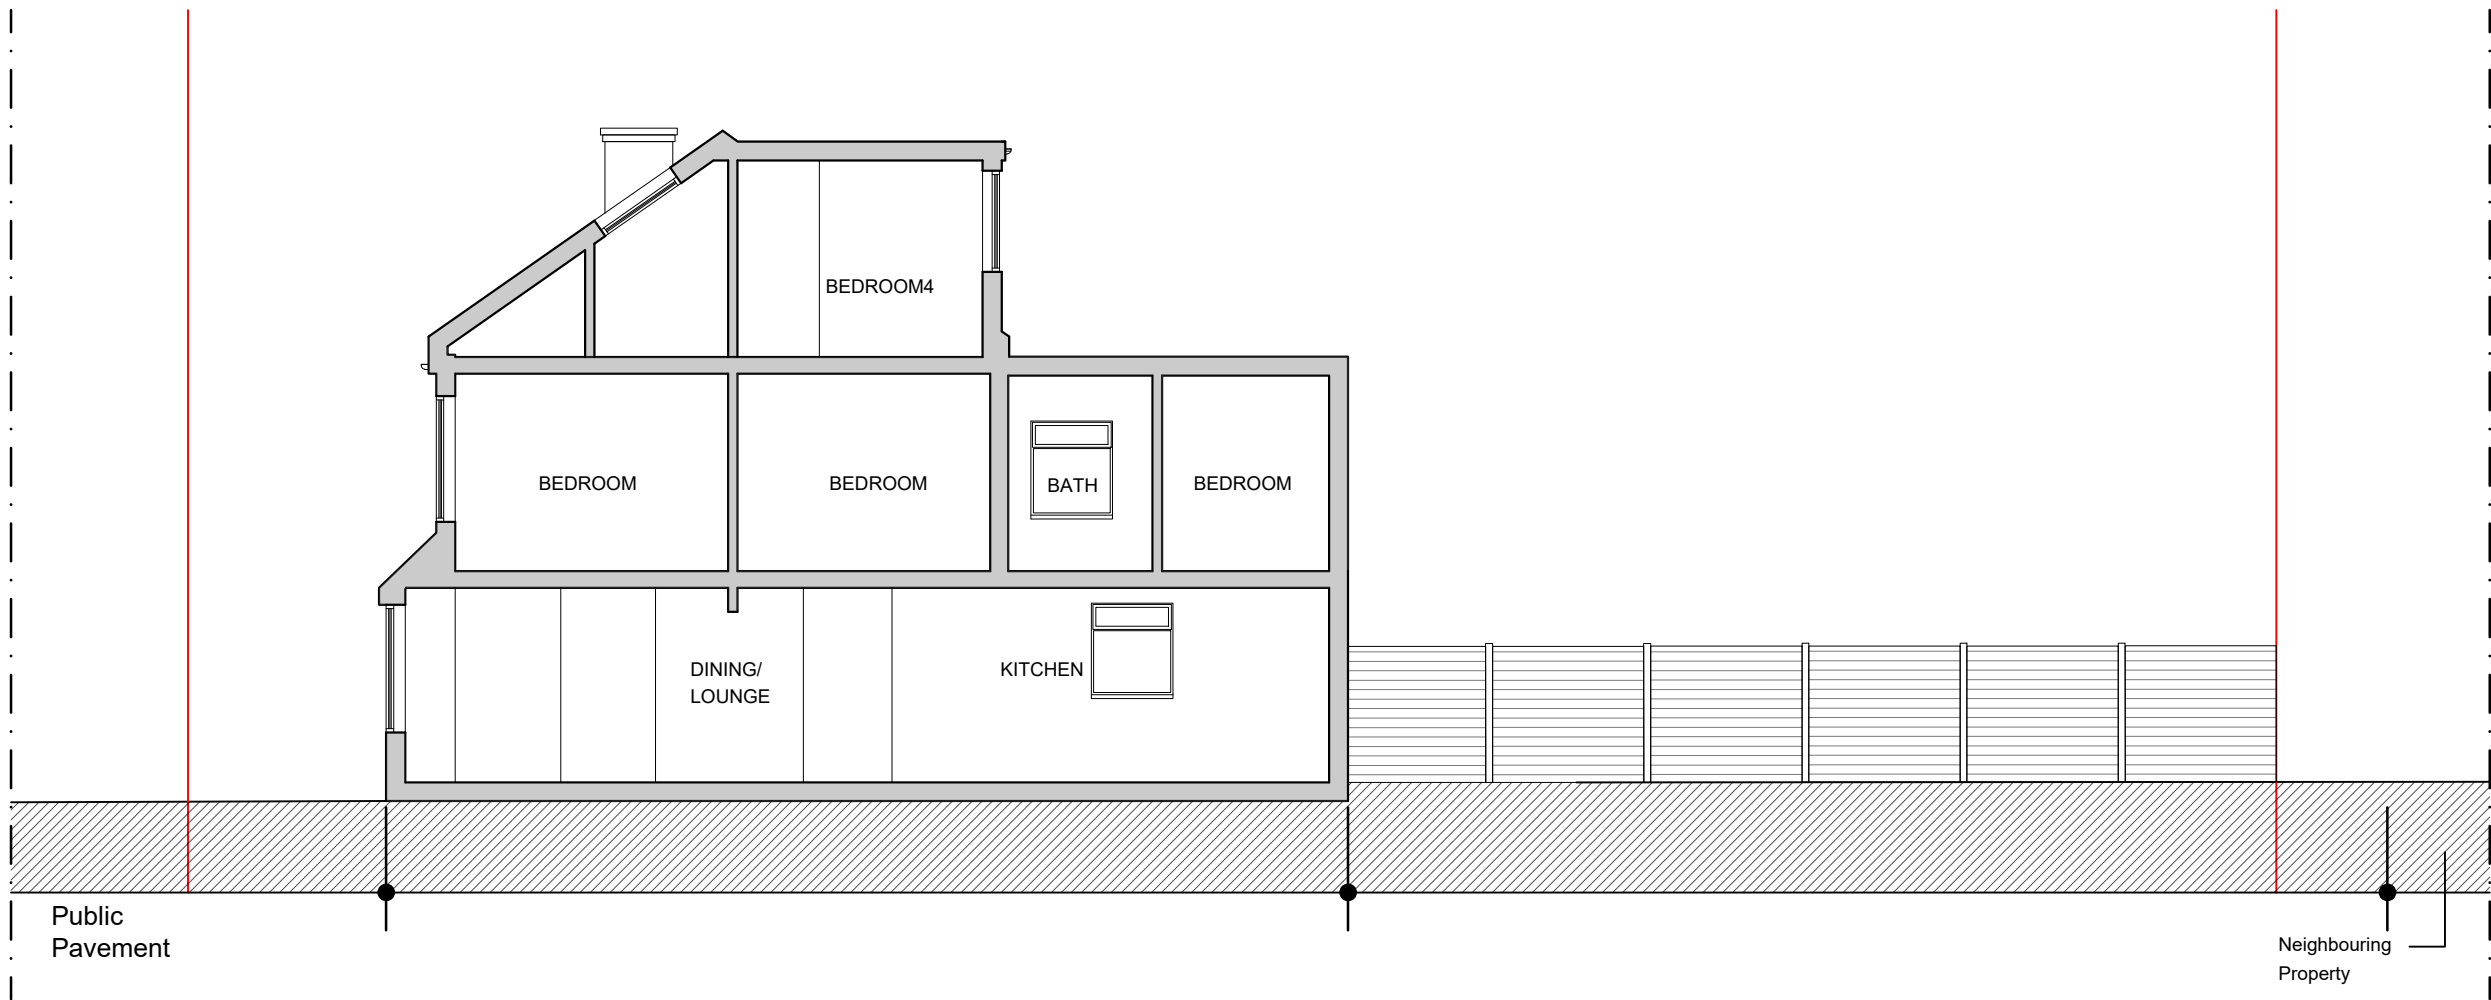

SECTION THRU AA'

 

Written dimensions to be taken in preferences to scaled dimensions. The Contractor is responsible for checking all dimensions before work starts.

All work is to be carried out to the requirements, and to the satisfaction of the Local Authority.

These drawings are for planning purposes only

Any discrepancies to be brought to the attention of Star Plans Consultants immediately.

Description

Rev	Date	Description	by	chk



76 StelI Ave. Canvey Island SS8 9QF
01268 914 125 · info@starplans.co.uk

Architecture | Town Planning

Client

Hermitage Estates

Project
202 Hermitage Rd London N4
1NN

Title
PROPOSED
SECTION AA

Date:	10.31.2022	Rev:
Scale:	1:100@A3	
Drawing No.547	P 06	
Drawn By.	CJ GAMBA	