

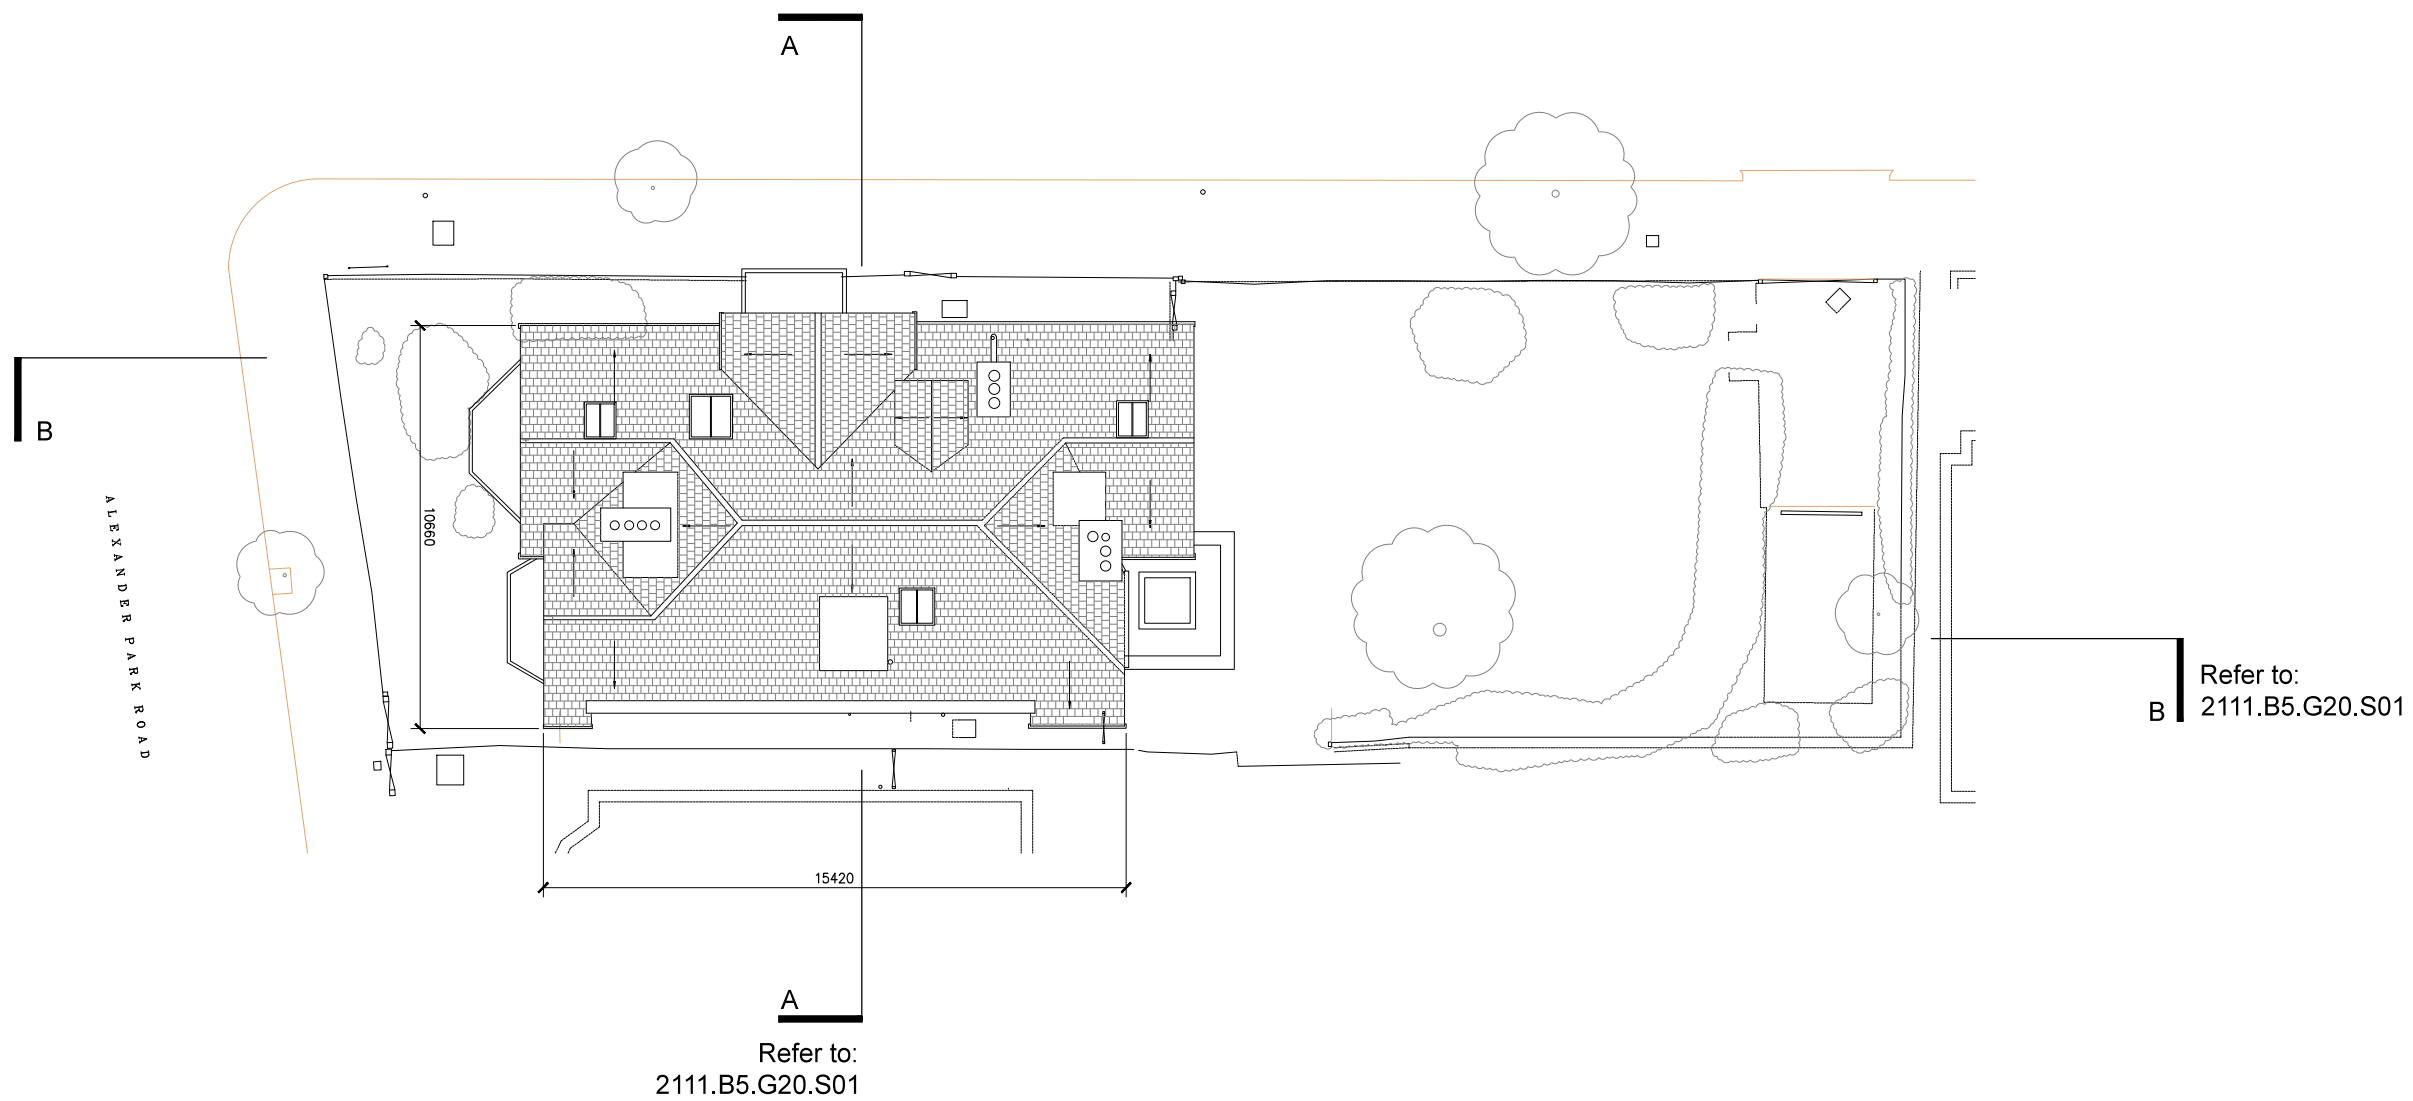


 

Site Plan: Proposed

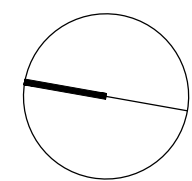

Rev	Description	Date	By	Chk
A	Revised where clouded	DD.MM.YY	XXX	XXX
B	Extension reduced	02.11.22	DG	XXX

Project: 2111vap
34 Alexandra Park Road

Subject: Proposed Site Plan

Scale: 1:200 @ A3


Date: 25.03.22

Project | Drawing


2111 .B5.G10.P01

Rev
B

1 Use figured dimensions only
2 Do not scale from this drawing
3 All dimensions to be checked on site and the Architect to be informed of any discrepancies before construction commences
4 All references to drawings refer to current revision of that drawing
5 Structural and services information shown is indicative only. Refer to consultants' drawings for details and setting out
6 All work and materials to be in accordance with current applicable statutory legislation and to comply with all relevant codes of practice and British and European standards

 

Metres

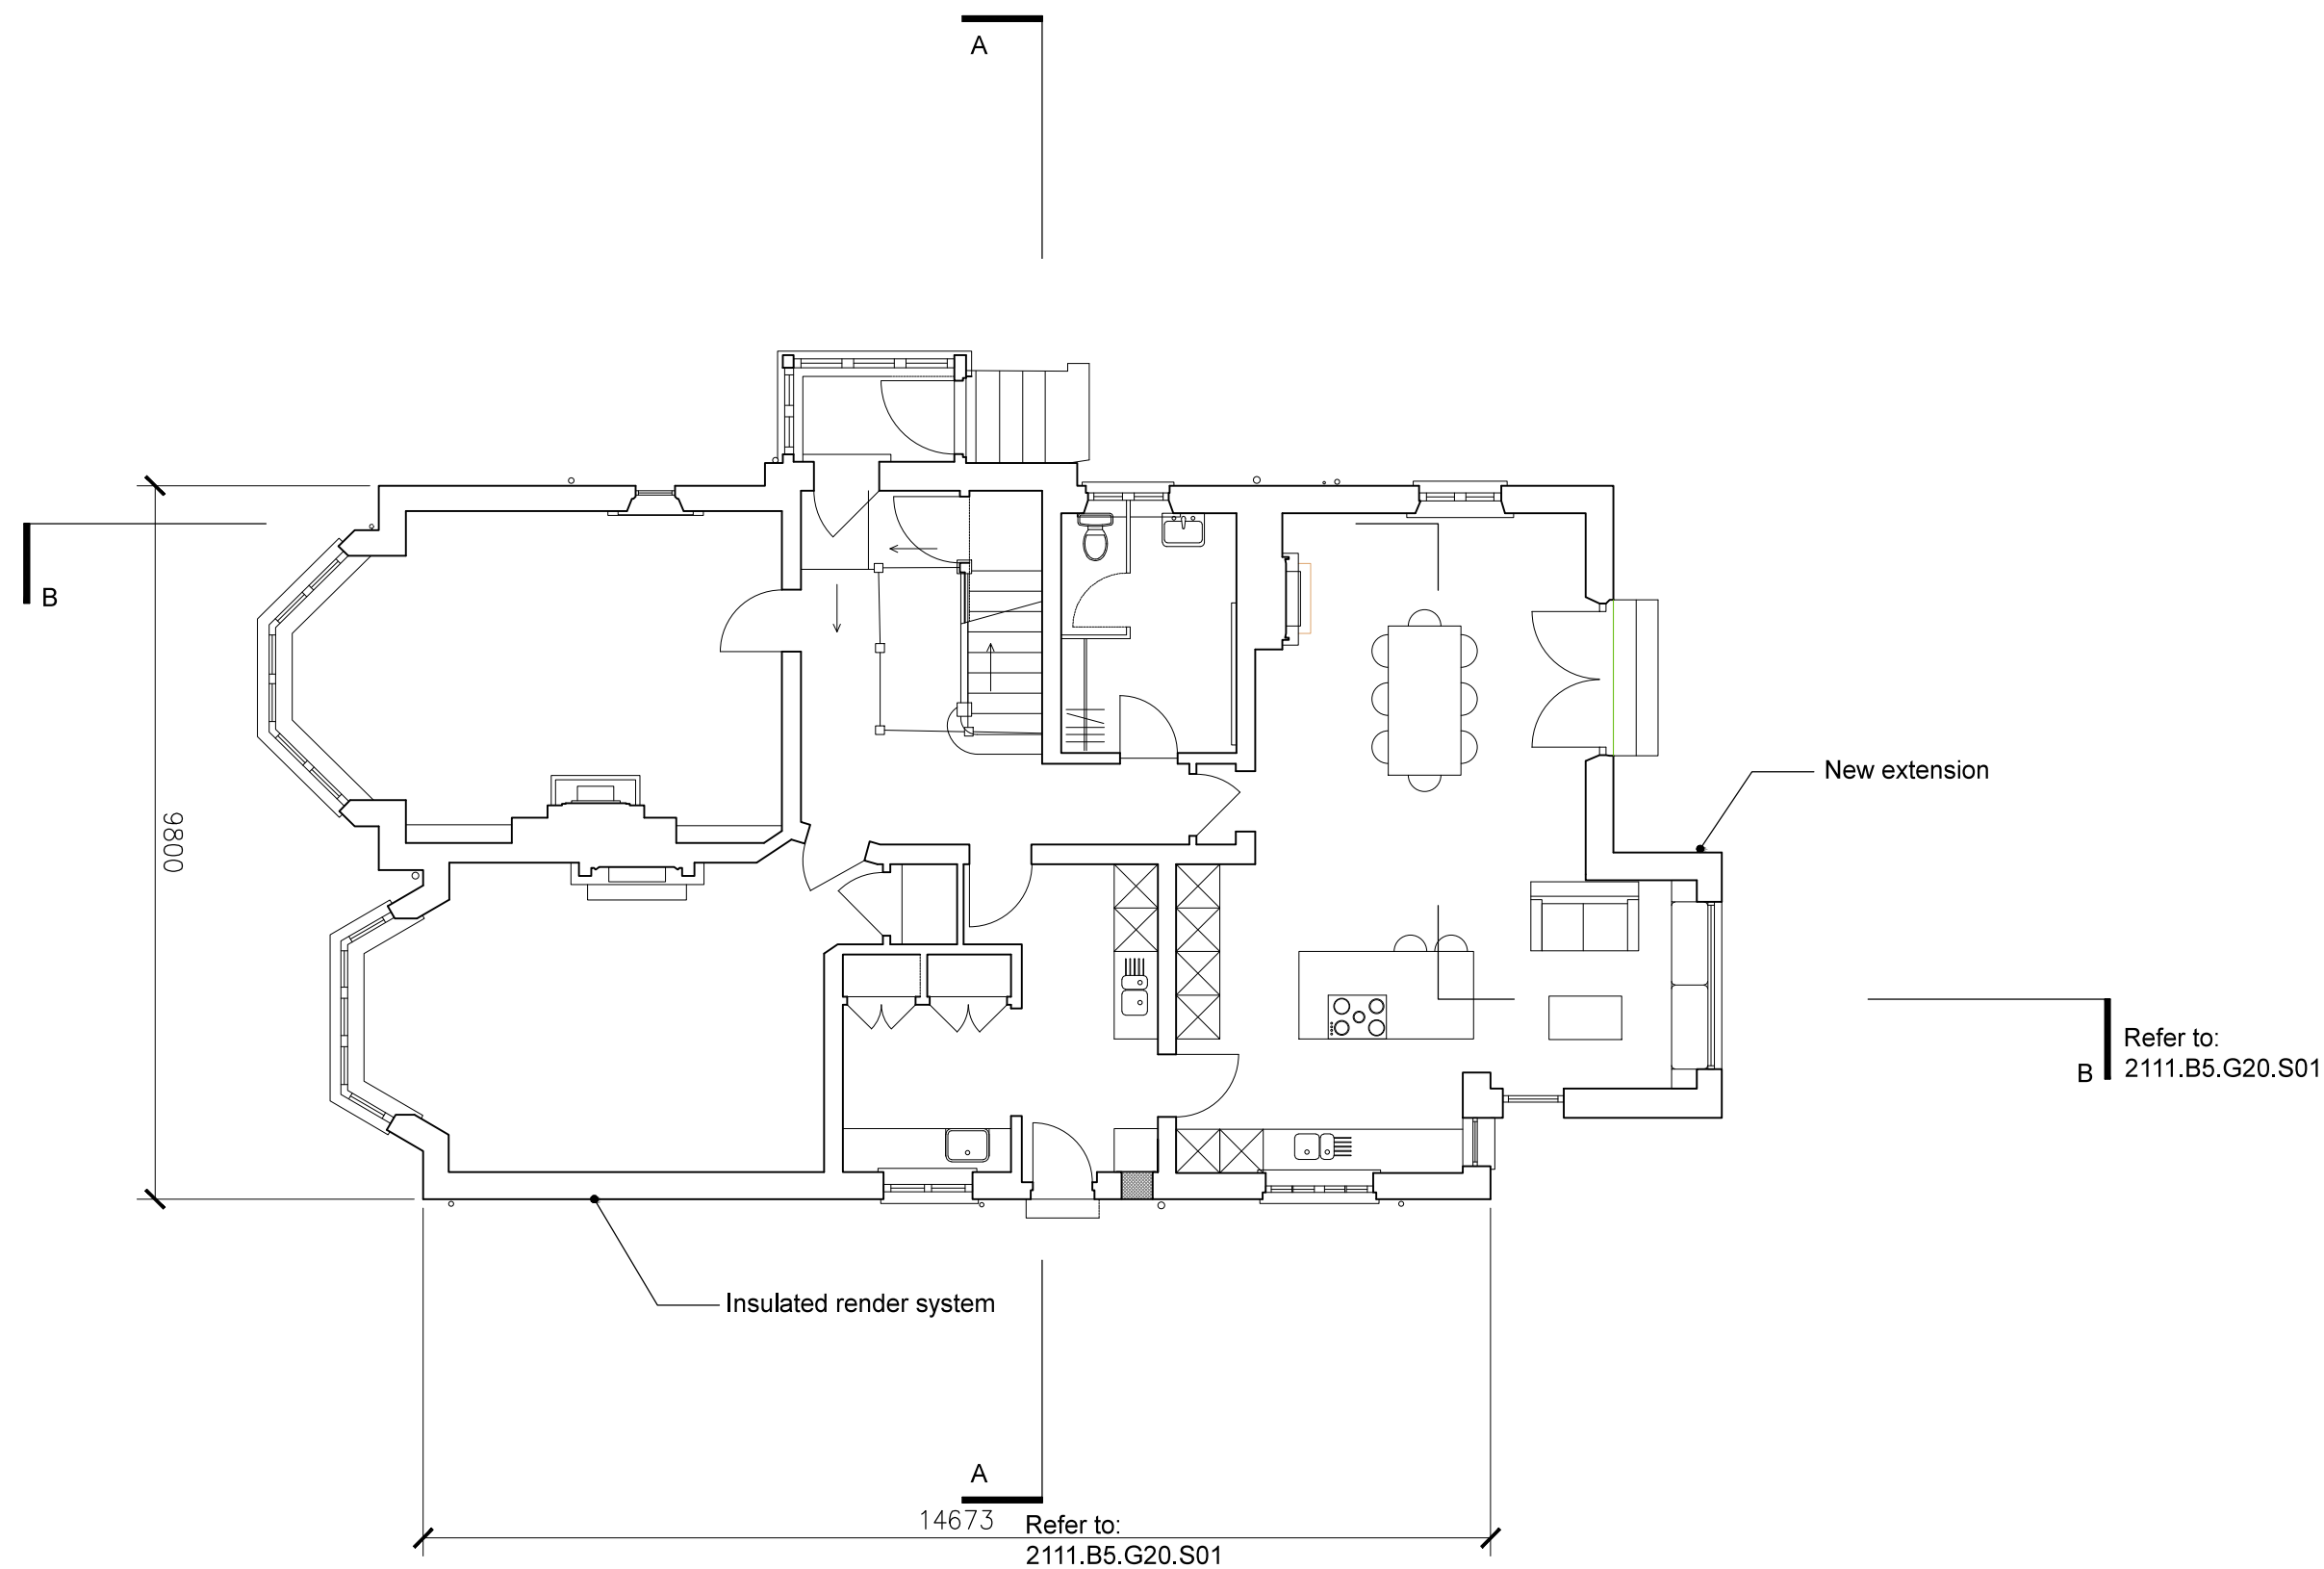

APE




Architecture & Design Ltd

CC2.7 V22 Studios
5 Crown Close
London E3 2JH
www.ape-ad.co.uk

020 7401 3229

Ground Floor Plan: Proposed

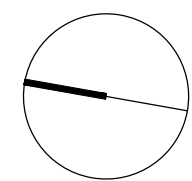

Rev	Description	Date	By	Chk
A	Revised where clouded	DD.MM.YY	XXX	XXX
B	Extension reduced	02.11.22	DG	XXX

Project: 2111vap
34 Alexandra Park Road

Subject: Proposed
Ground Floor Plan

Scale: 1:100 @ A3



Date: 25.03.22

Project | Drawing

2111 .B5.G20.P00

Rev

B

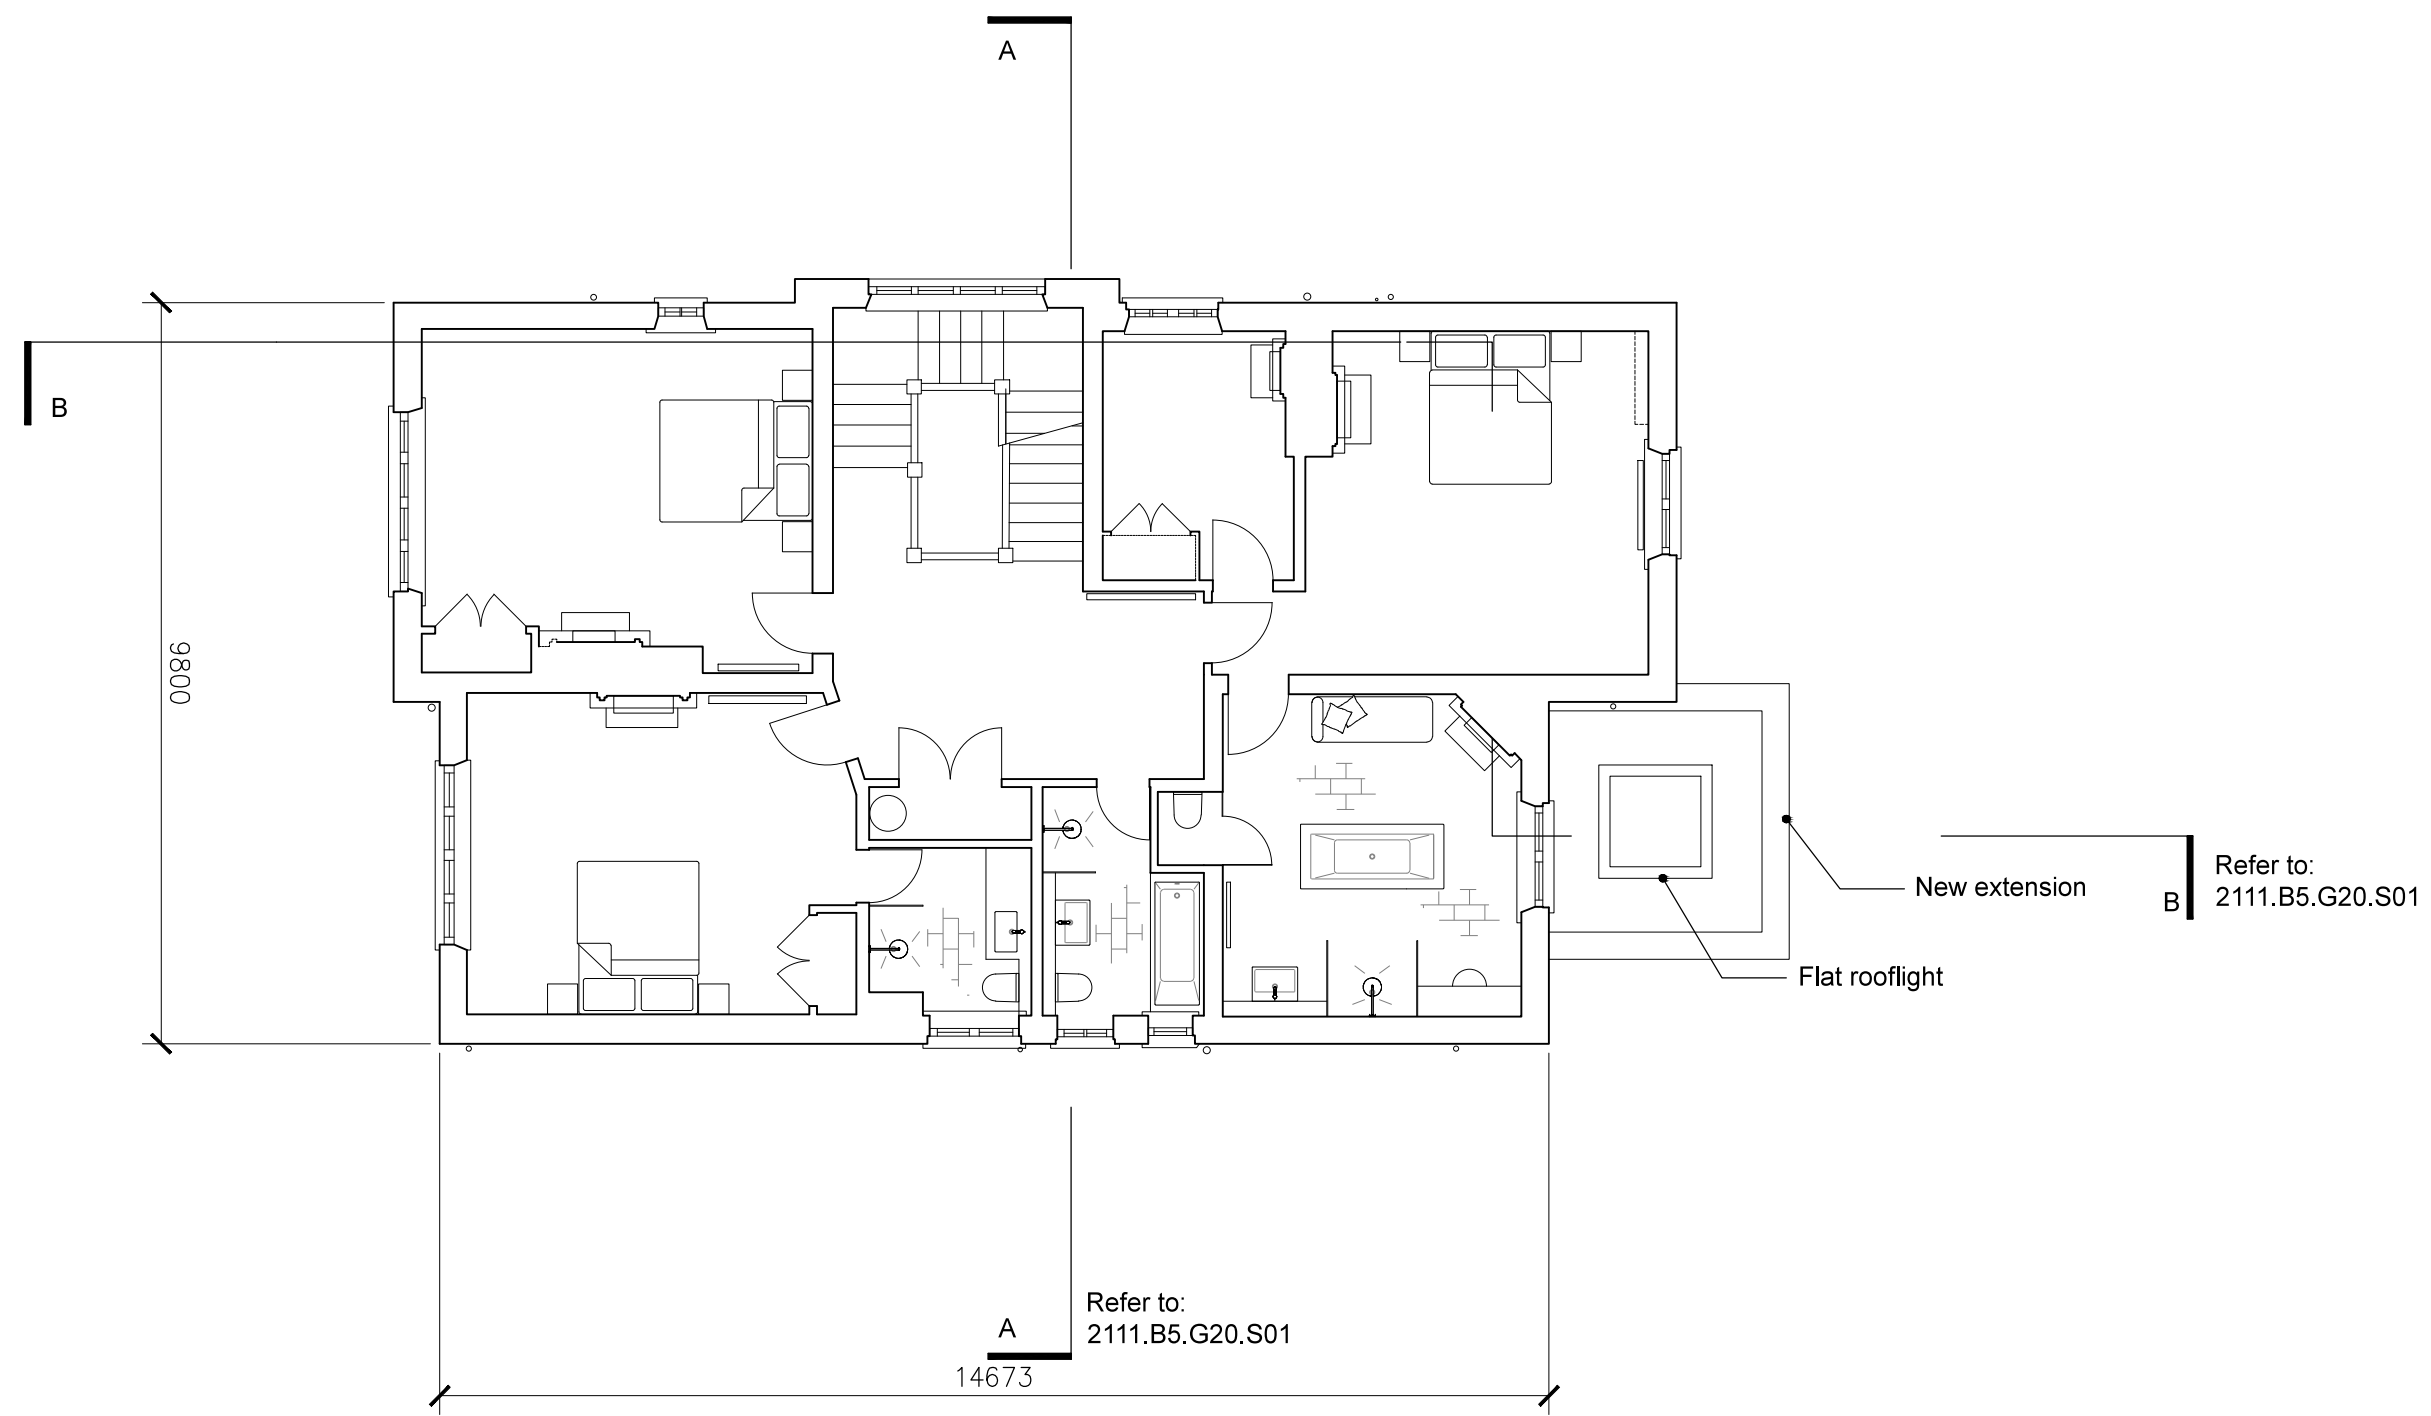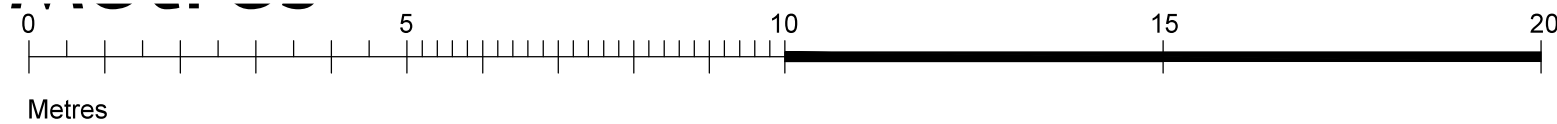

APE




Architecture & Design Ltd

CC2.7 V22 Studios
5 Crown Close
London E3 2JH
www.ape-ad.co.uk

020 7401 3229

First Floor Plan: Proposed

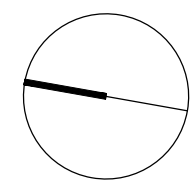

Rev	Description	Date	By	Chk
A	Revised where clouded	DD.MM.YY	XXX	XXX
B	Extension Reduced	02.11.22	DG	XXX

Project: 2111vap
34 Alexandra Park Road

Subject: Proposed
First Floor Plan

Scale: 1:100 @ A3



Date: 25.03.22

Project | Drawing

2111 .B5.G20.P01

Rev

B

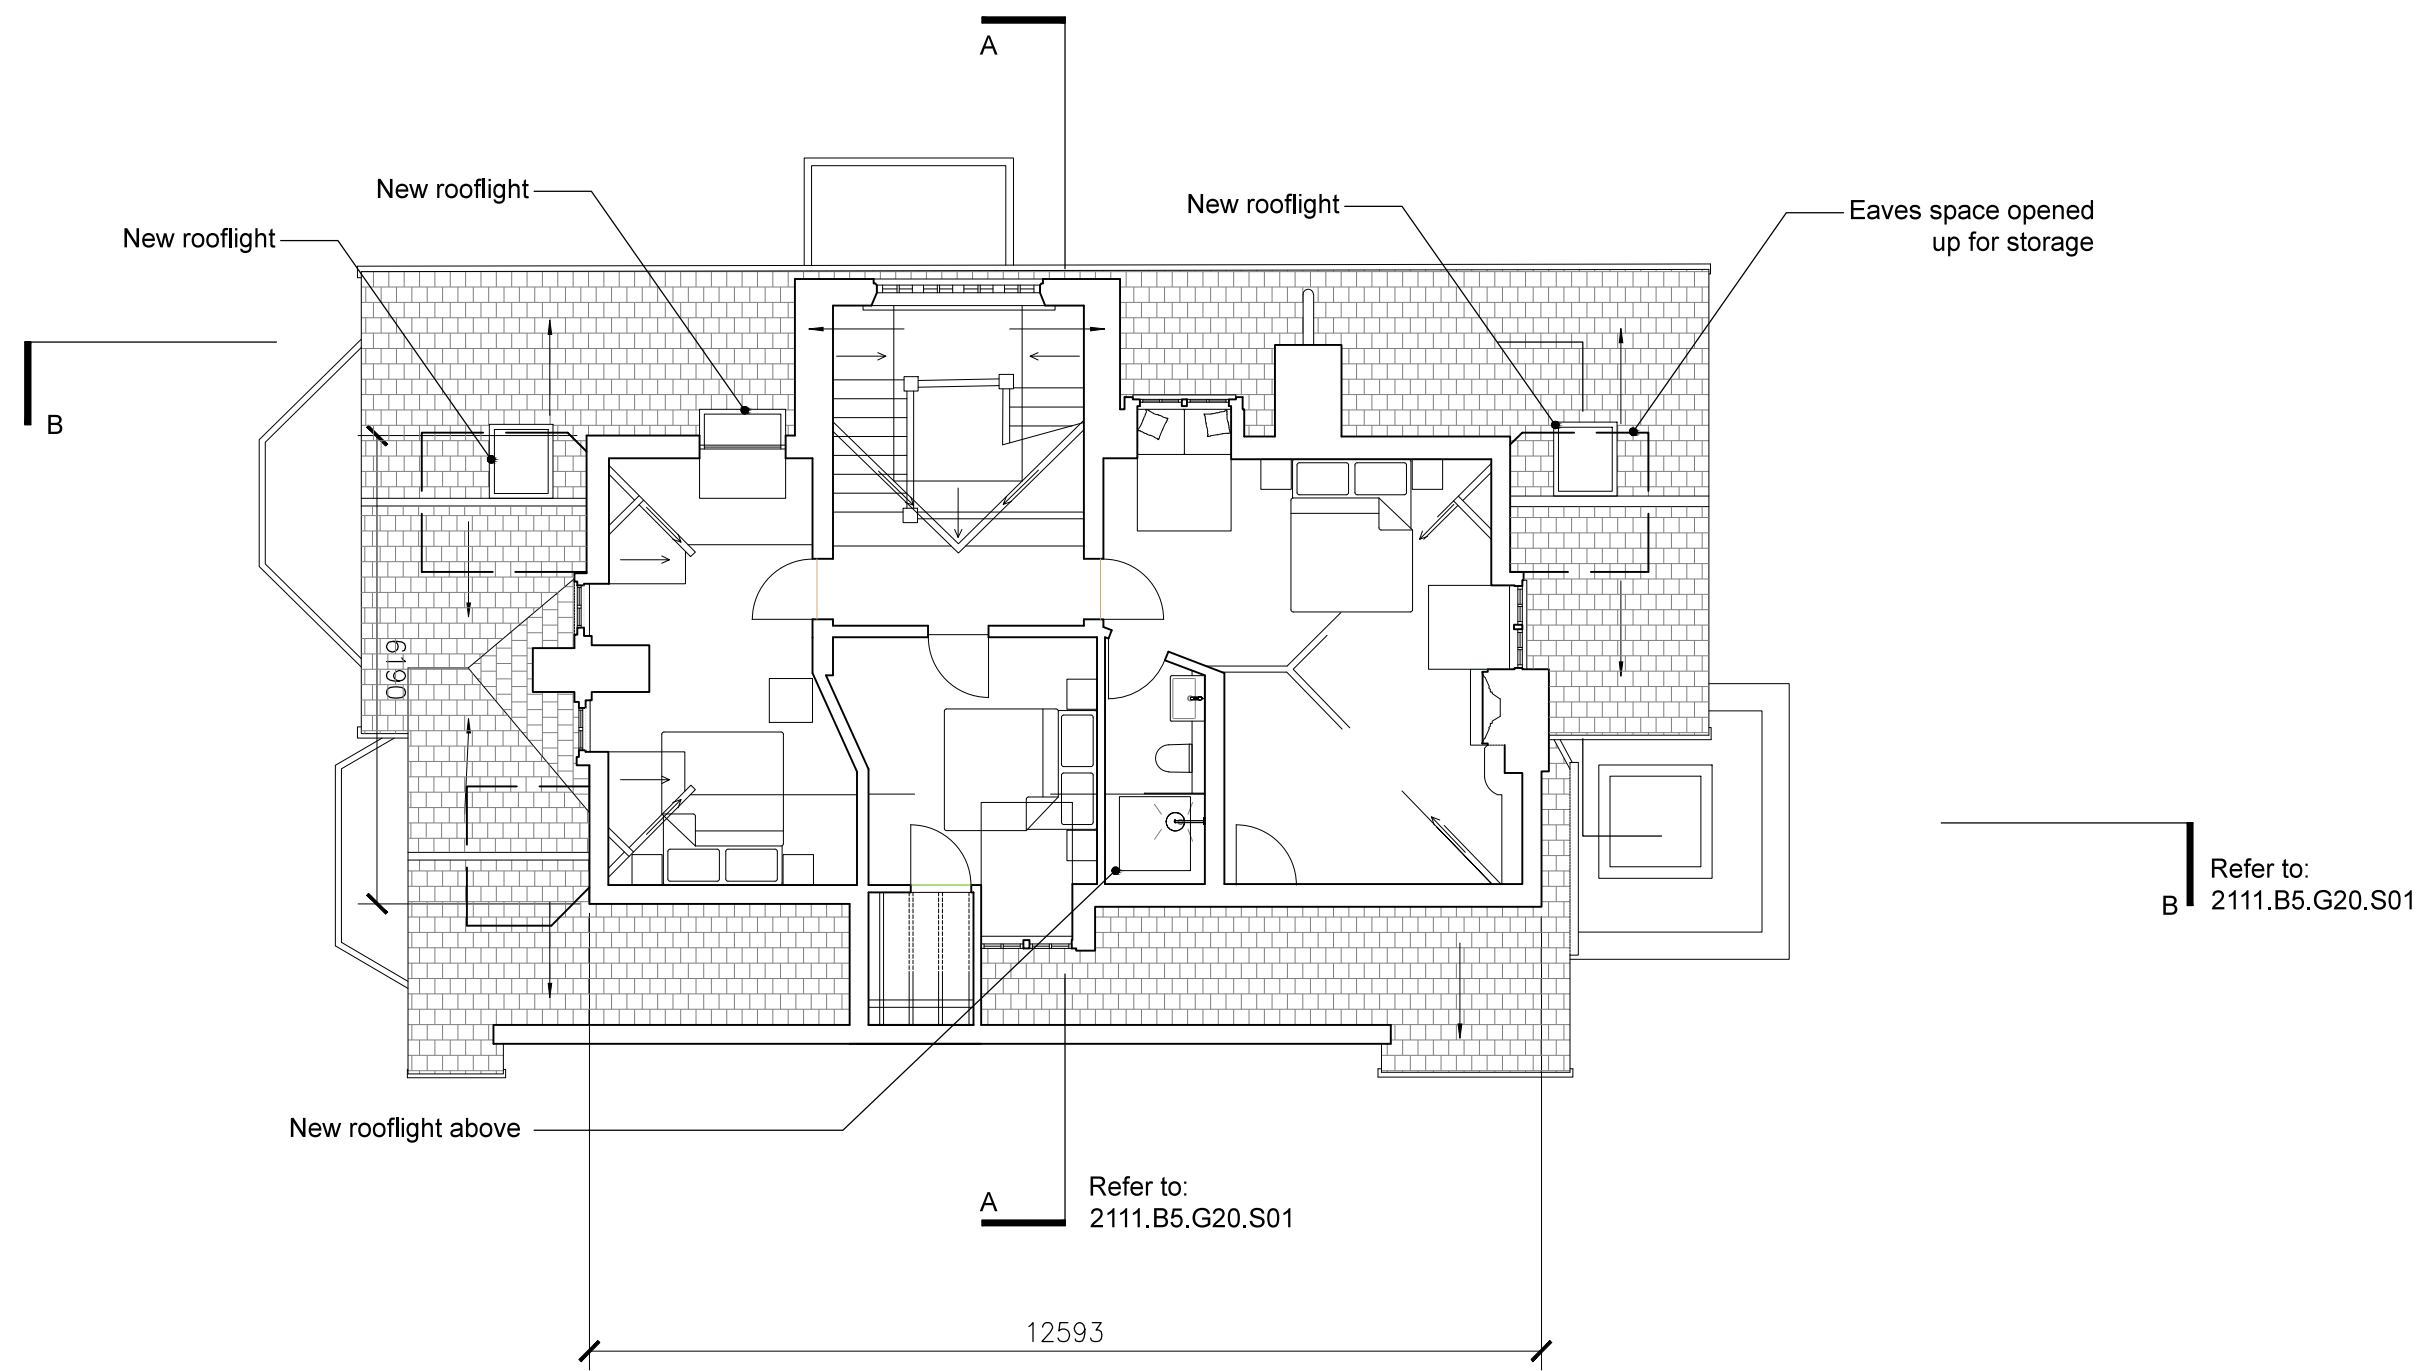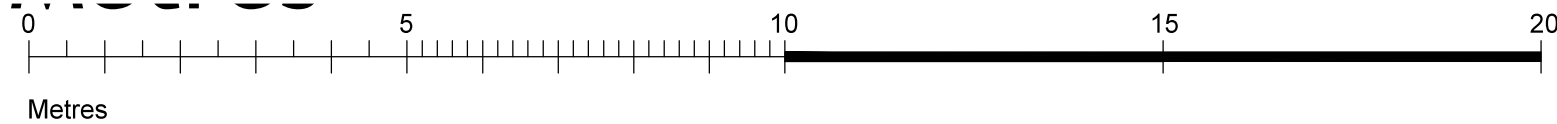

APE




Architecture & Design Ltd

CC2.7 V22 Studios
5 Crown Close
London E3 2JH
www.ape-ad.co.uk

020 7401 3229

Second Floor Plan: Proposed

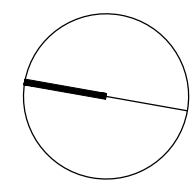

Rev	Description	Date	By	Chk
A	Revised where clouded	DD.MM.YY	XXX	XXX
B	Extension reduced	02.11.22	DG	XXX

Project:

2111vap
34 Alexandra Park Road

Subject:

Proposed
Second Floor Plan

Scale:

1:100 @ A3

Date:



25.03.22

Project


Drawing

2111 .B5.G20.P02



Rev
B

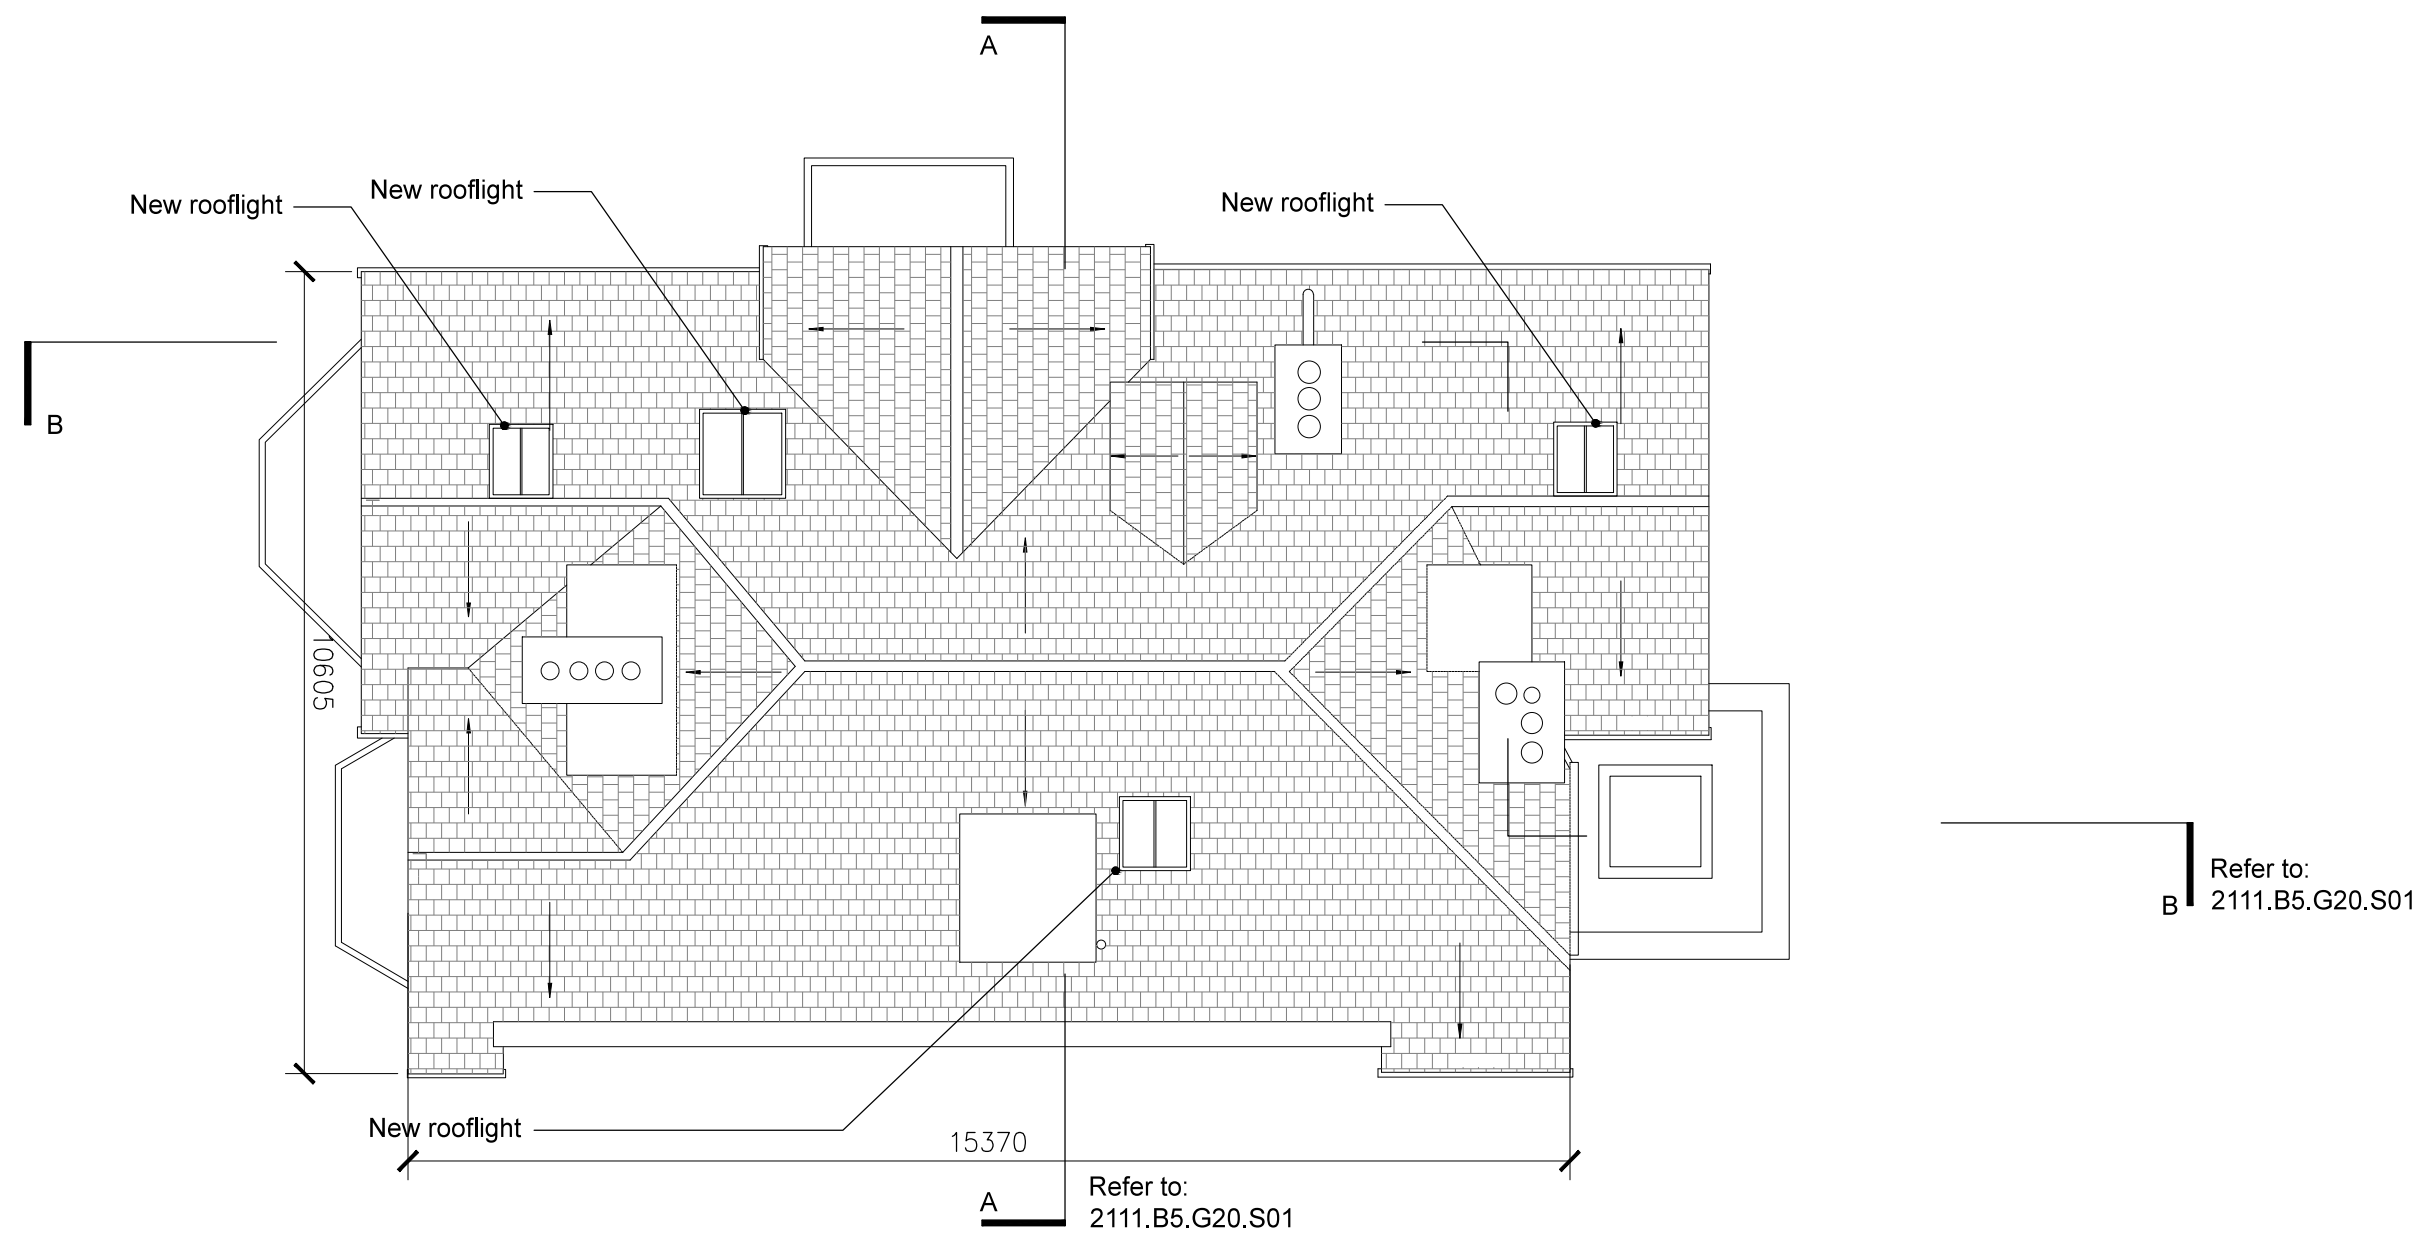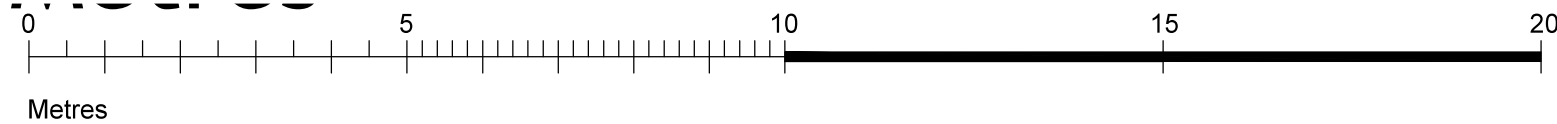


Roof Plan: Proposed

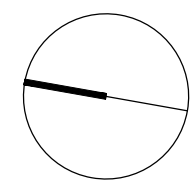

Rev	Description	Date	By	Chk				Project:	2111vap 34 Alexandra Park Road			
A	Revised where clouded	DD.MM.YY			DD.MM.YY	XXX	XXX	Subject:	Proposed Roof Plan			
B	Extension reduced	02.11.22	DG			DG	XXX					
1 Use figured dimensions only									Scale:	1:100 @ A3		
2 Do not scale from this drawing												
3 All dimensions to be checked on site and the Architect to be informed of any discrepancies before construction commences									Date:	25.03.22		
4 All references to drawings refer to current revision of that drawing												
5 Structural and services information shown is indicative only. Refer to consultants' drawings for details and setting out									Project	Drawing		
6 All work and materials to be in accordance with current applicable statutory legislation and to comply with all relevant codes of practice and British and European standards												
									2111 .B5.G20.P03			
									B			

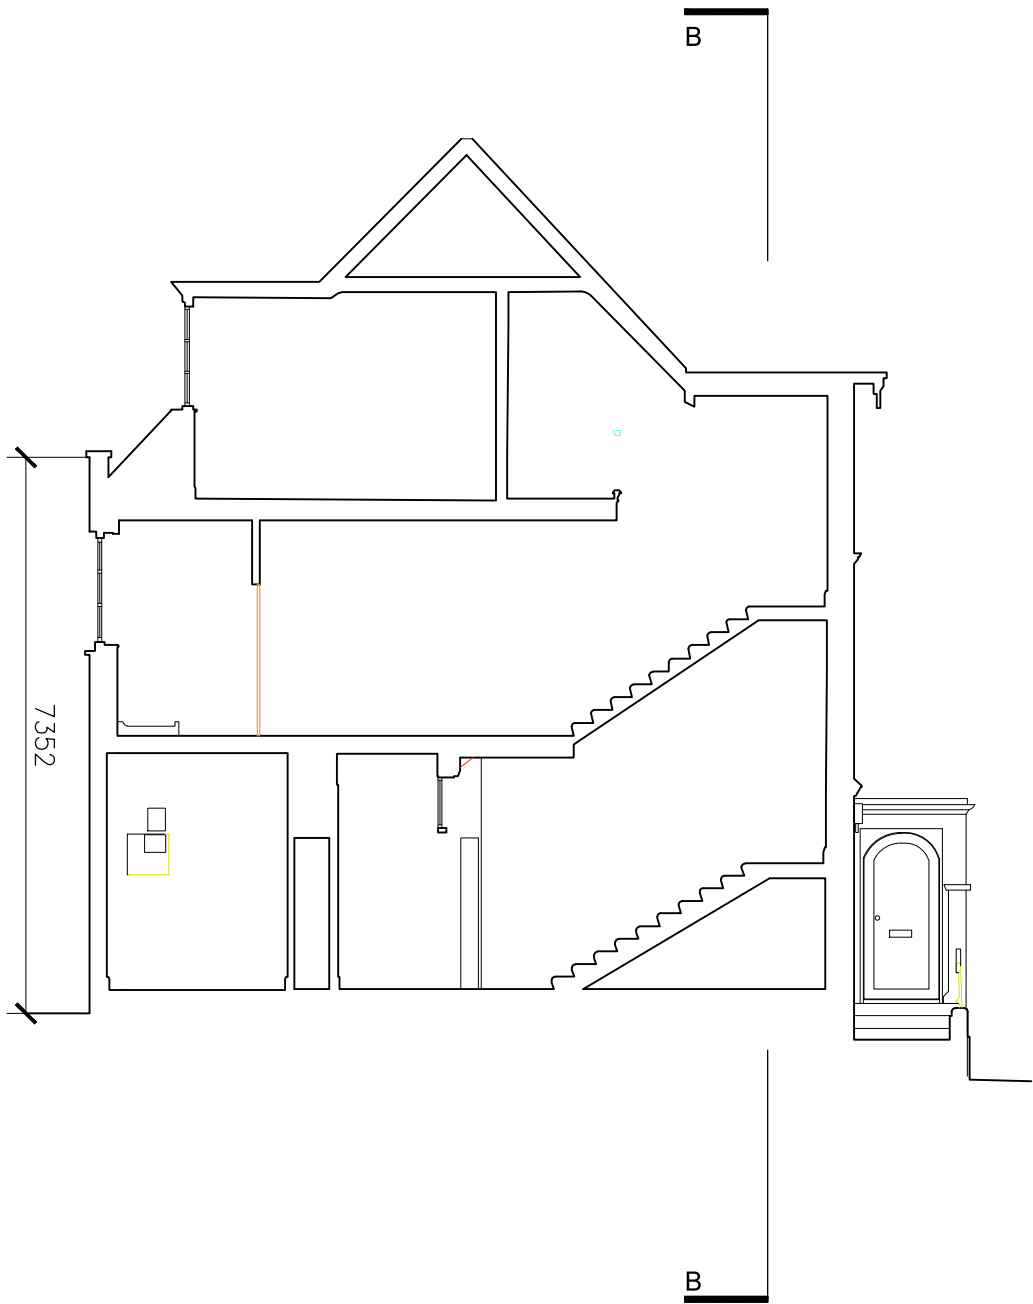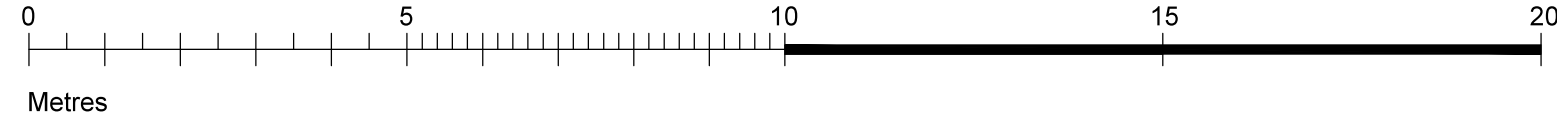

Section AA: Proposed

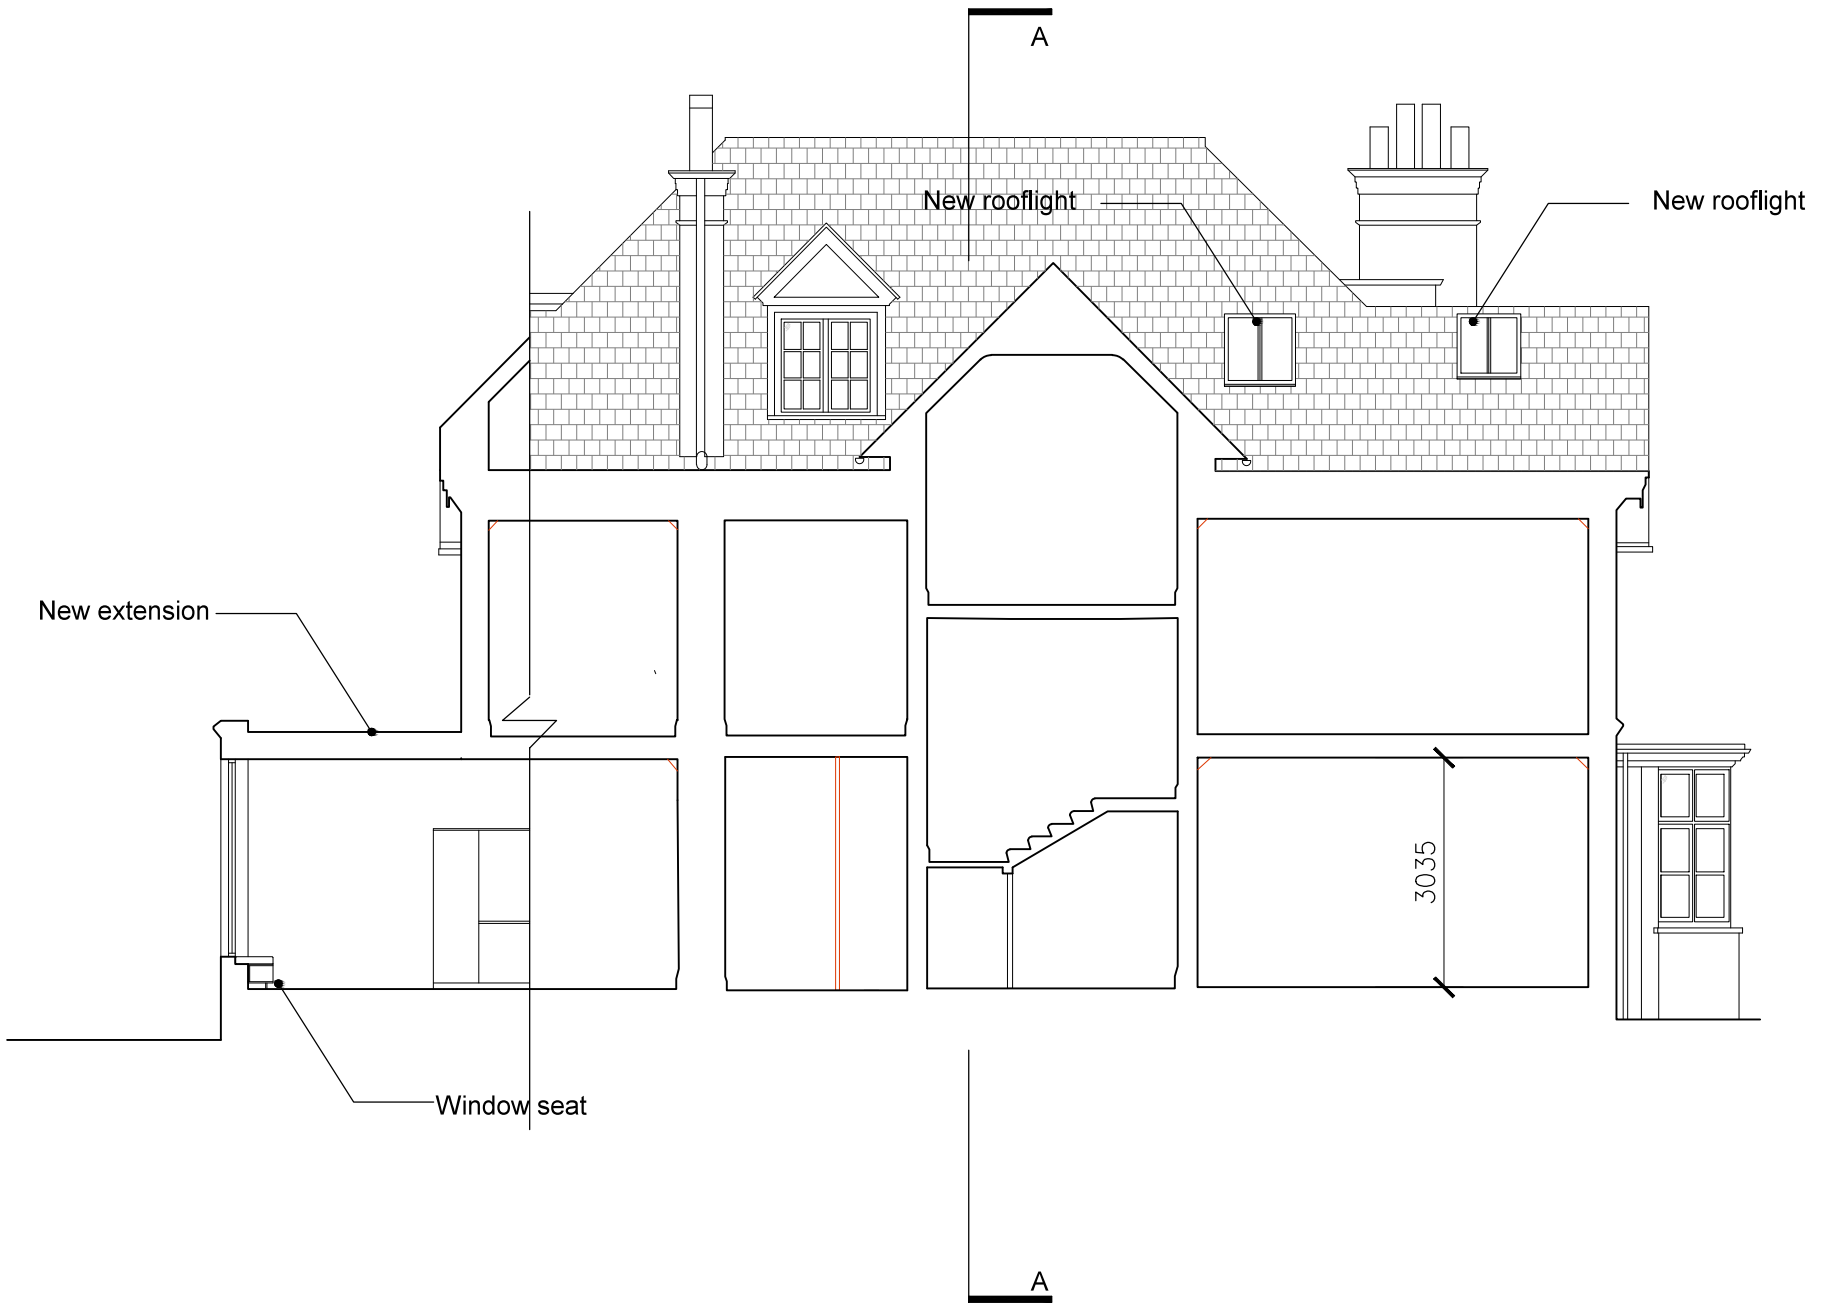

Section BB: Proposed

APE


Architecture & Design Ltd

CC2.7 V22 Studios
5 Crown Close
London E3 2JH
www.ape-ad.co.uk

020 7401 3229

Rev	Description	Date	By	Chk
A	Revised where clouded	DD.MM.YY	XXX	XXX
B	Extension reduced	02.11.22	DG	XXX

Project:

2111vap
34 Alexandra Park Road

Subject:

Proposed
Sections

Scale:

1:100 @ A3

Date:

25.03.22

Project

Drawing

Rev

B

2111 .B5.G20.S01

1

Use figured dimensions only

2

Do not scale from this drawing

3

All dimensions to be checked on site and the Architect to be informed of any discrepancies before construction commences

4

All references to drawings refer to current revision of that drawing

5

Structural and services information shown is indicative only. Refer to consultants' drawings for details and setting out


6

All work and materials to be in accordance with current applicable statutory legislation and to comply with all relevant codes of practice and British and European standards



Refer to:
2111.B5.G20.S01

North Elevation: Proposed

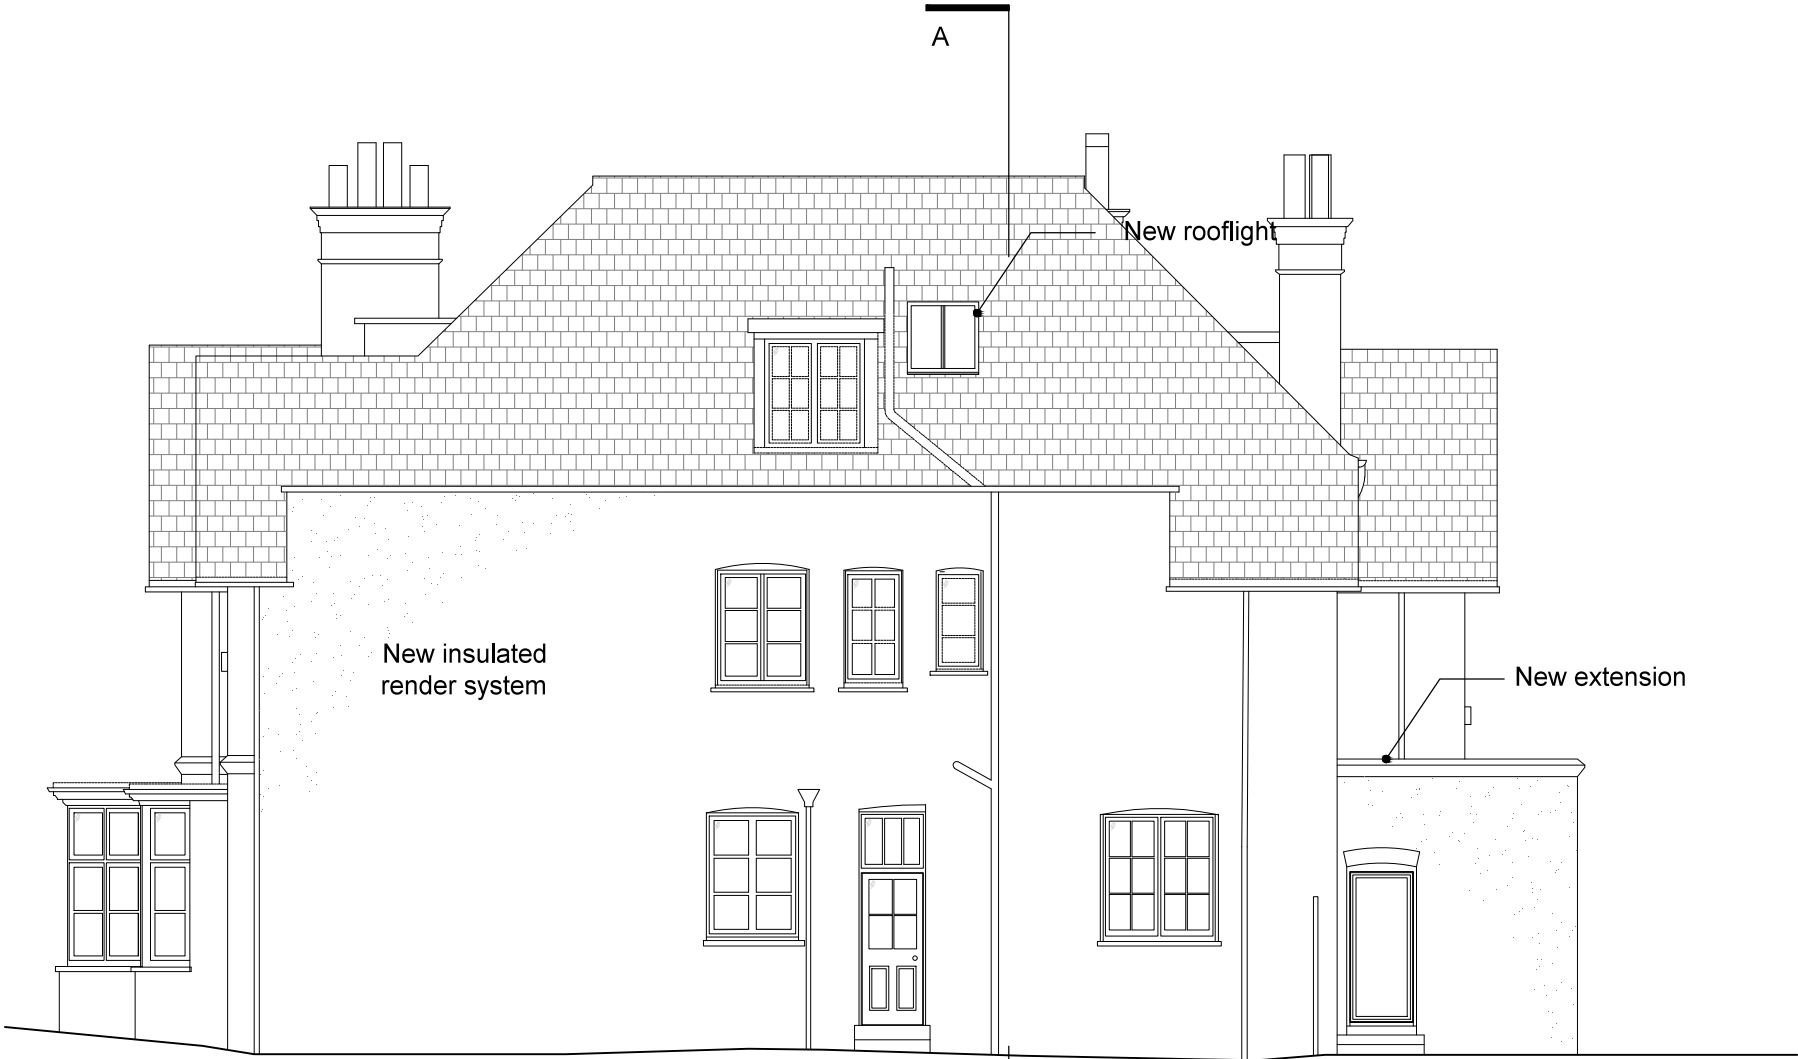

Refer to:
2111.B5.G20.S01

West Elevation: Proposed



CC2.7 V22 Studios
5 Crown Close
London E3 2JH
www.ape-ad.co.uk

020 7401 3229

Rev	Description	Date	By	Chk				Project:	2111vap 34 Alexandra Park Road				
A	Revised where clouded	DD.MM.YY	XXX	XXX				Subject:	Proposed North and West Elevation				
B	Extension reduced	02.11.22	XXX	XXX				Scale:	1:100 @ A3				
									Date:	25.03.22			
									Project	Drawing			
									2111 .B3.G20.E00				
									B				

1 Use figured dimensions only


2 Do not scale from this drawing

3 All dimensions to be checked on site and the Architect to be informed of any discrepancies before construction commences

4 All references to drawings refer to current revision of that drawing

5 Structural and services information shown is indicative only. Refer to consultants' drawings for details and setting out

6 All work and materials to be in accordance with current applicable statutory legislation and to comply with all relevant codes of practice and British and European standards

 

South Elevation: Proposed



East Elevation: Proposed

APE


Architecture & Design Ltd

CC2.7 V22 Studios
5 Crown Close
London E3 2JH
www.ape-ad.co.uk

020 7401 3229

Rev	Description	Date	By	Chk					
A	Revised where clouded	DD.MM.YY	XXX	XXX					
B	Extension reduced	02.11.22	DG	XXX					

Project:

2111vap
34 Alexandra Park Road

Subject:

Proposed
South and East Elevation

Scale:

1:100 @ A3

Date:

25.03.22

Project

Drawing

Rev

2111 .B5.G20.E01

B

1 Use figured dimensions only

2 Do not scale from this drawing

3 All dimensions to be checked on site and the Architect to be informed of any discrepancies before construction commences

4 All references to drawings refer to current revision of that drawing

5 Structural and services information shown is indicative only. Refer to consultants' drawings for details and setting out

6 All work and materials to be in accordance with current applicable statutory legislation and to comply with all relevant codes of practice and British and European standards