


NOTES
Drawings for sketch purposes only
and not for construction.

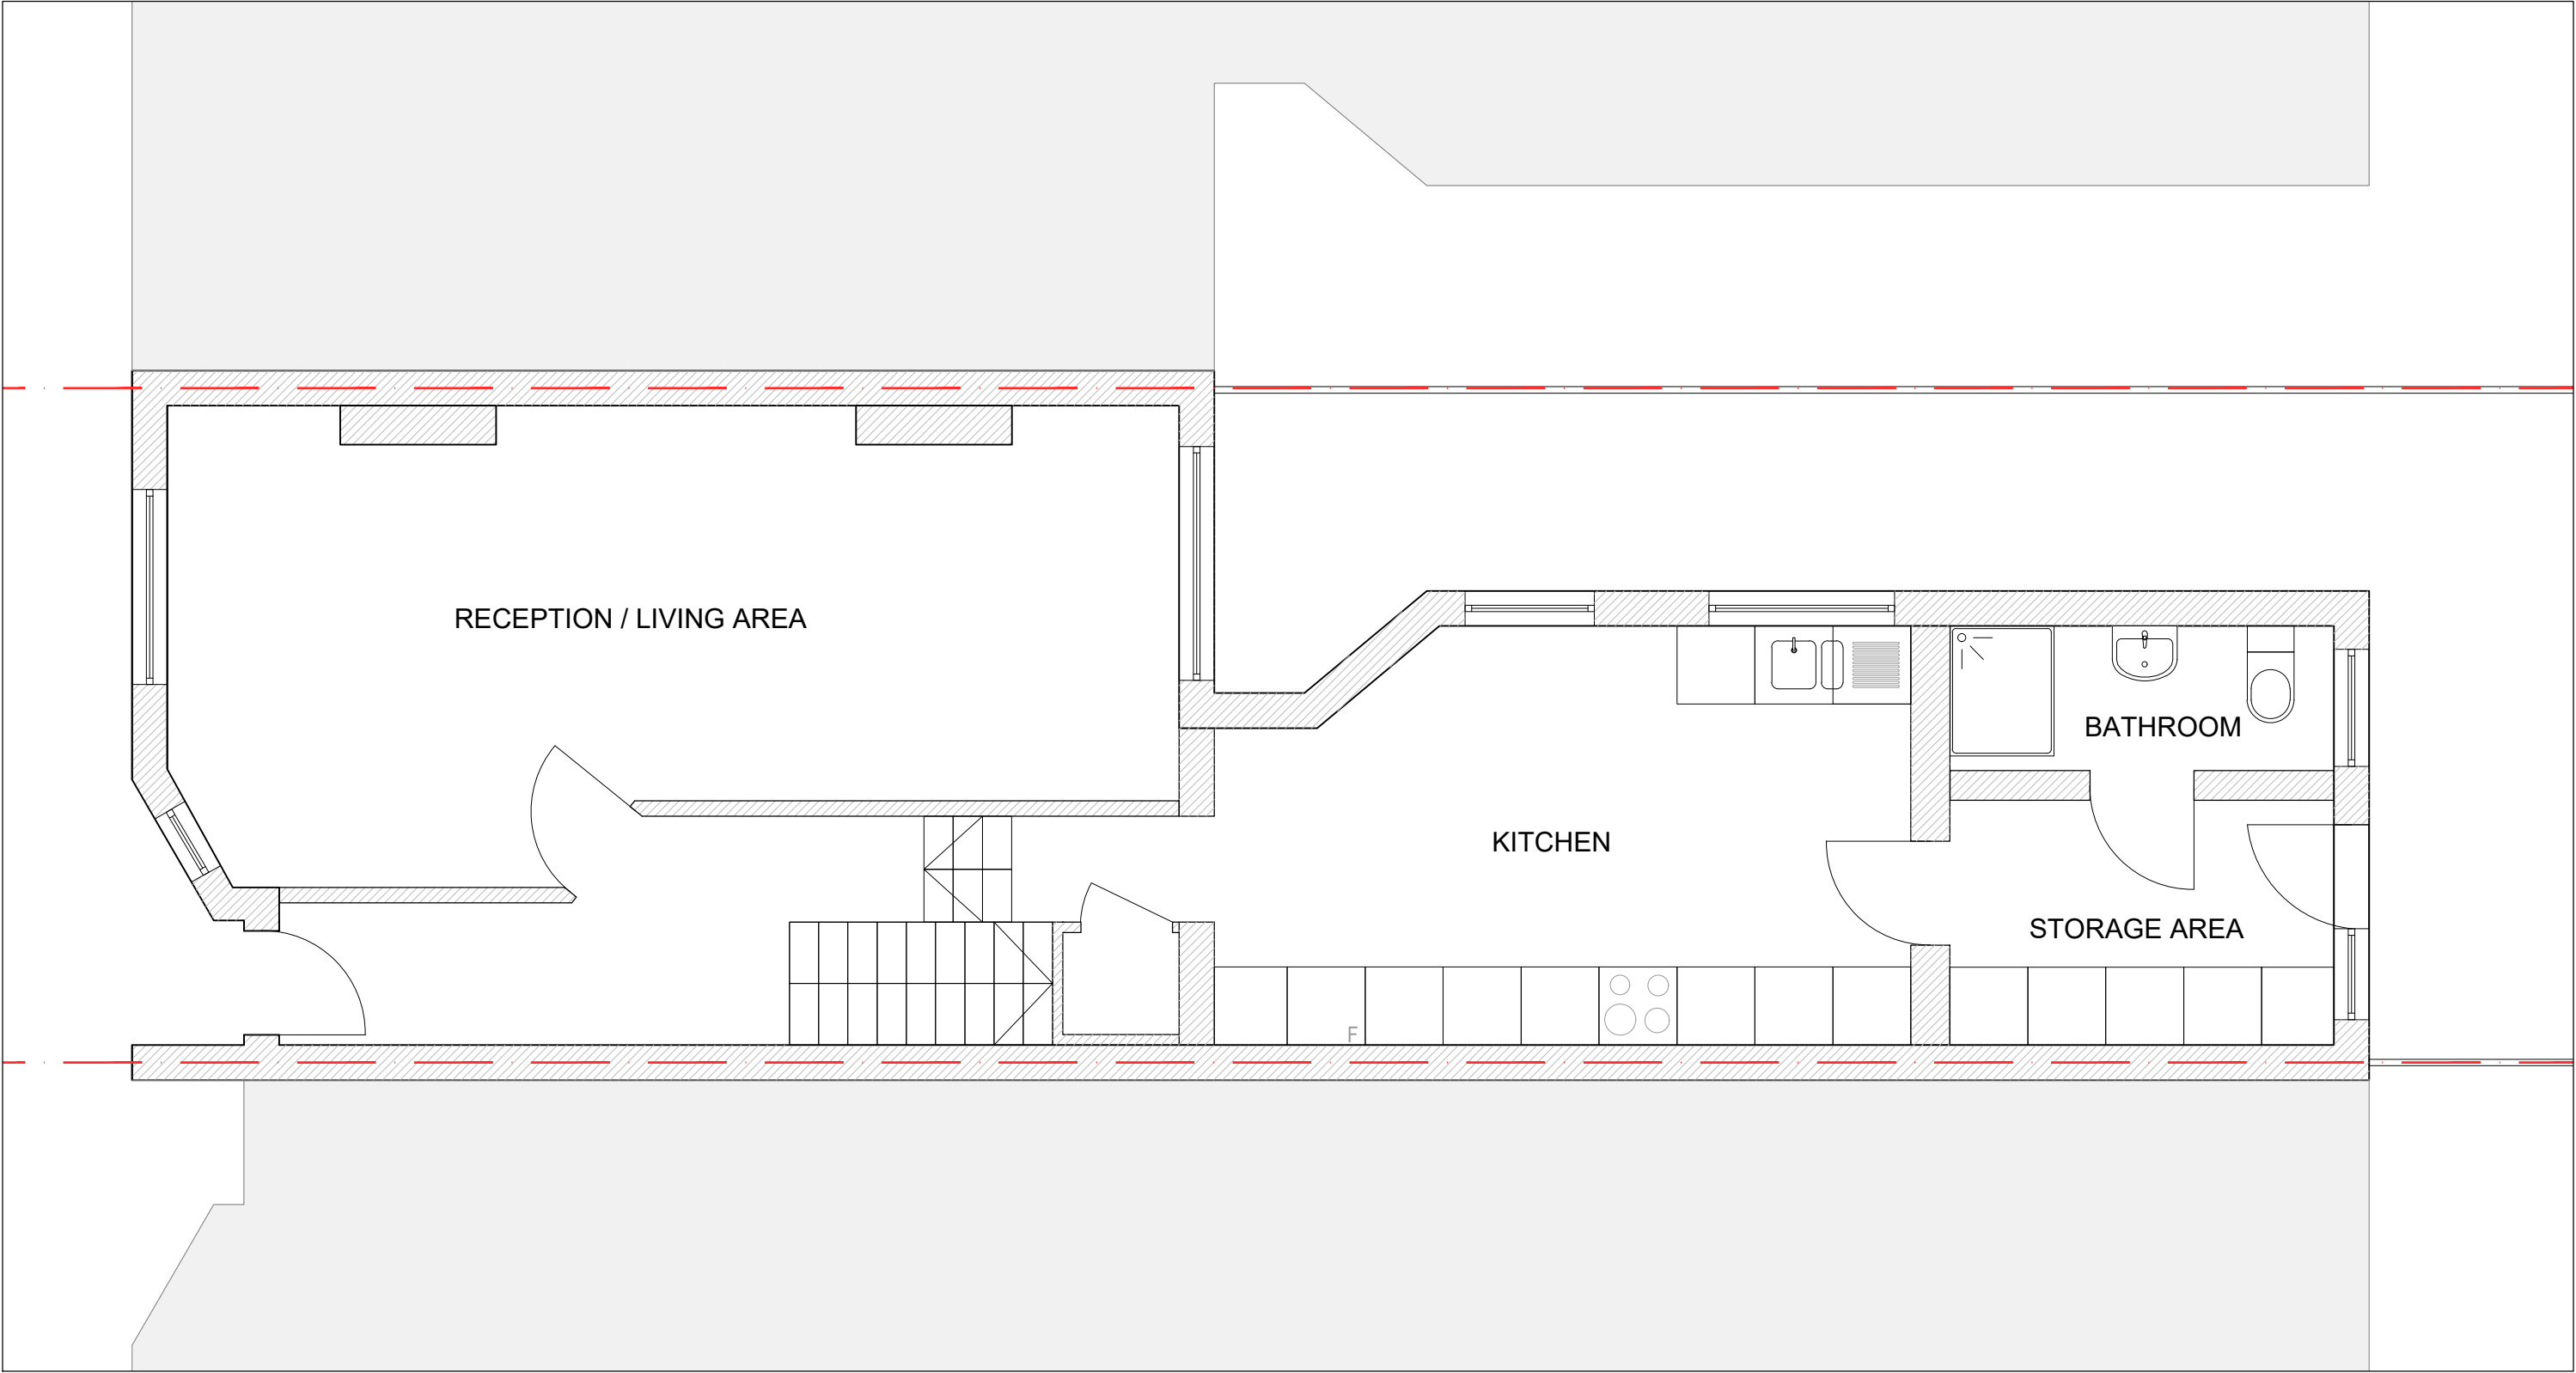

FIRST AND LOFT FLOOR ARE
UNAFFECTED IN THIS PROPOSAL

This drawing is copyright
USL Architects.

	Ground floor 7 Progress Business Centre Whittle Parkway Burnham SL1 6DQ England usl@uslarchitects.co.uk	Job No.	Job	Drawing	Drawing No.	Revision		 PAPER SIZE: A3 SCALE 1:50
		2022/ IRL	INDERWICK ROAD 136 INDERWICK ROAD N8 9JT LONDON	EXISTING GROUND FLOOR PLAN	IRL/EX/100			
		Date			Dwn	Chk		
		04/11/2022			CK	BK		