


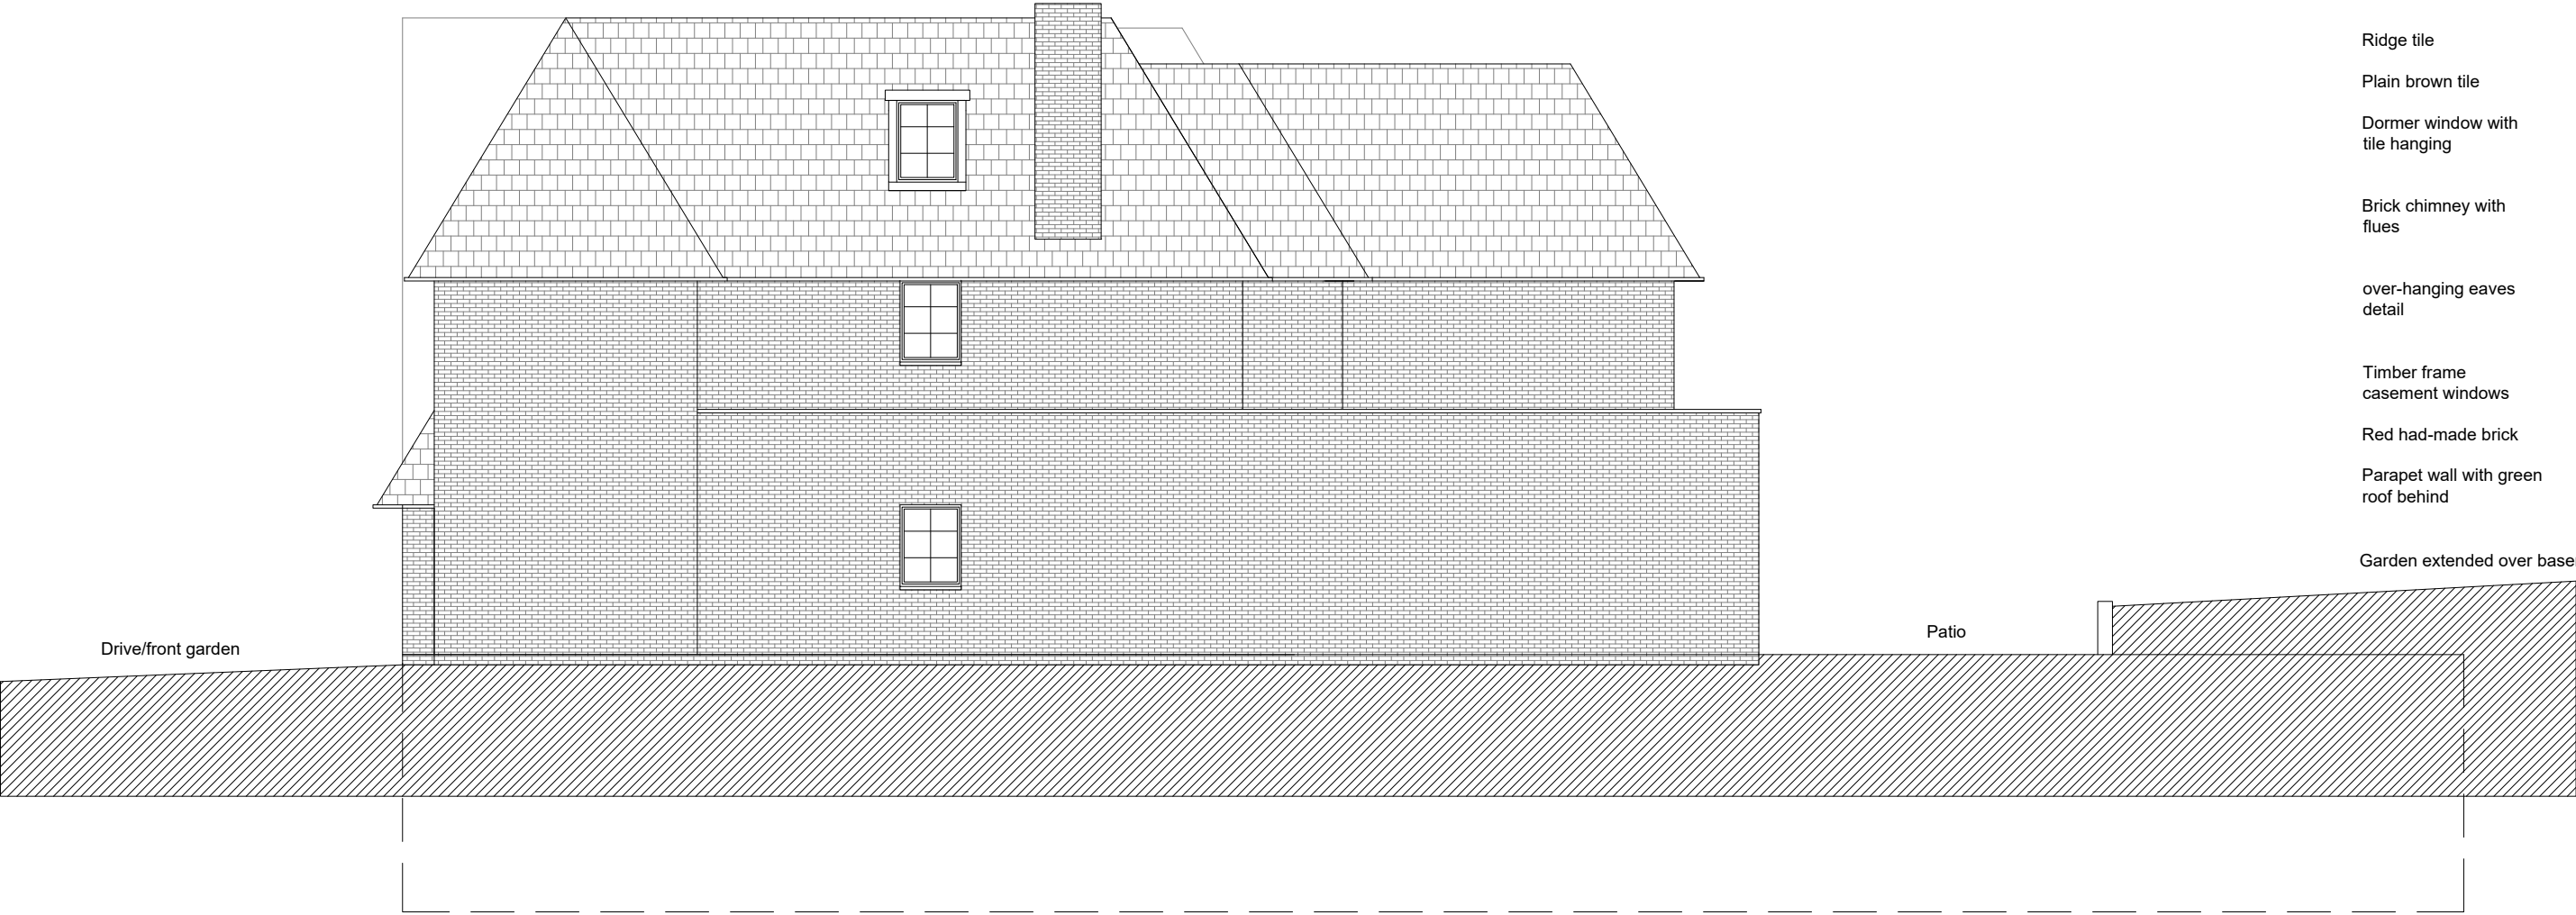

- Ridge tile
- Plain brown tile
- Dormer window with tile hanging
- Brick chimney with flues
- over-hanging eaves detail
- Timber frame casement windows
- Red had-made brick
- Parapet wall with green roof behind
- Garden extended over basement

Site 63 Sheldon Avenue, London N6 4NH

Title Proposed Side - West Elevation

Drawing Number 167/038

Date May 2022

Scale 1:100@A3



Studio Y2 PARTNERSHIP

Architecture & Planning

1339 High Road London N20 9HR

info@studioy2.co.uk 020 84463433