



NOTES: ALL FIGURED DIMENSIONS TO BE CHECKED ON SITE PRIOR TO CONSTRUCTION.
ALL COPYRIGHT RESERVED.

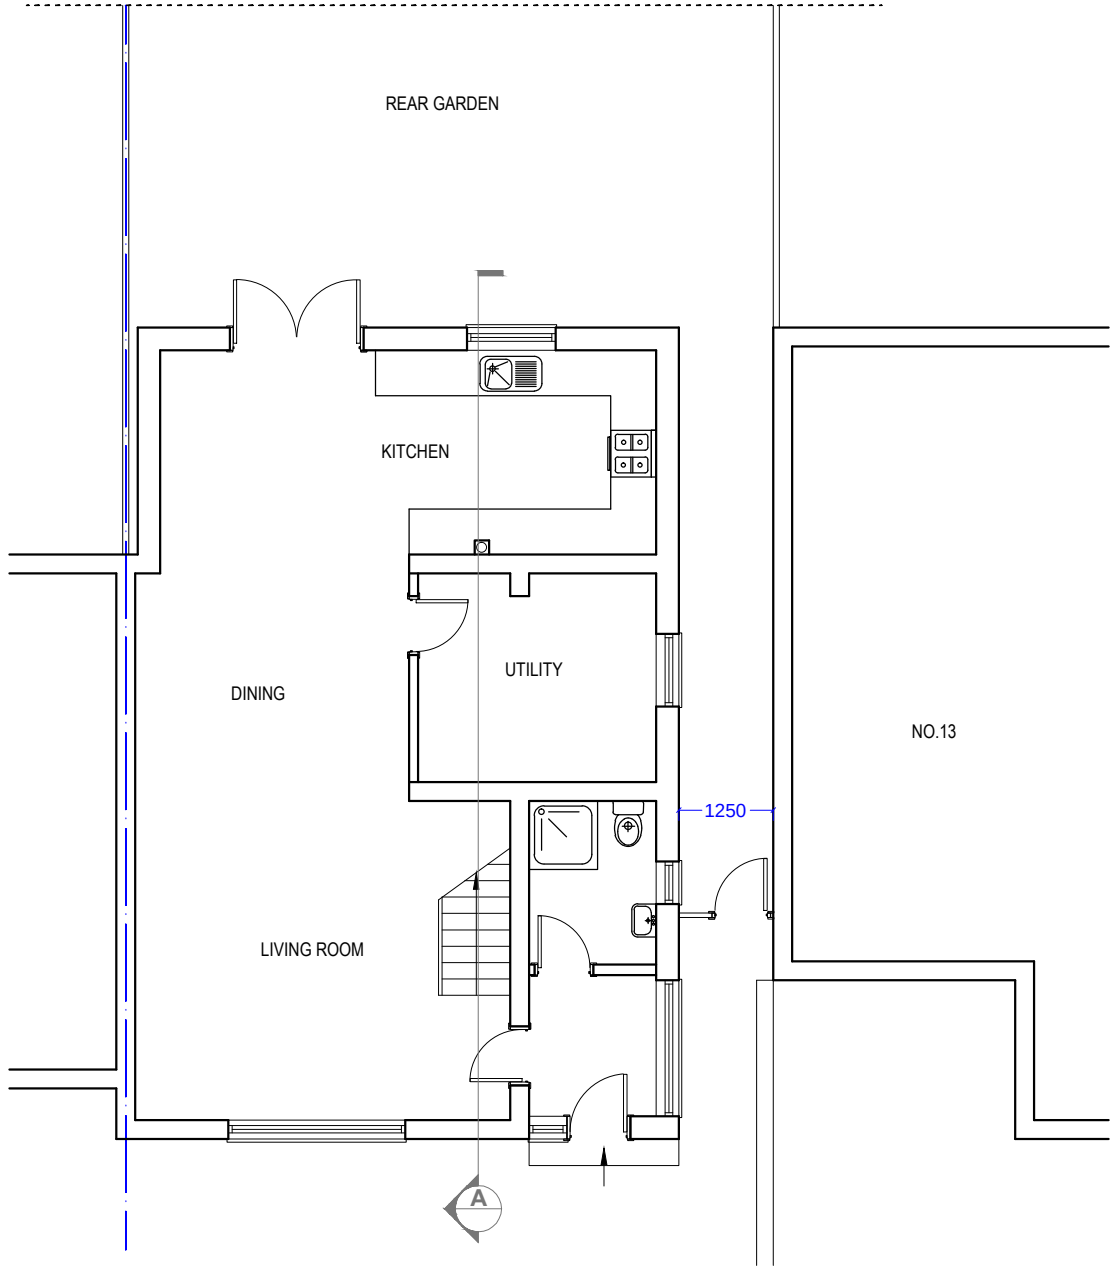

GROUND FLOOR
(as existing)

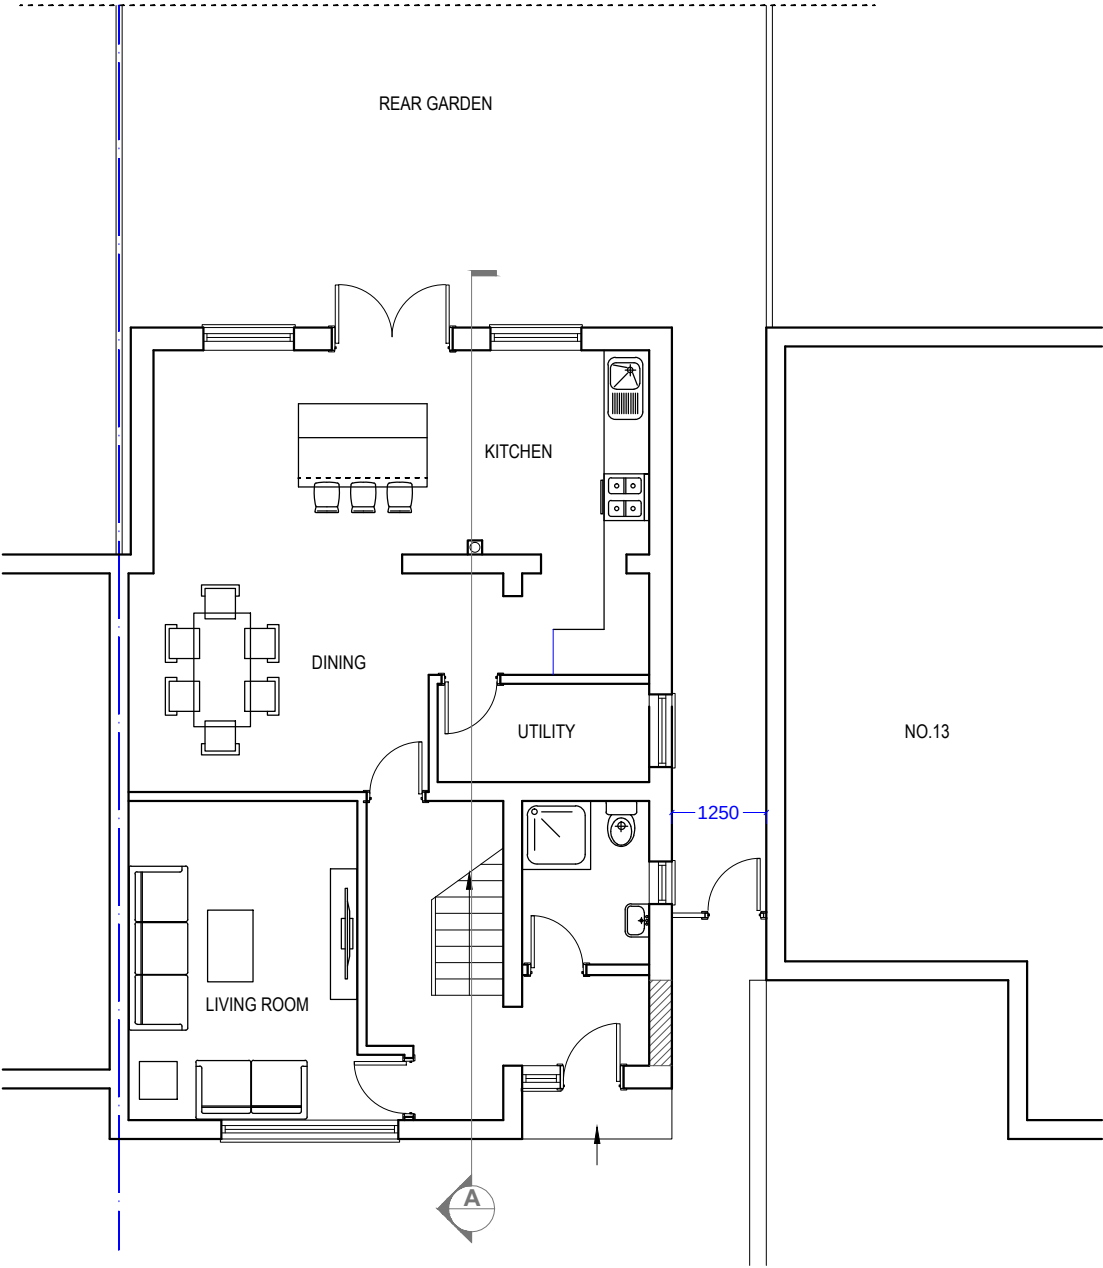

GROUND FLOOR
(as proposed)



ARCA Designs
52 Russell Road,
London, E4 8HB
Email: info@vgarcadesigns.co.uk

Project
11 Deyncourt Road,
London, N17 7ED

Drawing
FIRST FLOOR SIDE AND REAR EXTENSION.
LOFT CONVERSION WITH ERECTION OF REAR
DORMER AND 1 X FRONT ROOFLIGHT.
ALTERATION TO FENESTRATION.


Title
Existing & Proposed Ground Floor

Drawing Status PLANNING


Scale 1:100 @ A3	Drawn VG	Checked	Date 05-11-22
---------------------	-------------	---------	------------------

Drawing/Job No NOV/NA/22-003	Revision
---------------------------------	----------

NOTES: ALL FIGURED DIMENSIONS TO BE CHECKED ON SITE PRIOR TO CONSTRUCTION.
ALL COPYRIGHT RESERVED.

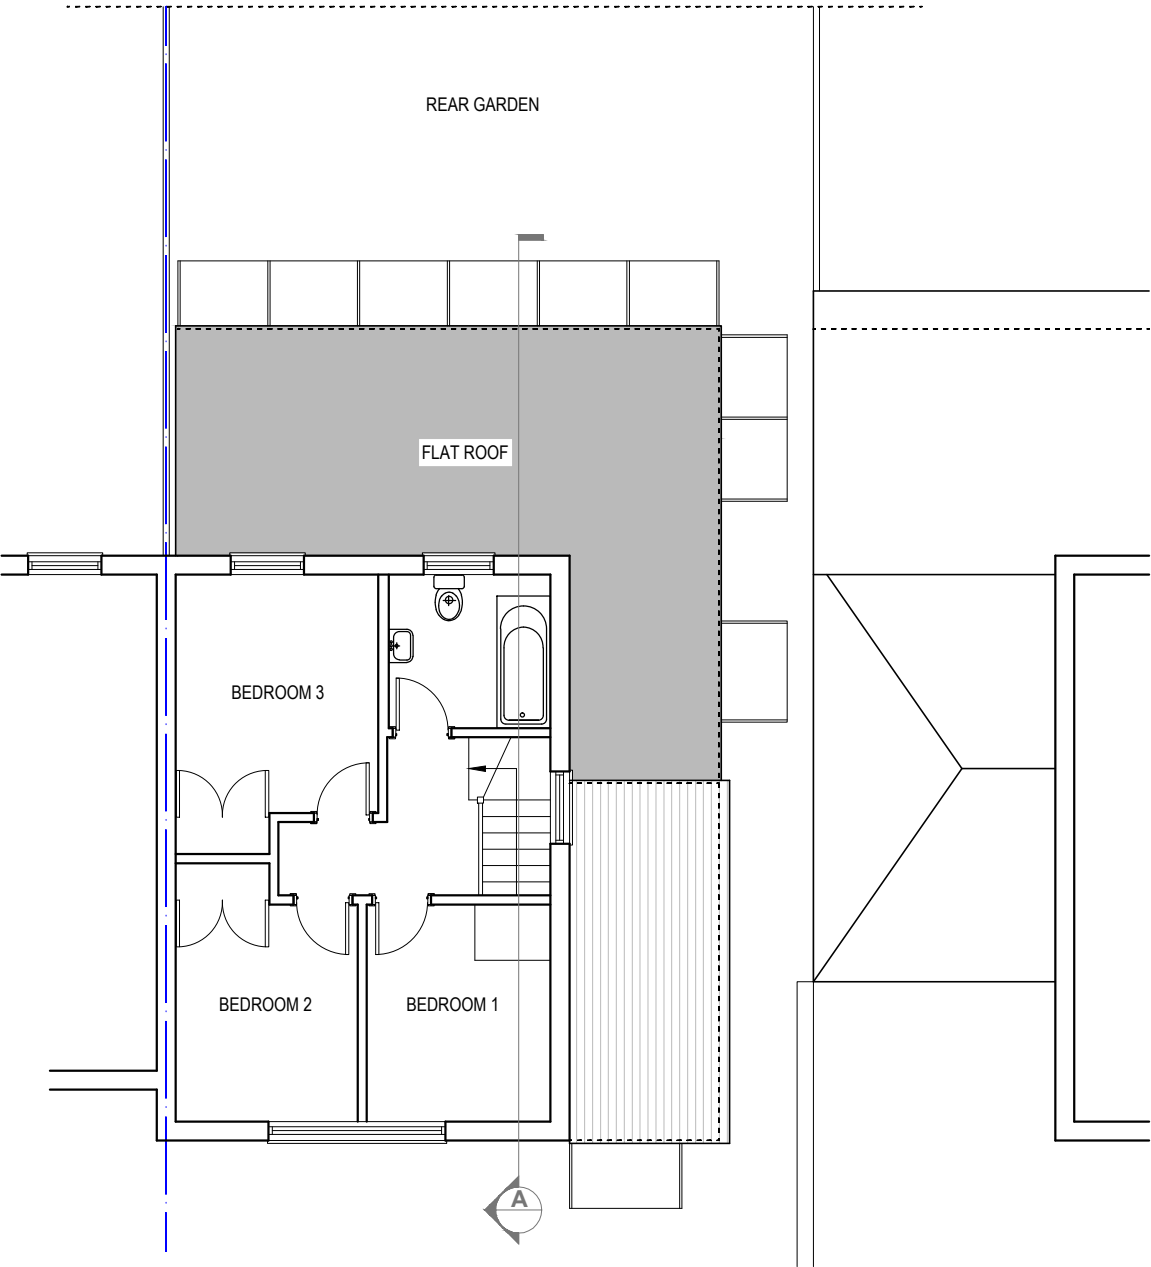


FIRST FLOOR
(as existing)

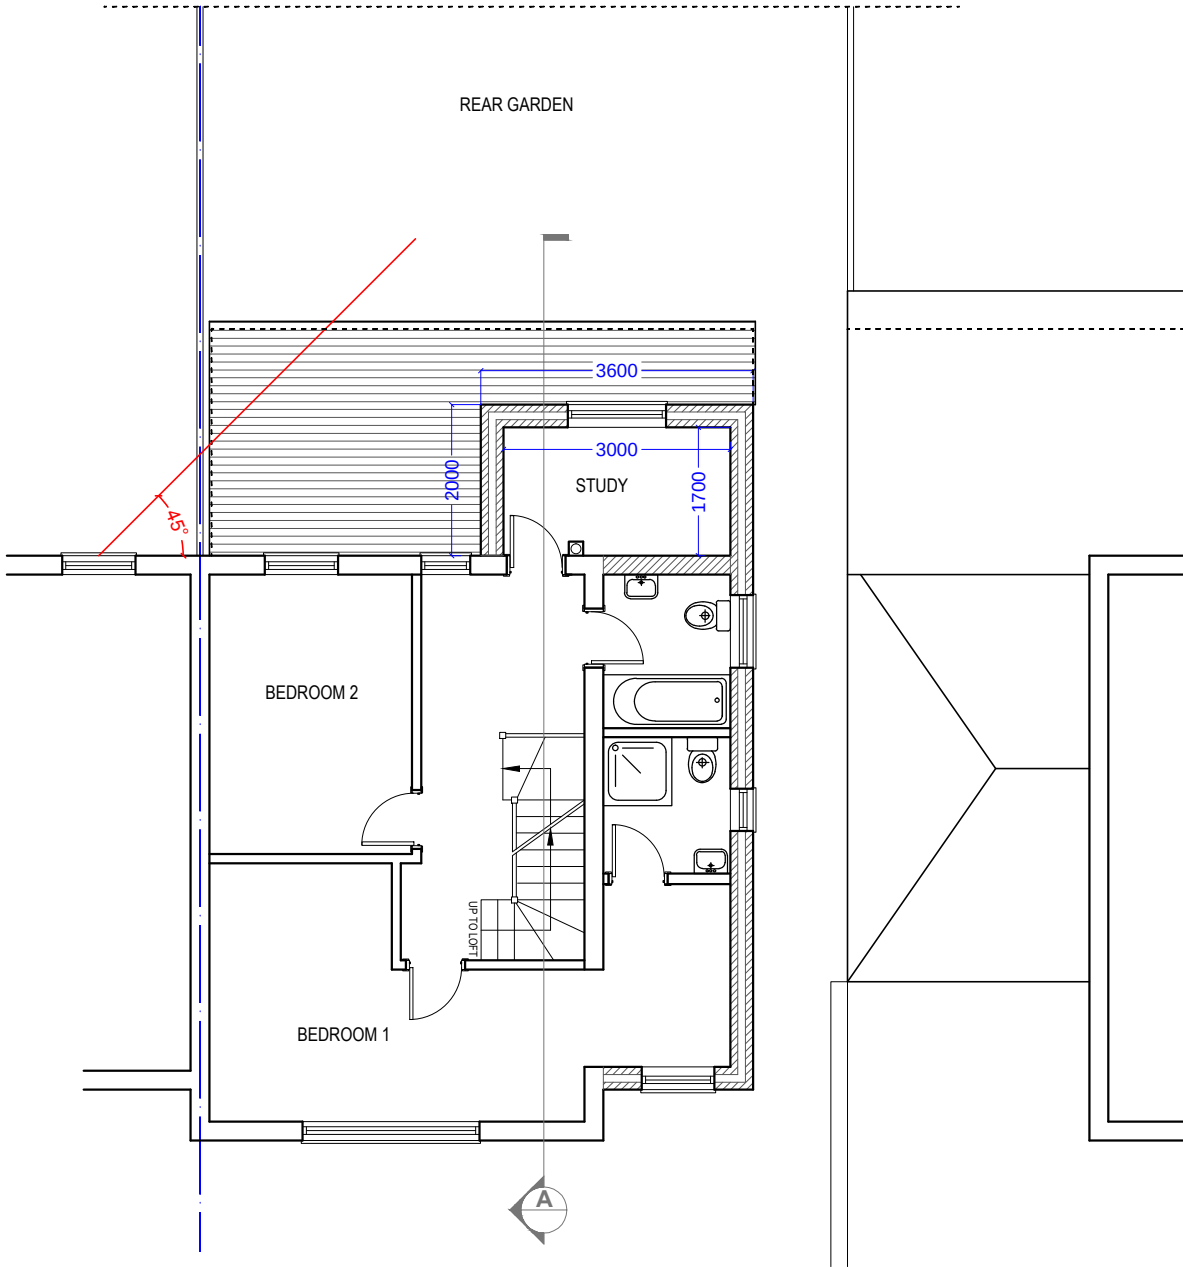

FIRST FLOOR
(as proposed)



ARCA Designs 52 Russell Road, London, E4 8HB Email: info@vgarcadesigns.co.uk			
Project 11 Deyncourt Road, London, N17 7ED			
Drawing FIRST FLOOR SIDE AND REAR EXTENSION. LOFT CONVERSION WITH ERECTION OF REAR DORMER AND 1 X FRONT ROOFLIGHT. ALTERATION TO FENESTRATION.			
Title Existing & Proposed First Floor			
Drawing Status PLANNING			
Scale 1:100 @ A3	Drawn VG	Checked	Date 05-11-22
Drawing/Job No NOV/NA/22-004			Revision

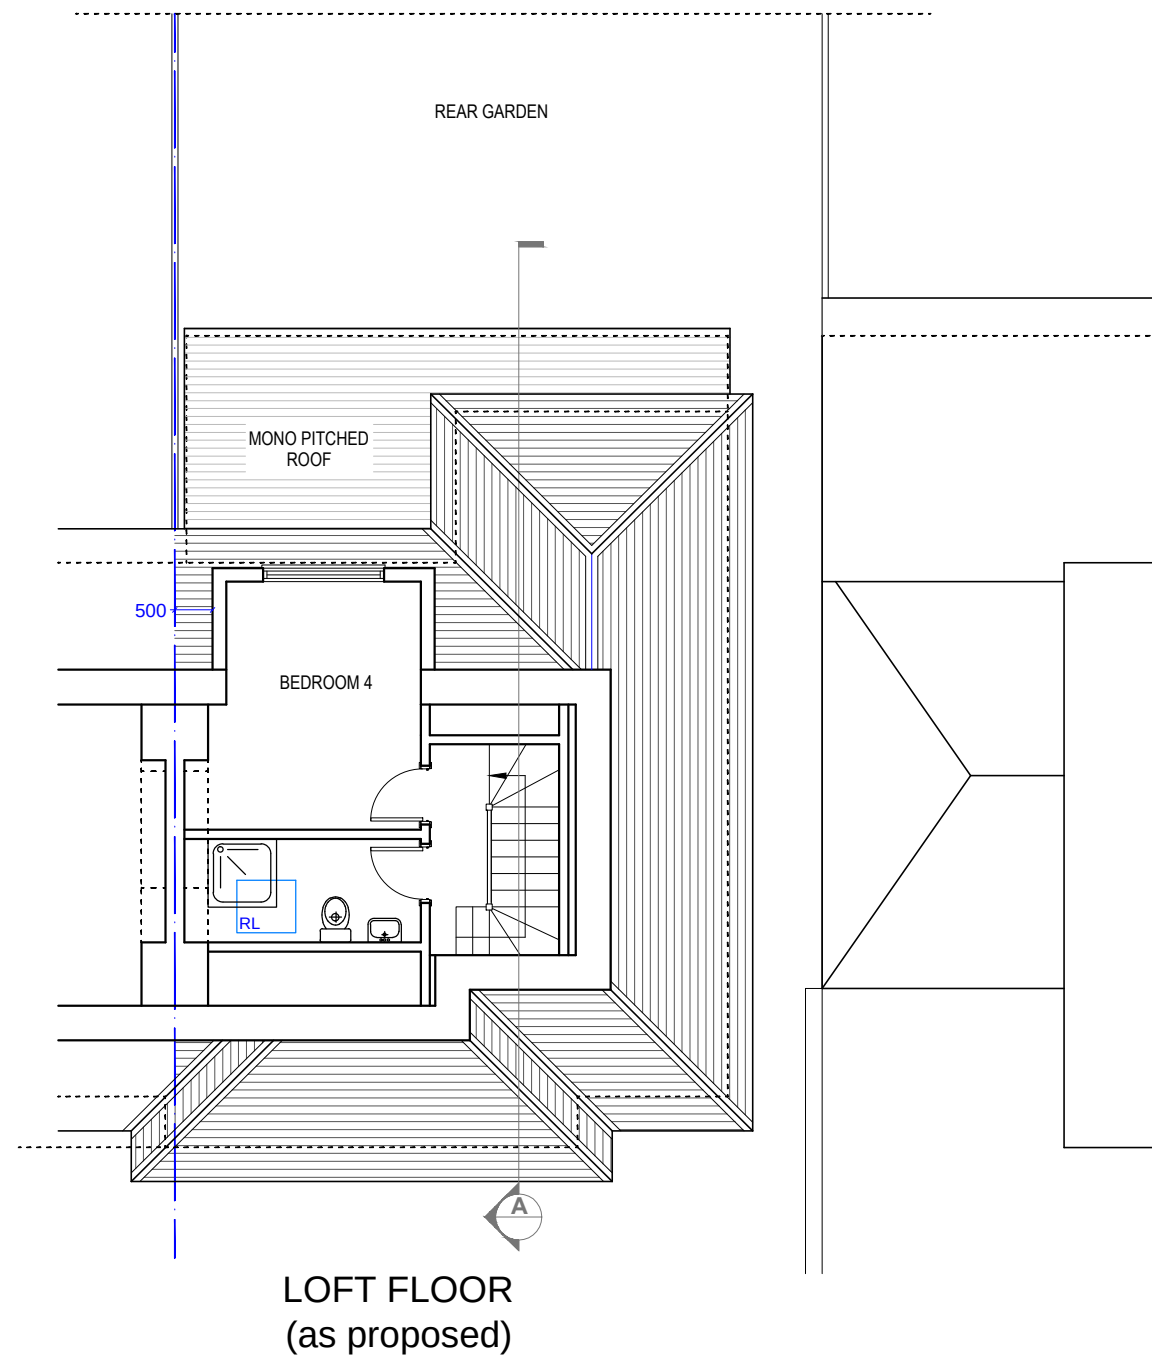

NOTES: ALL FIGURED DIMENSIONS TO
BE CHECKED ON SITE PRIOR
TO CONSTRUCTION.
ALL COPYRIGHT RESERVED.

ARCA Designs
52 Russell Road,
London, E4 8HB
Email: info@vgarcadesigns.co.uk

Project
11 Deyncourt Road,
London, N17 7ED

Drawing
FIRST FLOOR SIDE AND REAR EXTENSION.
LOFT CONVERSION WITH ERECTION OF REAR
DORMER AND 1 X FRONT ROOFLIGHT.
ALTERATION TO FENESTRATION.

Title
Proposed Loft Floor


Drawing Status PLANNING

Scale 1:100 @ A3	Drawn VG	Checked	Date 05-11-22
---------------------	-------------	---------	------------------


Drawing/Job No NOV/NA/22-005	Revision
---------------------------------	----------

0 5m

NOTES: ALL FIGURED DIMENSIONS TO BE CHECKED ON SITE PRIOR TO CONSTRUCTION.
ALL COPYRIGHT RESERVED.

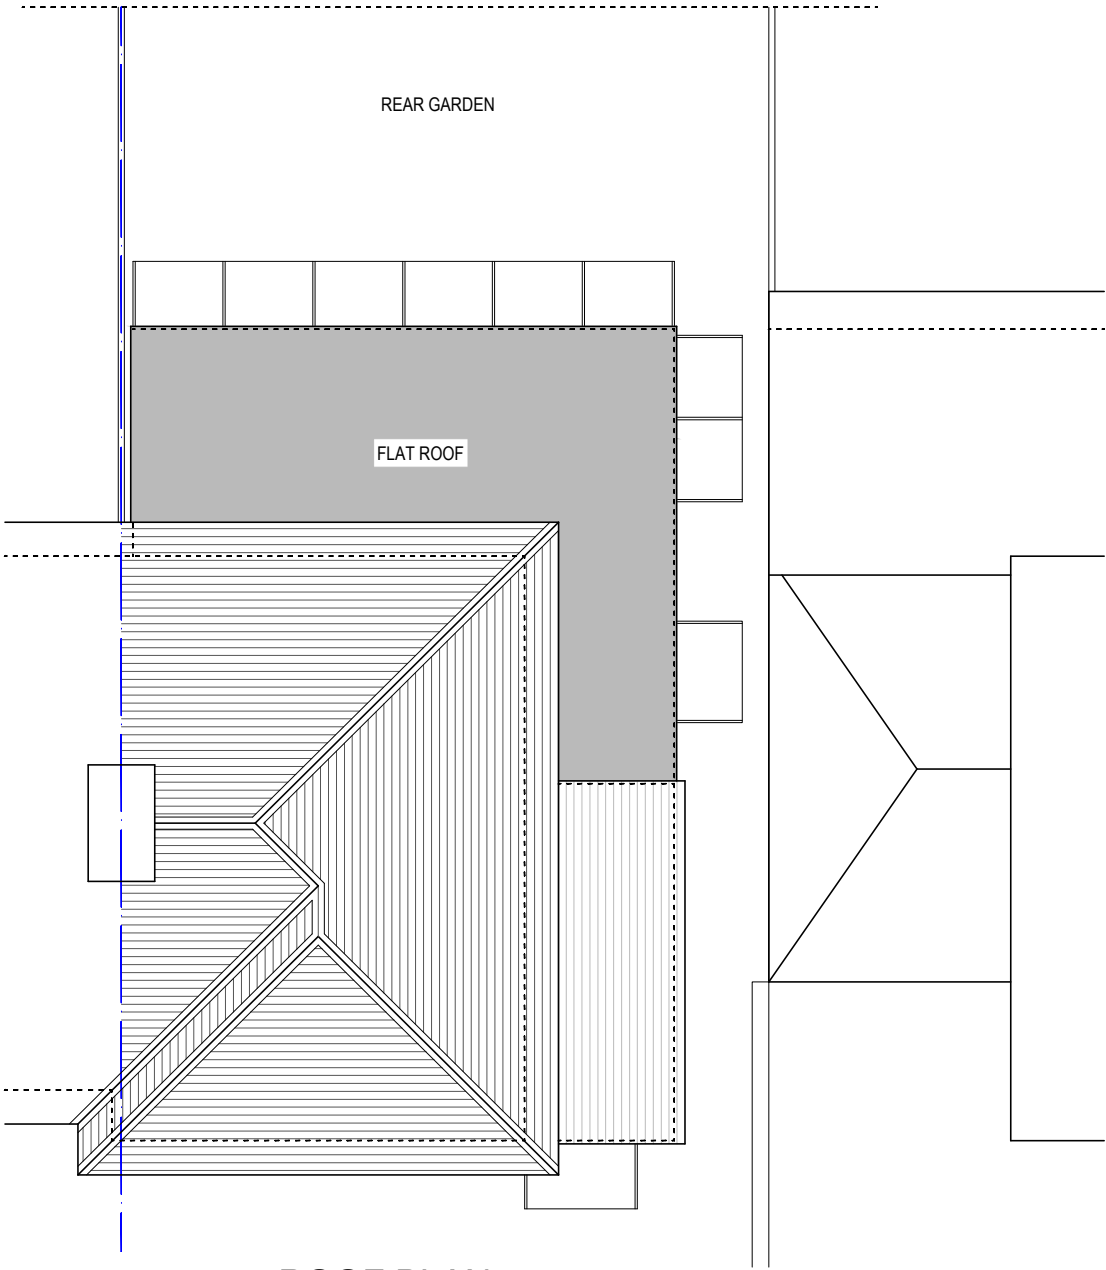

ROOF PLAN
(as existing)

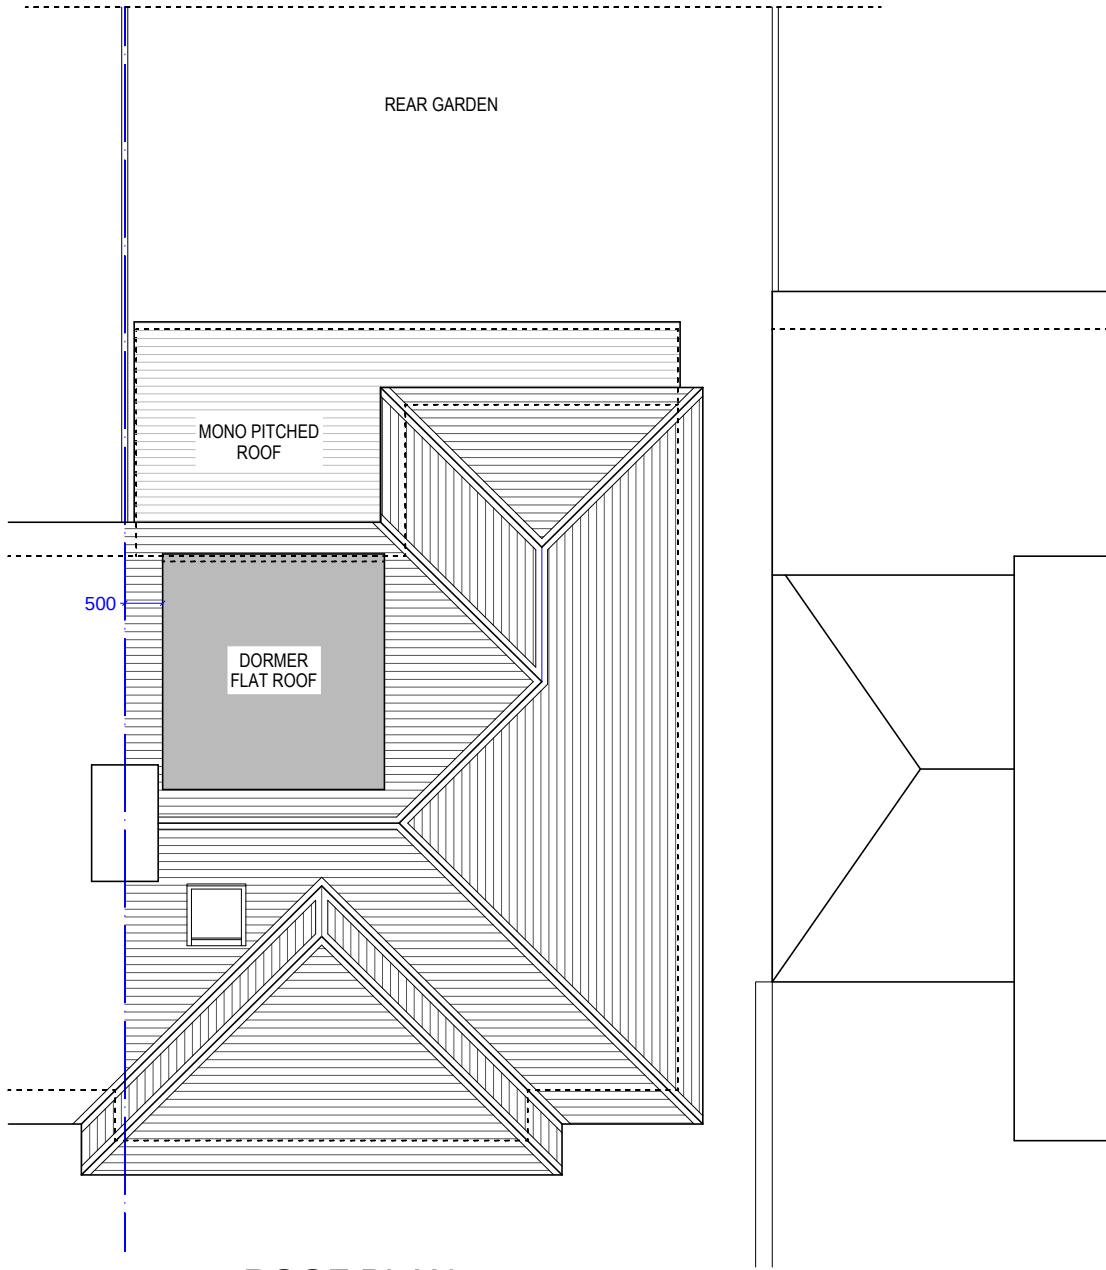

ROOF PLAN
(as proposed)

ARCA Designs
52 Russell Road,
London, E4 8HB
Email: info@vgarcadesigns.co.uk

Project
11 Deyncourt Road,
London, N17 7ED

Drawing
FIRST FLOOR SIDE AND REAR EXTENSION.
LOFT CONVERSION WITH ERECTION OF REAR
DORMER AND 1 X FRONT ROOFLIGHT.
ALTERATION TO FENESTRATION.

Title
Existing & Proposed Roof Plan

Drawing Status PLANNING

Scale 1:100 @ A3	Drawn VG	Checked	Date 05-11-22
---------------------	-------------	---------	------------------

Drawing/Job No NOV/NA/22-006	Revision
---------------------------------	----------



NOTES: ALL FIGURED DIMENSIONS TO BE CHECKED ON SITE PRIOR TO CONSTRUCTION.
ALL COPYRIGHT RESERVED.



FRONT ELEVATION
(as existing)



FRONT ELEVATION
(as proposed)



REAR ELEVATION
(as existing)



REAR ELEVATION
(as proposed)



ARCA Designs
52 Russell Road,
London, E4 8HB
Email: info@vgarcadesigns.co.uk

Project
11 Deyncourt Road,
London, N17 7ED

Drawing
FIRST FLOOR SIDE AND REAR EXTENSION.
LOFT CONVERSION WITH ERECTION OF REAR
DORMER AND 1 X FRONT ROOFLIGHT.
ALTERATION TO FENESTRATION.

Title
Existing & Proposed Front and Rear Elevations

Drawing Status PLANNING


Scale 1:100 @ A3	Drawn VG	Checked	Date 05-11-22
---------------------	-------------	---------	------------------

Drawing/Job No NOV/NA/22-007	Revision
---------------------------------	----------


NOTES: ALL FIGURED DIMENSIONS TO BE CHECKED ON SITE PRIOR TO CONSTRUCTION.
ALL COPYRIGHT RESERVED.




EAST ELEVATION
(as existing)

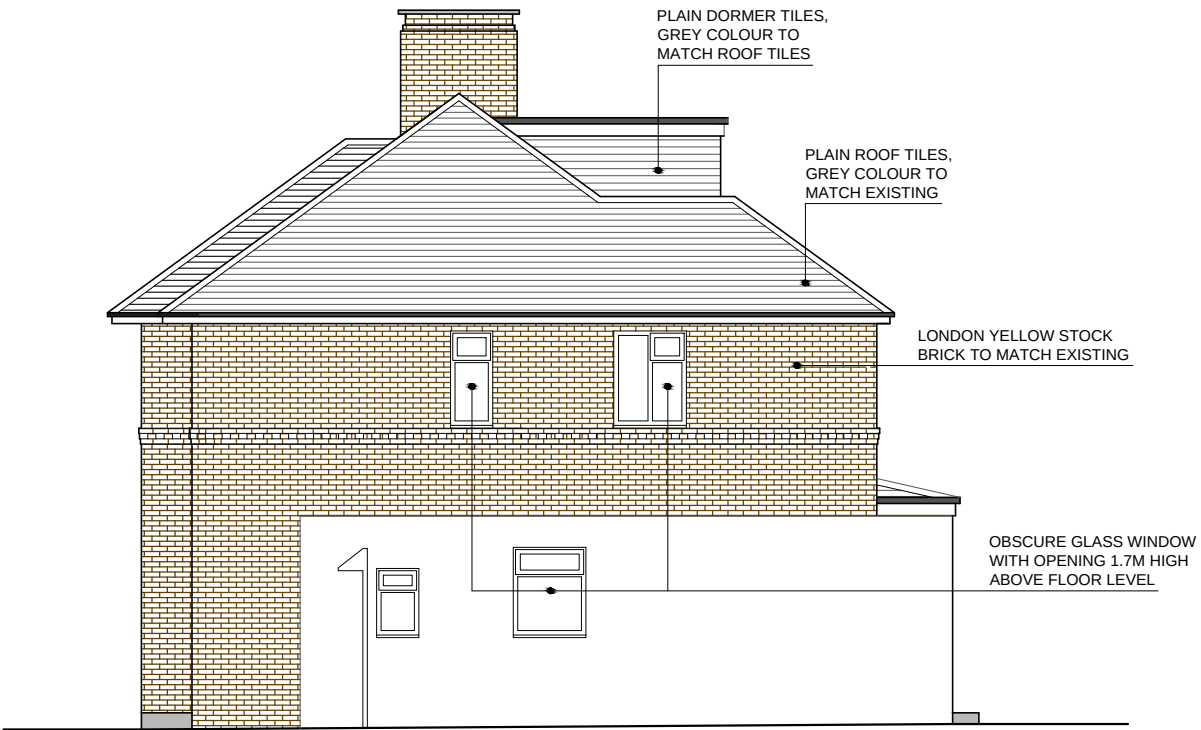

EAST ELEVATION
(as proposed)

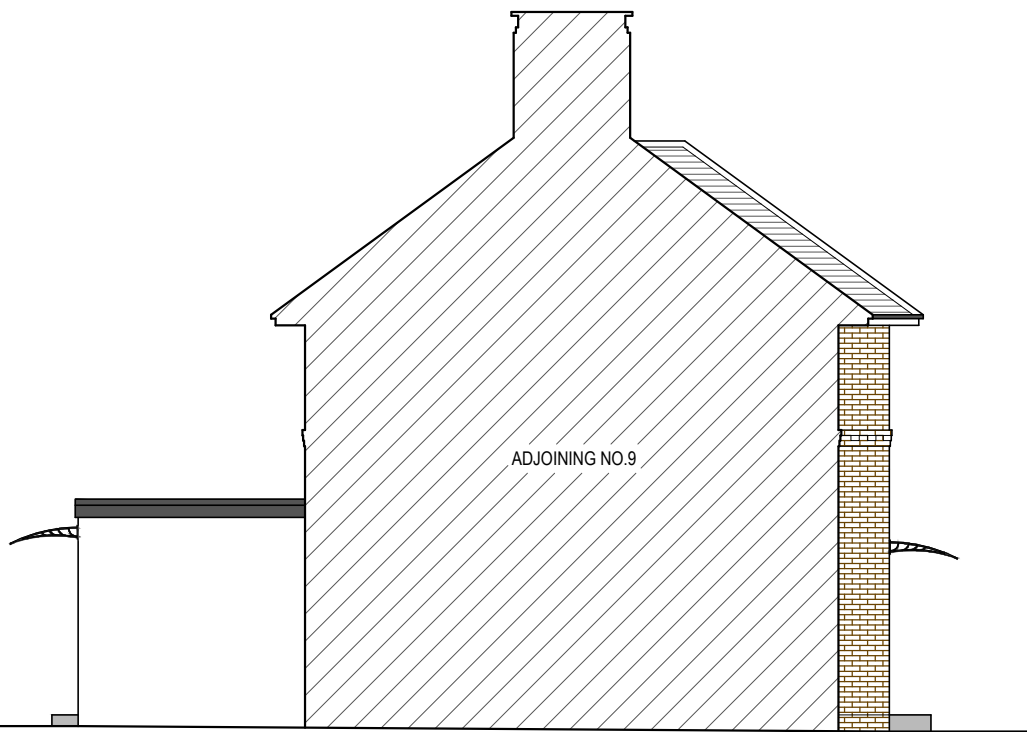

WEST ELEVATION
(as existing)

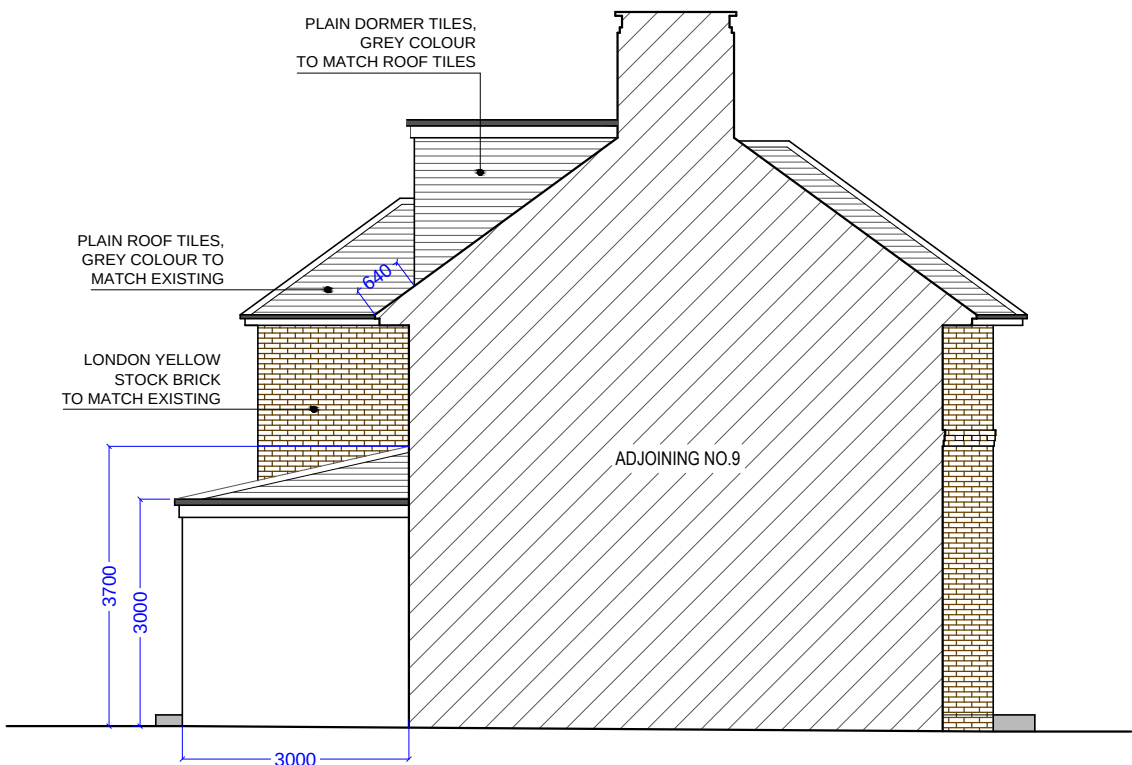

WEST ELEVATION
(as proposed)



ARCA Designs
52 Russell Road,
London, E4 8HB
Email: info@vgarcadesigns.co.uk

Project
11 Deyncourt Road,
London, N17 7ED

Drawing
FIRST FLOOR SIDE AND REAR EXTENSION.
LOFT CONVERSION WITH ERECTION OF REAR
DORMER AND 1 X FRONT ROOFLIGHT.
ALTERATION TO FENESTRATION.


Title
Existing & Proposed West and East Elevations

Drawing Status PLANNING


Scale 1:100 @ A3	Drawn VG	Checked	Date 05-11-22
---------------------	-------------	---------	------------------

Drawing/Job No NOV/NA/22-008	Revision
---------------------------------	----------

NOTES: ALL FIGURED DIMENSIONS TO BE CHECKED ON SITE PRIOR TO CONSTRUCTION.
ALL COPYRIGHT RESERVED.

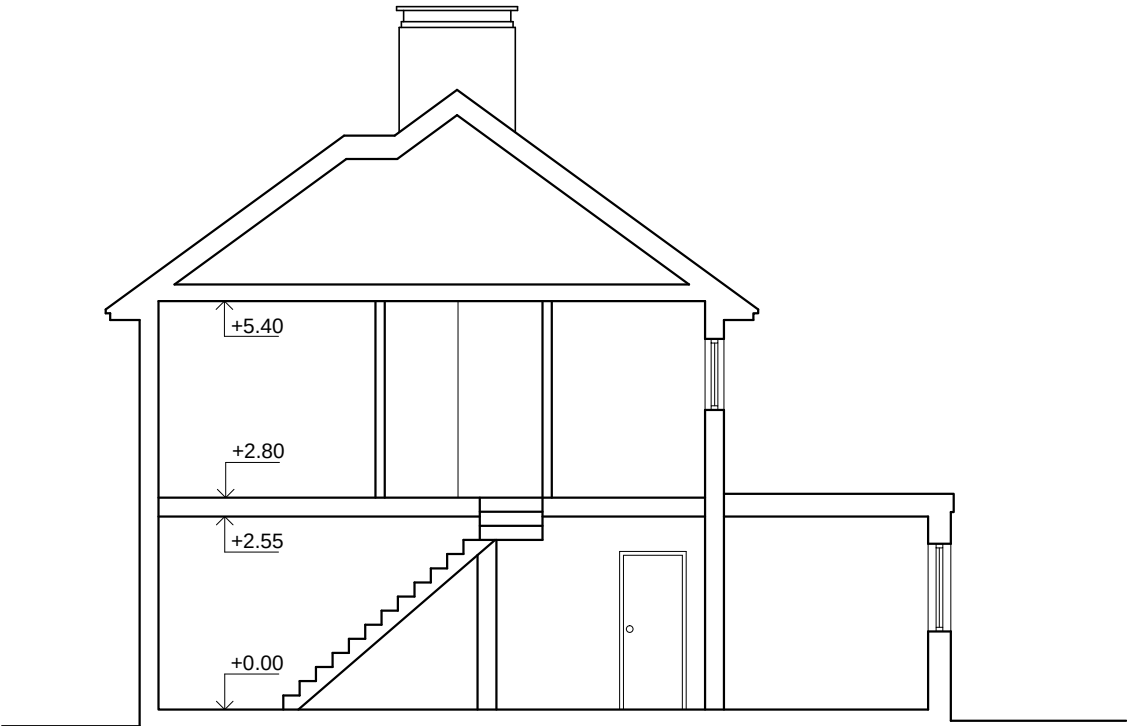

SECTION A-A
(as existing)

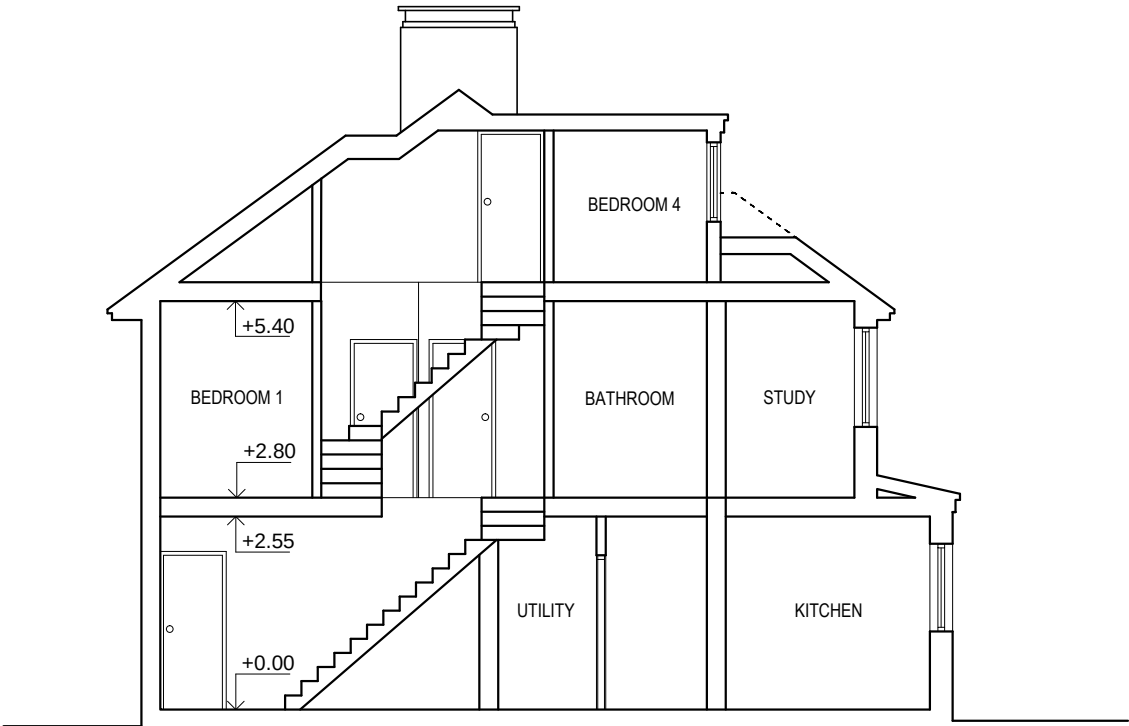

SECTION A-A
(as proposed)

ARCA Designs
52 Russell Road,
London, E4 8HB
Email: info@vgarcadesigns.co.uk

Project
11 Deyncourt Road,
London, N17 7ED

Drawing
FIRST FLOOR SIDE AND REAR EXTENSION.
LOFT CONVERSION WITH ERECTION OF REAR
DORMER AND 1 X FRONT ROOFLIGHT.
ALTERATION TO FENESTRATION.

Title
Existing & Proposed Section

Drawing Status PLANNING

Scale 1:100 @ A3	Drawn VG	Checked	Date 05-11-22
---------------------	-------------	---------	------------------

Drawing/Job No NOV/NA/22-009	Revision
---------------------------------	----------

