
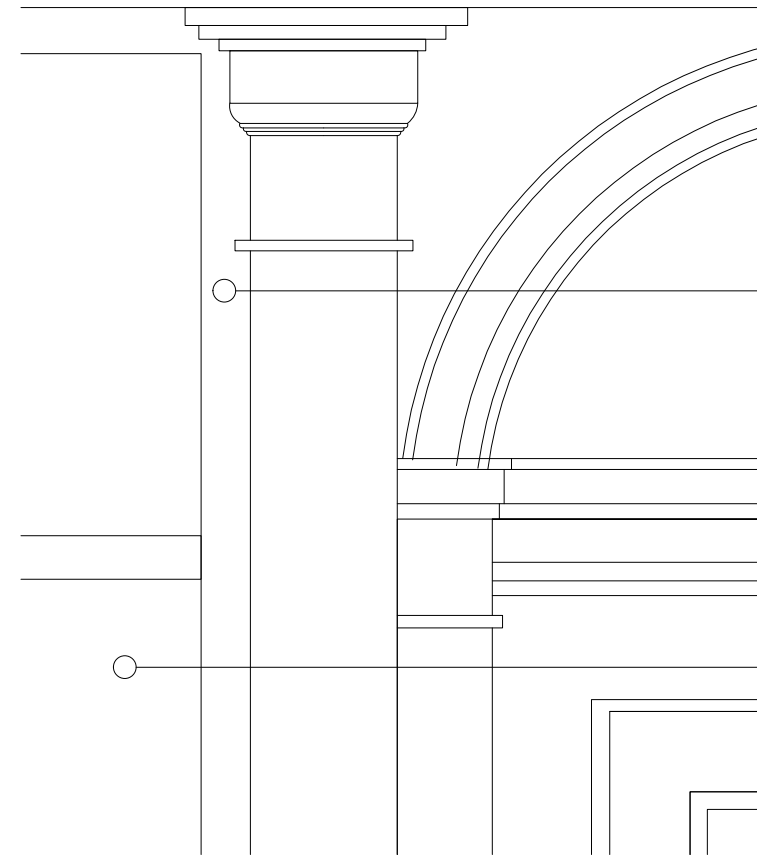
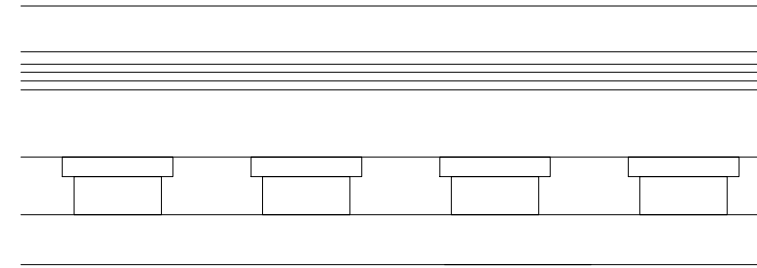
 


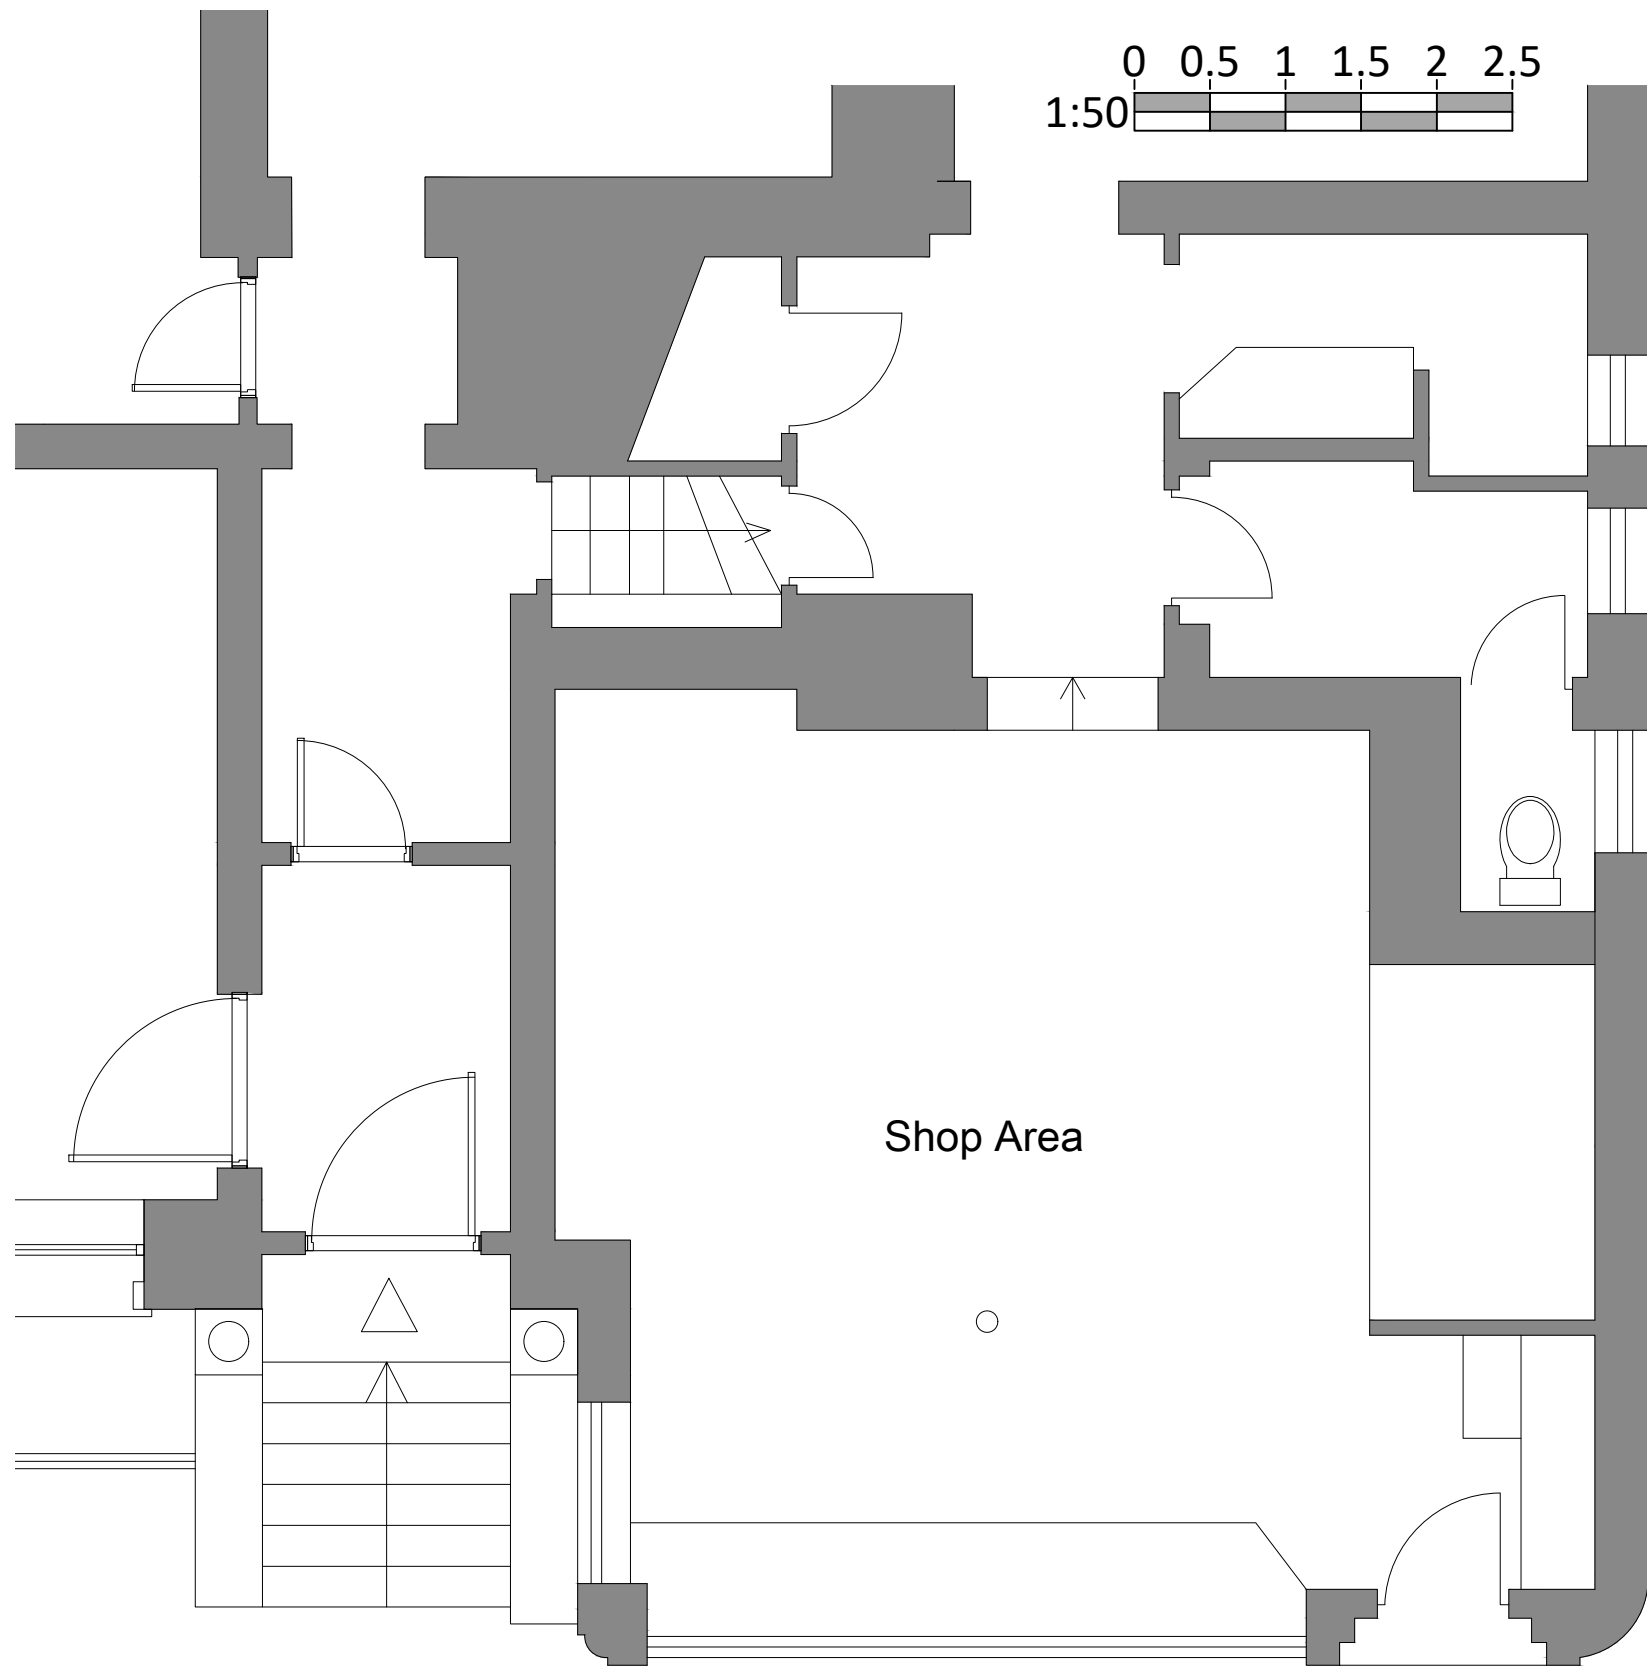

All damaged  
joinery to be  
replaced to  
match existing

All damaged  
glazing to be  
replaced

proposed ground floor plan scale 1: 50

A3 SHEET

|                   |                                                        |         |        |             |   |  |
|-------------------|--------------------------------------------------------|---------|--------|-------------|---|--|
| Planning Drawings | CLIENT<br><br>816 - 818 High Road<br>London<br>N17 0EY |         |        |             | PROJECT<br><br>PROPOSED GROUND FLOOR PLAN<br>816 - 818 High Road, London N17 0EY   |  |
| REVISIONS         |                                                        |         |        |             |   |  |
|                   | SCALE:                                                 | DATE:   | DRAWN: | DRAWING NO: | 1. This drawing must not be scaled.<br>2. All dimensions to be checked on site by the contractor & any discrepancies reported immediately.<br>3. This drawing and all details therein remain the copyright of Buildtech Building Surveyors and may not be used or copied without their permission. |  |
|                   | 1:10<br>1:50                                           | 10.2022 | RC     | W02         |   |  |

BUILDTECH

BUILDING SURVEYORS

2 Brookmans Manor, 2 Georges Wood Road AL9 7BZ  
Tel 017 0765 6646 E-mail: alanbuildtech@aol.com