


10cm SCALE WITH CAUTION use both scale bars to check for reduction or distortion


10cm SCALE WITH CAUTION use both scale bars to check for reduction or distortion

VELUX WINDOWS NOT TO PROTRUDE MORE THAN 150mm ABOVE ROOF PLANE.

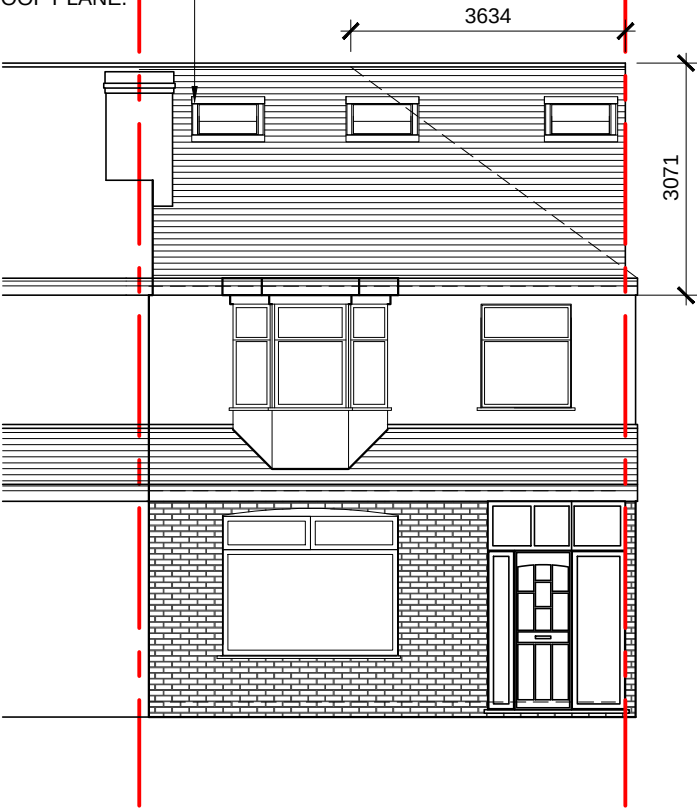


PROPOSED FRONT ELEVATION

SCALE 1:100

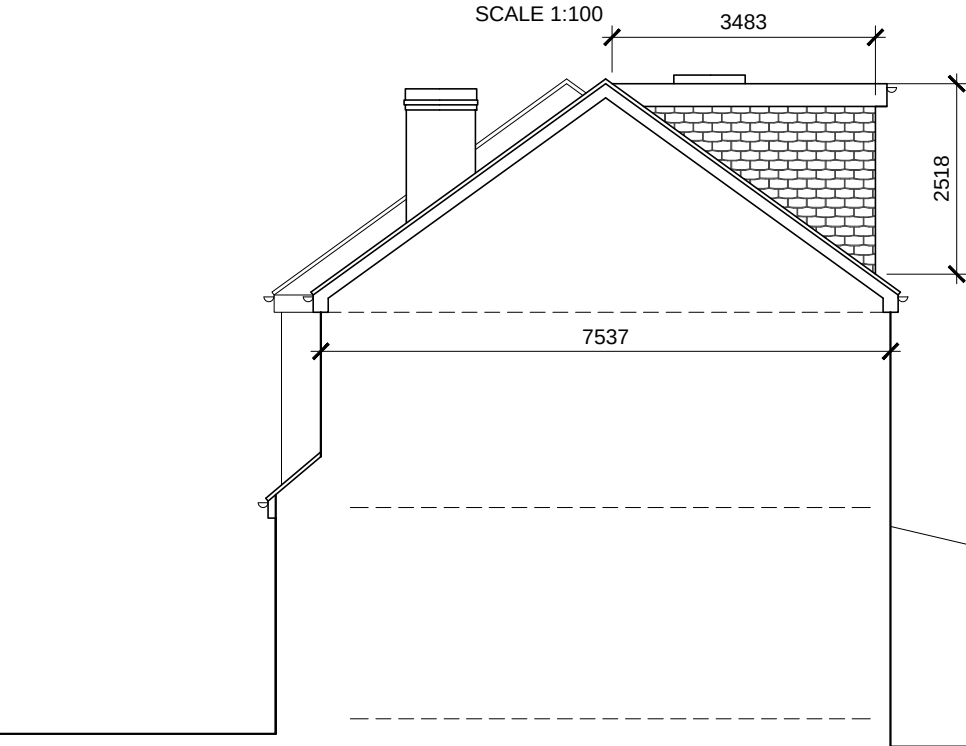

PROPOSED SIDE ELEVATION

SCALE 1:100

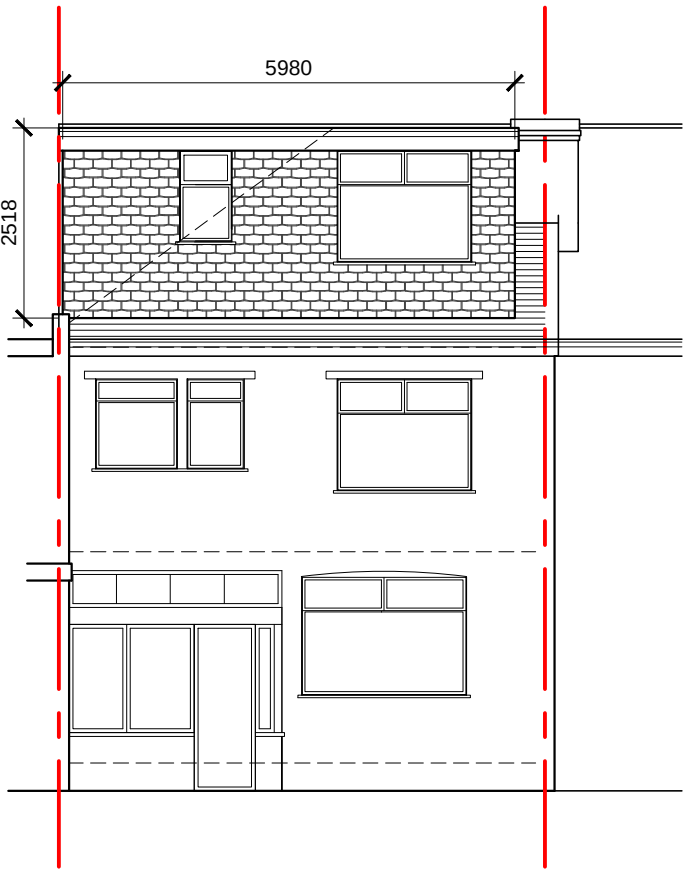

PROPOSED REAR ELEVATION

SCALE 1:100

HIP TO GABLE VOLUME CALCULATION
 $3.63 \times 7.53 \times 3.07 / 6 = 13.98\text{m}^3$

REAR DORMER VOLUME CALCULATION
 $5.98(w) \times 3.48(d) \times 2.18(h) / 2 = 24.38\text{m}^3$

TOTAL VOLUME INCREASE
 $= 36.66\text{m}^3$

ALL PROPOSED MATERIALS
ARE TO MATCH THE EXISTING
PROPERTY.

Notes

Scale

1:50

1:100

1:200

1:500

david joseph consulting

structural engineering and construction consultants

29 Dartmouth Place, London SE23 3AU
drafting@djc.london
020 8699 7750

All dimensions must be checked on site.
Any dimensional discrepancies discovered must be reported to the Project Manager before proceeding.
This drawing is to be read in conjunction with all relevant documents.
This drawing is copyright © and may not be reproduced without permission

Revisions

-

-

-

Client

Address

92 DOWNHILLS WAY
LONDON
N17 6BD

Drawing Title

PROPOSED ELEVATIONS

Date

NOV '22

Scale

1:100 @ A3

Drawing Number

4944 - 306

Revision

-