


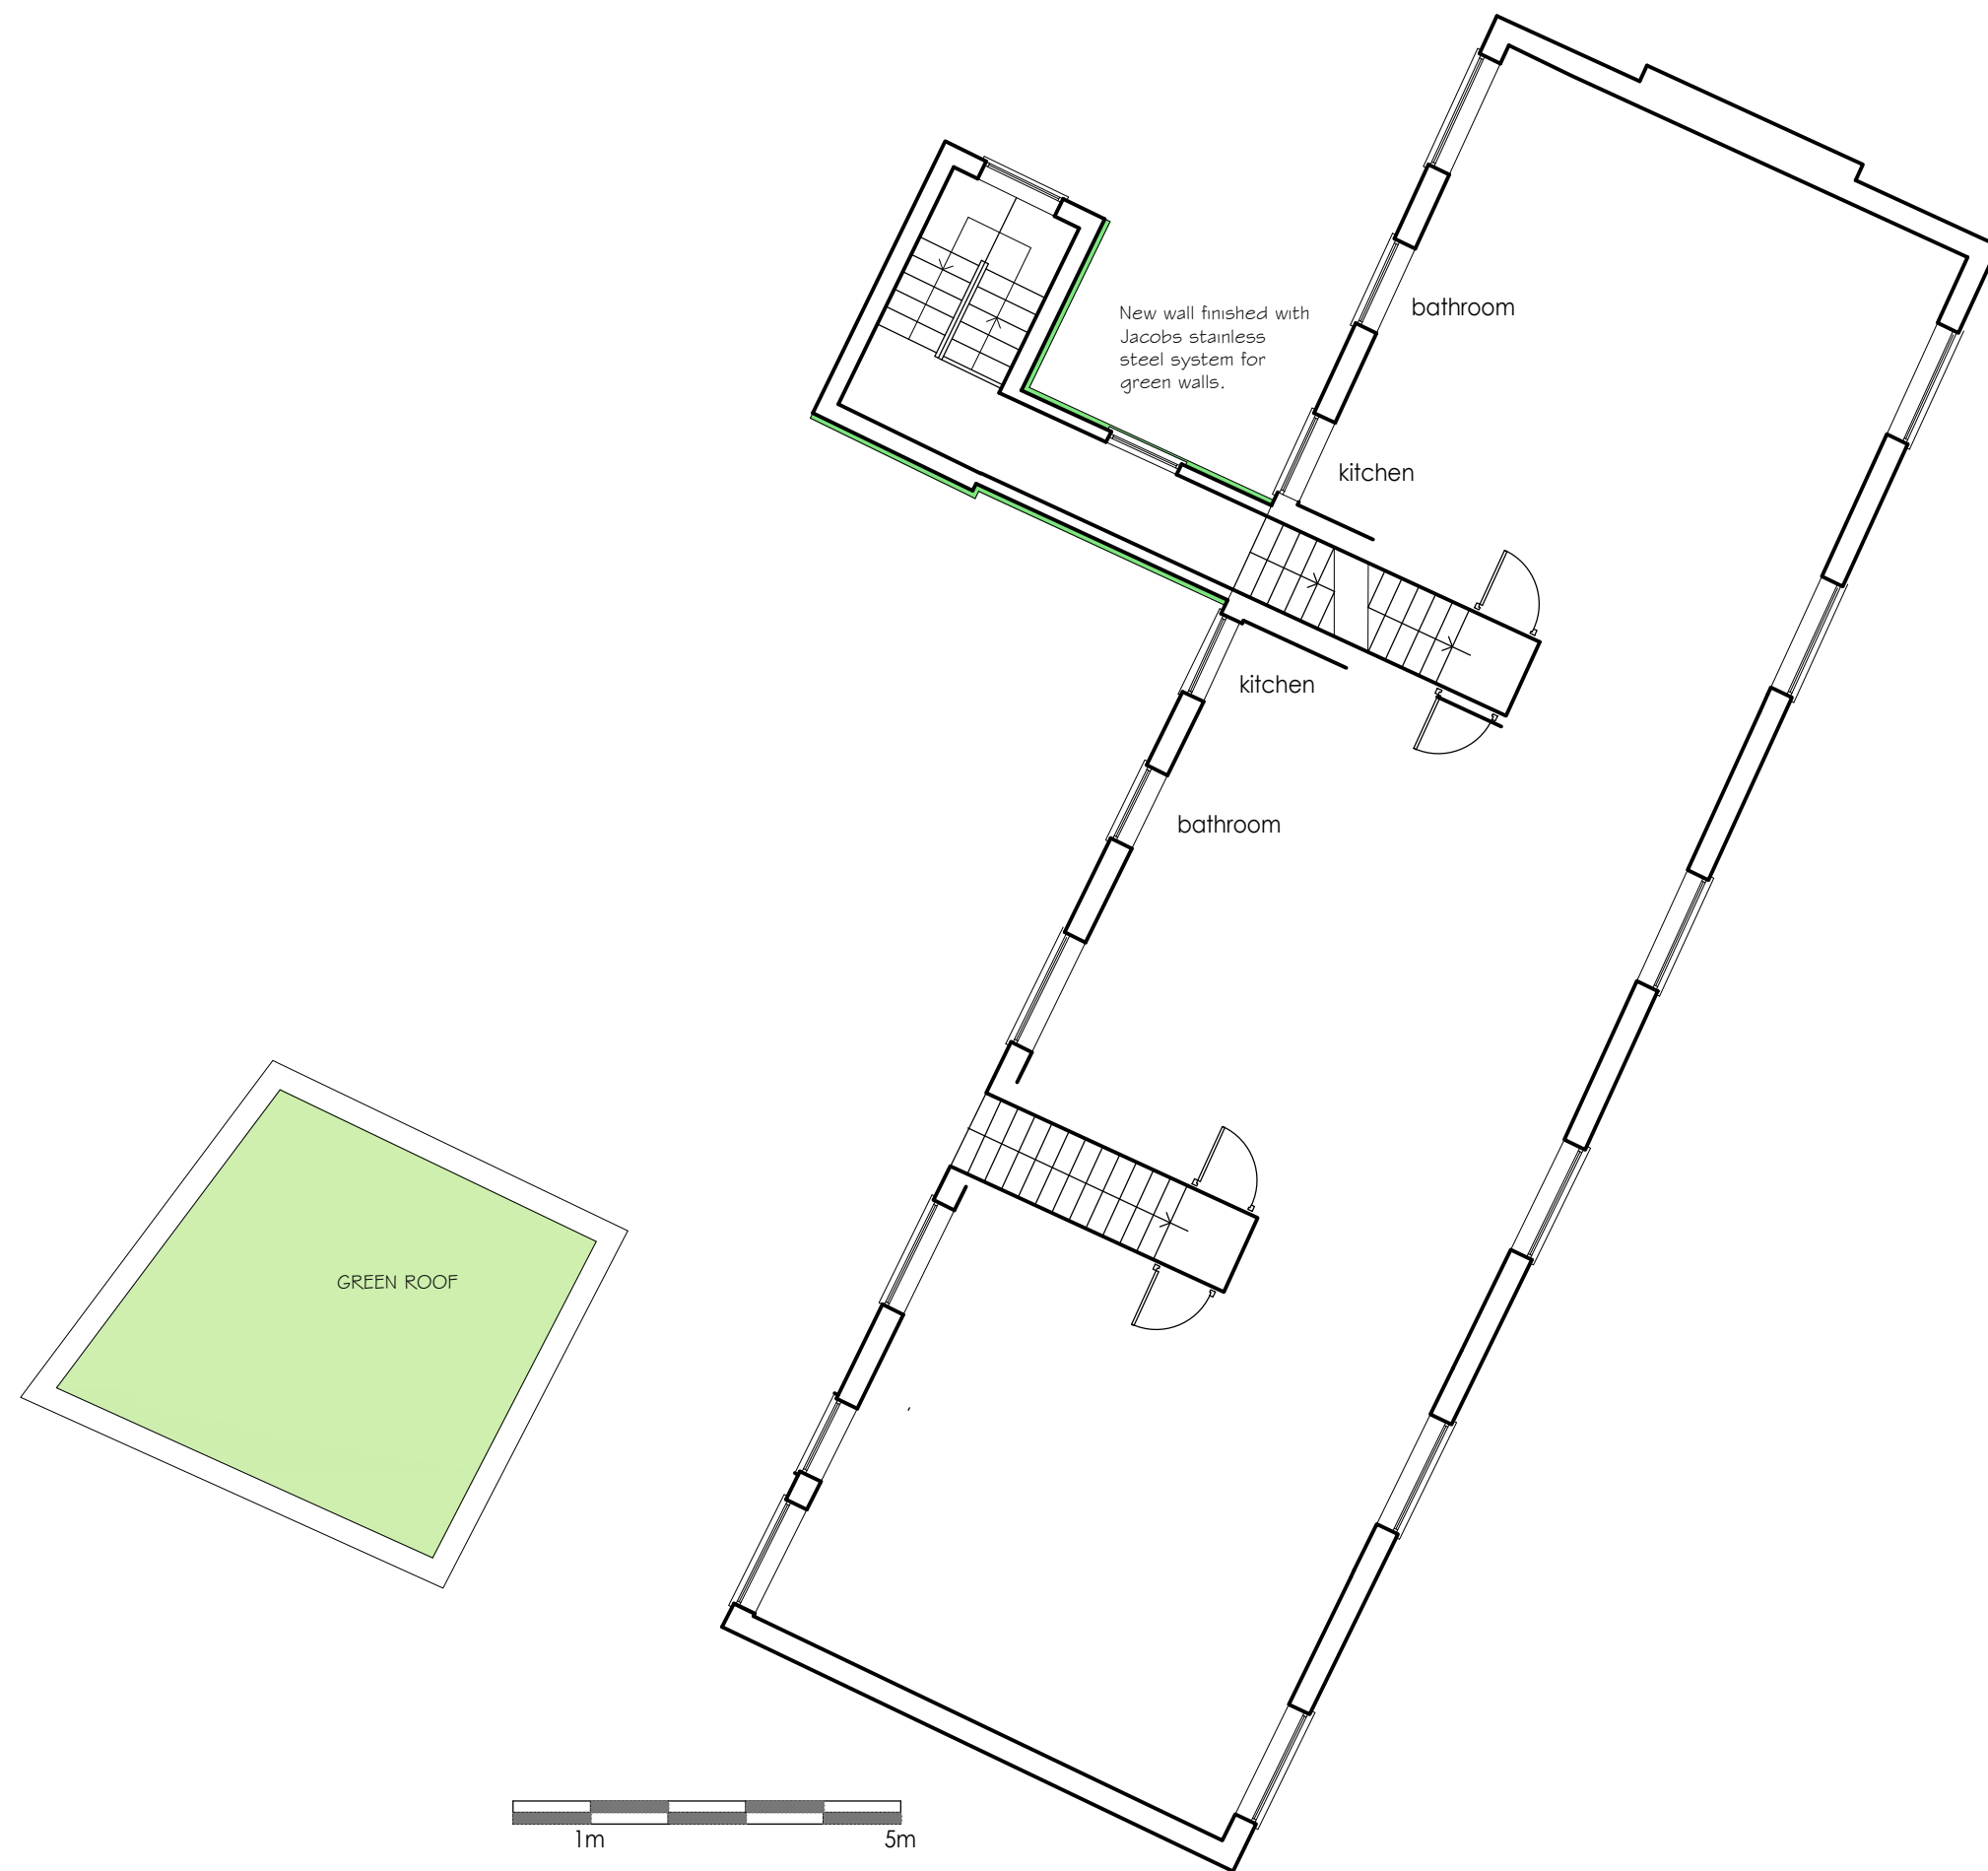

PROPOSED FIRST FLOOR PLAN
SCALE 1:100



6 Wrotham Business Park
Barnet, Herts
EN5 4SZ

t: 0208 275 1080
e: enquiries@planningconsent.com
w: www.planningconsent.com

Drawing Title:	Scale: 1:100@A3
Proposed First Floor Plan	Drwn: srt
Project:	Date: December 2021
Proposed Extensions and Alterations to existing block of flats	Drawing No:
Location:	. 5343 PA 04
Risborough Court, Muswell Hill N10 3PP	

Copyright and design right held by Stuart Henley & Partners Ltd. No unauthorised reproduction permitted.