




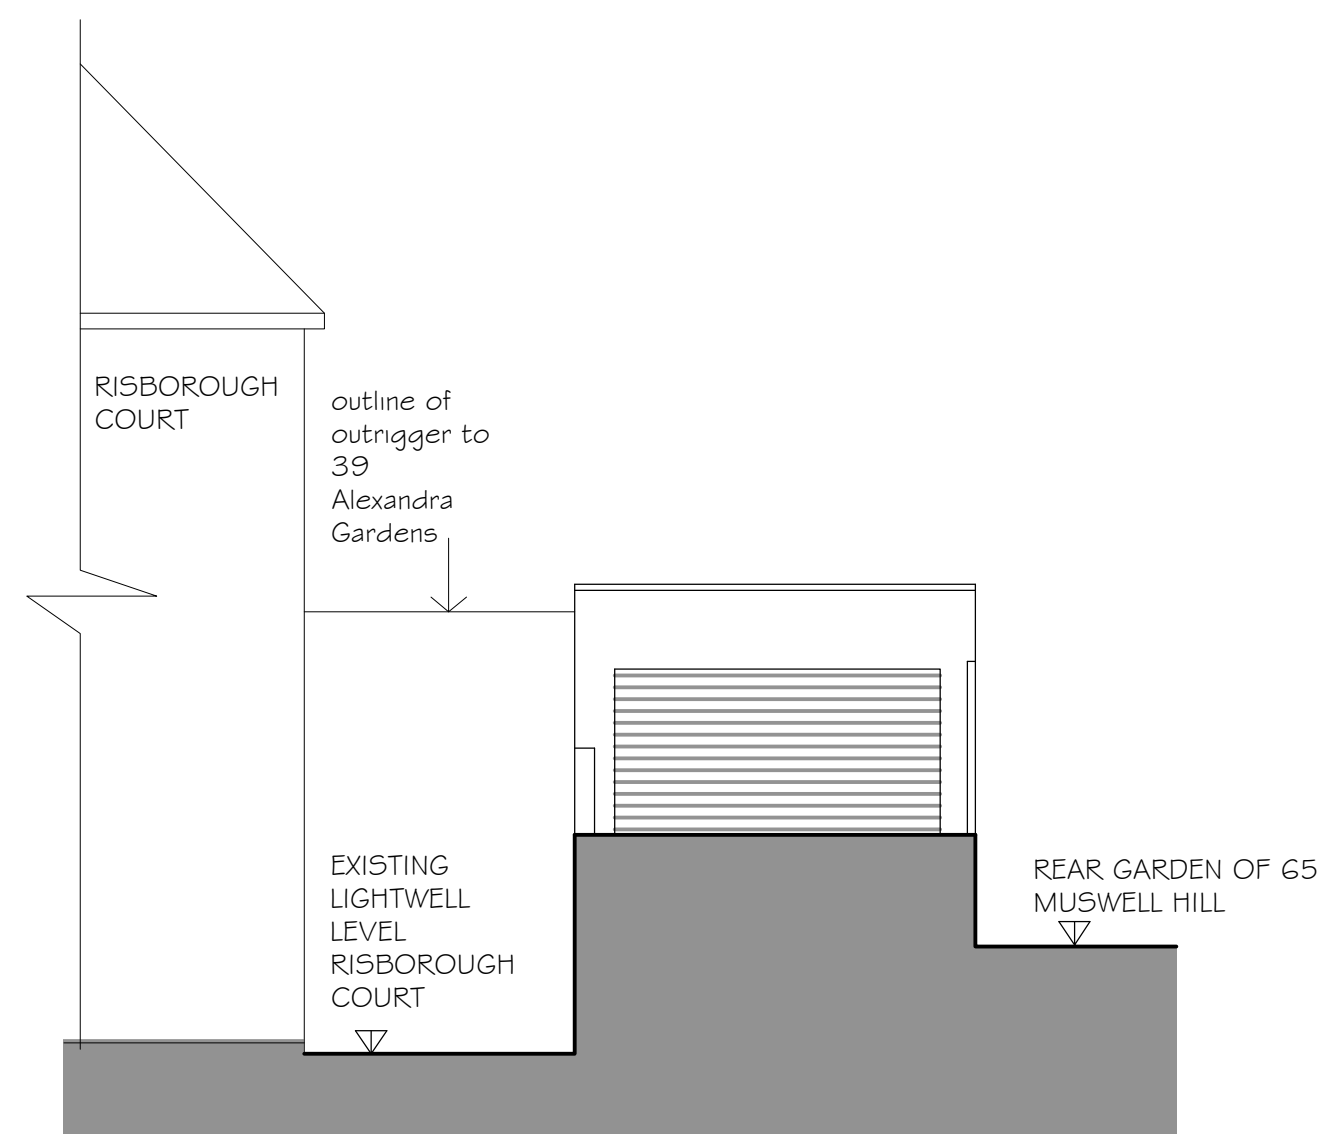


EXISTING GARAGE FRONT ELEVATION
SCALE 1:100

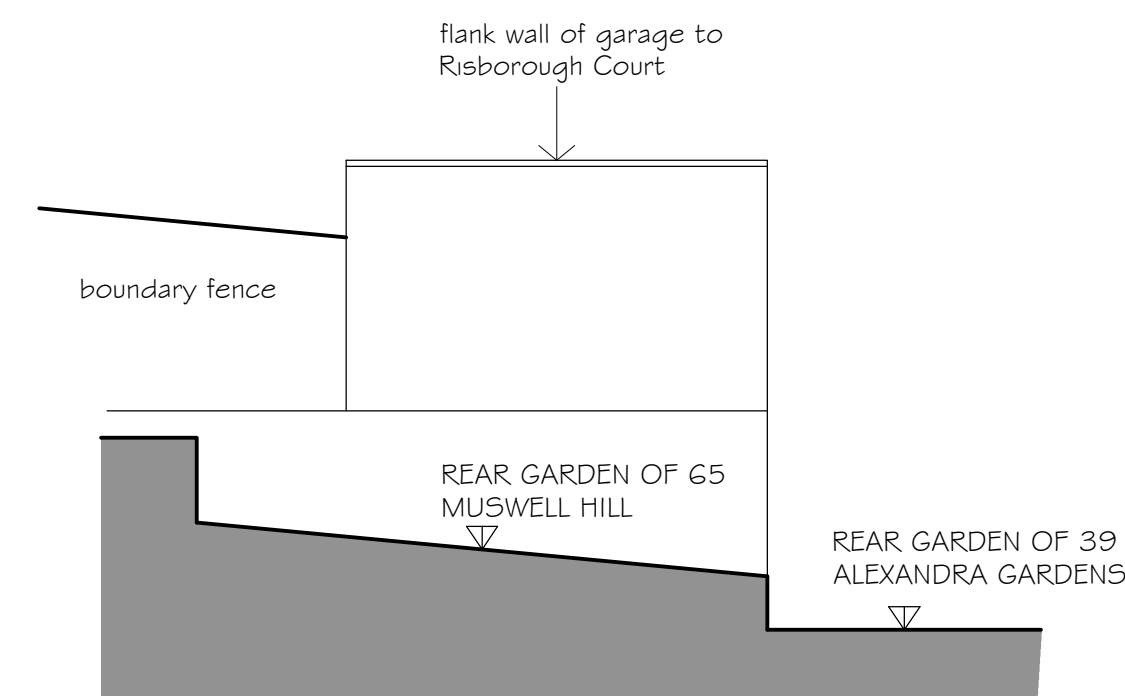


EXISTING GARAGE SIDE ELEVATION FACING 65 MUSWELL HILL GARDEN
SCALE 1:100

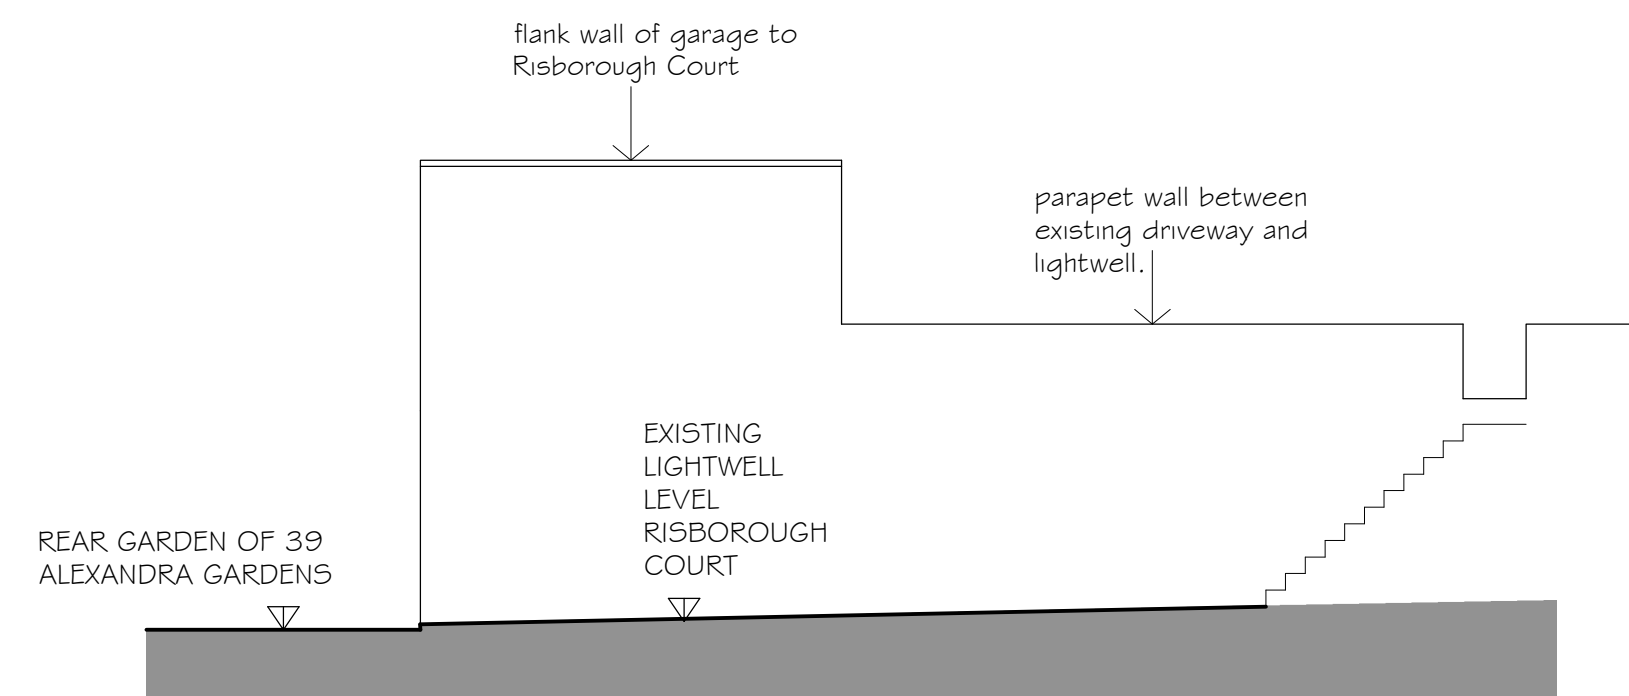


EXISTING GARAGE SIDE ELEVATION FACING LIGHTWELL OF RISBOROUGH COURT
SCALE 1:100

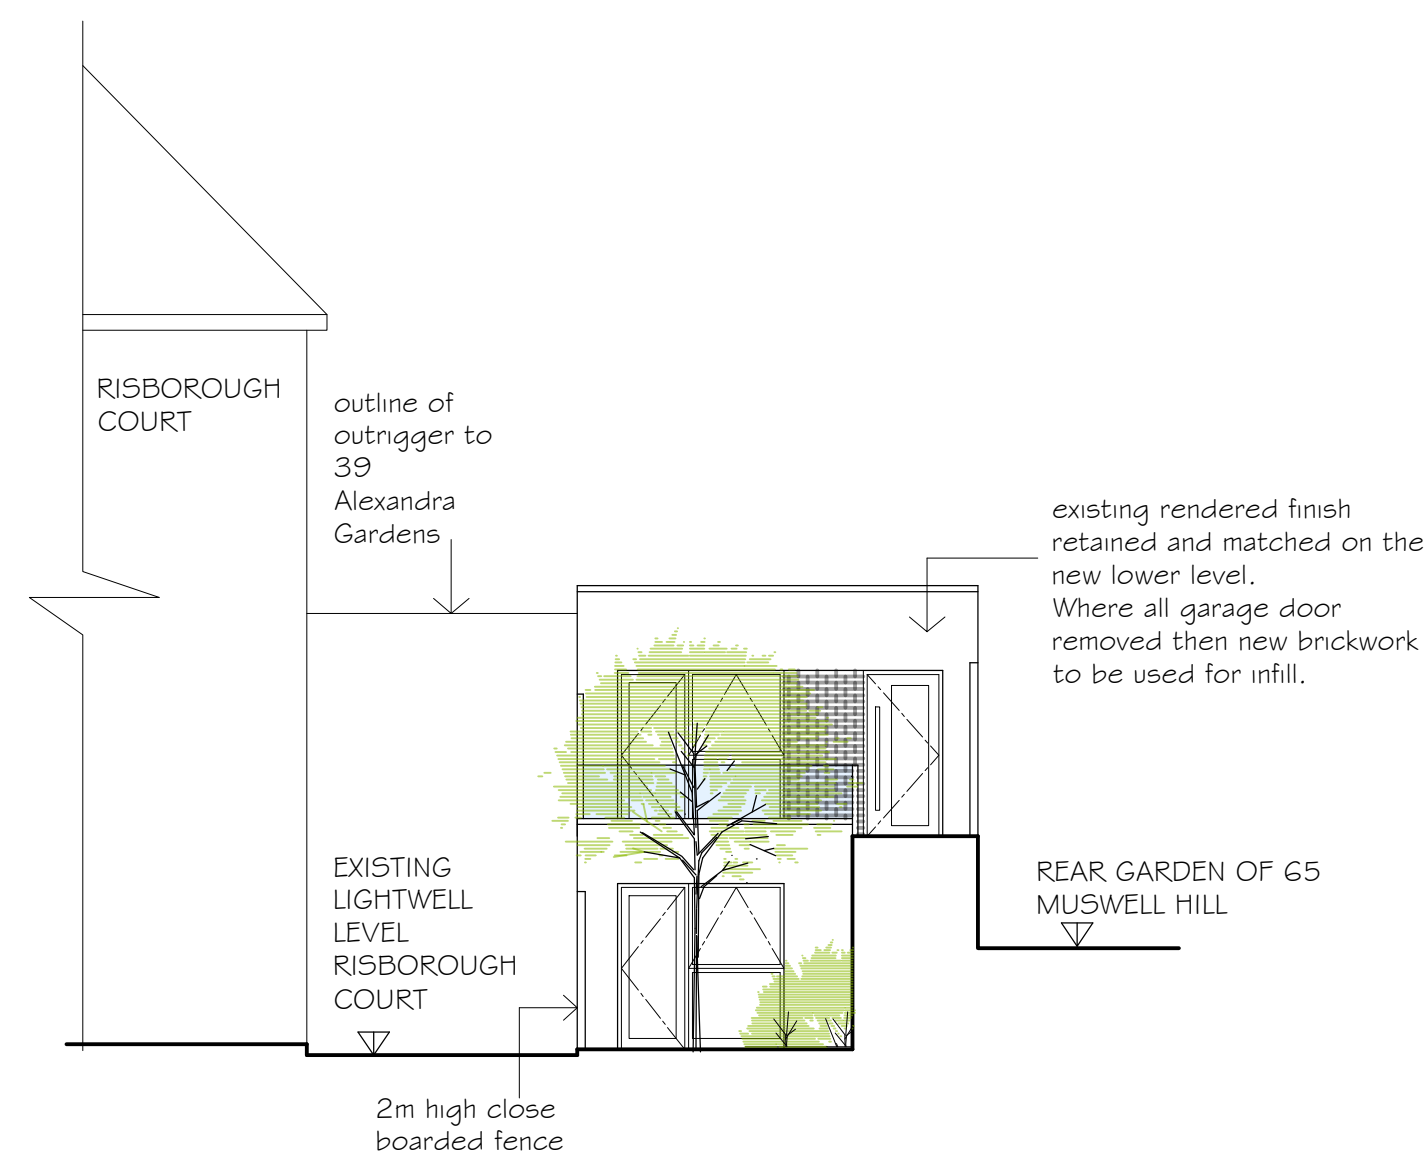

PROPOSED GARAGE FRONT ELEVATION
SCALE 1:100

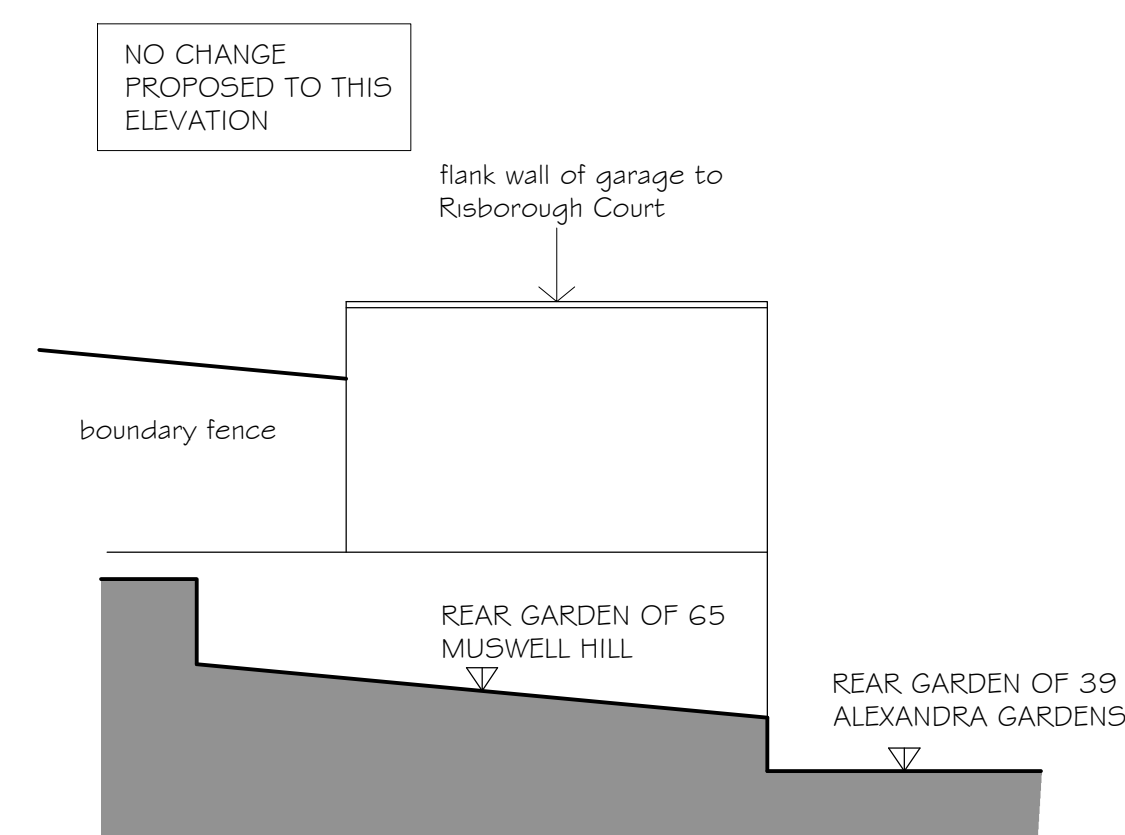

PROPOSED GARAGE SIDE ELEVATION FACING 65 MUSWELL HILL GARDEN
SCALE 1:100

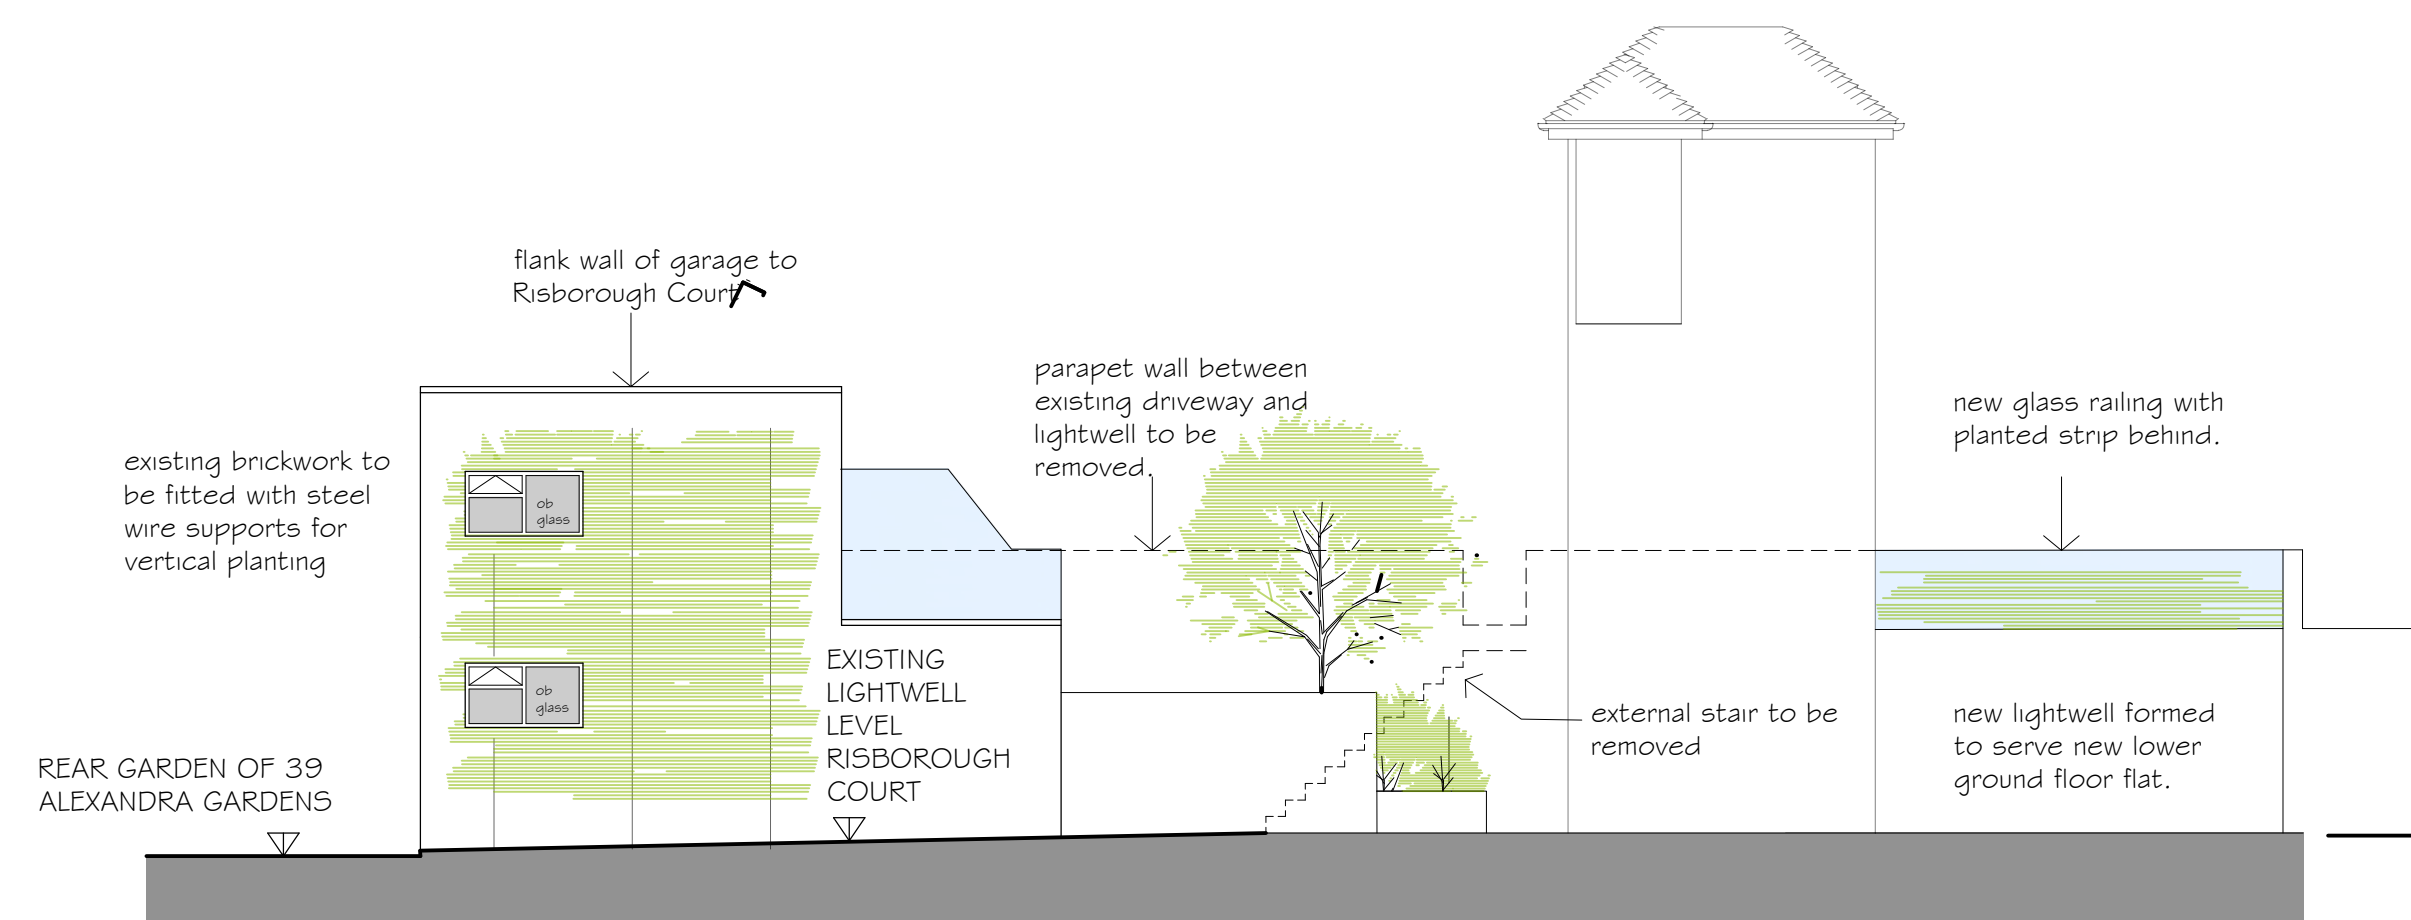

PROPOSED GARAGE SIDE ELEVATION FACING LIGHTWELL OF RISBOROUGH COURT
SCALE 1:100

Rev:



6 Wrotham Business Park
Barnet, Herts
EN5 4SZ

t: 0208 275 1080
e: enquiries@planningconsent.com
w: www.planningconsent.com

Drawing Title:	Scale: 1:100@A1
Existing & proposed garage elevations	Drwn: srt
Project: Proposed Extensions and Alterations to existing block of flats	Date: October 2022
Location: Risborough Court, Muswell Hill N10 3PP	Drawing No:
	. 5343 PA 11

Copyright and design right held by Stuart Henley & Partners Ltd. No unauthorised reproduction permitted.