


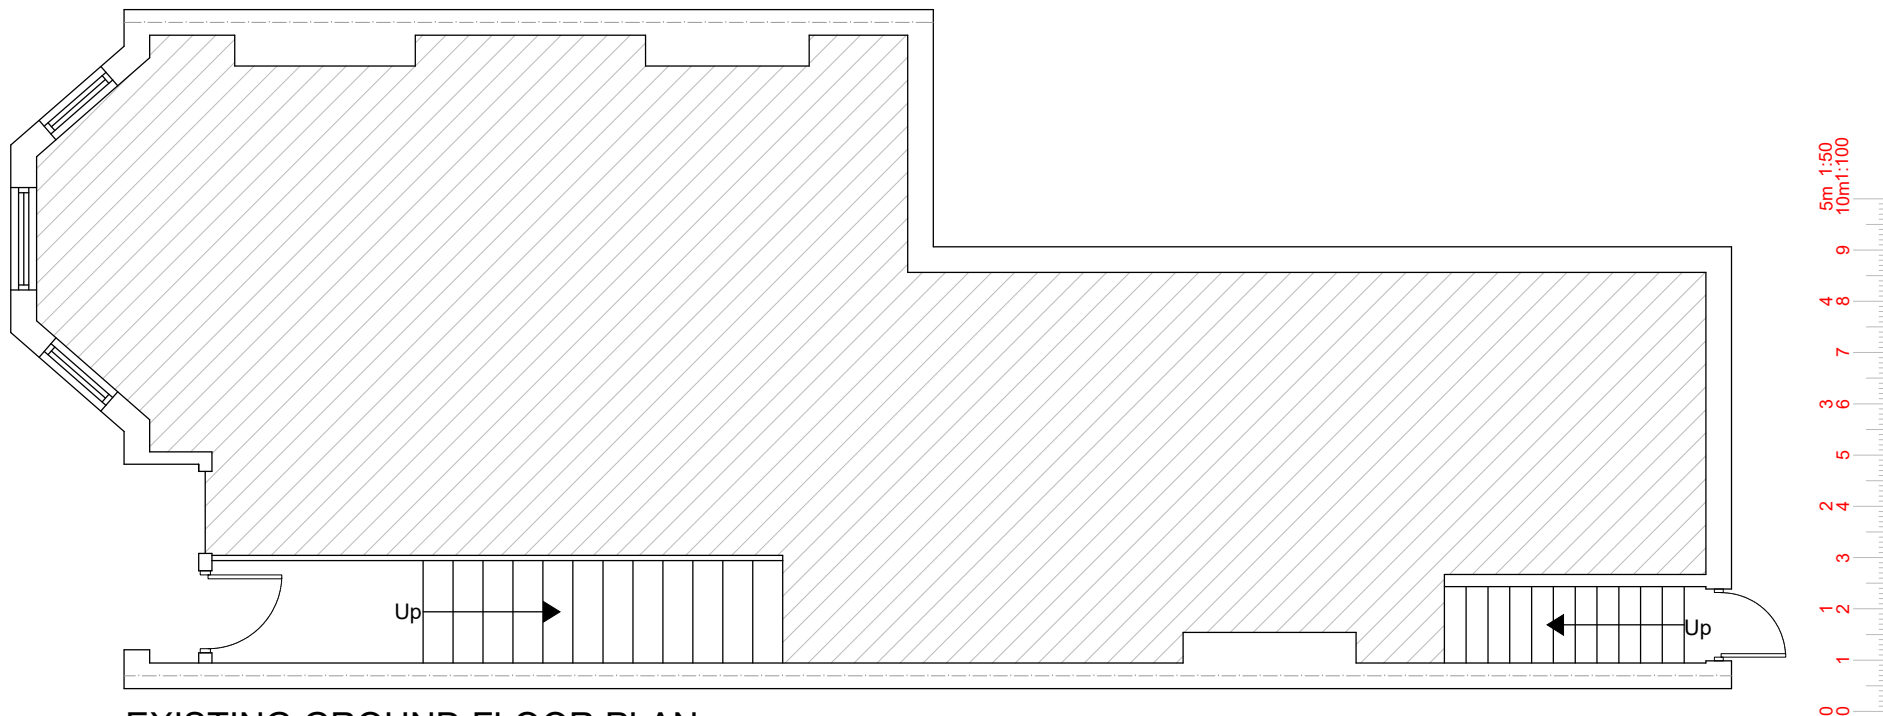

EXISTING GROUND FLOOR PLAN
SCALE 1:50



www.FastPlansUK.co.uk

Project: Loft Conversion with
Dormer to Rear.


Address:
101 ALBERT RD, N22 7AG

Scale: 1:50 @ A3 Dwg. no: A01 REV-2

Drawn by: O.B.S Date Drawn: 14-NOV-2022

For Drawings Tel: 020 3542 1777

E-mail: plans@FastPlansUK.co.uk

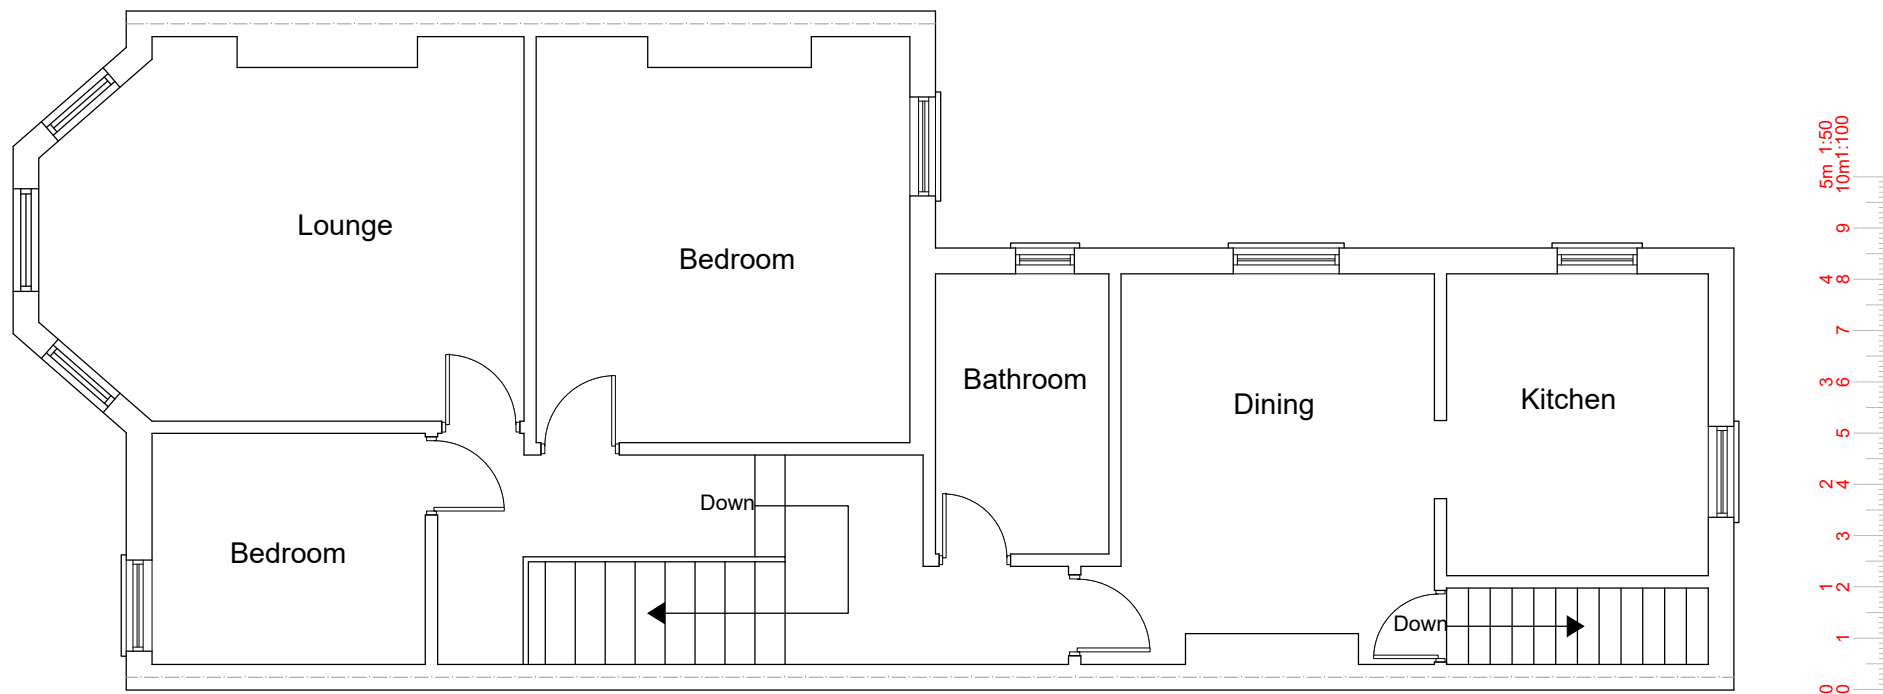

EXISTING FIRST FLOOR PLAN
SCALE 1:50



www.FastPlansUK.co.uk


Project: Loft Conversion with
Dormer to Rear.

Address:
101 ALBERT RD, N22 7AG

Scale: 1:50 @ A3	Dwg. no: A02 REV-2
Drawn by: O.B.S	Date Drawn: 14-NOV-2022

For Drawings Tel: 020 3542 1777

E-mail: plans@FastPlansUK.co.uk

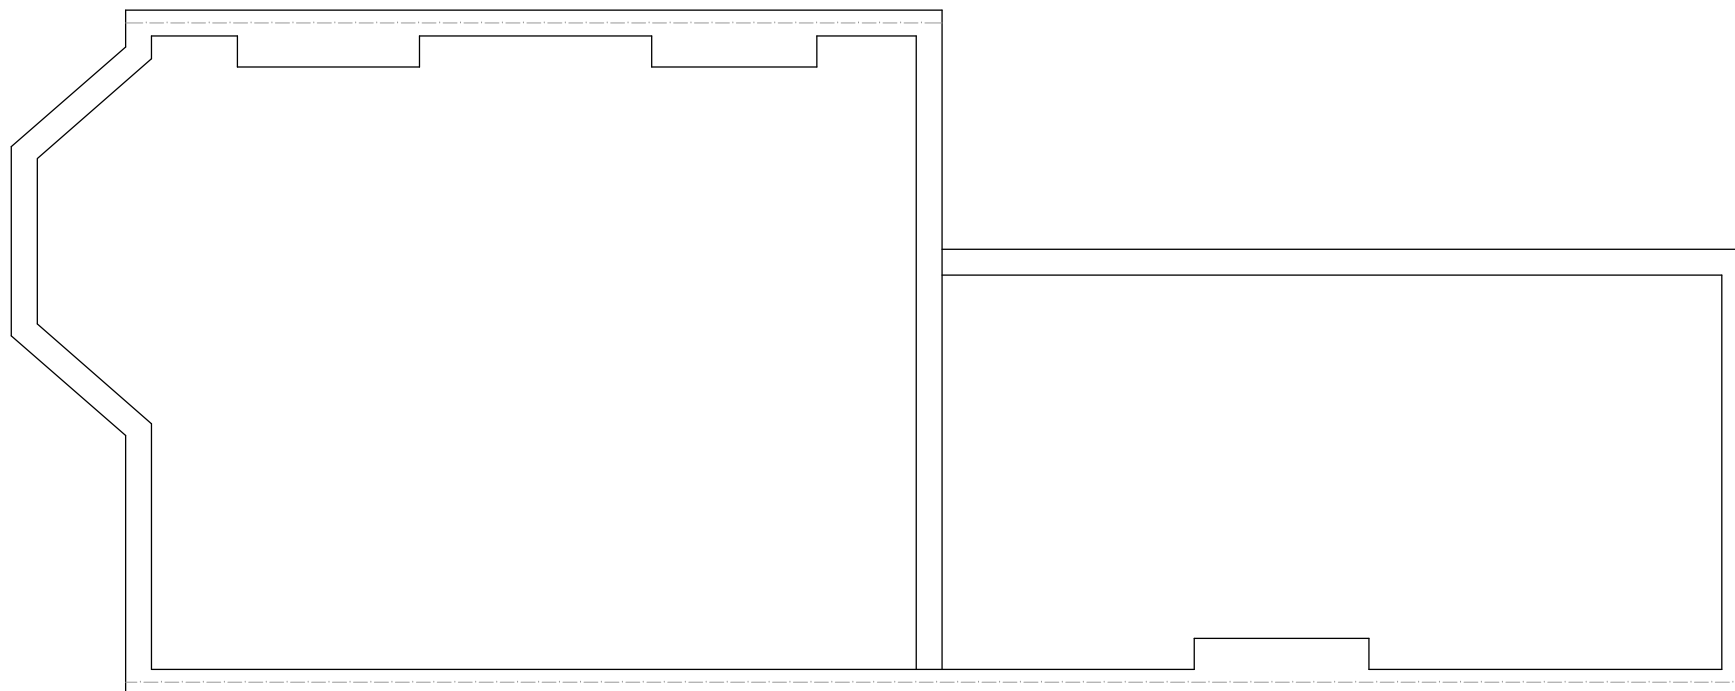

EXISTING LOFT PLAN
SCALE 1:50



www.FastPlansUK.co.uk


Project: Loft Conversion with
Dormer to Rear.

Address:
101 ALBERT RD, N22 7AG

Scale: 1:50 @ A3	Dwg. no: A03 REV-2
Drawn by: O.B.S	Date Drawn: 14-NOV-2022

For Drawings Tel: 020 3542 1777

E-mail: plans@FastPlansUK.co.uk

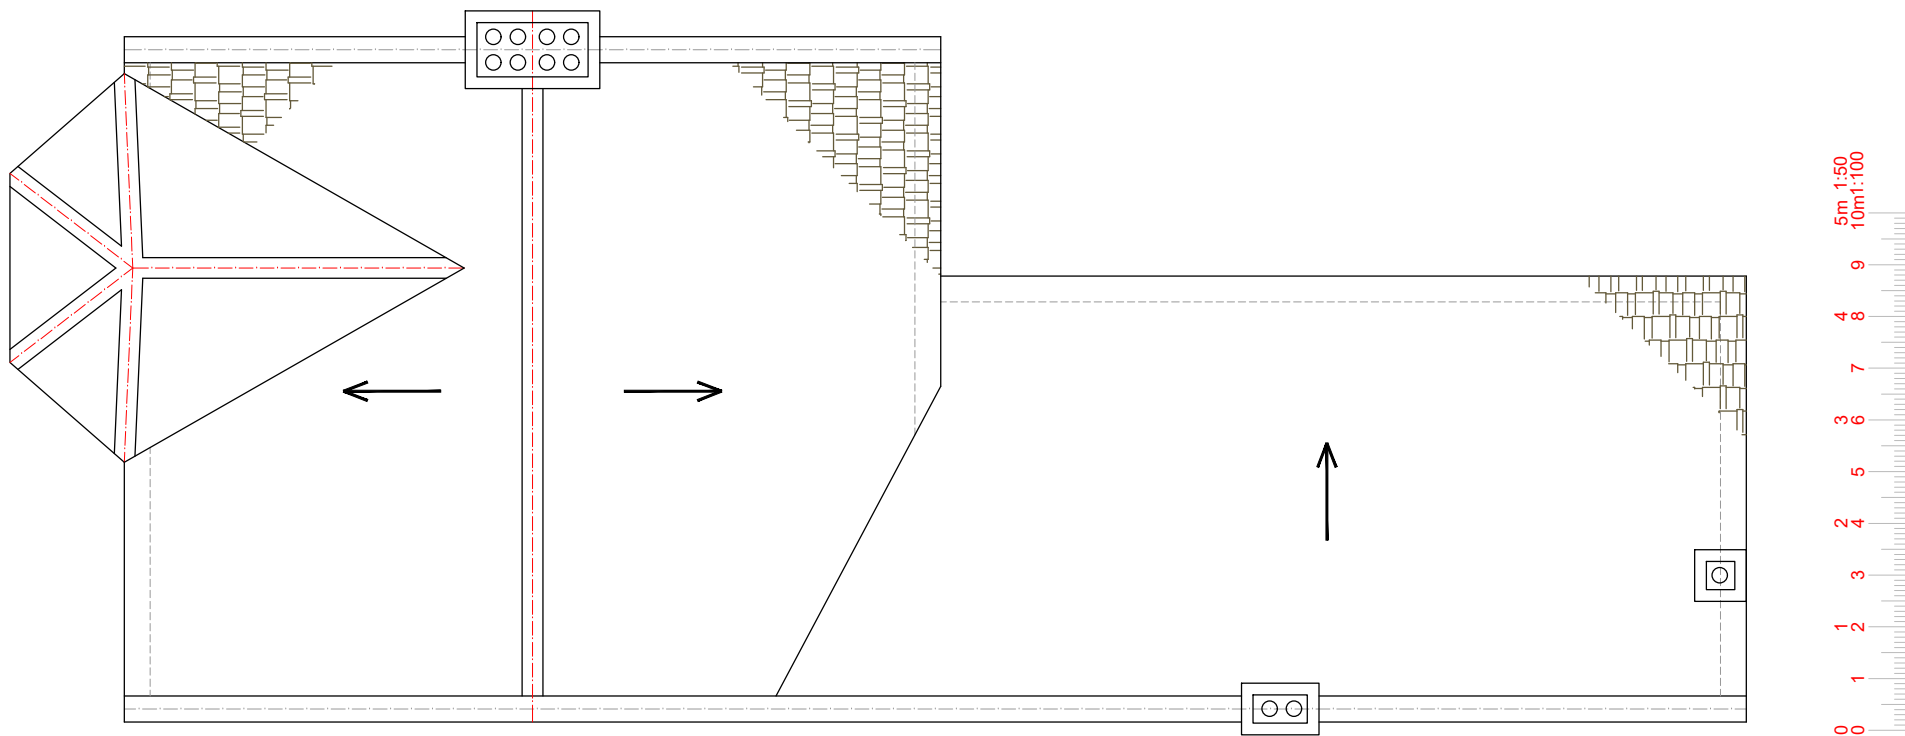

EXISTING ROOF PLAN
SCALE 1:50



www.FastPlansUK.co.uk

Project: Loft Conversion with
Dormer to Rear.


Address:
101 ALBERT RD, N22 7AG

Scale: 1:50 @ A3 Dwg. no: A04 REV-2

Drawn by: O.B.S. Date Drawn: 14-NOV-2022

For Drawings Tel: 020 3542 1777

E-mail: plans@FastPlansUK.co.uk

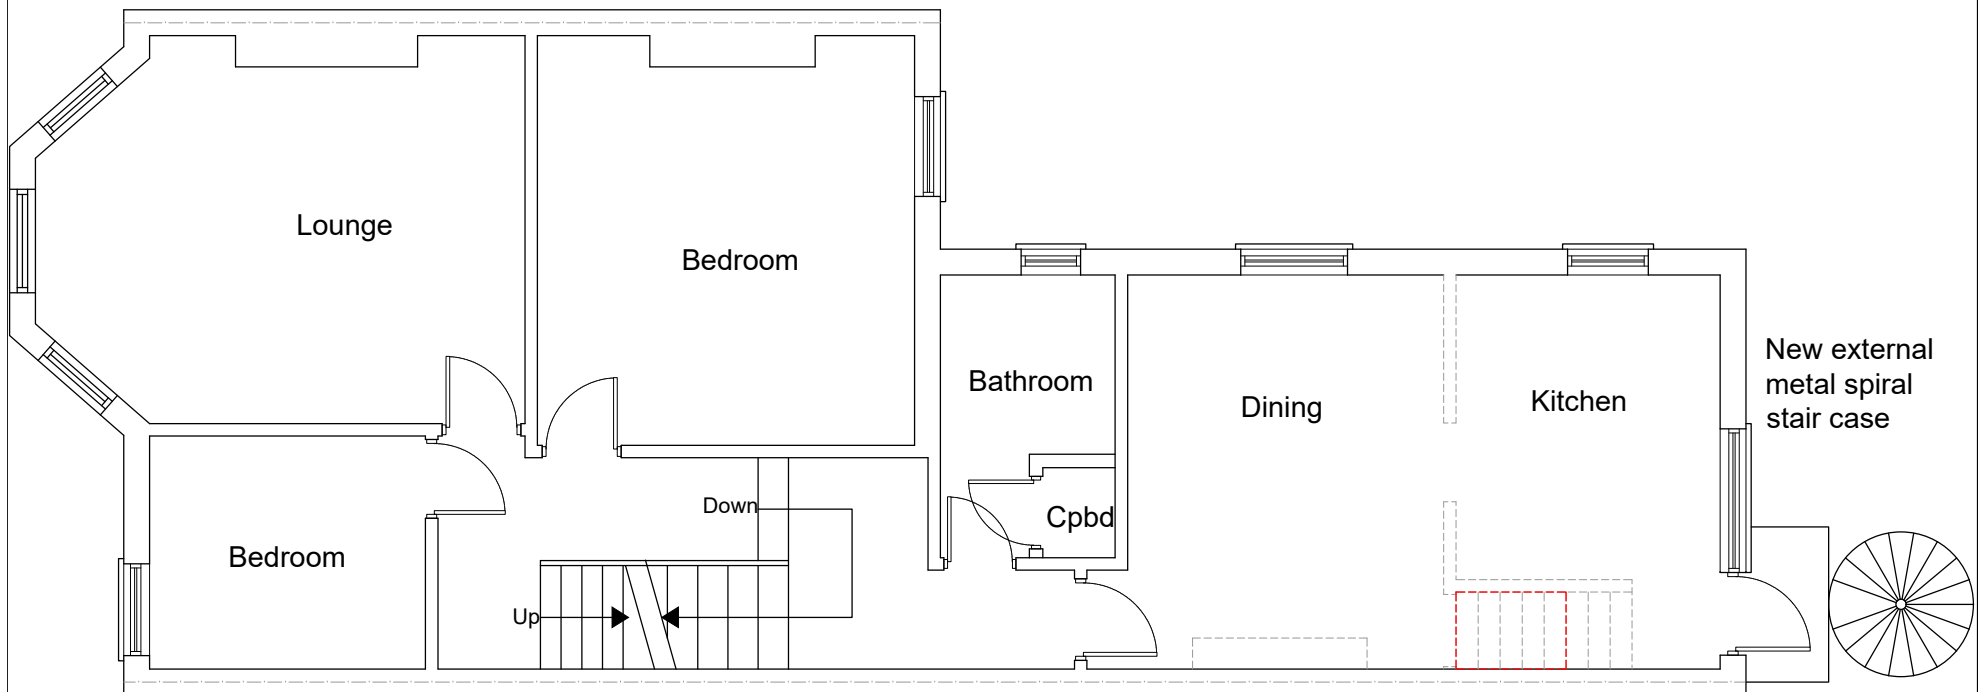

PROPOSED FIRST FLOOR PLAN
SCALE 1:50

Pub style floor door stairs will
 lead to new boiler position



www.FastPlansUK.co.uk


Project: Loft Conversion with
 Dormer to Rear.


Address:
 101 ALBERT RD, N22 7AG

Scale: 1:50 @ A3	Dwg. no: A05 REV-2
Drawn by: O.B.S	Date Drawn: 14-NOV-2022

For Drawings Tel: 020 3542 1777

E-mail: plans@FastPlansUK.co.uk

 

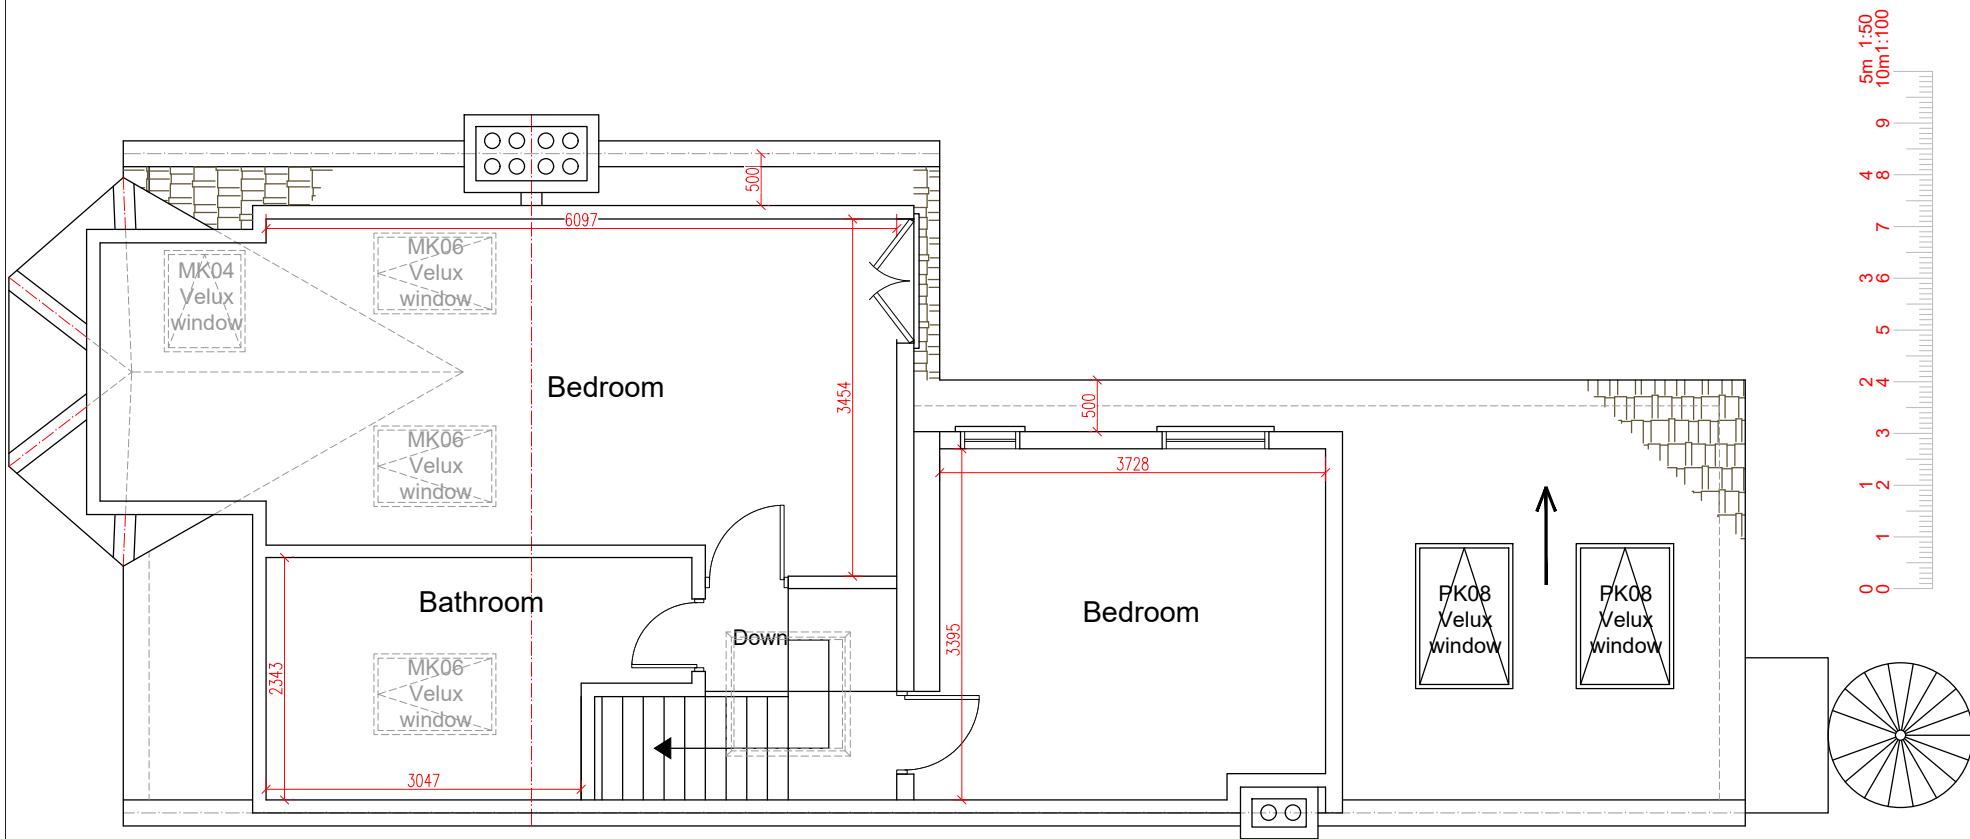

PROPOSED LOFT PLAN
SCALE 1:50



www.FastPlansUK.co.uk


Project: Loft Conversion with
Dormer to Rear.

Address:
101 ALBERT RD, N22 7AG

Scale: 1:50 @ A3	Dwg. no.: A06 REV-2
Drawn by: O.B.S	Date Drawn: 14-NOV-2022

For Drawings Tel: 020 3542 1777

E-mail: plans@FastPlansUK.co.uk

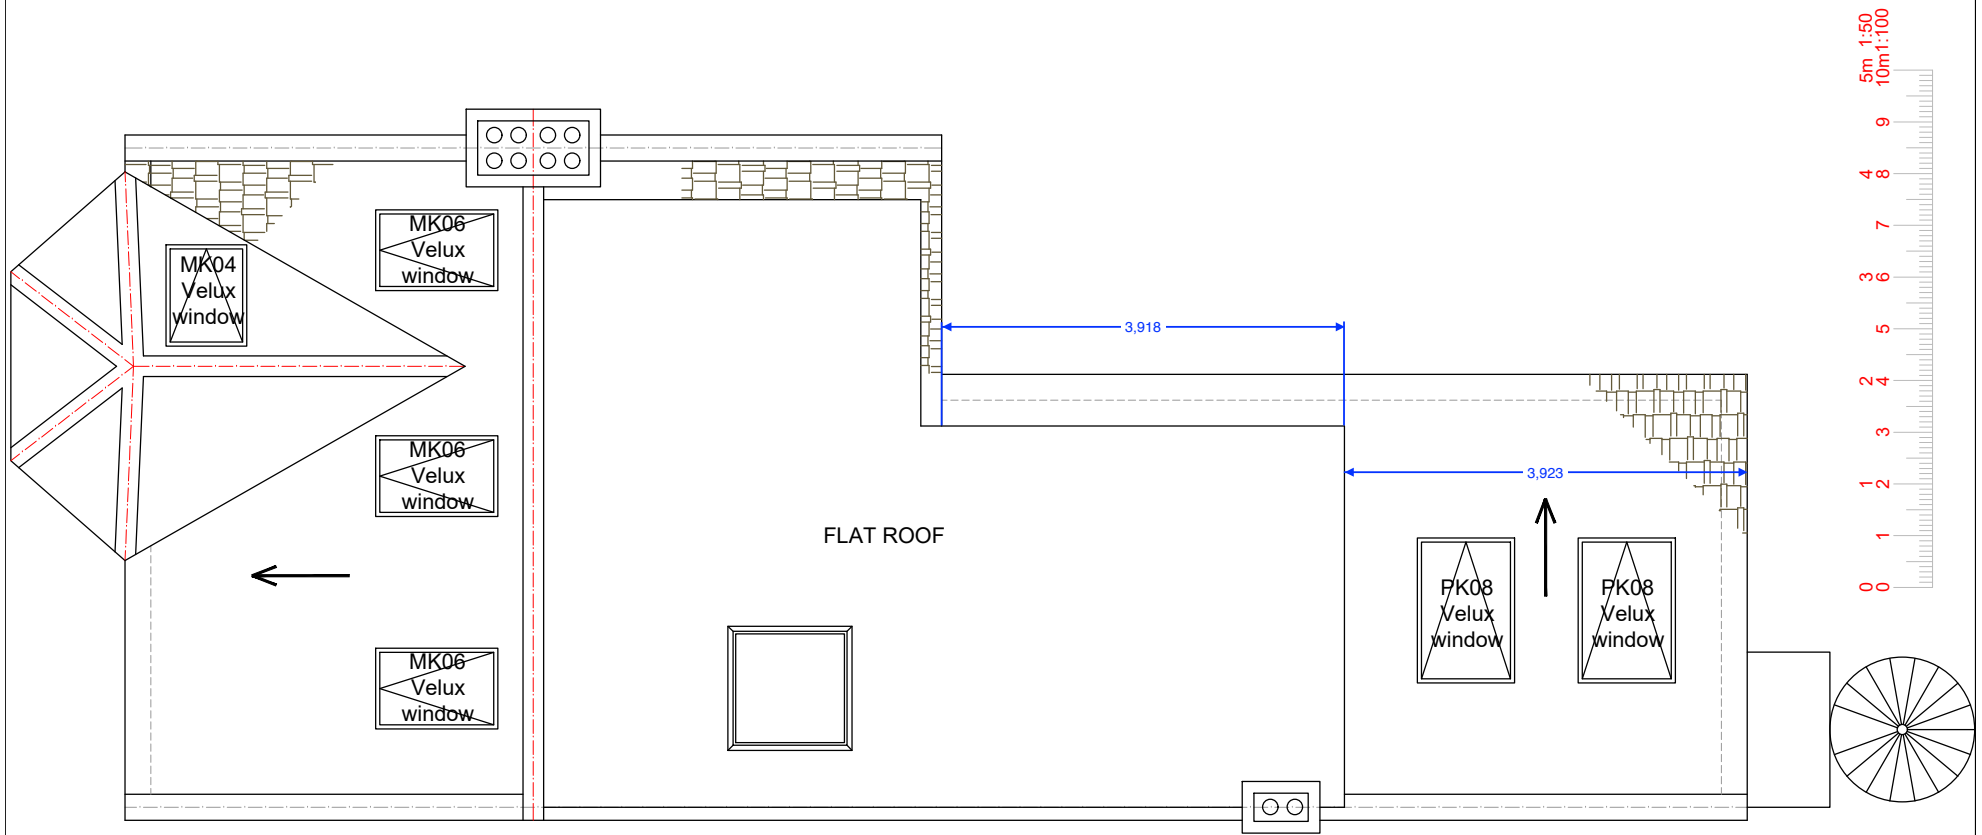

PROPOSED ROOF PLAN
SCALE 1:50



www.FastPlansUK.co.uk


Project: Loft Conversion with
Dormer to Rear.

Address:
101 ALBERT RD, N22 7AG


Scale: 1:50 @ A3	Dwg. no: A07 REV-2
Drawn by: O.B.S	Date Drawn: 14-NOV-2022

For Drawings Tel: 020 3542 1777

E-mail: plans@FastPlansUK.co.uk

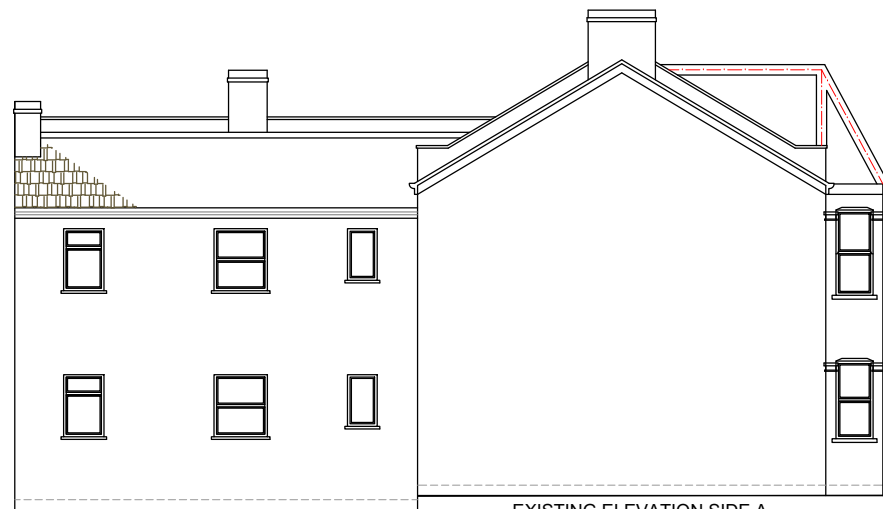


EXISTING ELEVATION SIDE A
SCALE 1:100

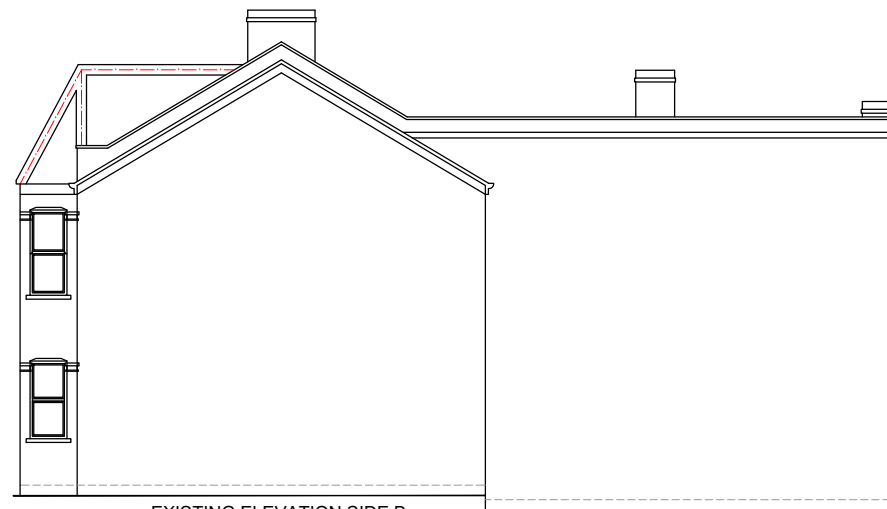

EXISTING ELEVATION SIDE B
SCALE 1:100



EXISTING FRONT ELEVATION
SCALE 1:100

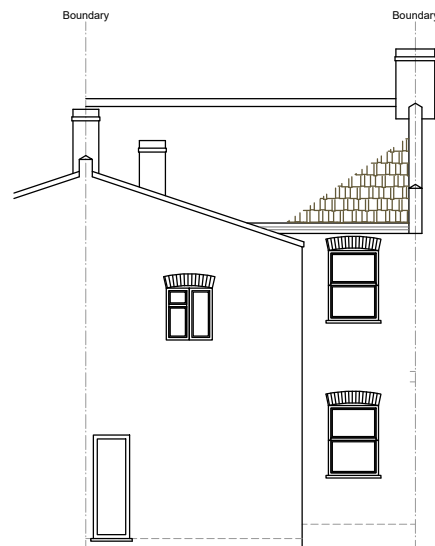

EXISTING REAR ELEVATION
SCALE 1:100



www.FastPlansUK.co.uk

Project: Loft Conversion with
Dormer to Rear.

Address:
101 ALBERT RD, N22 7AG

Scale:
1:100 @ A3





Dwg. no:
A08 REV-2

Drawn by:
O.B.S

Date Drawn:
14-NOV-2022

For Drawings Tel: 020 3542 1777

E-mail: plans@FastPlansUK.co.uk

 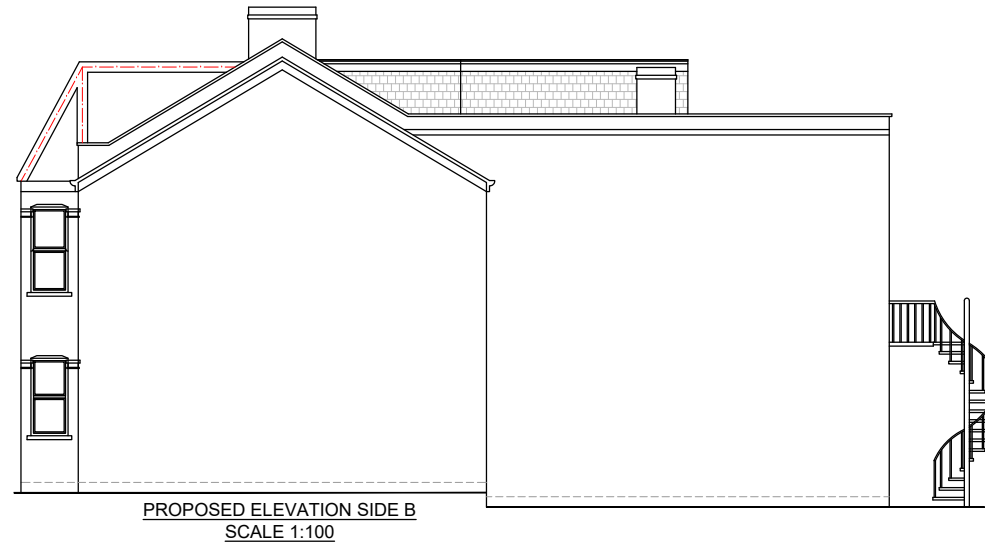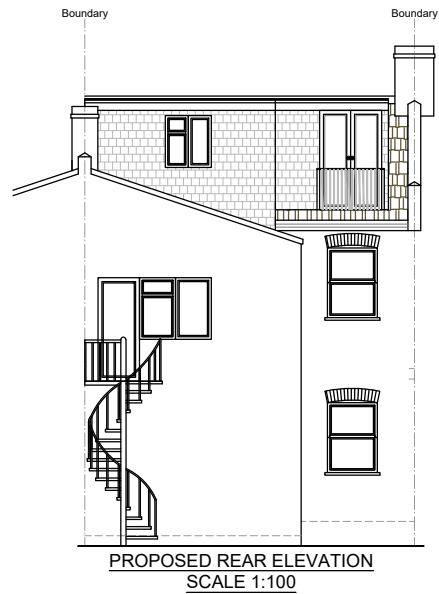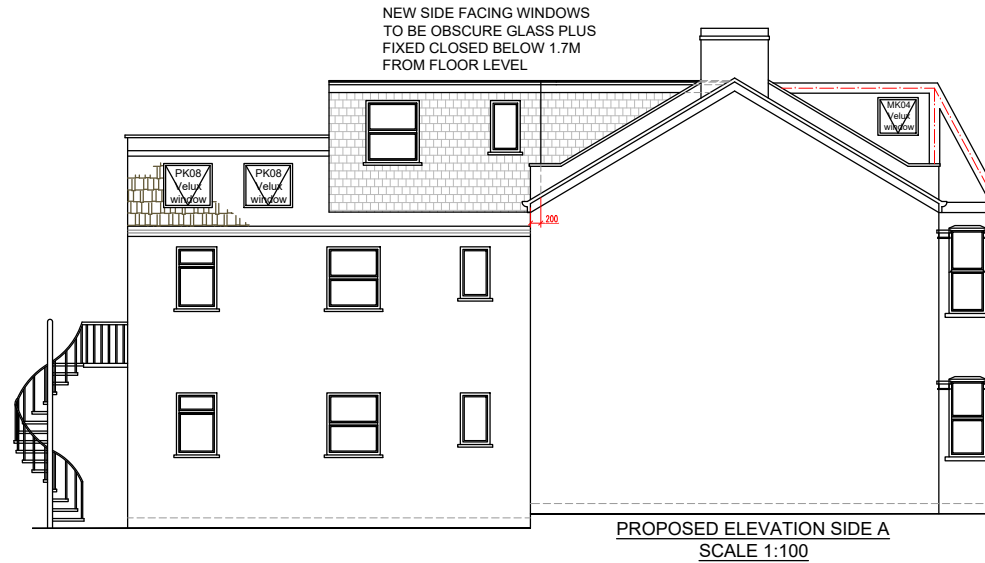

 **fastPlans**

www.FastPlansUK.co.uk


Project: Loft Conversion with
Dormer to Rear.

Address:
101 ALBERT RD, N22 7AG

Scale: 1:100 @ A3	Dwg. no: A09 REV-2
Drawn by: O.B.S	Date Drawn: 14-NOV-2022

For Drawings Tel: 020 3542 1777

E-mail: plans@FastPlansUK.co.uk

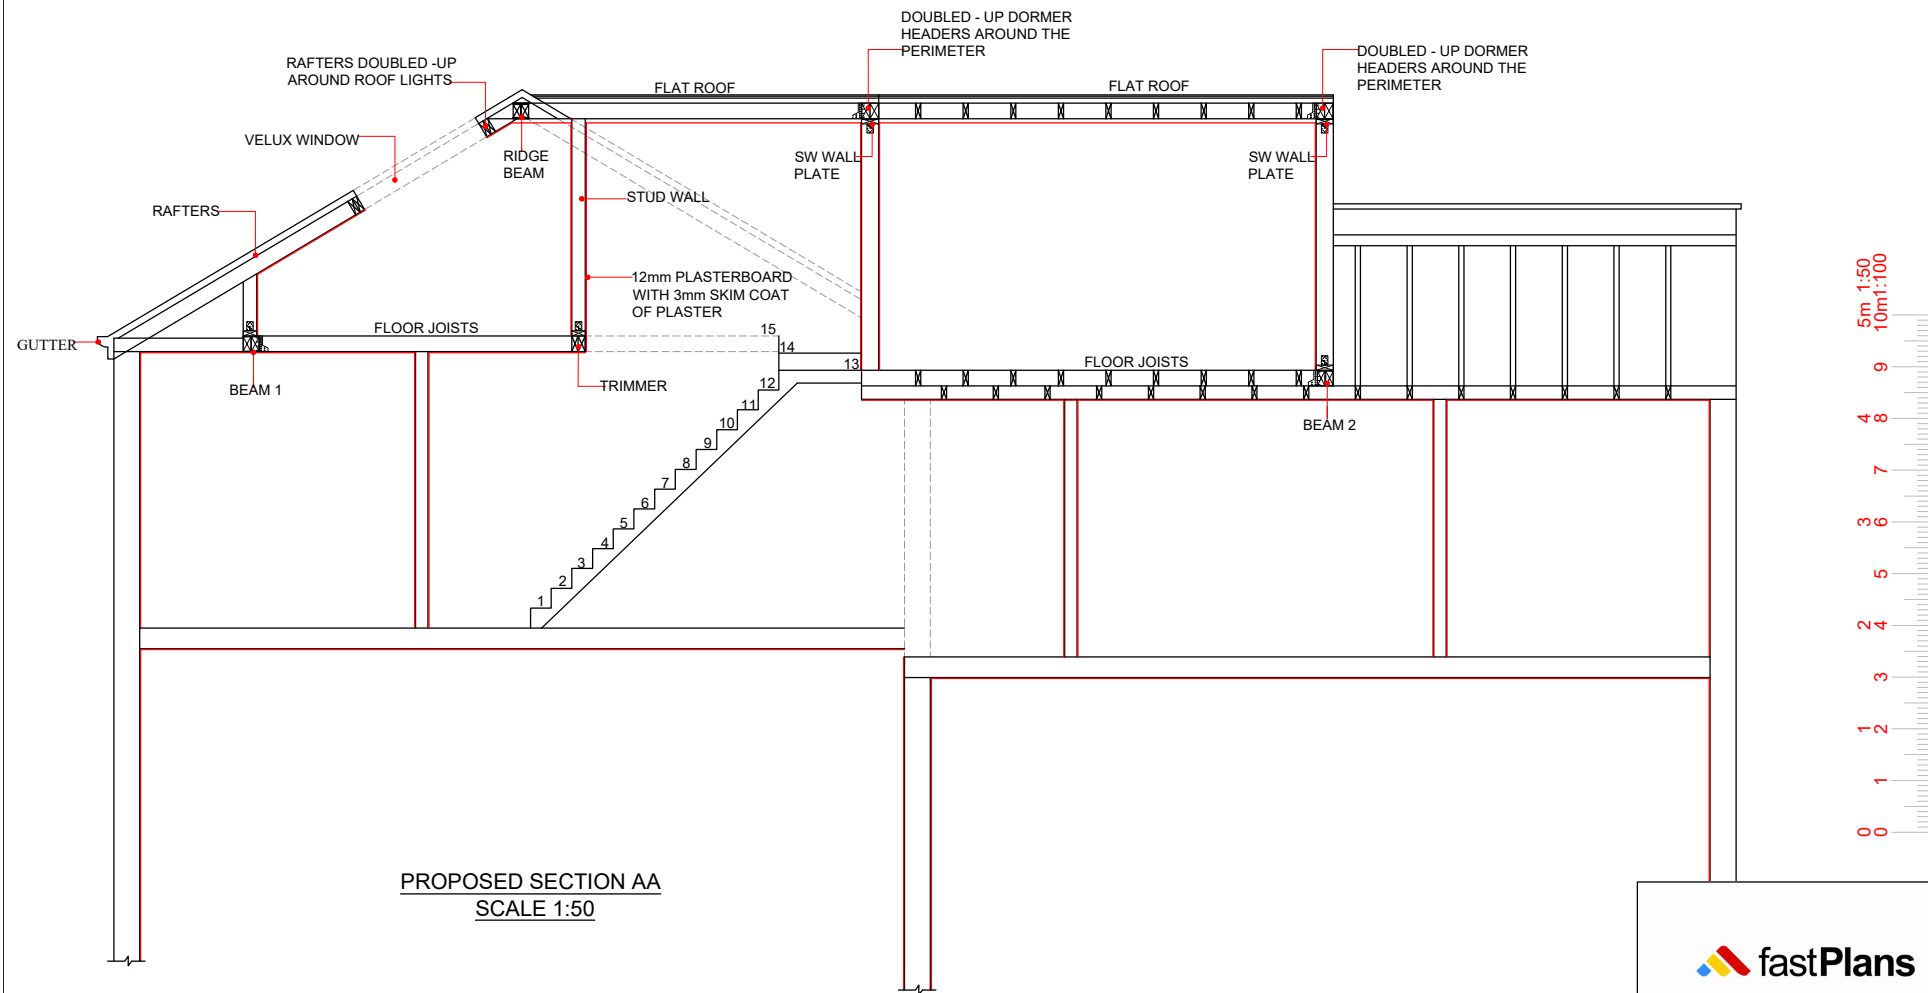

www.FastPlansUK.co.uk

Project: Loft Conversion with
Dormer to Rear.

Address:
101 ALBERT RD, N22 7AG

Scale: 1:50 @ A3 Dwg. no: A10 REV-2

Drawn by: O.B.S. Date Drawn: 14-NOV-2022

For Drawings Tel: 020 3542 1777


E-mail: plans@FastPlansUK.co.uk



BLOCK PLAN
SCALE 1:500



LOCATION PLAN
SCALE 1:1250

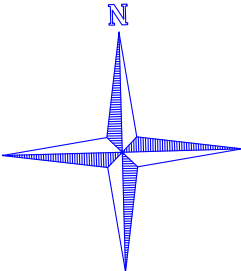

www.FastPlansUK.co.uk

Project: Loft Conversion with
Dormer to Rear.

Address:
101 ALBERT RD,N22 7AG

Scale: 1:500 @ A3 Dwg. no: A11 REV-2

Drawn by: O.B.S Date Drawn: 14-NOV-2022

For Drawings Tel: 020 3542 1777

E-mail: plans@FastPlansUK.co.uk