




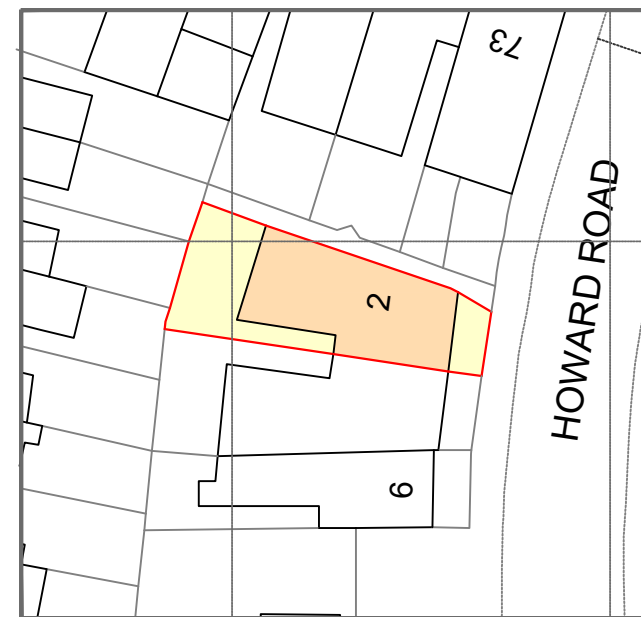


LOCATION PLAN
1:1250 @ A4

 

© Crown copyright 2020 Ordnance Survey 100053143

 

BLOCK PLAN
1:500 @ A4

 

address. 4 Grosvenor Way - E5 9ND - London
tel. 020 3781 8008
mail. office@redwoodsprojects.co.uk
web. www.redwoodsprojects.co.uk


Any errors on Dimensions to be reported to the Architect prior to commencement of Works.
Dimensions and areas are based on survey information.
This drawing is copyright © Redwoods Projects.
All dimensions to be checked on site Prior work.

REFERENCE: 2 Howard Road, London
N15 6NL, UK


TITLE: LOCATION & BLOCK
PLANS

PROJECT No 973 | DATE: 07-11-2022


NAME: **E 00**

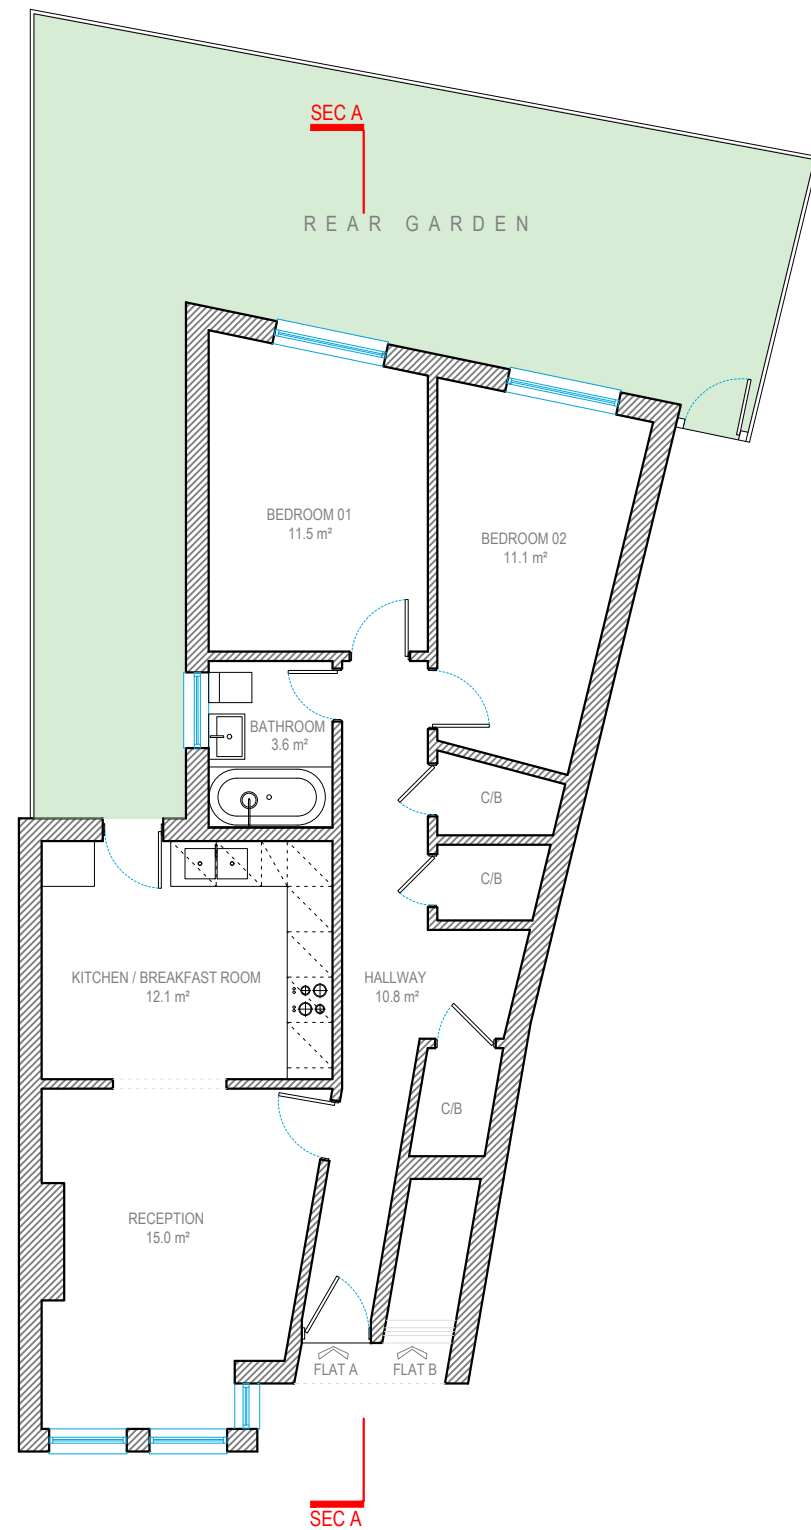

GROUND FLOOR

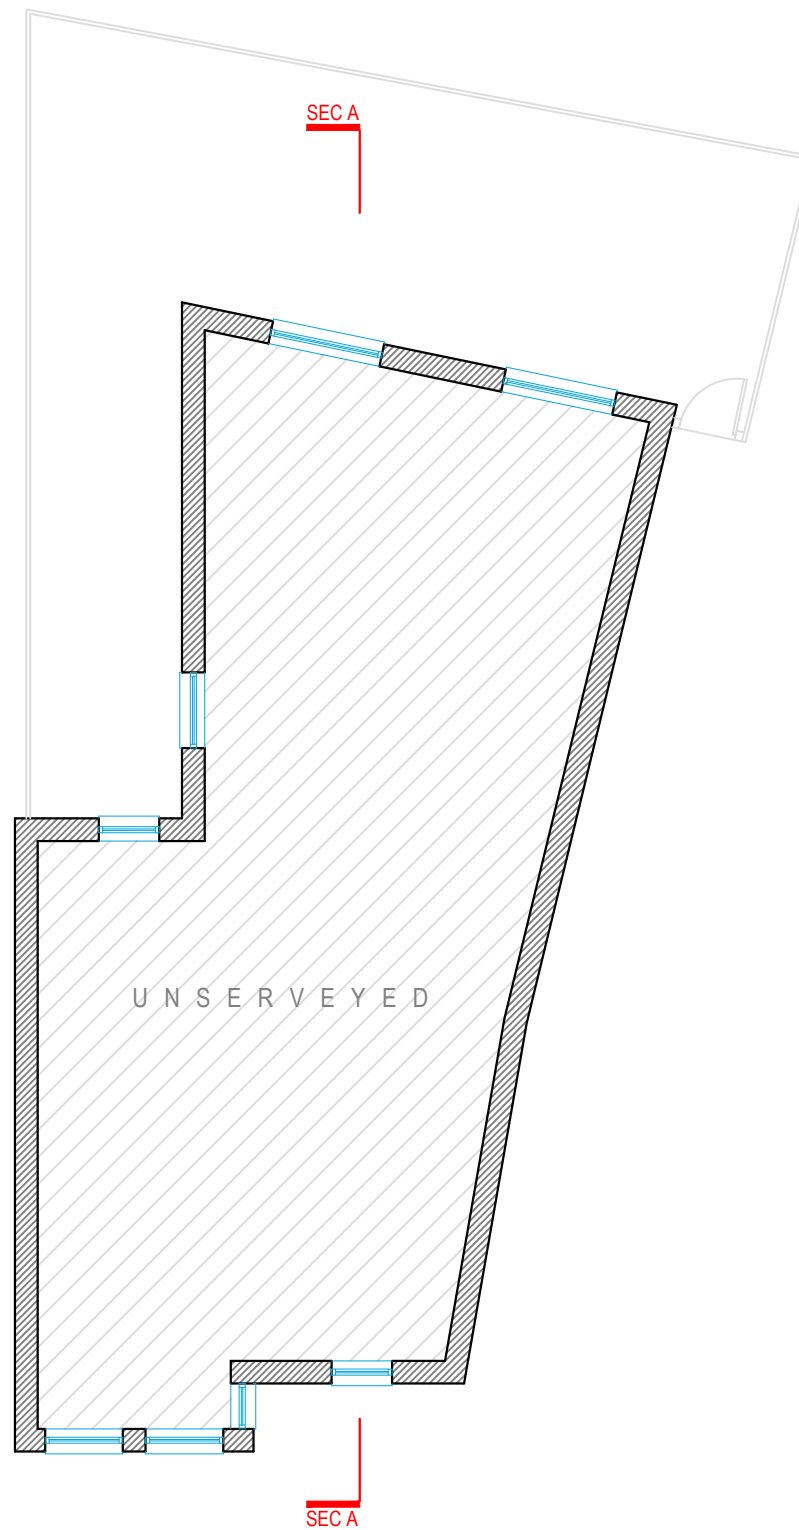

FIRST FLOOR

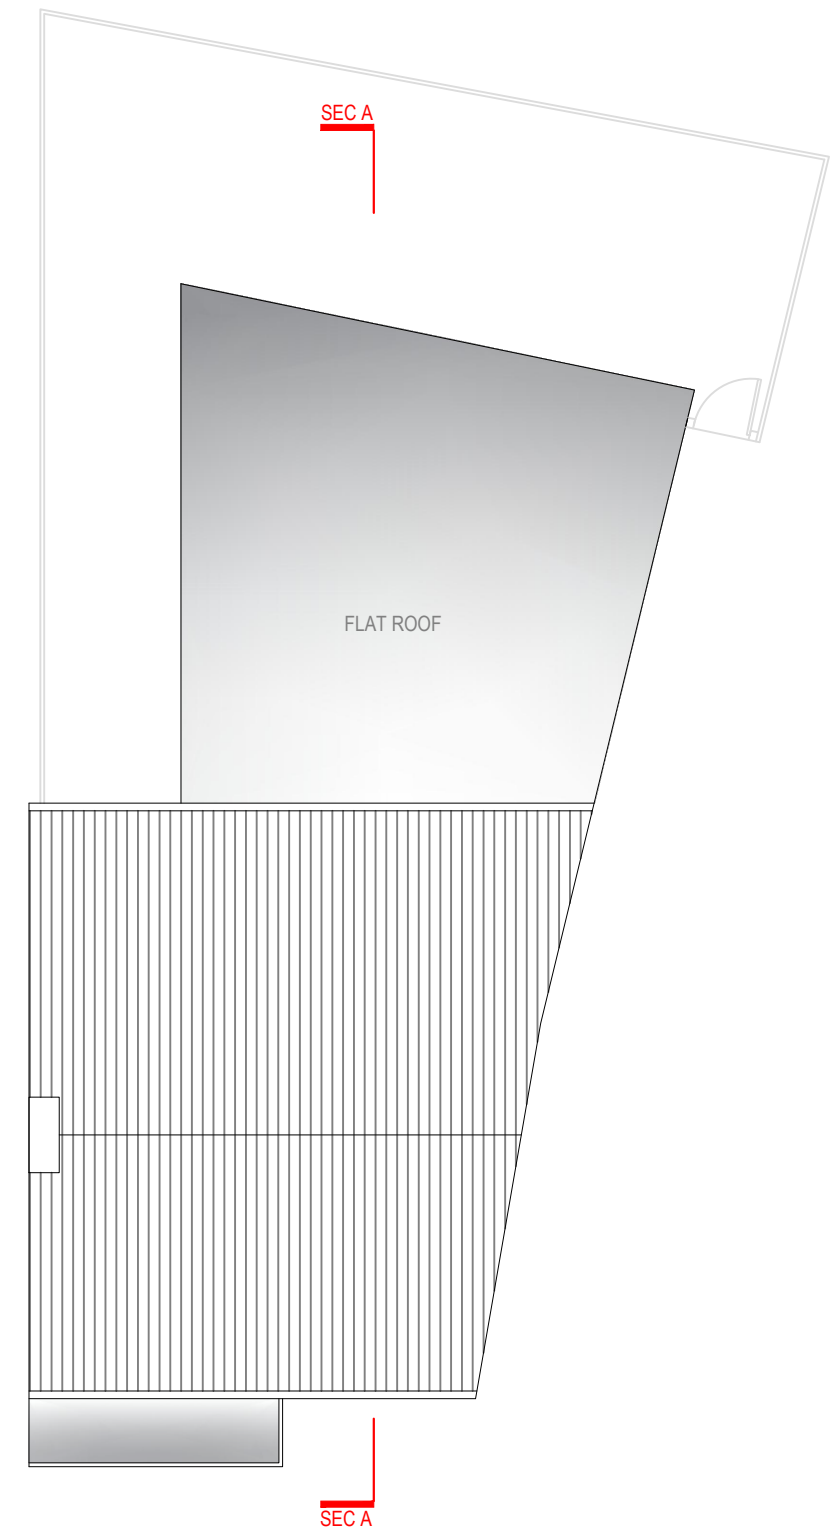

ROOF FLOOR

0 1 2 5m scale
1:100 @A3



address. 4 Grosvenor Way - E5 9ND - London
tel. 020 3781 8008
mail. office@redwoodsprojects.co.uk
web. www.redwoodsprojects.co.uk

Any errors on Dimensions to be reported to the Architect prior to commencement of Works.
Dimensions and areas are based on survey information.
This drawing is copyright © Redwoods Projects.
All dimensions to be checked on site Prior work.

REFERENCE: 2 Howard Road, London
N15 6NL, UK

TITLE: EXISTING DRAWINGS
Floor Plans


PROJECT No 973 | DATE: 07-11-2022

NAME:


E 01




FRONT ELEVATION

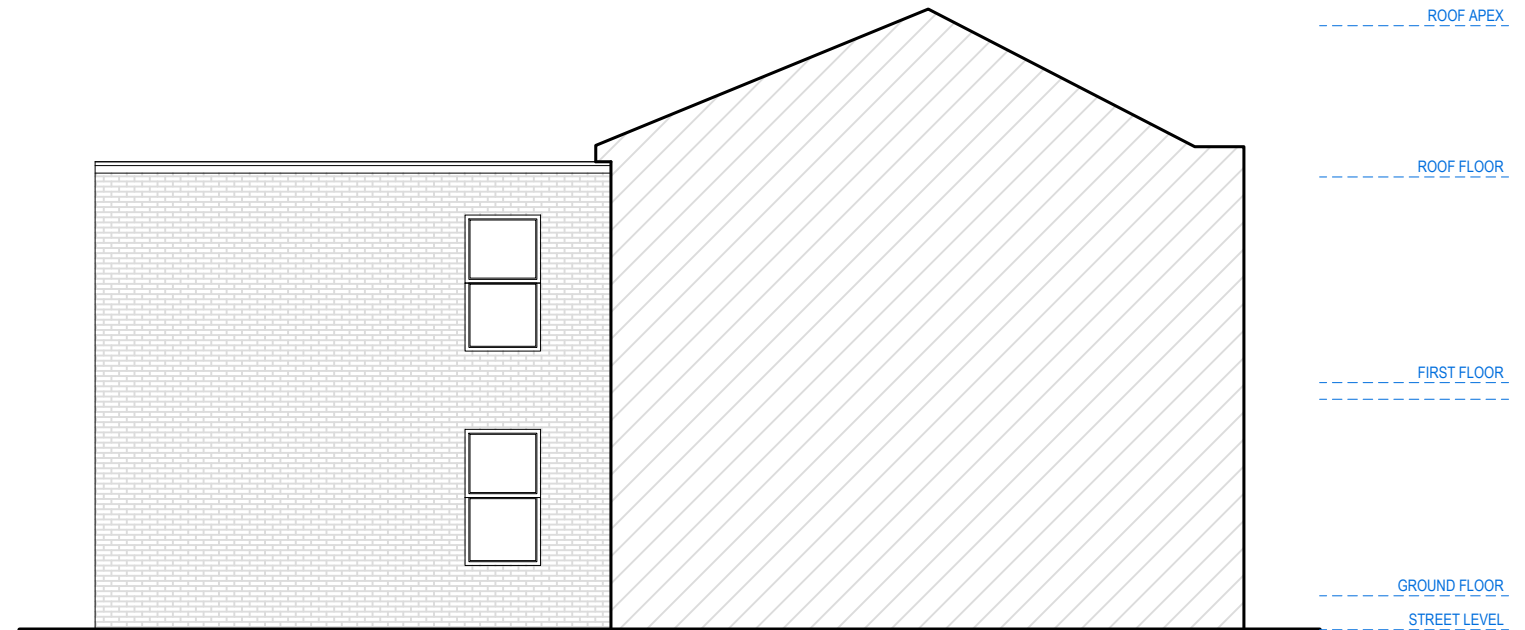

LEFT SIDE ELEVATION

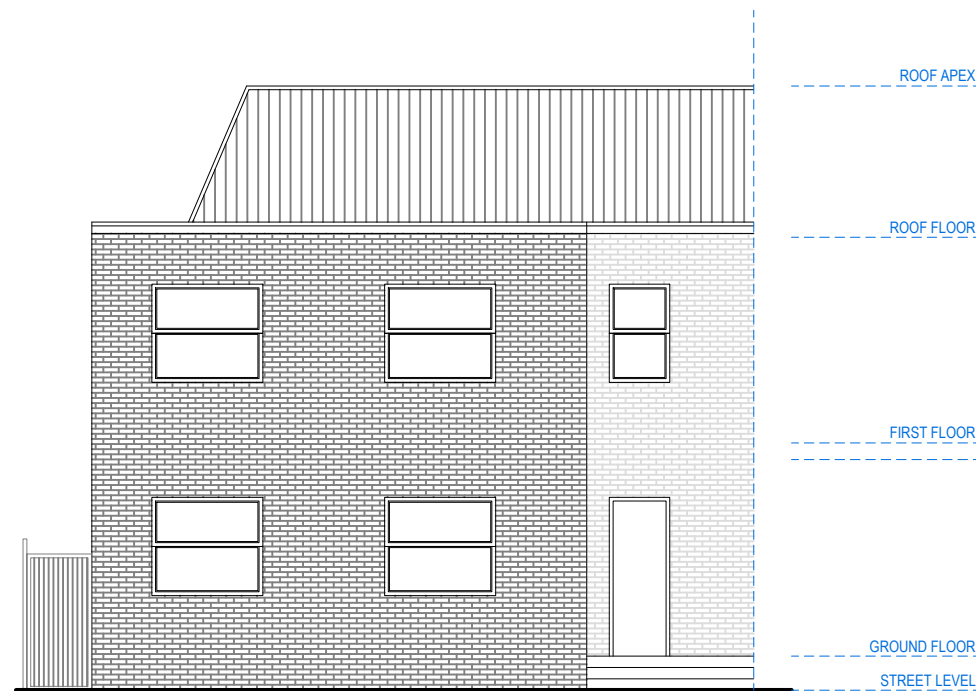

REAR ELEVATION

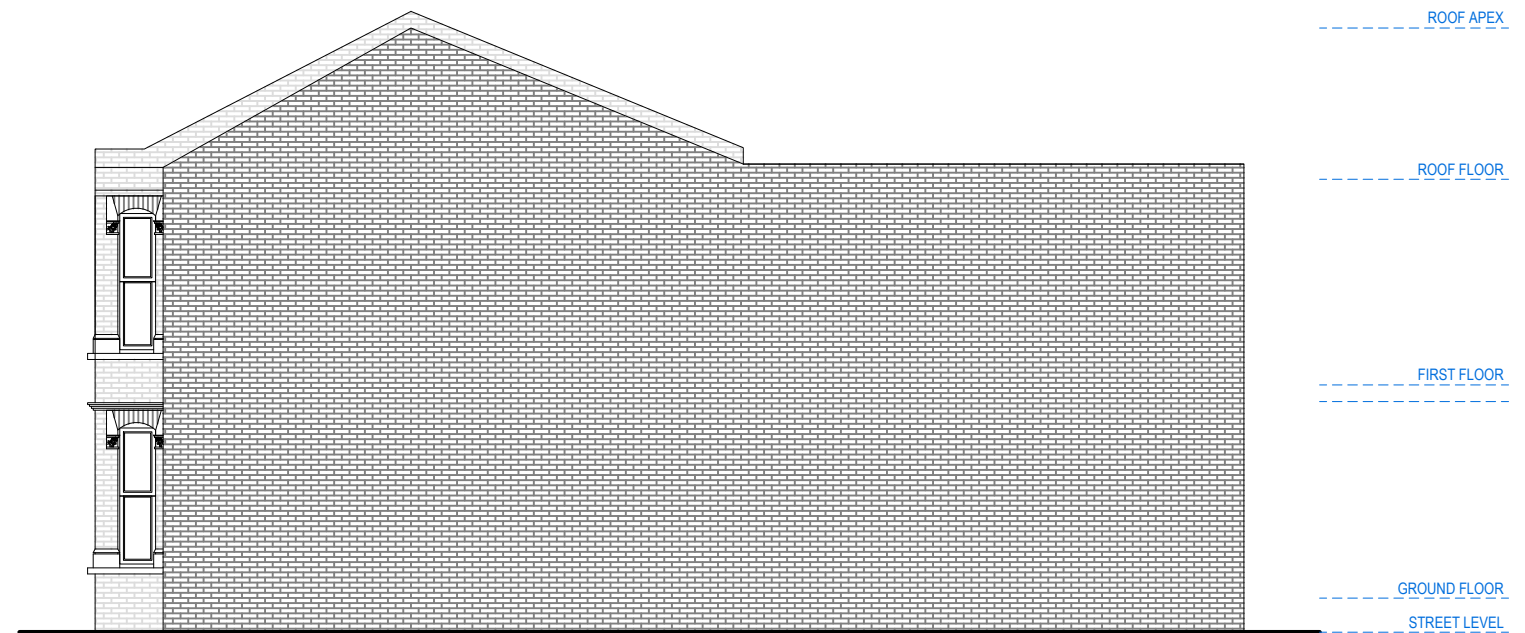

RIGHT SIDE ELEVATION

0 1 2 5m scale
1:100 @A3



address. 4 Grosvenor Way - E5 9ND - London
tel. 020 3781 8008
mail. office@redwoodsprojects.co.uk
web. www.redwoodsprojects.co.uk


Any errors on Dimensions to be reported to the Architect prior to commencement of Works.
Dimensions and areas are based on survey information.
This drawing is copyright © Redwoods Projects.
All dimensions to be checked on site Prior work.

REFERENCE: 2 Howard Road, London
N15 6NL, UK

TITLE: EXISTING DRAWINGS
ELEVATIONS

PROJECT No 973 | DATE: 07-11-2022

NAME: E 02

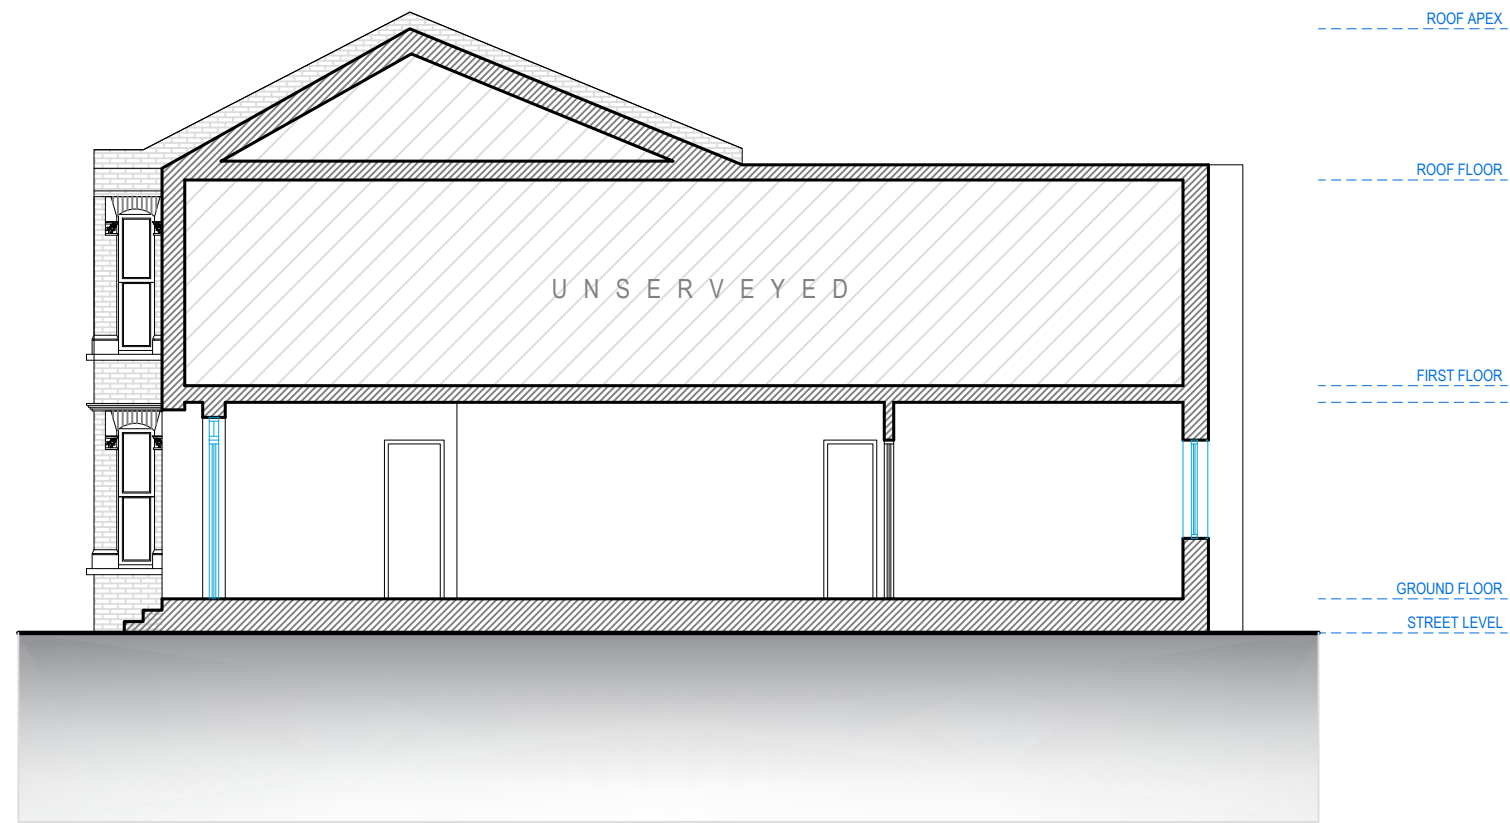

SECTION A.A

0 1 2 5m scale
1:100 @A3



address. 4 Grosvenor Way - E5 9ND - London
tel. 020 3781 8008
mail. office@redwoodsprojects.co.uk
web. www.redwoodsprojects.co.uk




Any errors on Dimensions to be reported to the Architect prior to commencement of Works.
Dimensions and areas are based on survey information.
This drawing is copyright © Redwoods Projects.
All dimensions to be checked on site Prior work.

REFERENCE: 2 Howard Road, London
N15 6NL, UK

TITLE: EXISTING DRAWINGS
SECTION

PROJECT No 973 | DATE: 07-11-2022

NAME: **E 03**

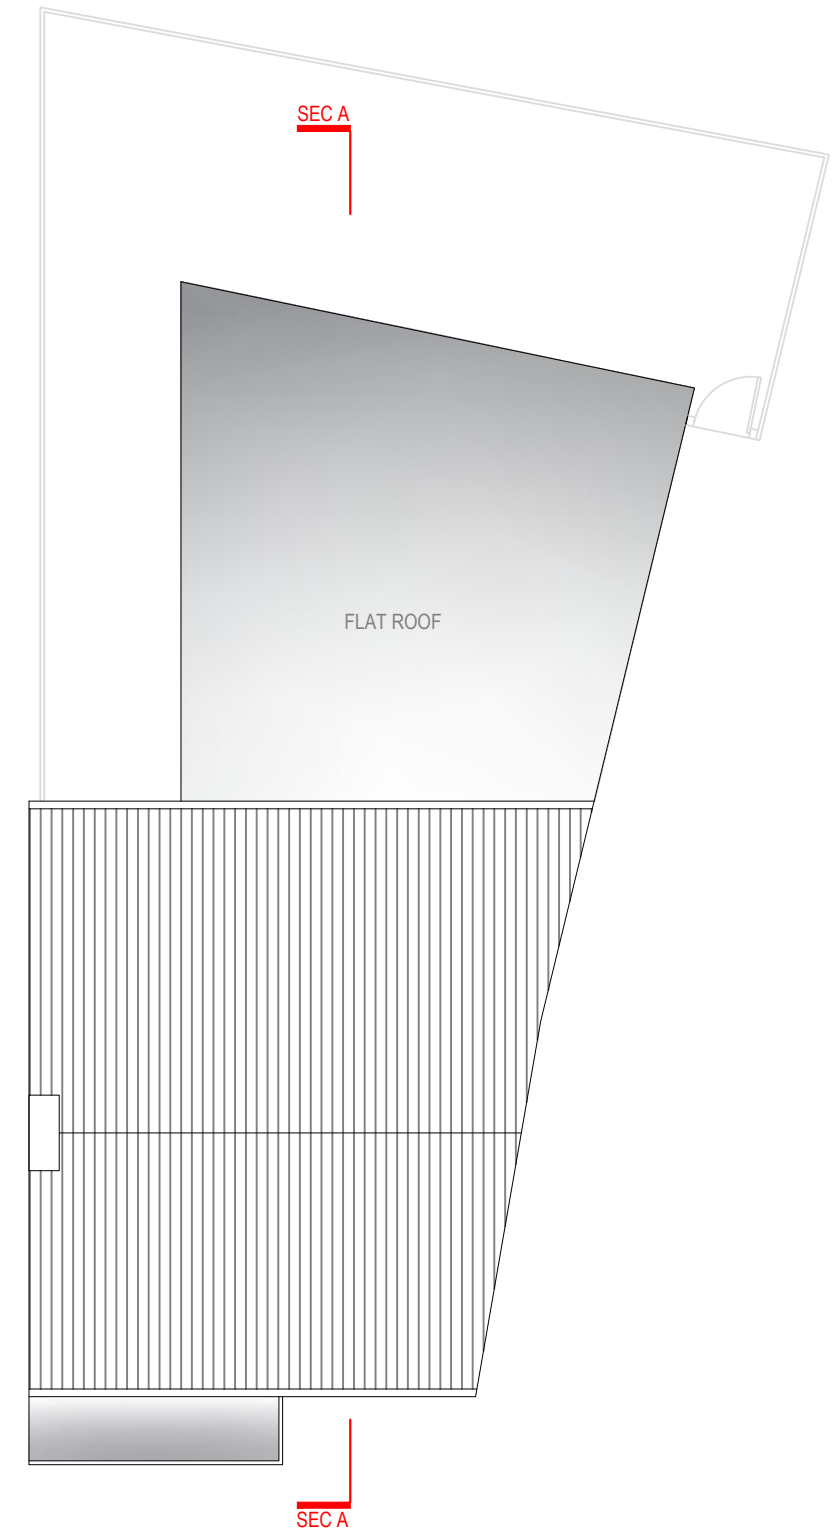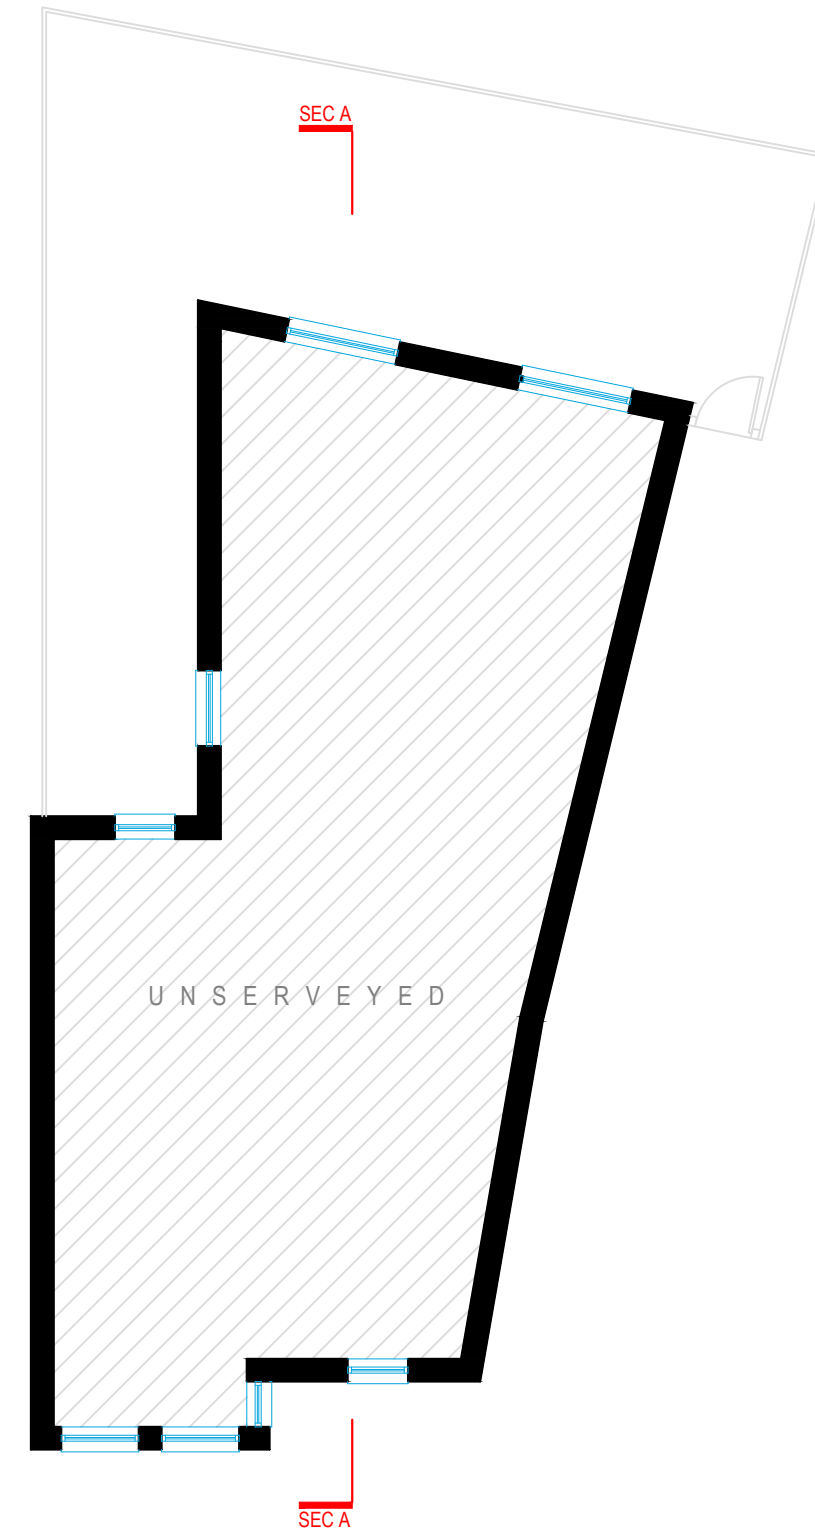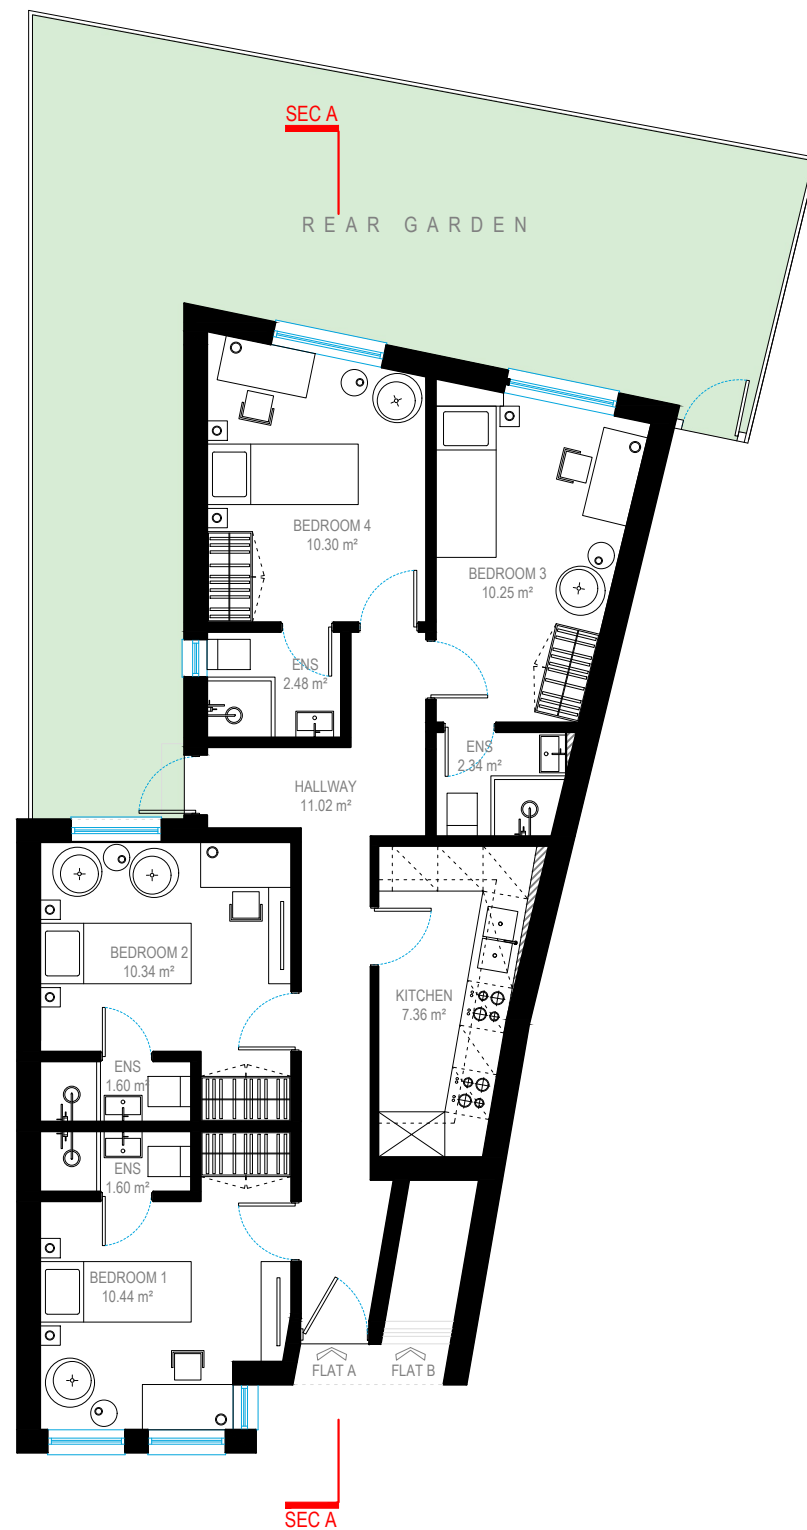

0 1 2 5m scale 1:100 @A3



address. 4 Grosvenor Way - E5 9ND - London
tel. 020 3781 8008
mail. office@redwoodsprojects.co.uk
web. www.redwoodsprojects.co.uk

Any errors on Dimensions to be reported to the Architect prior to commencement of Works.
Dimensions and areas are based on survey information.
This drawing is copyright © Redwoods Projects.
All dimensions to be checked on site Prior work.

REFERENCE: 2 Howard Road, London N15 6NL, UK


TITLE: PROPOSED DRAWINGS Floor Plans

PROJECT No 973 | DATE: 07-11-2022


NAME: P 01




FRONT ELEVATION

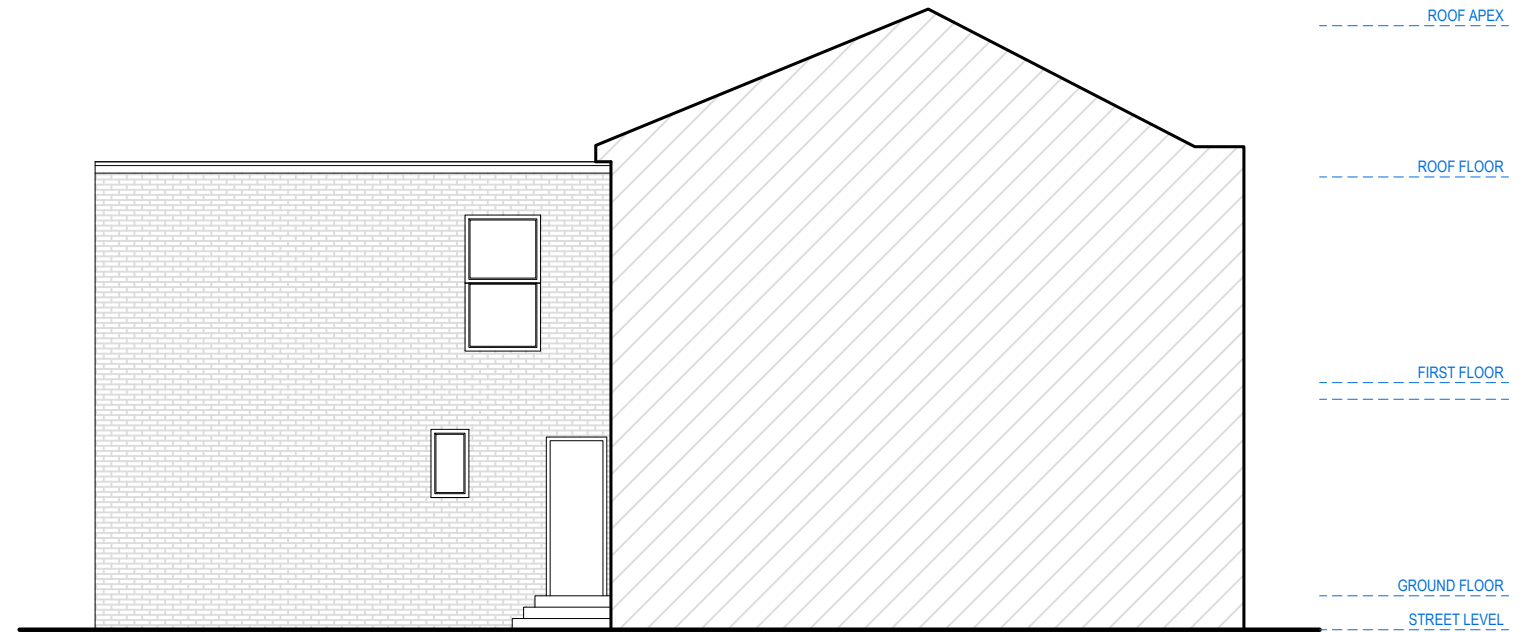

LEFT SIDE ELEVATION

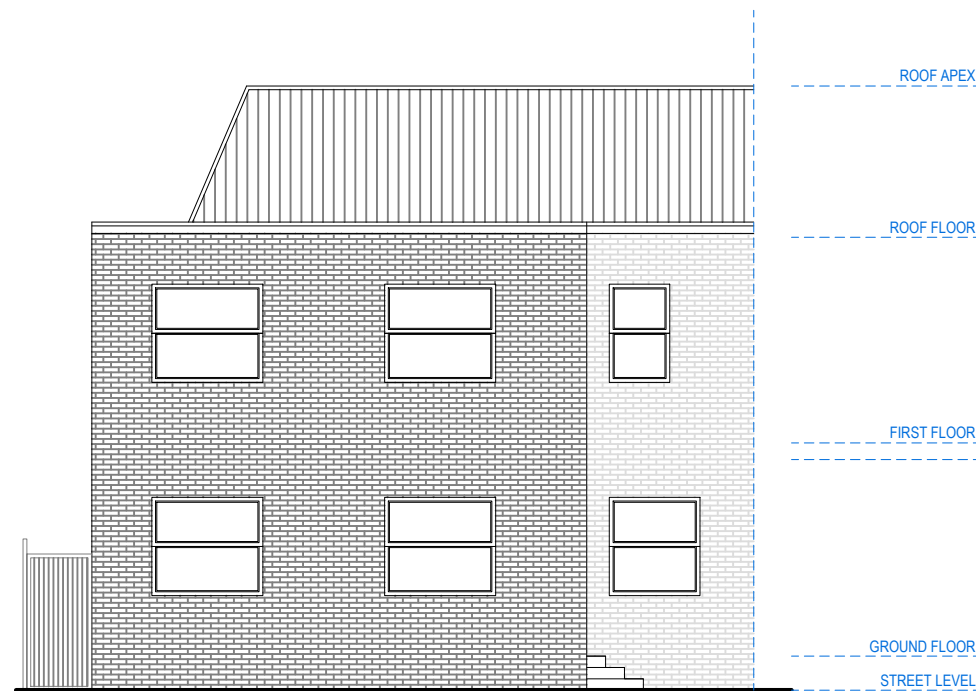

REAR ELEVATION

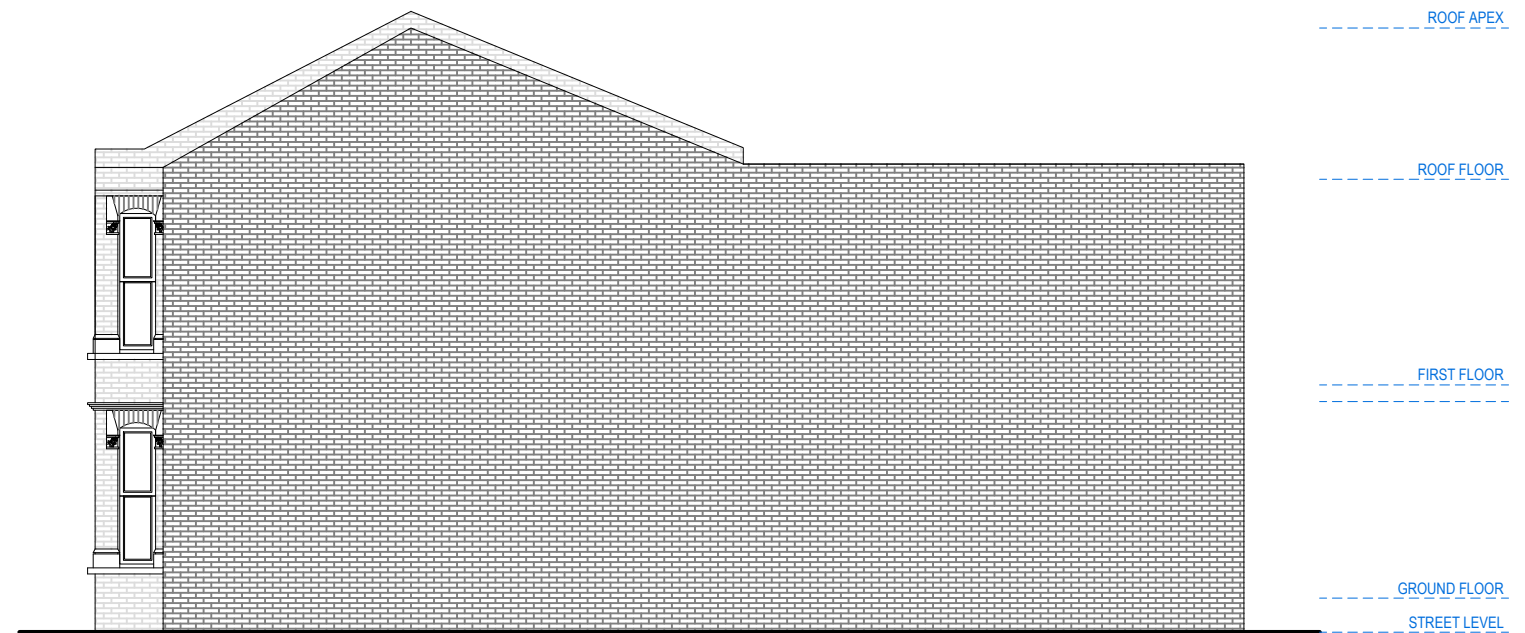

RIGHT SIDE ELEVATION

0 1 2 5m scale
1:100 @A3



address. 4 Grosvenor Way - E5 9ND - London
tel. 020 3781 8008
mail. office@redwoodsprojects.co.uk
web. www.redwoodsprojects.co.uk


Any errors on Dimensions to be reported to the Architect prior to commencement of Works.
Dimensions and areas are based on survey information.
This drawing is copyright © Redwoods Projects.
All dimensions to be checked on site Prior work.

REFERENCE: 2 Howard Road, London
N15 6NL, UK

TITLE: PROPOSED DRAWINGS
ELEVATIONS

PROJECT No 973 | DATE: 07-11-2022

NAME: P 02

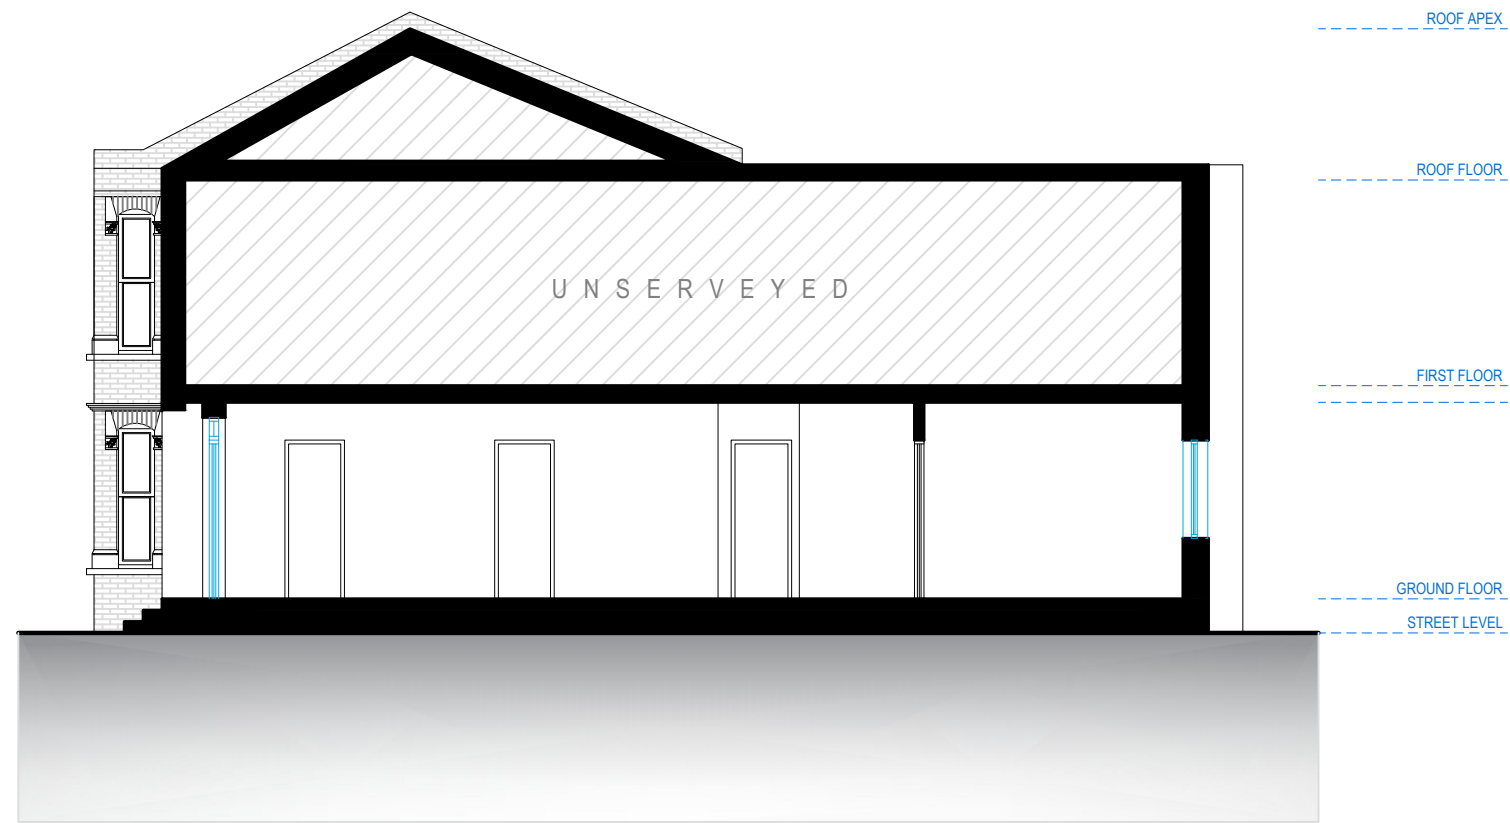

SECTION A.A

0 1 2 5m scale
1:100 @A3



address. 4 Grosvenor Way - E5 9ND - London
tel. 020 3781 8008
mail. office@redwoodsprojects.co.uk
web. www.redwoodsprojects.co.uk

Any errors on Dimensions to be reported to the Architect prior to commencement of Works.
Dimensions and areas are based on survey information.
This drawing is copyright © Redwoods Projects.
All dimensions to be checked on site Prior work.

REFERENCE: 2 Howard Road, London
N15 6NL, UK

TITLE: PROPOSED DRAWINGS
SECTION

PROJECT No 973 | DATE: 07-11-2022

NAME: P 03