



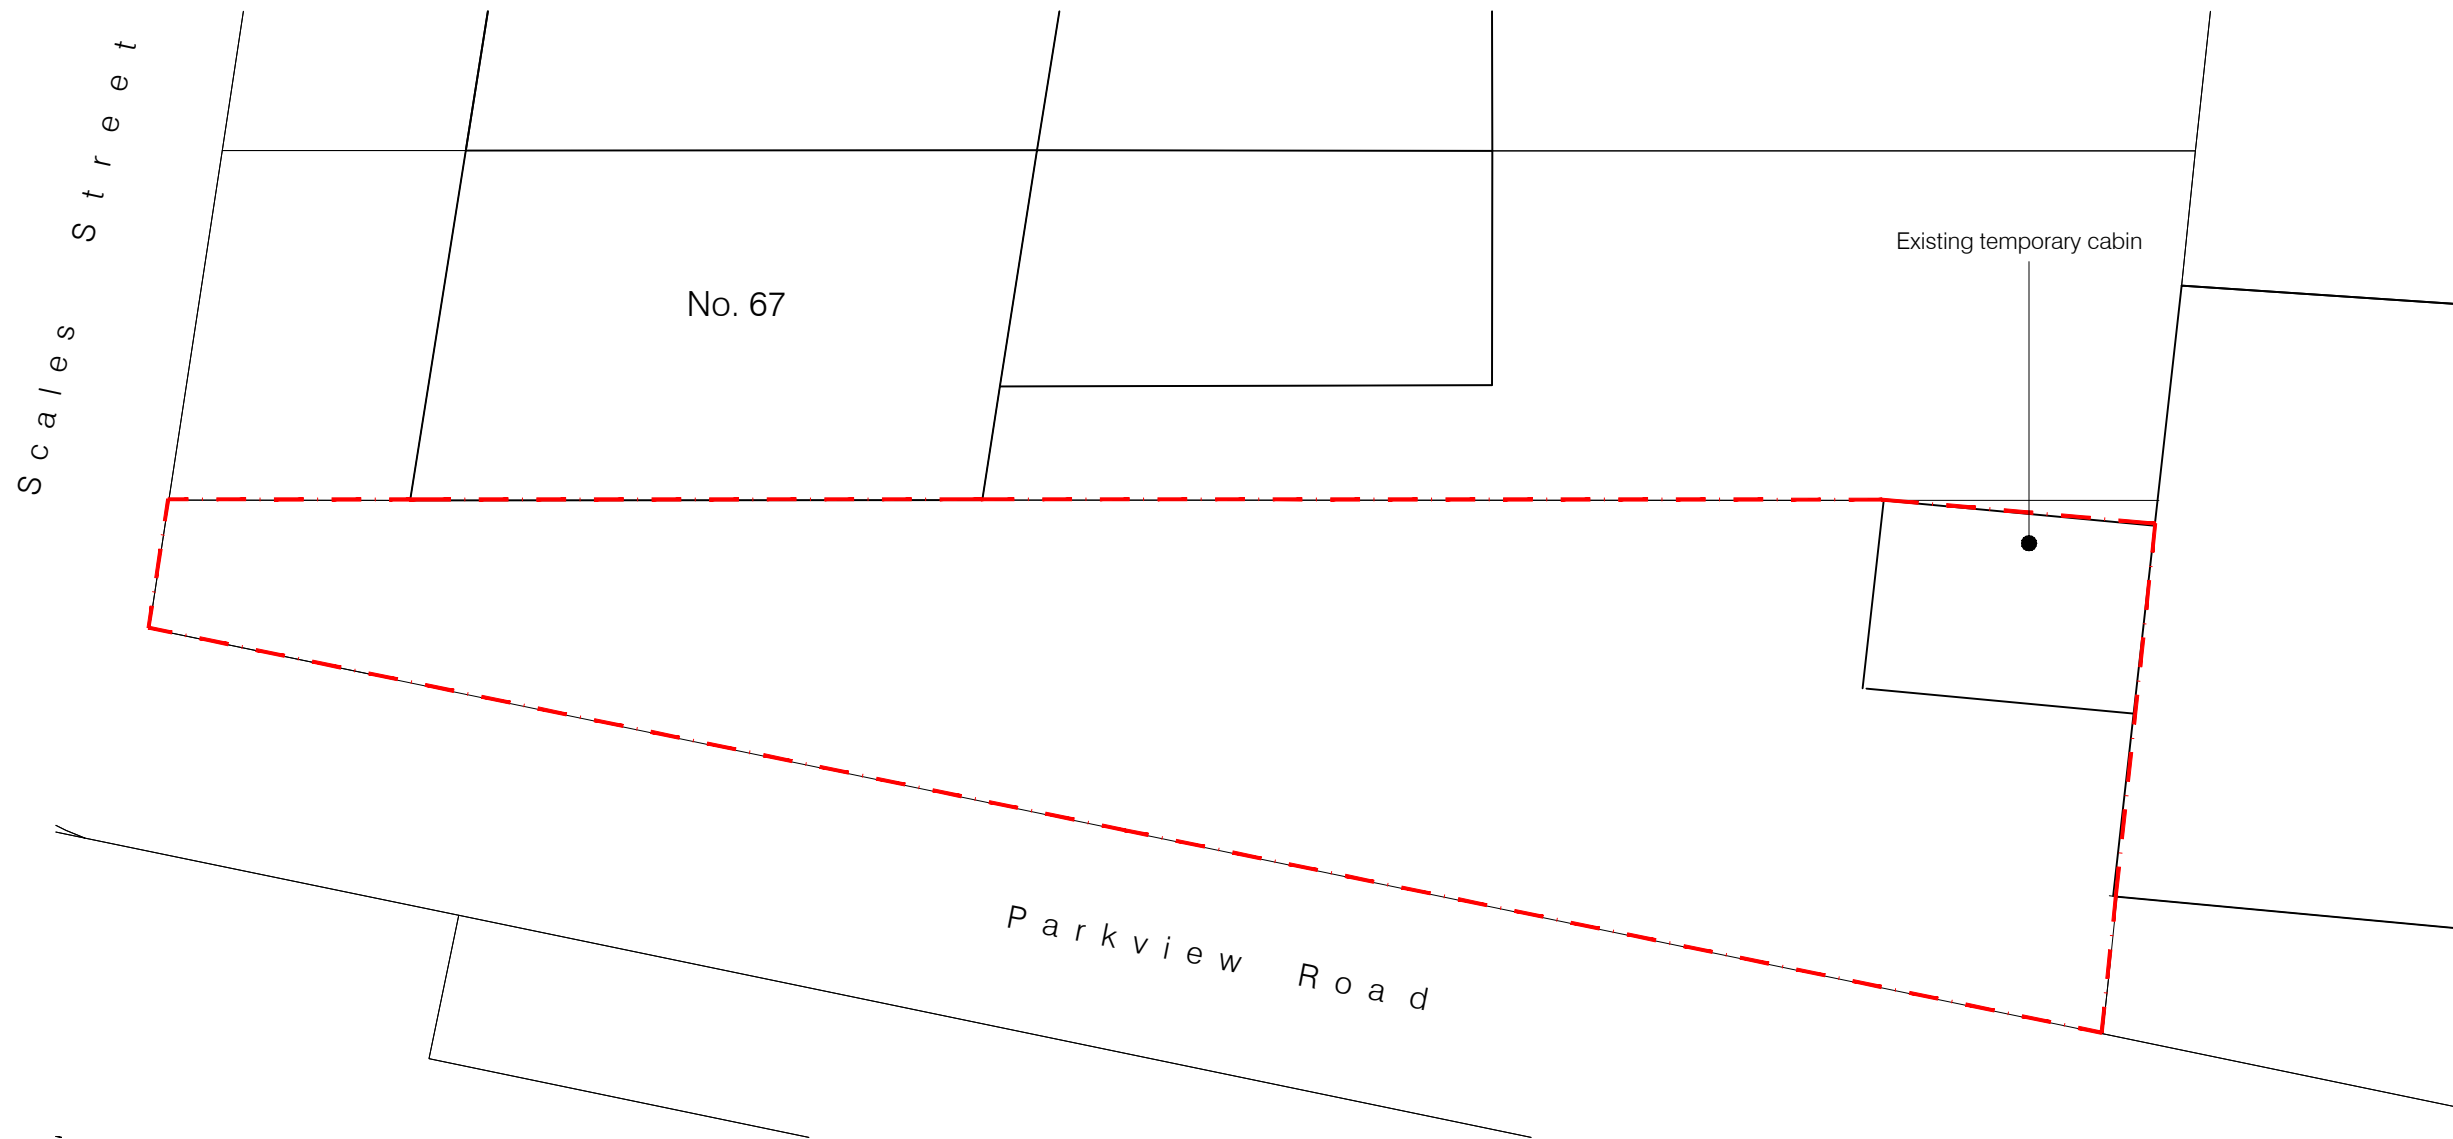





Proposed Site Plan - scale 1:500




Site Location Plan - scale 1:1250

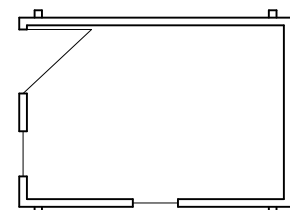

Existing Cabin Plan - scale 1:100

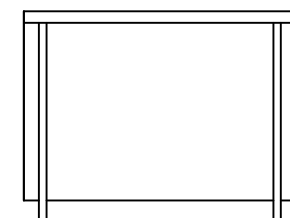 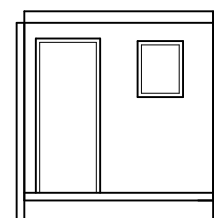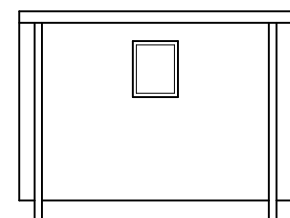

Existing Cabin Elevations - scale 1:100

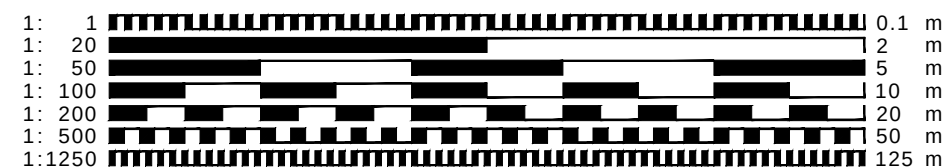

Notes :

Setting Out Dimensions;
All dimensions and levels shown on drawings to be checked prior to commencement of work, any discrepancies to be reported to the Architect.
This drawing is PRELIMINARY only & Subject to detailed design & all relevant Statutory Approvals, full topographical survey & confirmation of boundary

Schedule of Areas

Site Area
Approx 115sqm

Apartments

1	2 Bed	63sqm
2	2 Bed	62sqm



for approval

CONTRACT			
Proposed Residential Development			
69 Scales Road, Park View Road, Tottenham, N17			
DRAWING TITLE			
Existing Site Plans			
SCALE	varies@A3	DRAWING NUMBER	REVISION
DATE	Mar 2018	PO/0	
DRAWN	JEI		
JOB NUMBER	JZ-04	CHECKED BY	
redshed design		telephone: 01462 807175, 07884008970	
47 Hoo Road		fax: 01462 807175	
Meppershall		e-mail: james/karen@redsheddesign.co.uk	
Bedfordshire		www.redsheddesign.co.uk	
sg17 5lp			