



SECTION X-X




EXISTING REAR ELEVATION

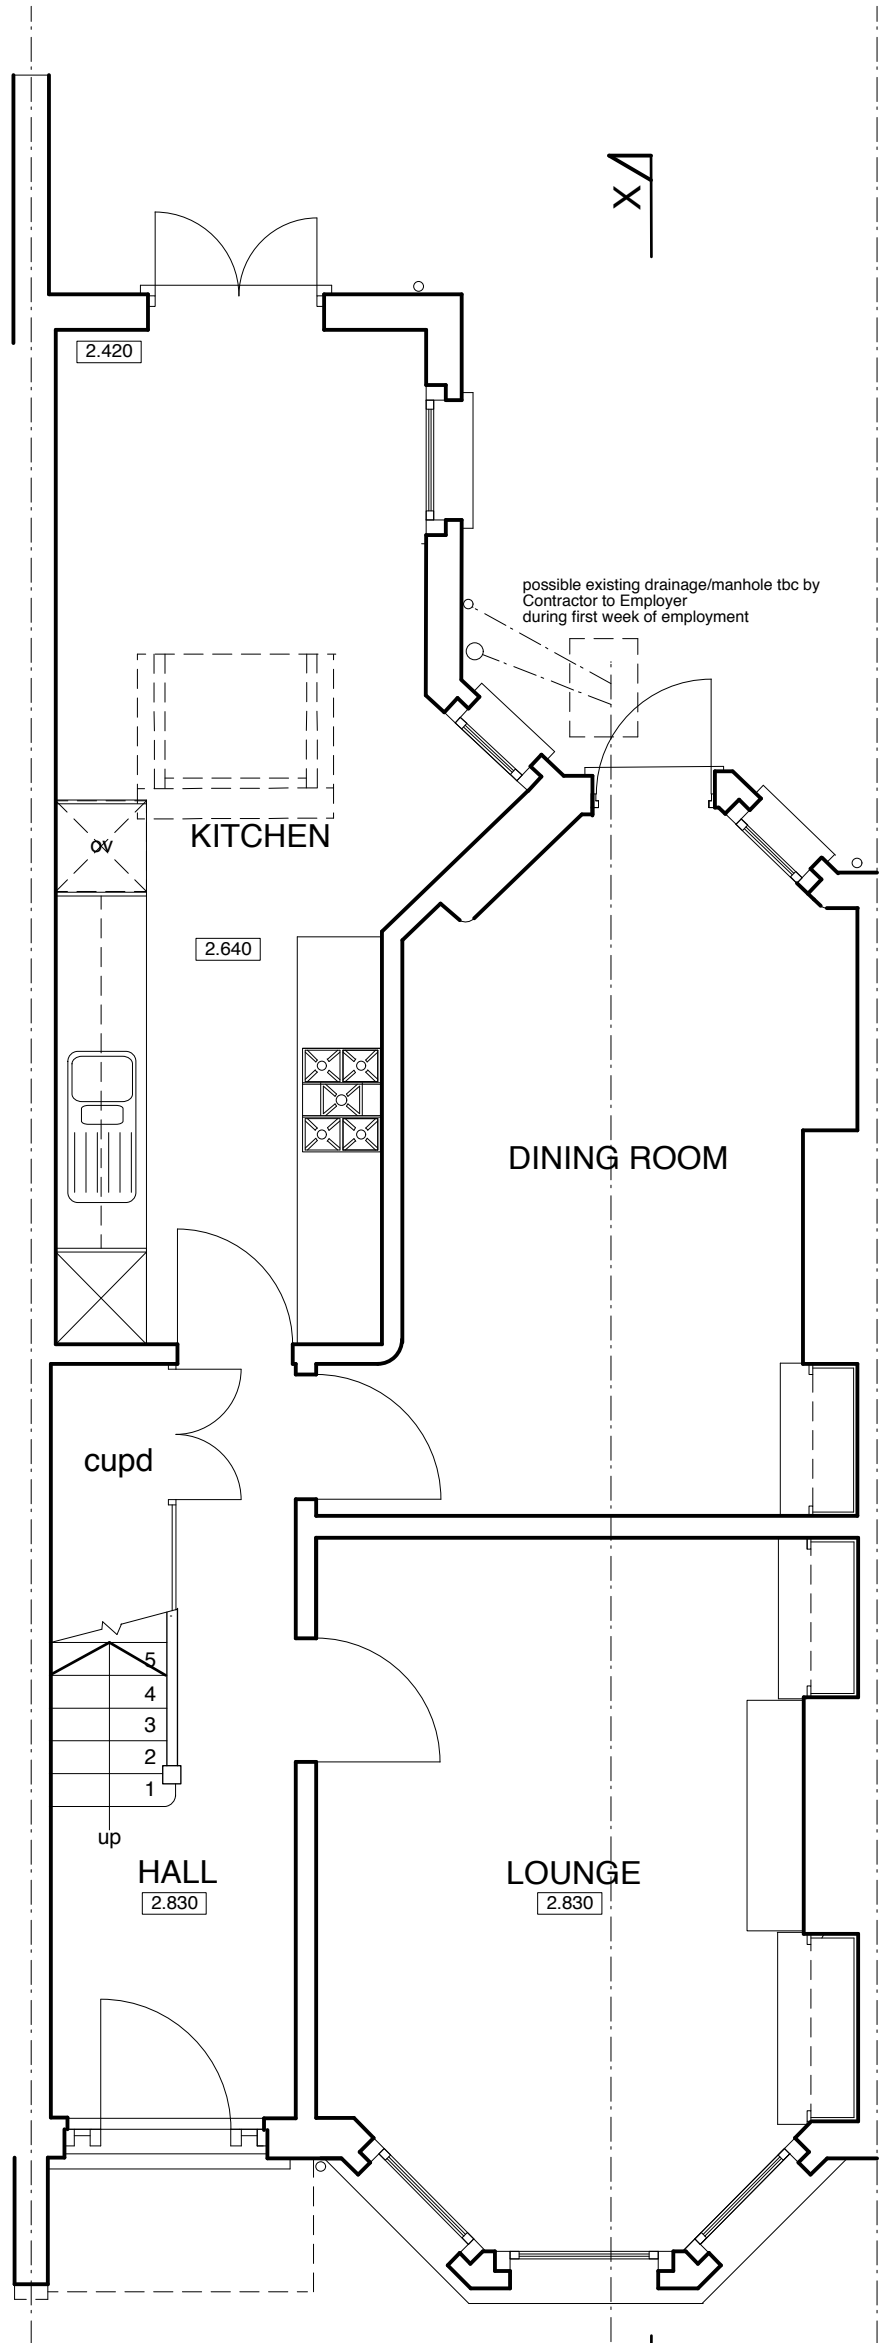

GROUND FLOOR PLAN

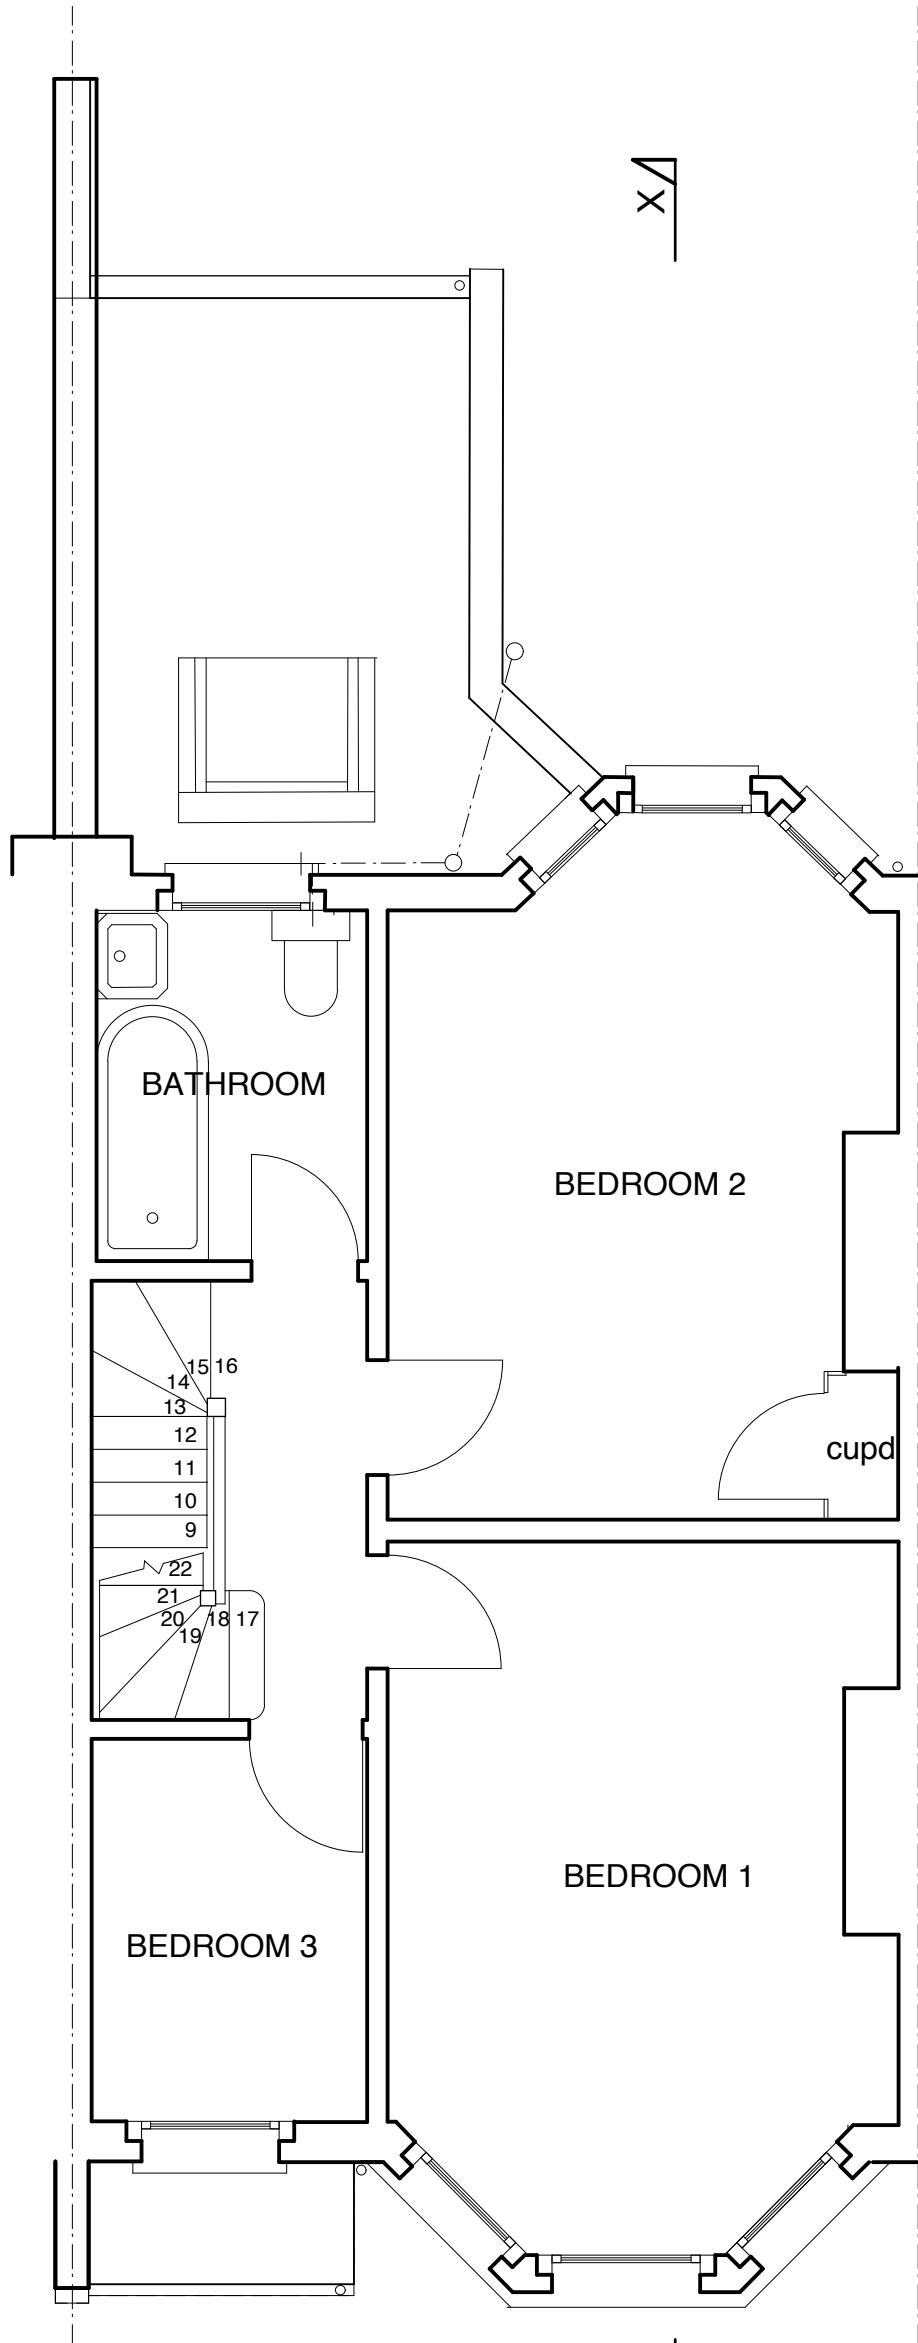

FIRST FLOOR PLAN

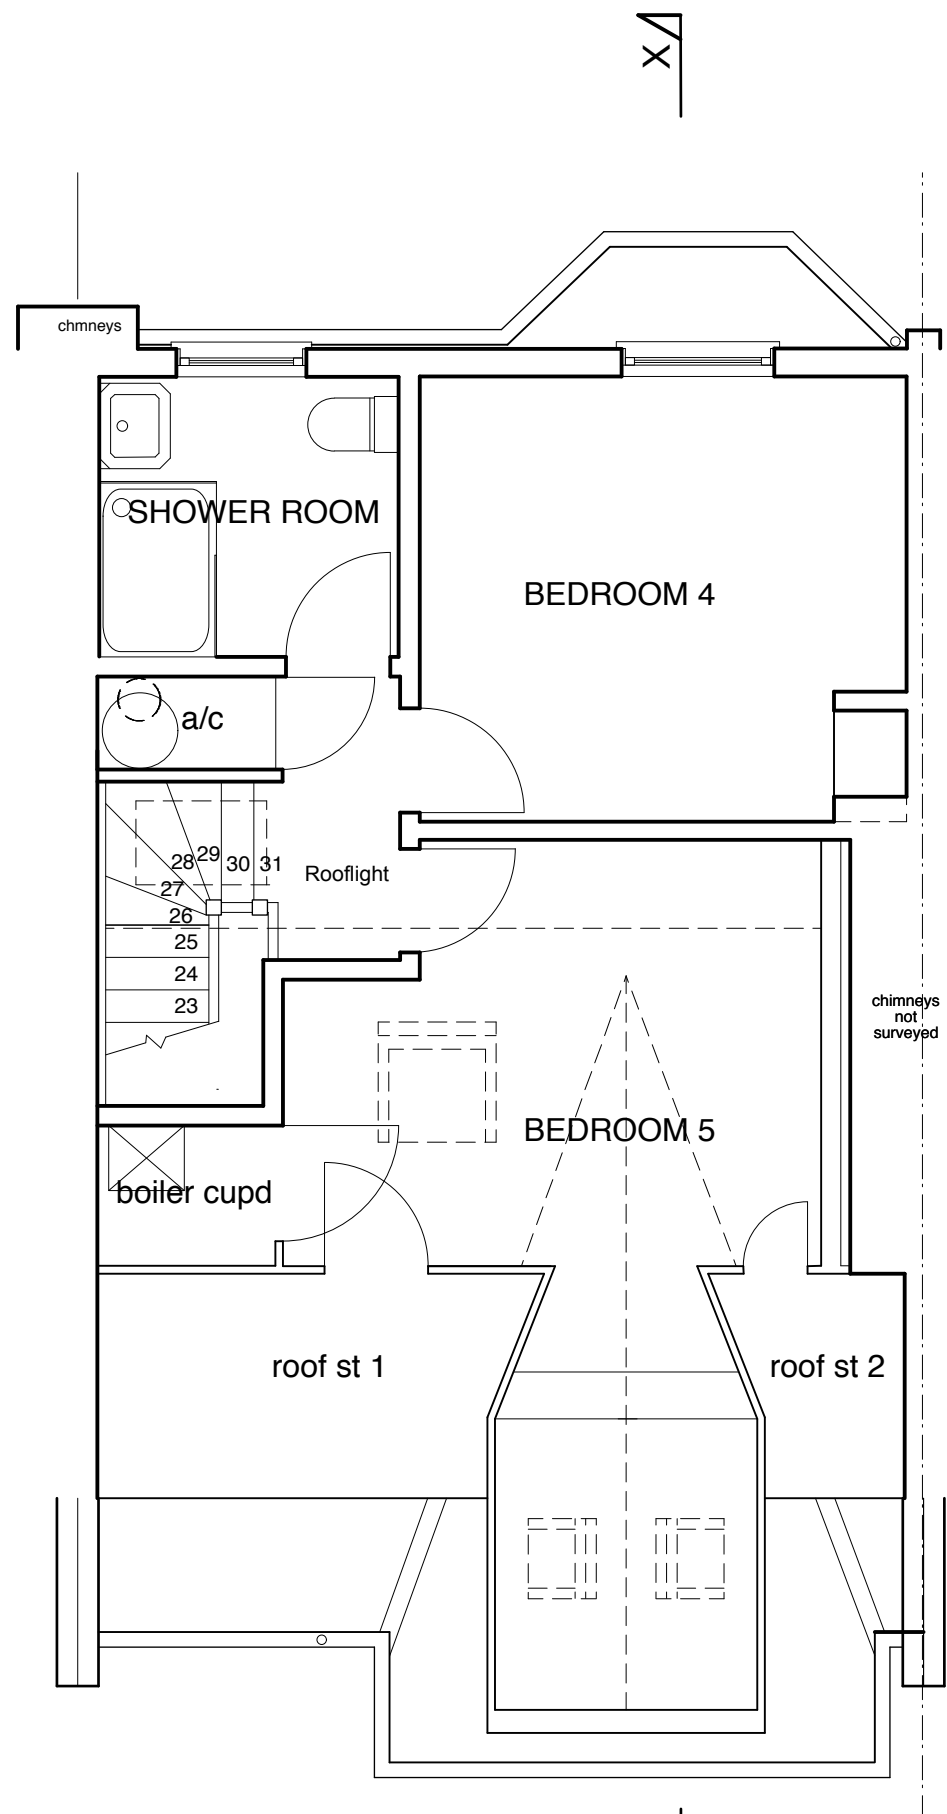

SECOND FLOOR PLAN

DO NOT SCALE OFF DRAWING

All rights described in chapter IV of the Copyright, Designs and Patents Act 1988 and any later Acts have generally been asserted.

Contractor must check all dimensions on site. Only figured dimensions are to be worked from. Discrepancies must be reported to the Employer before proceeding.

THIS DRAWING IS COPYRIGHT. ©

NOTES:

Revisions

Client
MR G DEACON &
MS K McGUILE

Job
17 CORNWALL AVENUE
LONDON
N22 7DA

Drawing title
EXISTING PLANS,
ELEVATIONS &
SECTION

Scale 1:50 Date Dec 2021 Drawn

PLANNING DRAWING

21/509-1-1

copyright ©