


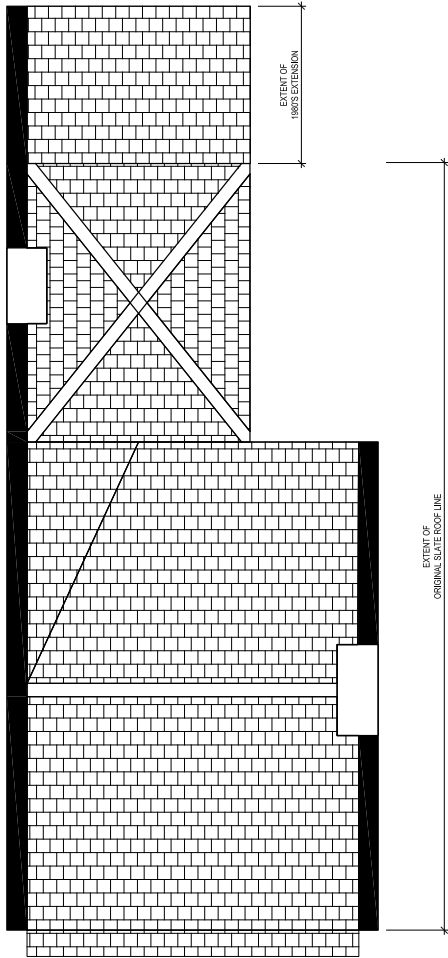

NOTE: NO PROPOSED CHANGE TO ROOF

P3
Plant EXISTING ROOF PLAN
Scale: 1:50



REVISION B - PLANNING APPLICATION	DATE 07 September 2022	SCALE 1:100@A3	CLIENT Dickens Residence	PROJECT NAME 32 Vincent Road N22 6NY London	DRAWING ROOF PLAN-
DRAWING NO SK.05					