



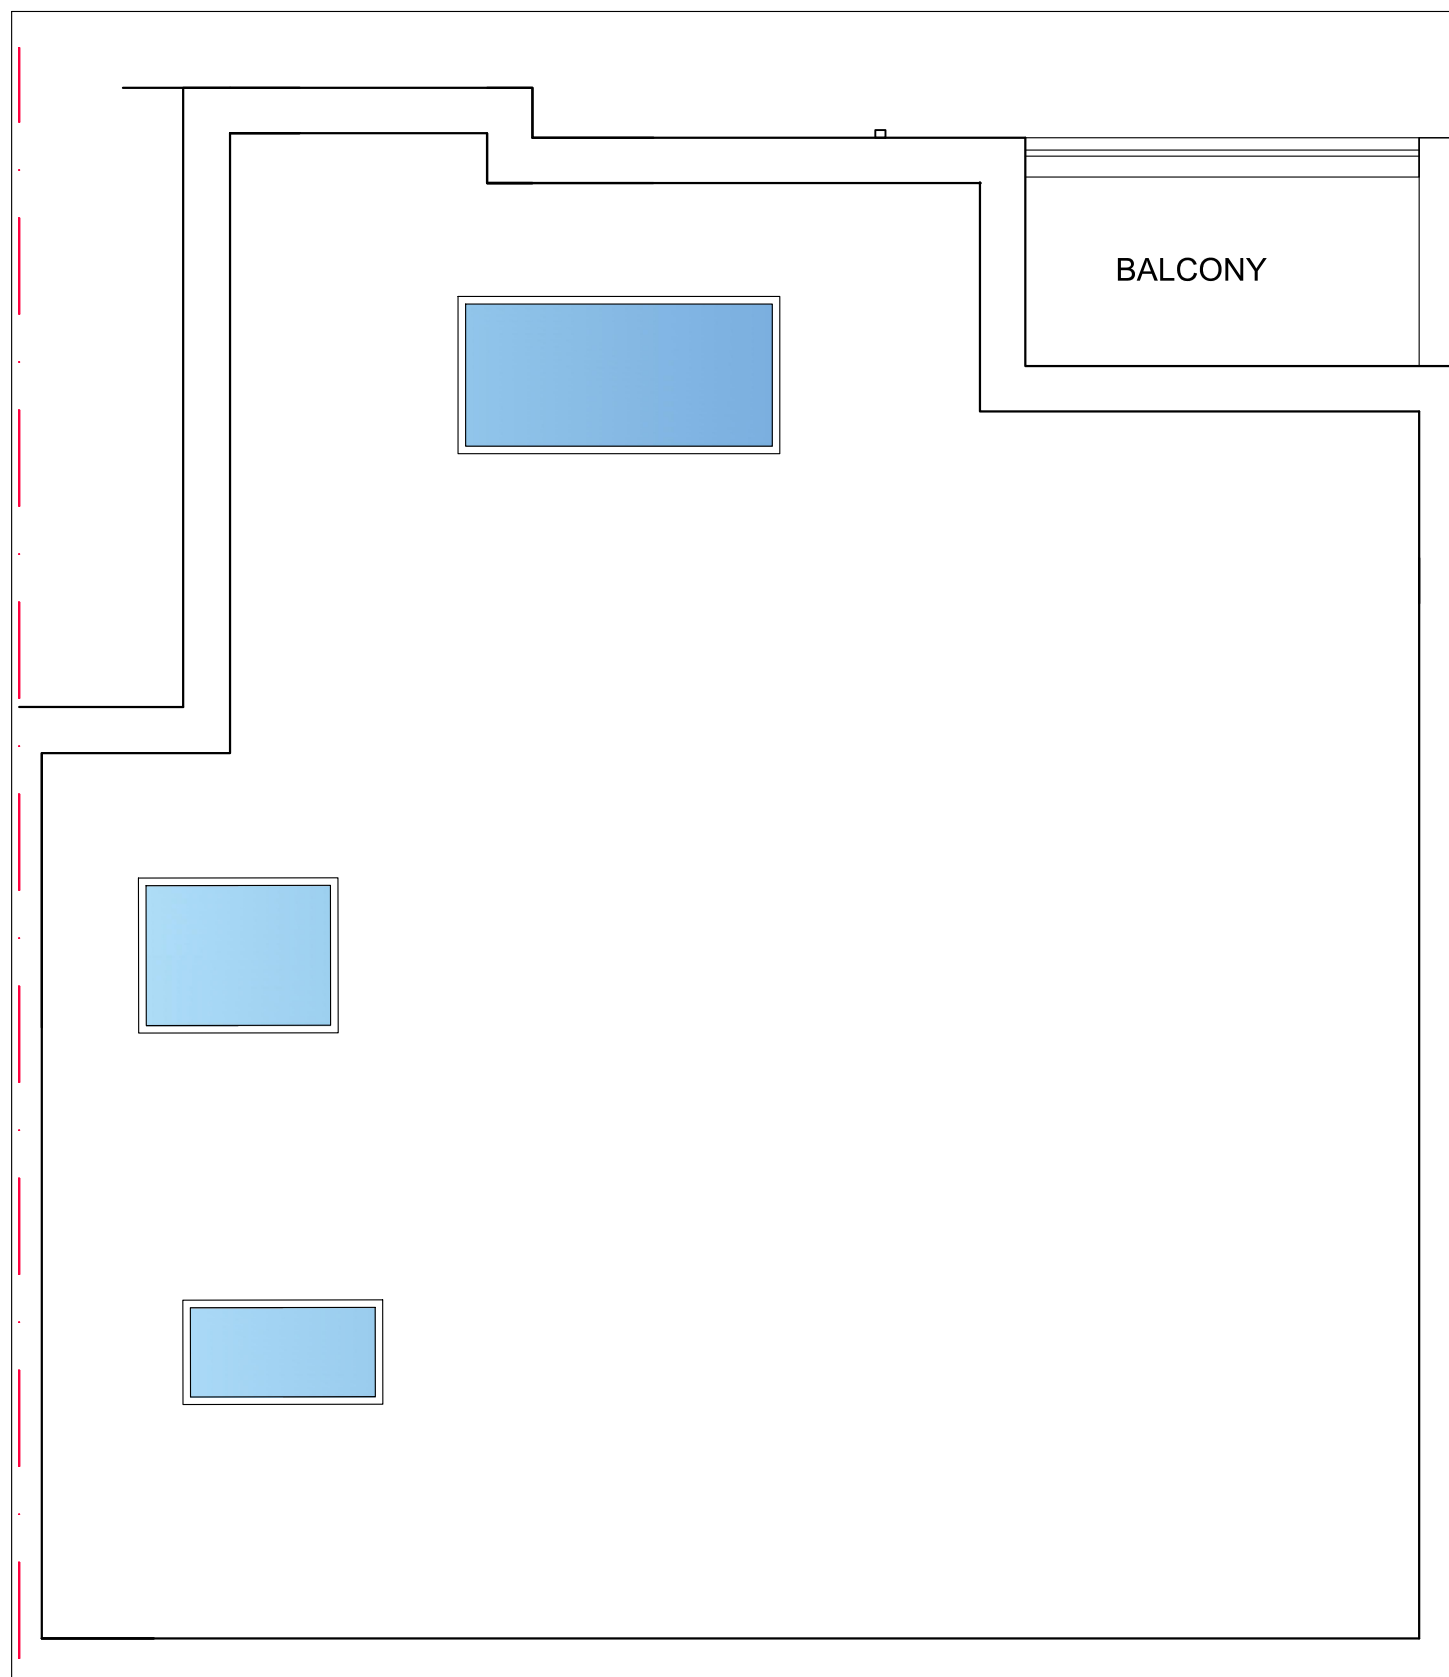

## Existing roof plan

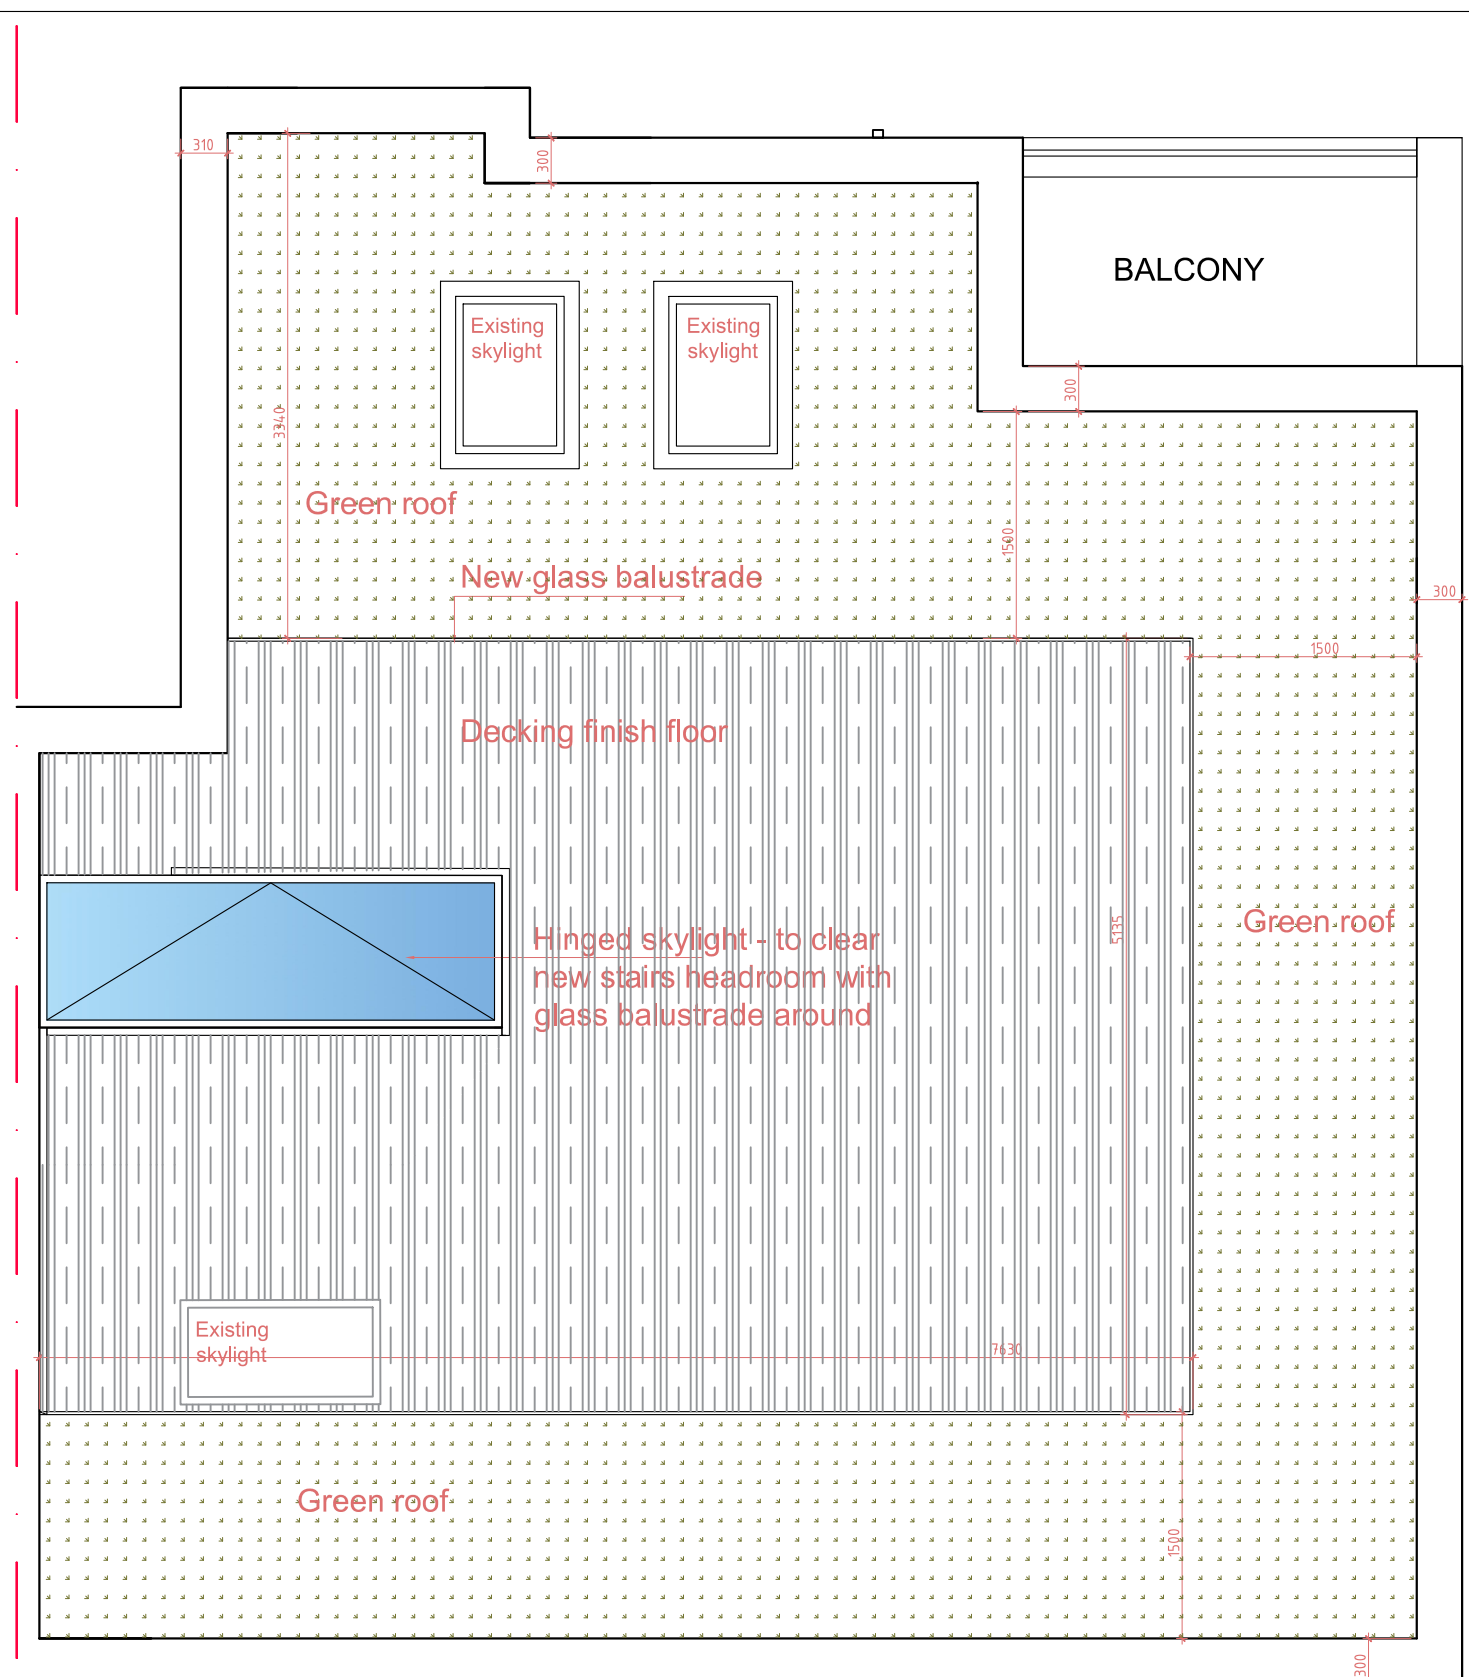

## Proposed roof plan

CONSTRUCTION

Site address

44 Shepherds Hill, London N6 5RR

**Client**

Client

**Title**

EXISTING & PROPOSED ROOF PLAN

**Drawn** ADA \_ALC

**Scale** 1:50      **Size** A3

**Drawing No.** R-00      **Revision** 1

**Date** 11/15/2022

## Atelier ADA

London

Atelier ADA

M: +44 (0) 789 4229383

E: [anna.adadesign@gmail.com](mailto:anna.adadesign@gmail.com)

© This drawing is the property of Atelier ADA Ltd.

- Do not scale this drawing.
- All dimensions and levels to be checked on site.
- Contractor to verify and to be responsible for all requirements and restrictions due to local rules.
- All work is to comply with the current requirements of the Building Regulations and allied legislation.
- All materials are to be used and installed in strict compliance with the manufacturers recommendations.

1 : 50 