


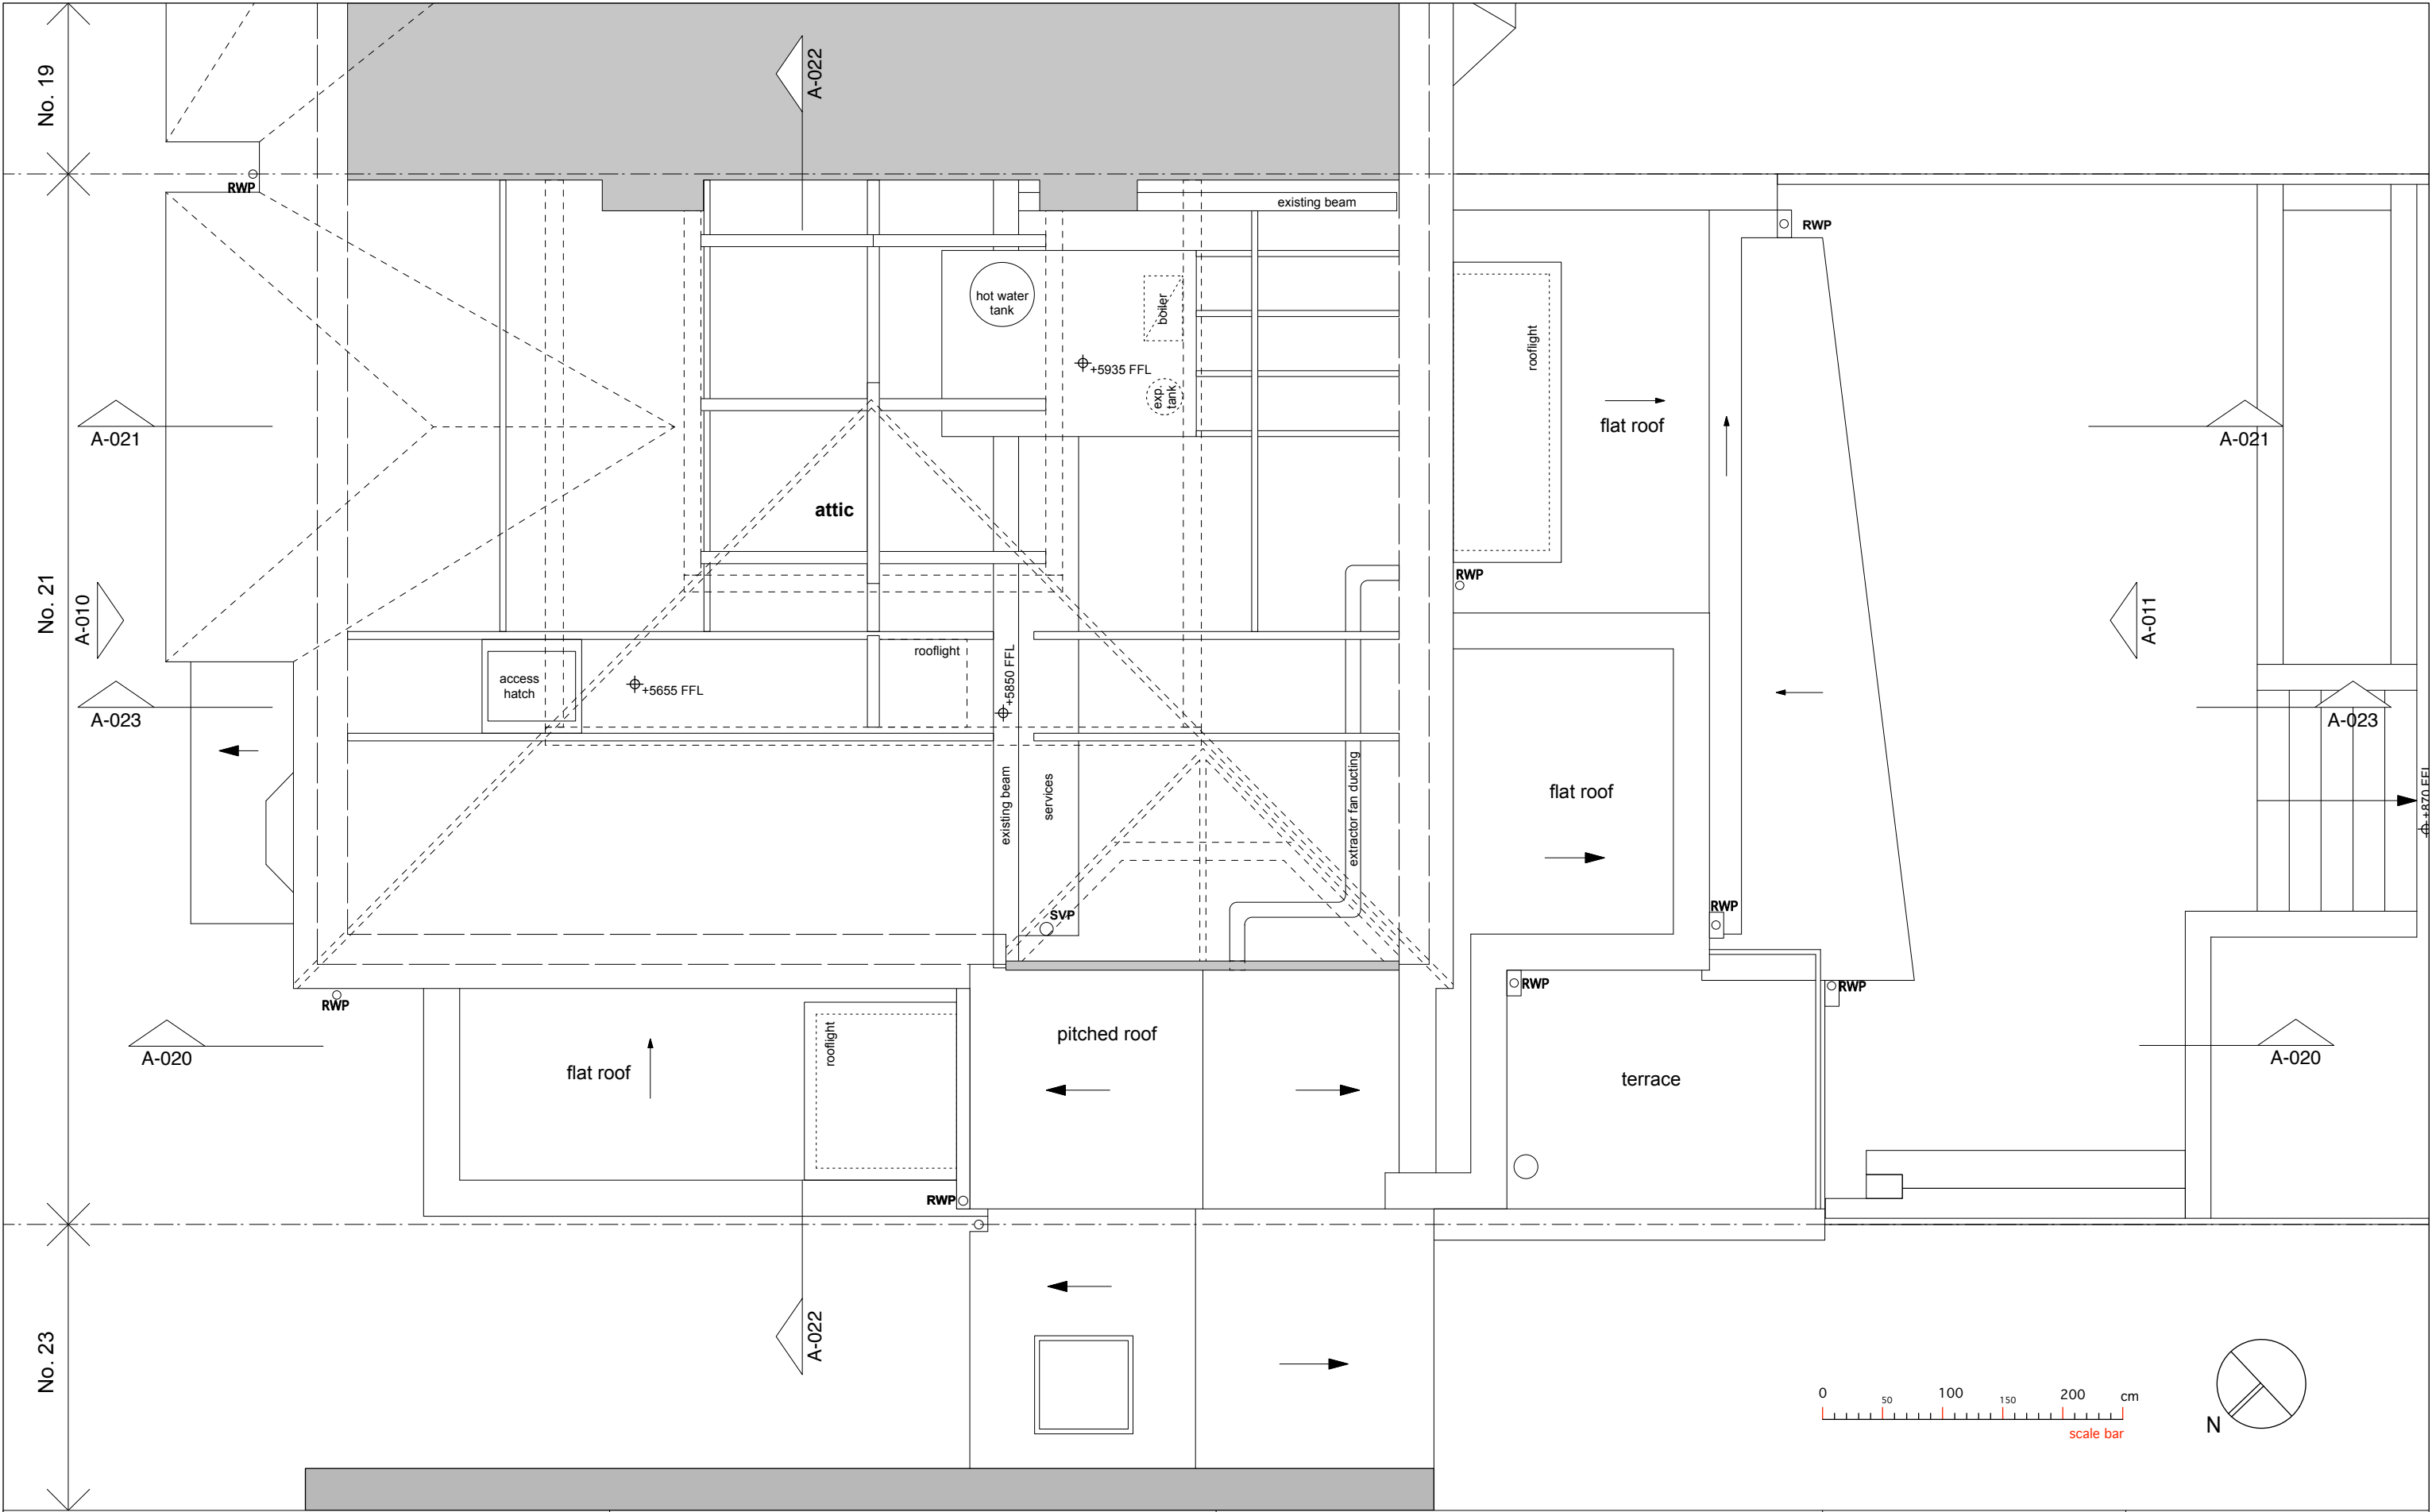

rev	date	notes
P3	15/11/22	issued for planning

dimensions are not to be scaled from this drawing. this drawing is based on current available information and should not be relied on as accurate measurements of usable space. the contractor is responsible for checking all dimensions on site.

this drawing is property of A2studio ltd. and copyright is reserved by them. the drawing is issued on condition that it is not copied or disclosed by or to any unauthorised persons without the prior consent in writing of A2studio ltd.

A2studio 106 high street, london N8 7NT T 020 7998 9066 E info@a2studio.co.uk		project 21 rhodes avenue london N22 7UR		
title existing second floor plan				
issue planning	scale 1:50 @ A3	date 15.11.2022	drw no RSF A-003	rev P3