


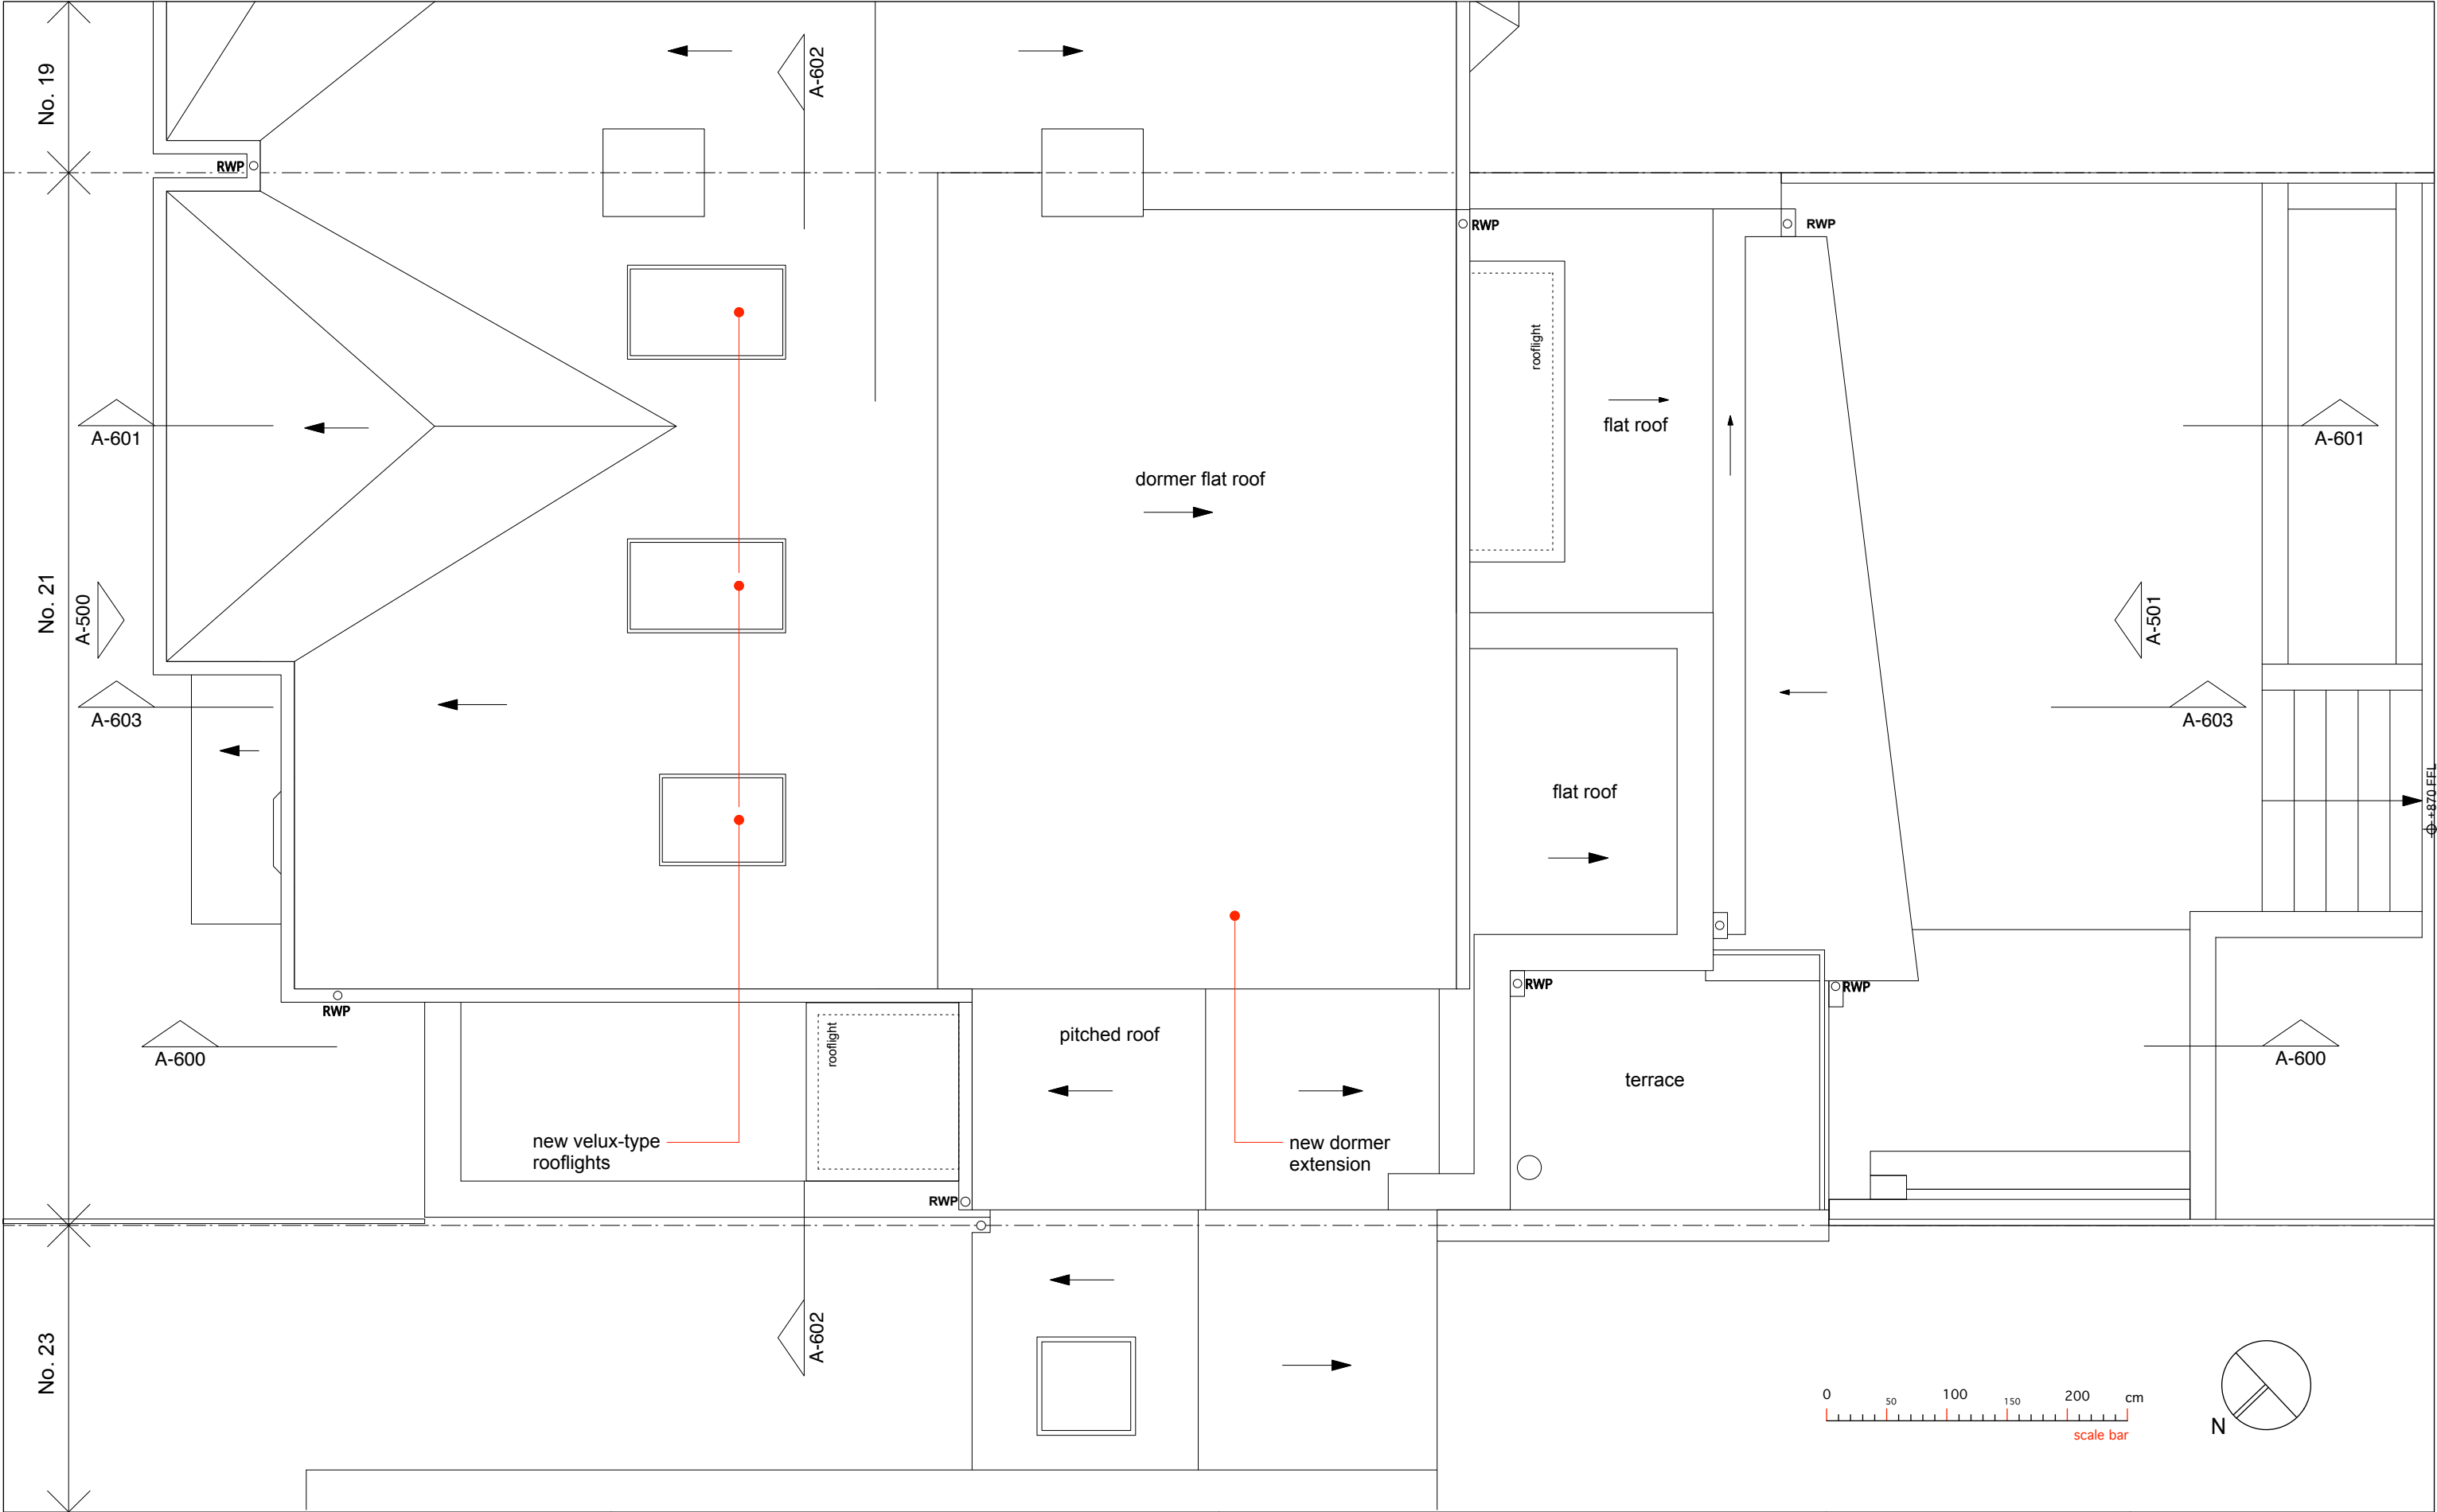

rev		date		notes		dimensions are not to be scaled from this drawing. this drawing is based on current available information and should not be relied on as accurate measurements of usable space. the contractor is responsible for checking all dimensions on site.		this drawing is property of A2studio ltd. and copyright is reserved by them. the drawing is issued on condition that it is not copied or disclosed by or to any unauthorised persons without the prior consent in writing of A2studio ltd.		A2studio		project	
P3		15/11/22		issued for planning	106 high street, london N8 7NT T 020 7998 9066 E info@a2studio.co.uk					21 rhodes avenue london N22 7UR			
										title proposed roof plan			
issue planning		scale 1:50 @ A3		date 15.11.2022		drw no RSF A-104		rev P3					

