




1		LOCATION PLAN-45 HILLFIELD PARK N10 3QU		FILE: AP001000 SCALE: 1:1250 @ A3		2		BLOCK PLAN-45 HILLFIELD PARK N10 3QU		Streetwise licence No. 100047474		FILE: AP001000 SCALE: 1:250 @ A3															
DESIGNER: ÅHRBERG JACKSON DESIGN ahrbergjacksonsdesign.co.uk		GENERAL NOTES: • ALL DIMENSIONS ARE IN MILLIMETRES UNLESS OTHERWISE STATED. DO NOT MEASURE OFF THE DRAWING FOR THE PURPOSE OF CONSTRUCTION • ALL WORKS TO BE CARRIED OUT IN ACCORDANCE WITH BRITISH STANDARDS AND CURRENT BUILDING REGULATIONS. • THE DRAWINGS ARE FOR THE PURPOSE OF ARCHITECTURAL INTENT. THEY ARE NOT CONSTRUCTION DOCUMENTS DO NOT SCALE FROM THE DRAWINGS FOR THE PURPOSE OF CONSTRUCTION. • ALL DIMENSIONS TO BE VERIFIED IN FIELD BEFORE COMMENCING ANY WORK. • THIS DRAWING SHOULD BE READ IN CONJUNCTION WITH CONTRACT DOCUMENTS,PROJECT WORKING DRAWINGS, SPECIFICATIONS AND ALL CONSULTANTS/SPECIALIST/ ENGINEER'S DRAWINGS, DETAILS AND SPECIFICATIONS • EXISTING BUILDINGS, STRUCTURES AND FEATURES ARE INDICATIVE AND DRAWN FOR ILLUSTRATION PURPOSE ONLY. ALL CRITICAL DIMENSION TO BE VERIFIED BY CONTRACTOR		ISSUE: <table><tr><td></td><td></td><td></td></tr><tr><td></td><td></td><td></td></tr><tr><td></td><td></td><td></td></tr><tr><td>2</td><td>10/10/22</td><td>PLANNING</td></tr><tr><td>1</td><td>7/5/18</td><td>PLANNING</td></tr><tr><td>NO</td><td>DATE</td><td>ISSUE</td></tr></table>											2	10/10/22	PLANNING	1	7/5/18	PLANNING	NO	DATE	ISSUE	PROJECT: KEERY & KYEI-MENSAH 45 HILLFIELD PARK MUSWELL HILL LONDON		SHEET TITLE: LOCATION AND BLOCK PLAN	
						2	10/10/22	PLANNING																			
						1	7/5/18	PLANNING																			
NO	DATE	ISSUE																									
SHEET NO: A-100																											

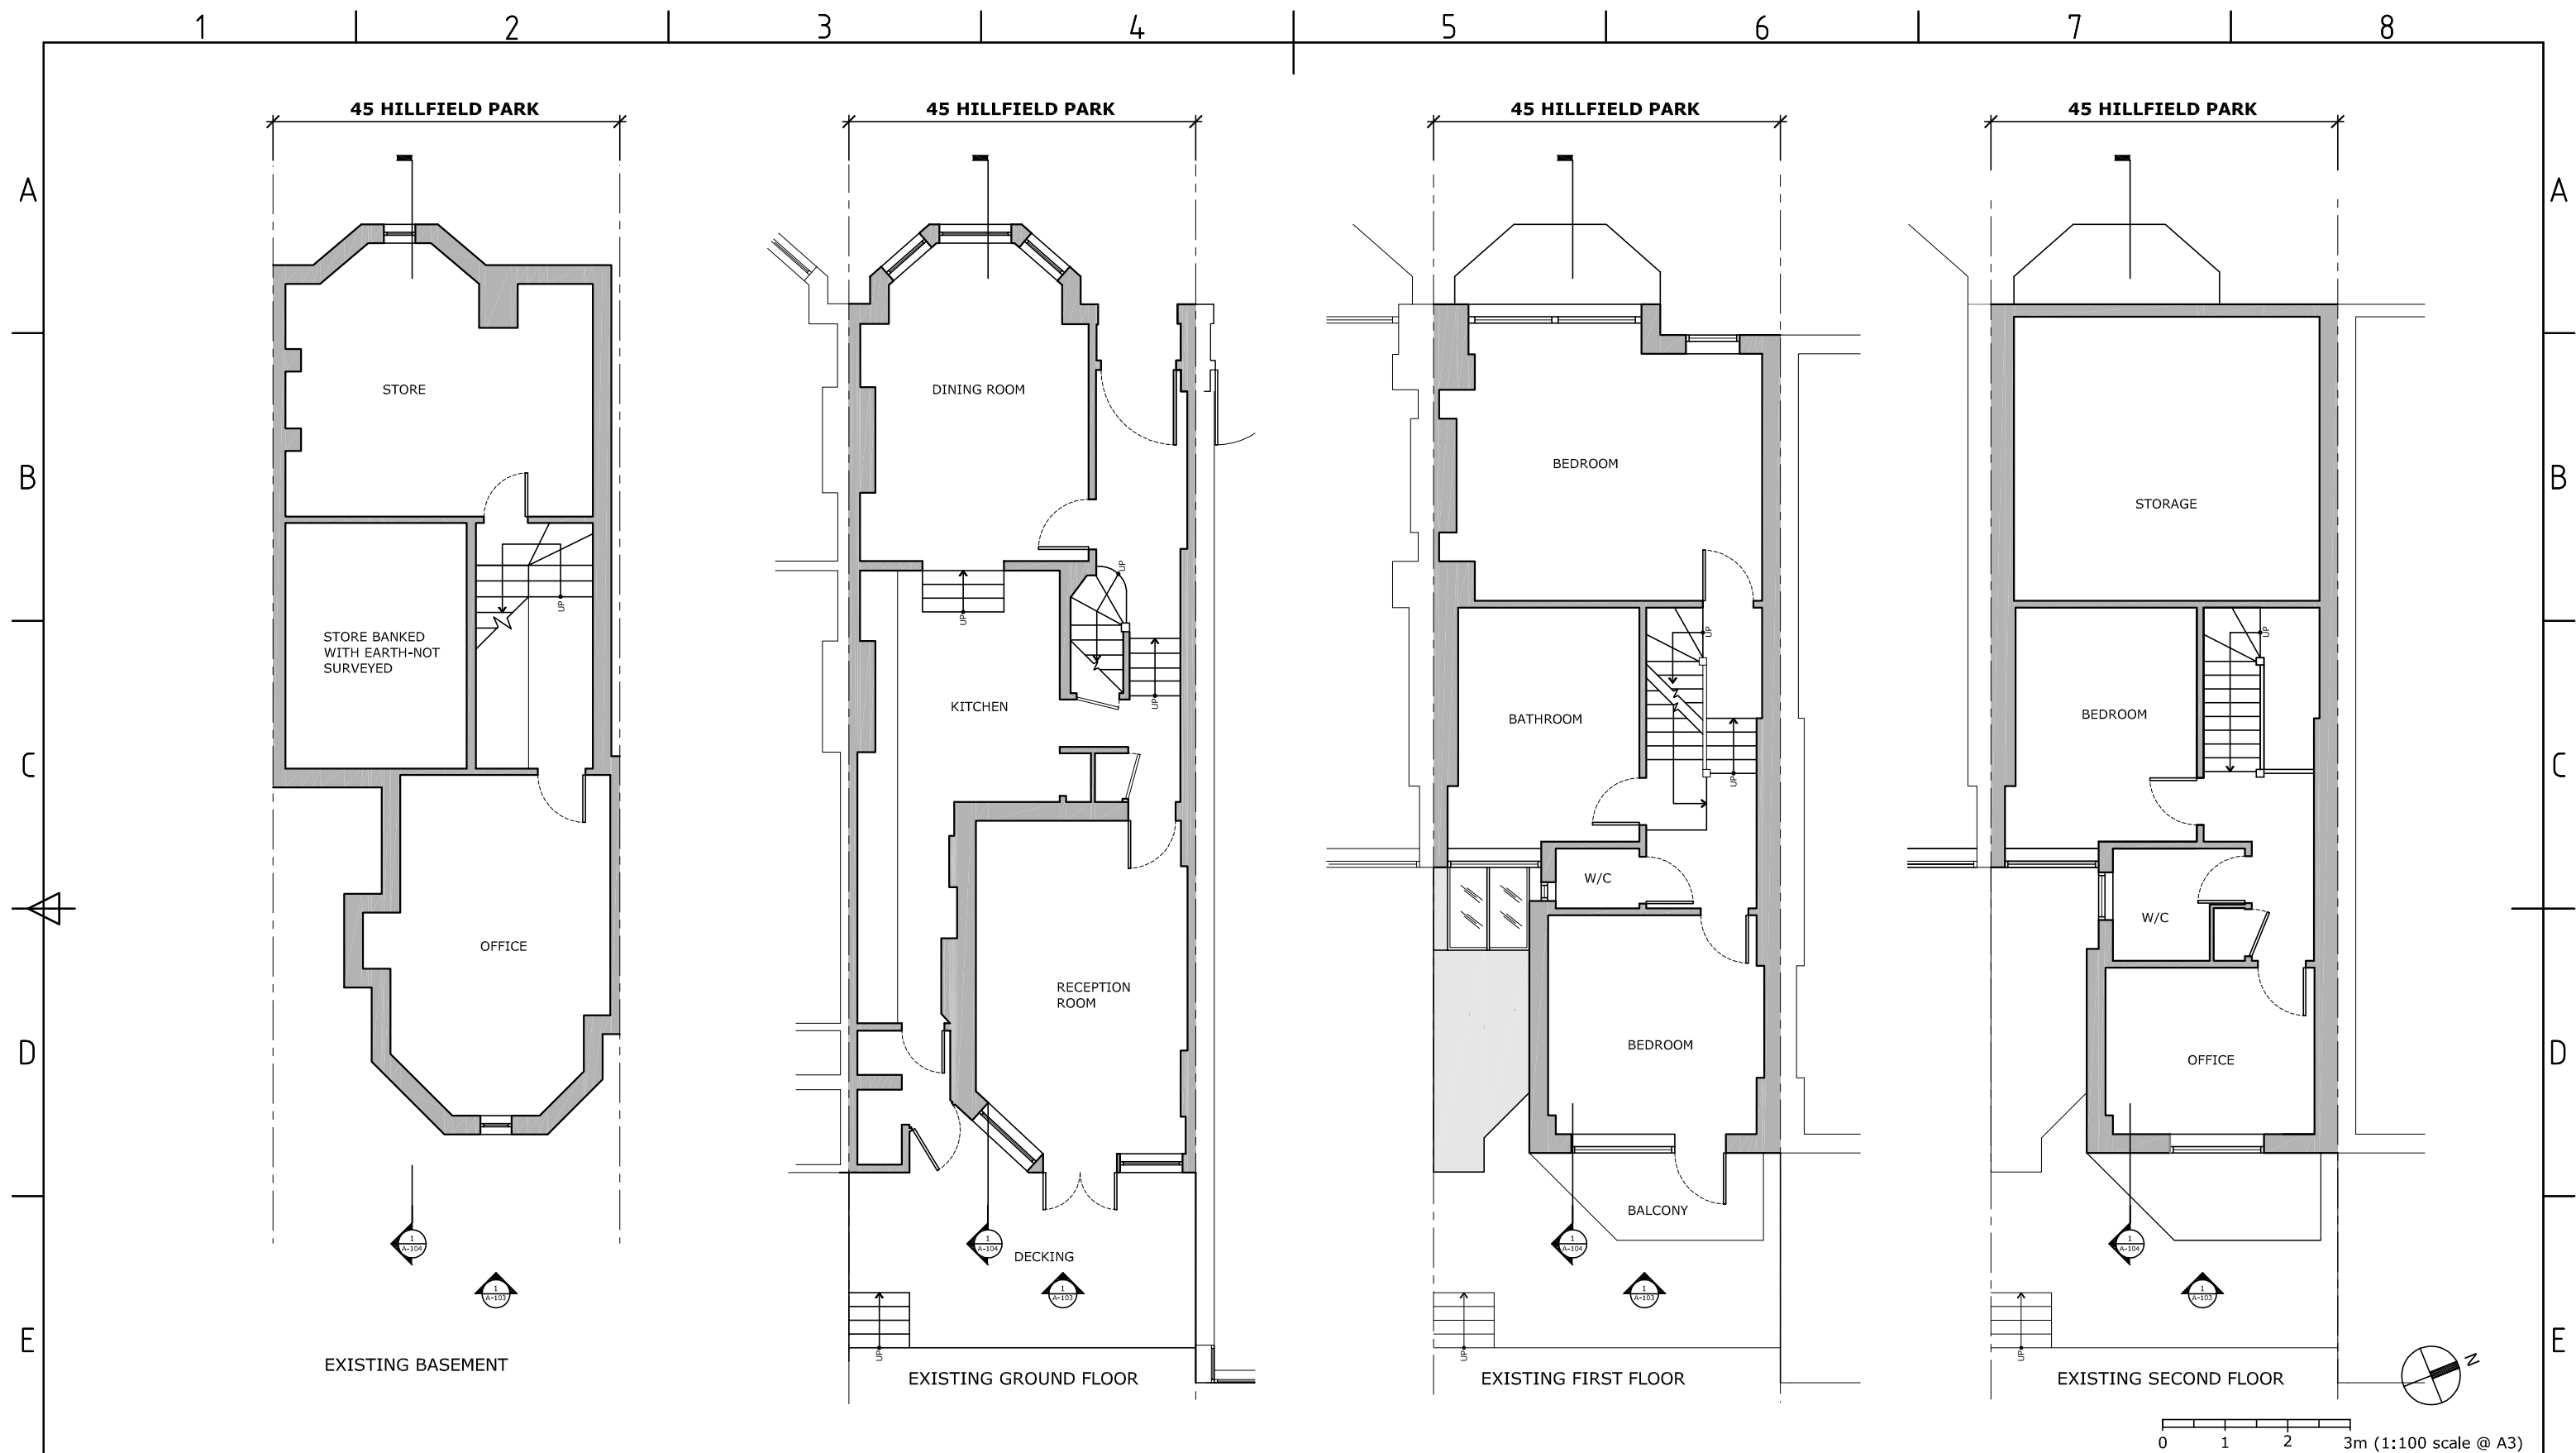

1	EXISTING FLOOR PLANS
---	----------------------

DESIGNER:

ÅHRBERG
JACKSON
DESIGN

ahrbergjacksondesign.co.uk

GENERAL NOTES:

- ALL DIMENSIONS ARE IN MILLIMETRES UNLESS OTHERWISE STATED. DO NOT MEASURE OFF THE DRAWING FOR THE PURPOSE OF CONSTRUCTION
- ALL WORKS TO BE CARRIED OUT IN ACCORDANCE WITH BRITISH STANDARDS AND CURRENT BUILDING REGULATIONS.
- THE DRAWINGS ARE FOR THE PURPOSE OF ARCHITECTURAL INTENT. THEY ARE NOT CONSTRUCTION DOCUMENTS DO NOT SCALE FROM THE DRAWINGS FOR THE PURPOSE OF CONSTRUCTION.
- ALL DIMENSIONS TO BE VERIFIED IN FIELD BEFORE COMMENCING ANY WORK.
- THIS DRAWING SHOULD BE READ IN CONJUNCTION WITH CONTRACT DOCUMENTS,PROJECT WORKING DRAWINGS, SPECIFICATIONS AND ALL CONSULTANTS/SPECIALIST/ ENGINEER'S DRAWINGS, DETAILS AND SPECIFICATIONS
- EXISTING BUILDINGS, STRUCTURES AND FEATURES ARE INDICATIVE AND DRAWN FOR ILLUSTRATION PURPOSE ONLY. ALL CRITICAL DIMENSION TO BE VERIFIED BY CONTRACTOR

ISSUE:

2	10/10/22	PLANNING
1	7/5/18	PLANNING
NO	DATE	ISSUE

PROJECT:

KEERY &
KYEI-MENSAH
45 HILLFIELD PARK
MUSWELL HILL
LONDON

SHEET TITLE:


EXISTING PLANS

SHEET NO:

A-101

scale 1:100 @ A3


0 1 2 3m (1:100 scale @ A3)

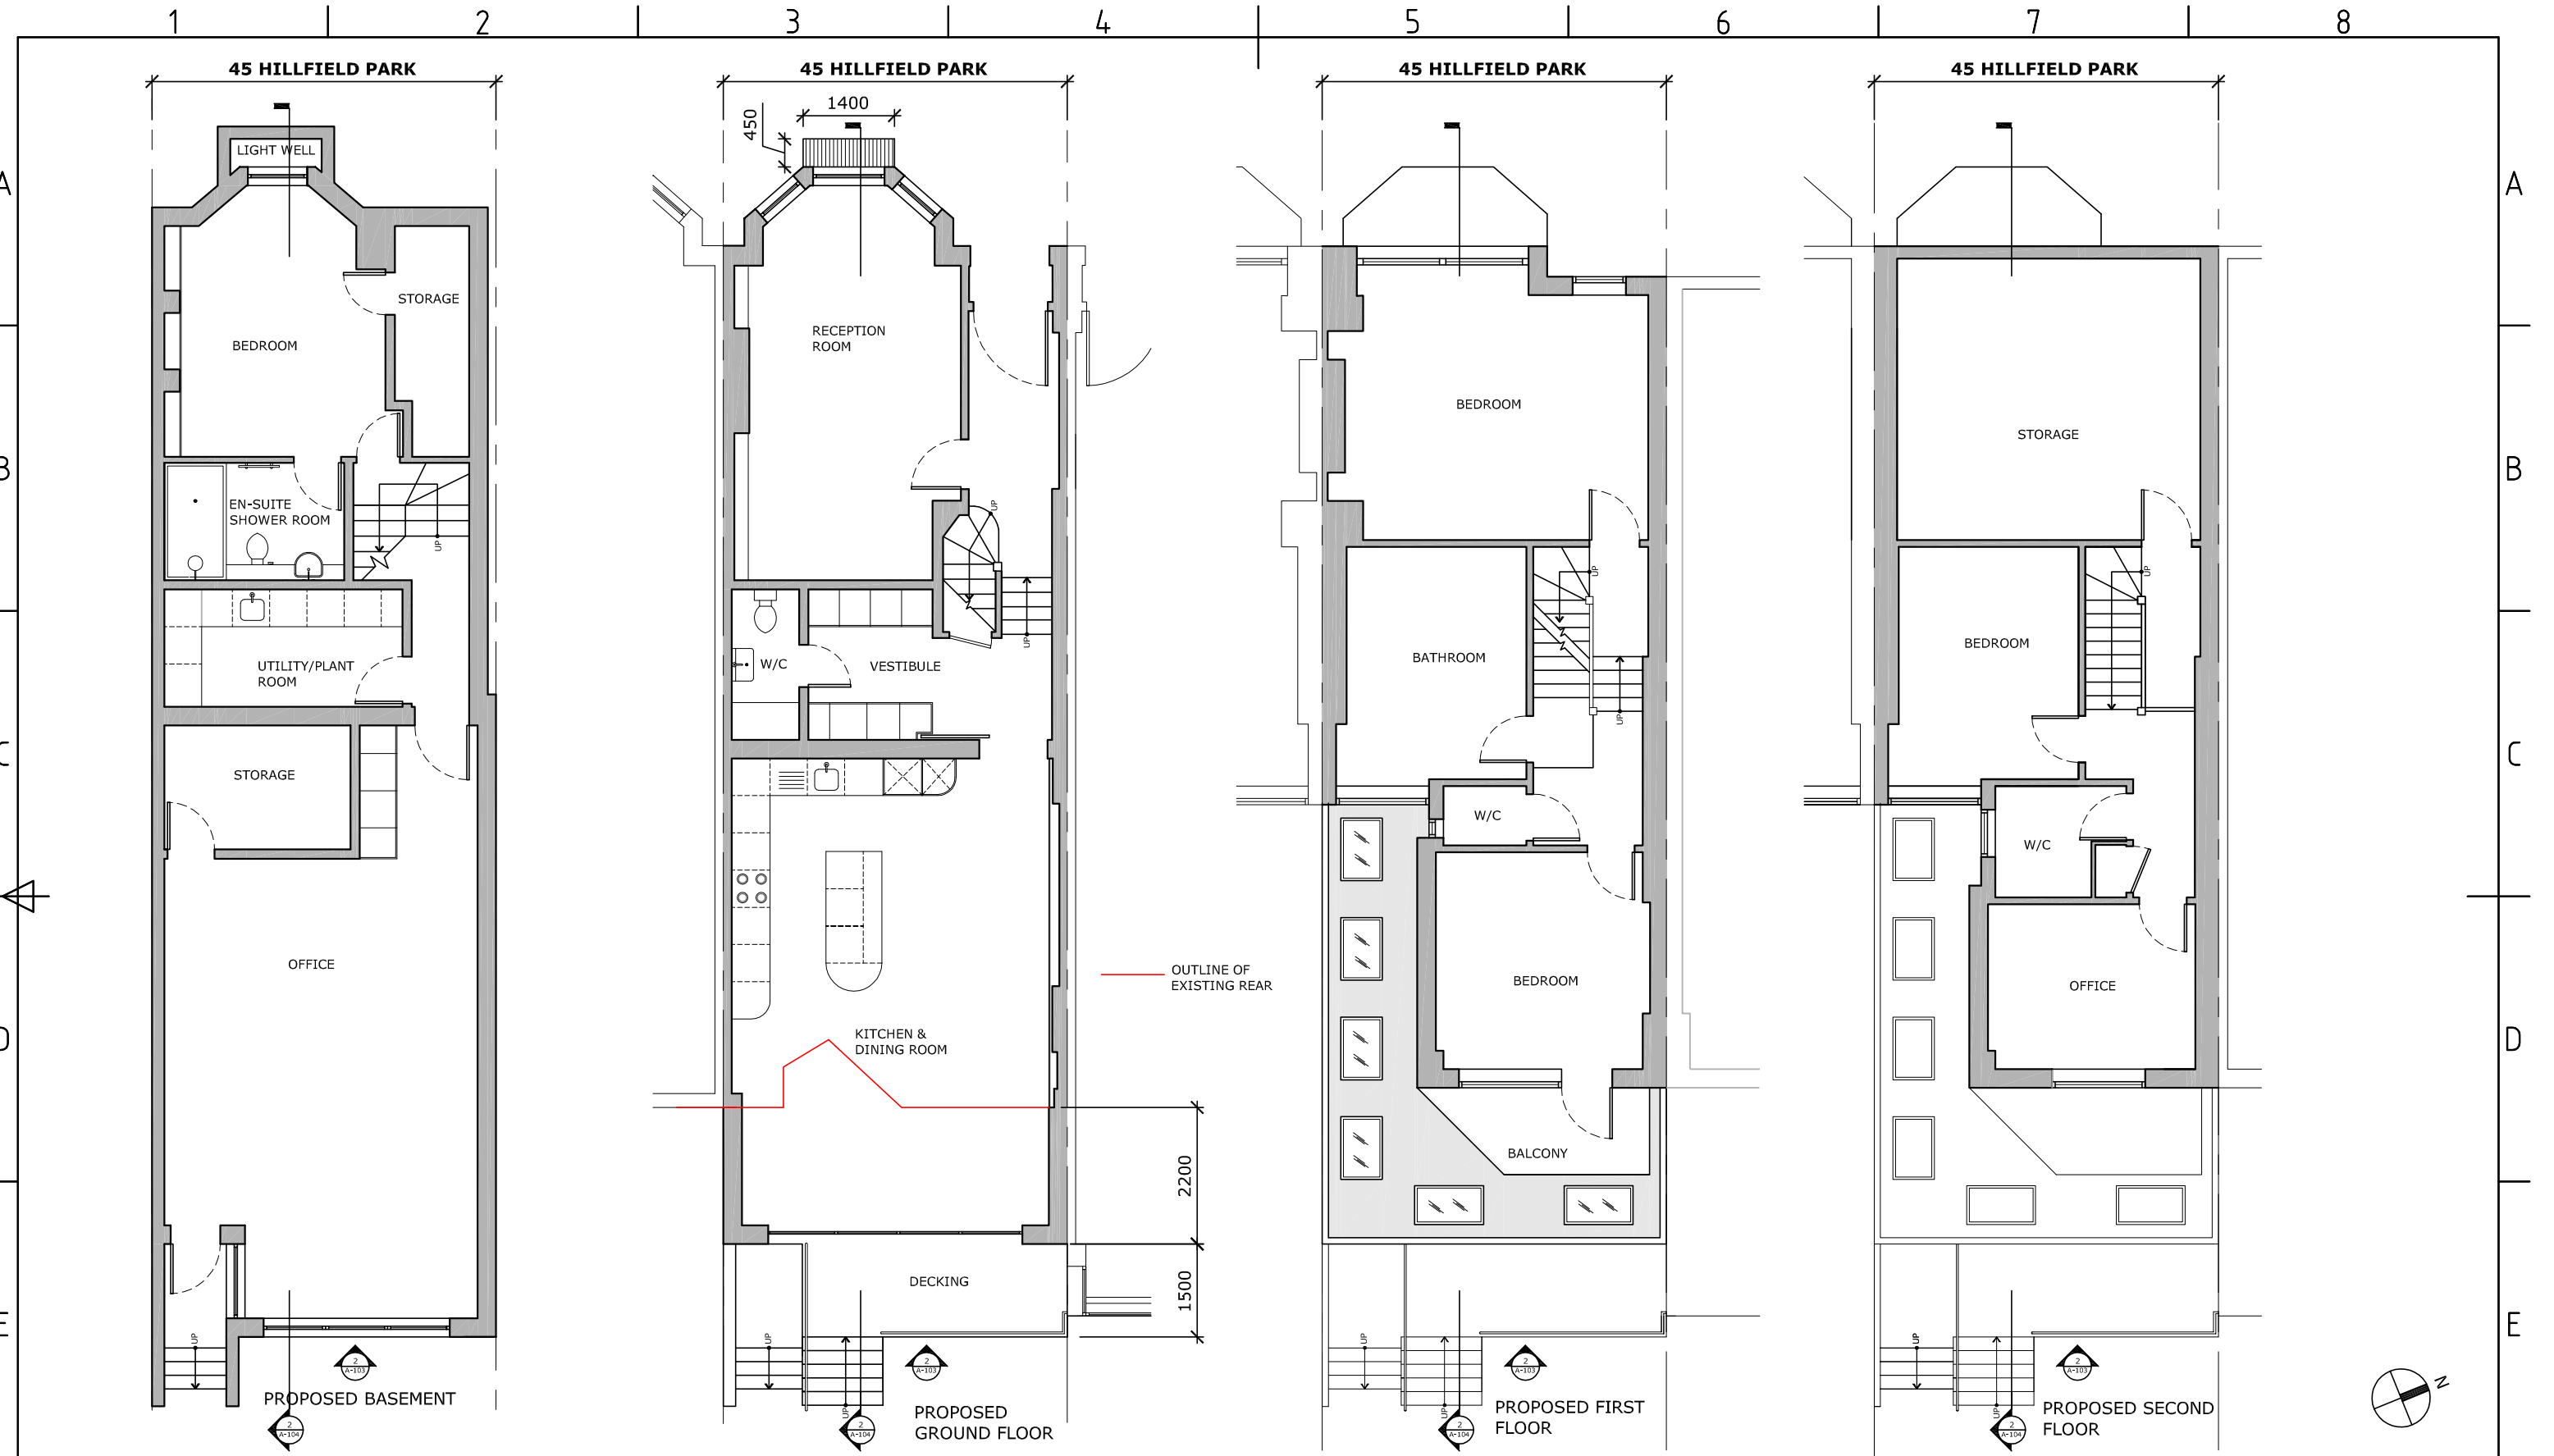

1		PROPOSED FLOOR PLANS					0123m (1:100 scale @ A3)		scale 1:100 @ A3						
DESIGNER: AHRBERG JACKSON DESIGN ahrbergjacksondesign.co.uk		GENERAL NOTES: • ALL DIMENSIONS ARE IN MILLIMETRES UNLESS OTHERWISE STATED. DO NOT MEASURE OFF THE DRAWING FOR THE PURPOSE OF CONSTRUCTION • ALL WORKS TO BE CARRIED OUT IN ACCORDANCE WITH BRITISH STANDARDS AND CURRENT BUILDING REGULATIONS. • THE DRAWINGS ARE FOR THE PURPOSE OF ARCHITECTURAL INTENT. THEY ARE NOT CONSTRUCTION DOCUMENTS DO NOT SCALE FROM THE DRAWINGS FOR THE PURPOSE OF CONSTRUCTION. • ALL DIMENSIONS TO BE VERIFIED IN FIELD BEFORE COMMENCING ANY WORK. • THIS DRAWING SHOULD BE READ IN CONJUNCTION WITH CONTRACT DOCUMENTS,PROJECT WORKING DRAWINGS, SPECIFICATIONS AND ALL CONSULTANTS/SPECIALIST/ ENGINEER'S DRAWINGS, DETAILS AND SPECIFICATIONS • EXISTING BUILDINGS, STRUCTURES AND FEATURES ARE INDICATIVE AND DRAWN FOR ILLUSTRATION PURPOSE ONLY. ALL CRITICAL DIMENSION TO BE VERIFIED BY CONTRACTOR					ISSUE:		PROJECT: KEERY & KYEI-MENSAH 45 HILLFIELD PARK MUSWELL HILL LONDON		SHEET TITLE: PROPOSED PLANS SHEET NO: A-102				
							2	10/10/22					PLANNING		
							1	7/5/18					PLANNING		
							NO	DATE					ISSUE		
1		2		3		4		5		6		7		8	



1. EXISTING REAR ELEVATION

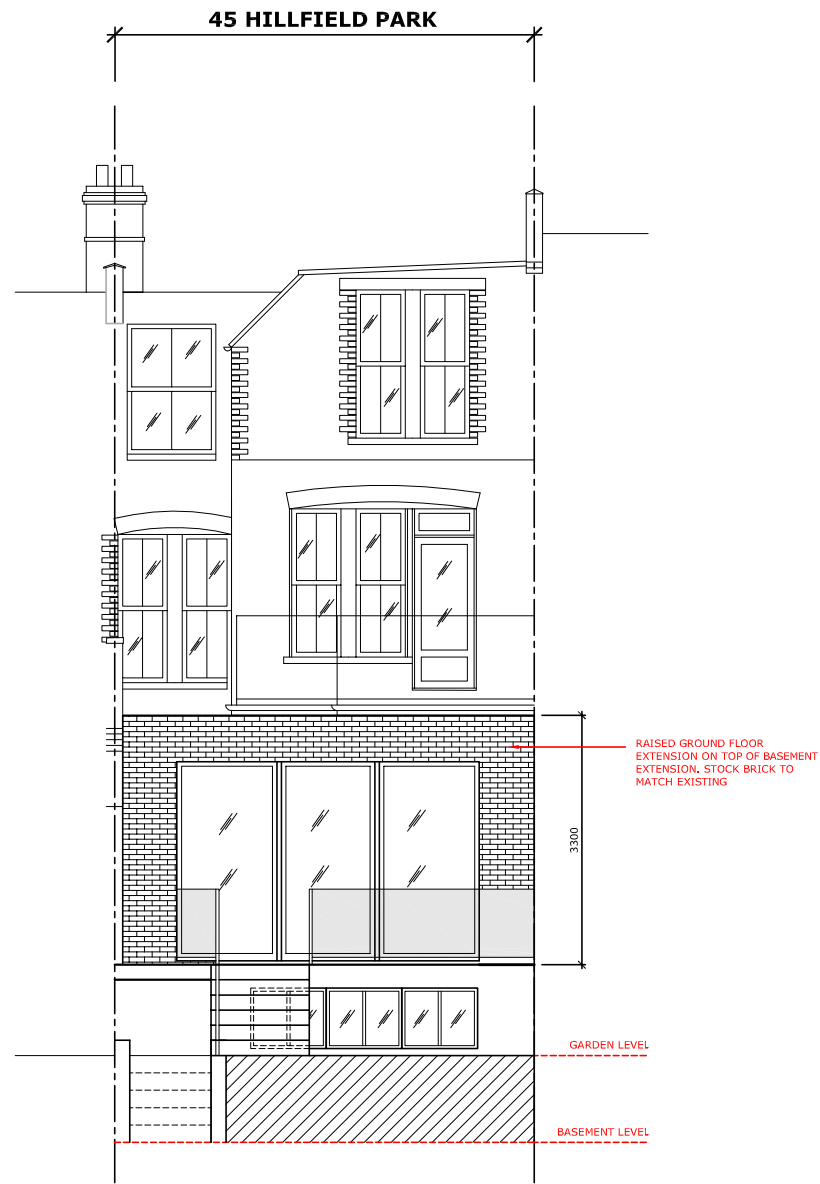

2. PROPOSED REAR ELEVATION

0 1 2 3m (1:100 scale @ A3)

1 EXISTING & PROPOSED REAR ELEVATION

scale 1:100 @ A3

DESIGNER:

**AHRBERG
JACKSON
DESIGN**

ahrbergjacksonsdesign.co.uk

GENERAL NOTES:

- ALL DIMENSIONS ARE IN MILLIMETRES UNLESS OTHERWISE STATED. DO NOT MEASURE OFF THE DRAWING FOR THE PURPOSE OF CONSTRUCTION
- ALL WORKS TO BE CARRIED OUT IN ACCORDANCE WITH BRITISH STANDARDS AND CURRENT BUILDING REGULATIONS.
- THE DRAWINGS ARE FOR THE PURPOSE OF ARCHITECTURAL INTENT. THEY ARE NOT CONSTRUCTION DOCUMENTS DO NOT SCALE FROM THE DRAWINGS FOR THE PURPOSE OF CONSTRUCTION.
- ALL DIMENSIONS TO BE VERIFIED IN FIELD BEFORE COMMENCING ANY WORK.
- THIS DRAWING SHOULD BE READ IN CONJUNCTION WITH CONTRACT DOCUMENTS, PROJECT WORKING DRAWINGS, SPECIFICATIONS AND ALL CONSULTANTS/SPECIALIST/ ENGINEER'S DRAWINGS, DETAILS AND SPECIFICATIONS
- EXISTING BUILDINGS, STRUCTURES AND FEATURES ARE INDICATIVE AND DRAWN FOR ILLUSTRATION PURPOSE ONLY. ALL CRITICAL DIMENSION TO BE VERIFIED BY CONTRACTOR

ISSUE:

NO	DATE	ISSUE
3	10/10/22	PLANNING
2	19/11/18	CLARIFICATION OF MATERIALS
1	7/5/18	PLANNING

PROJECT:

**KEERY &
KYEI-MENSAH**


45 HILLFIELD PARK
MUSWELL HILL
LONDON

SHEET TITLE:

**EXISTING AND
PROPOSED REAR
ELEVATION**

SHEET NO:

A-103

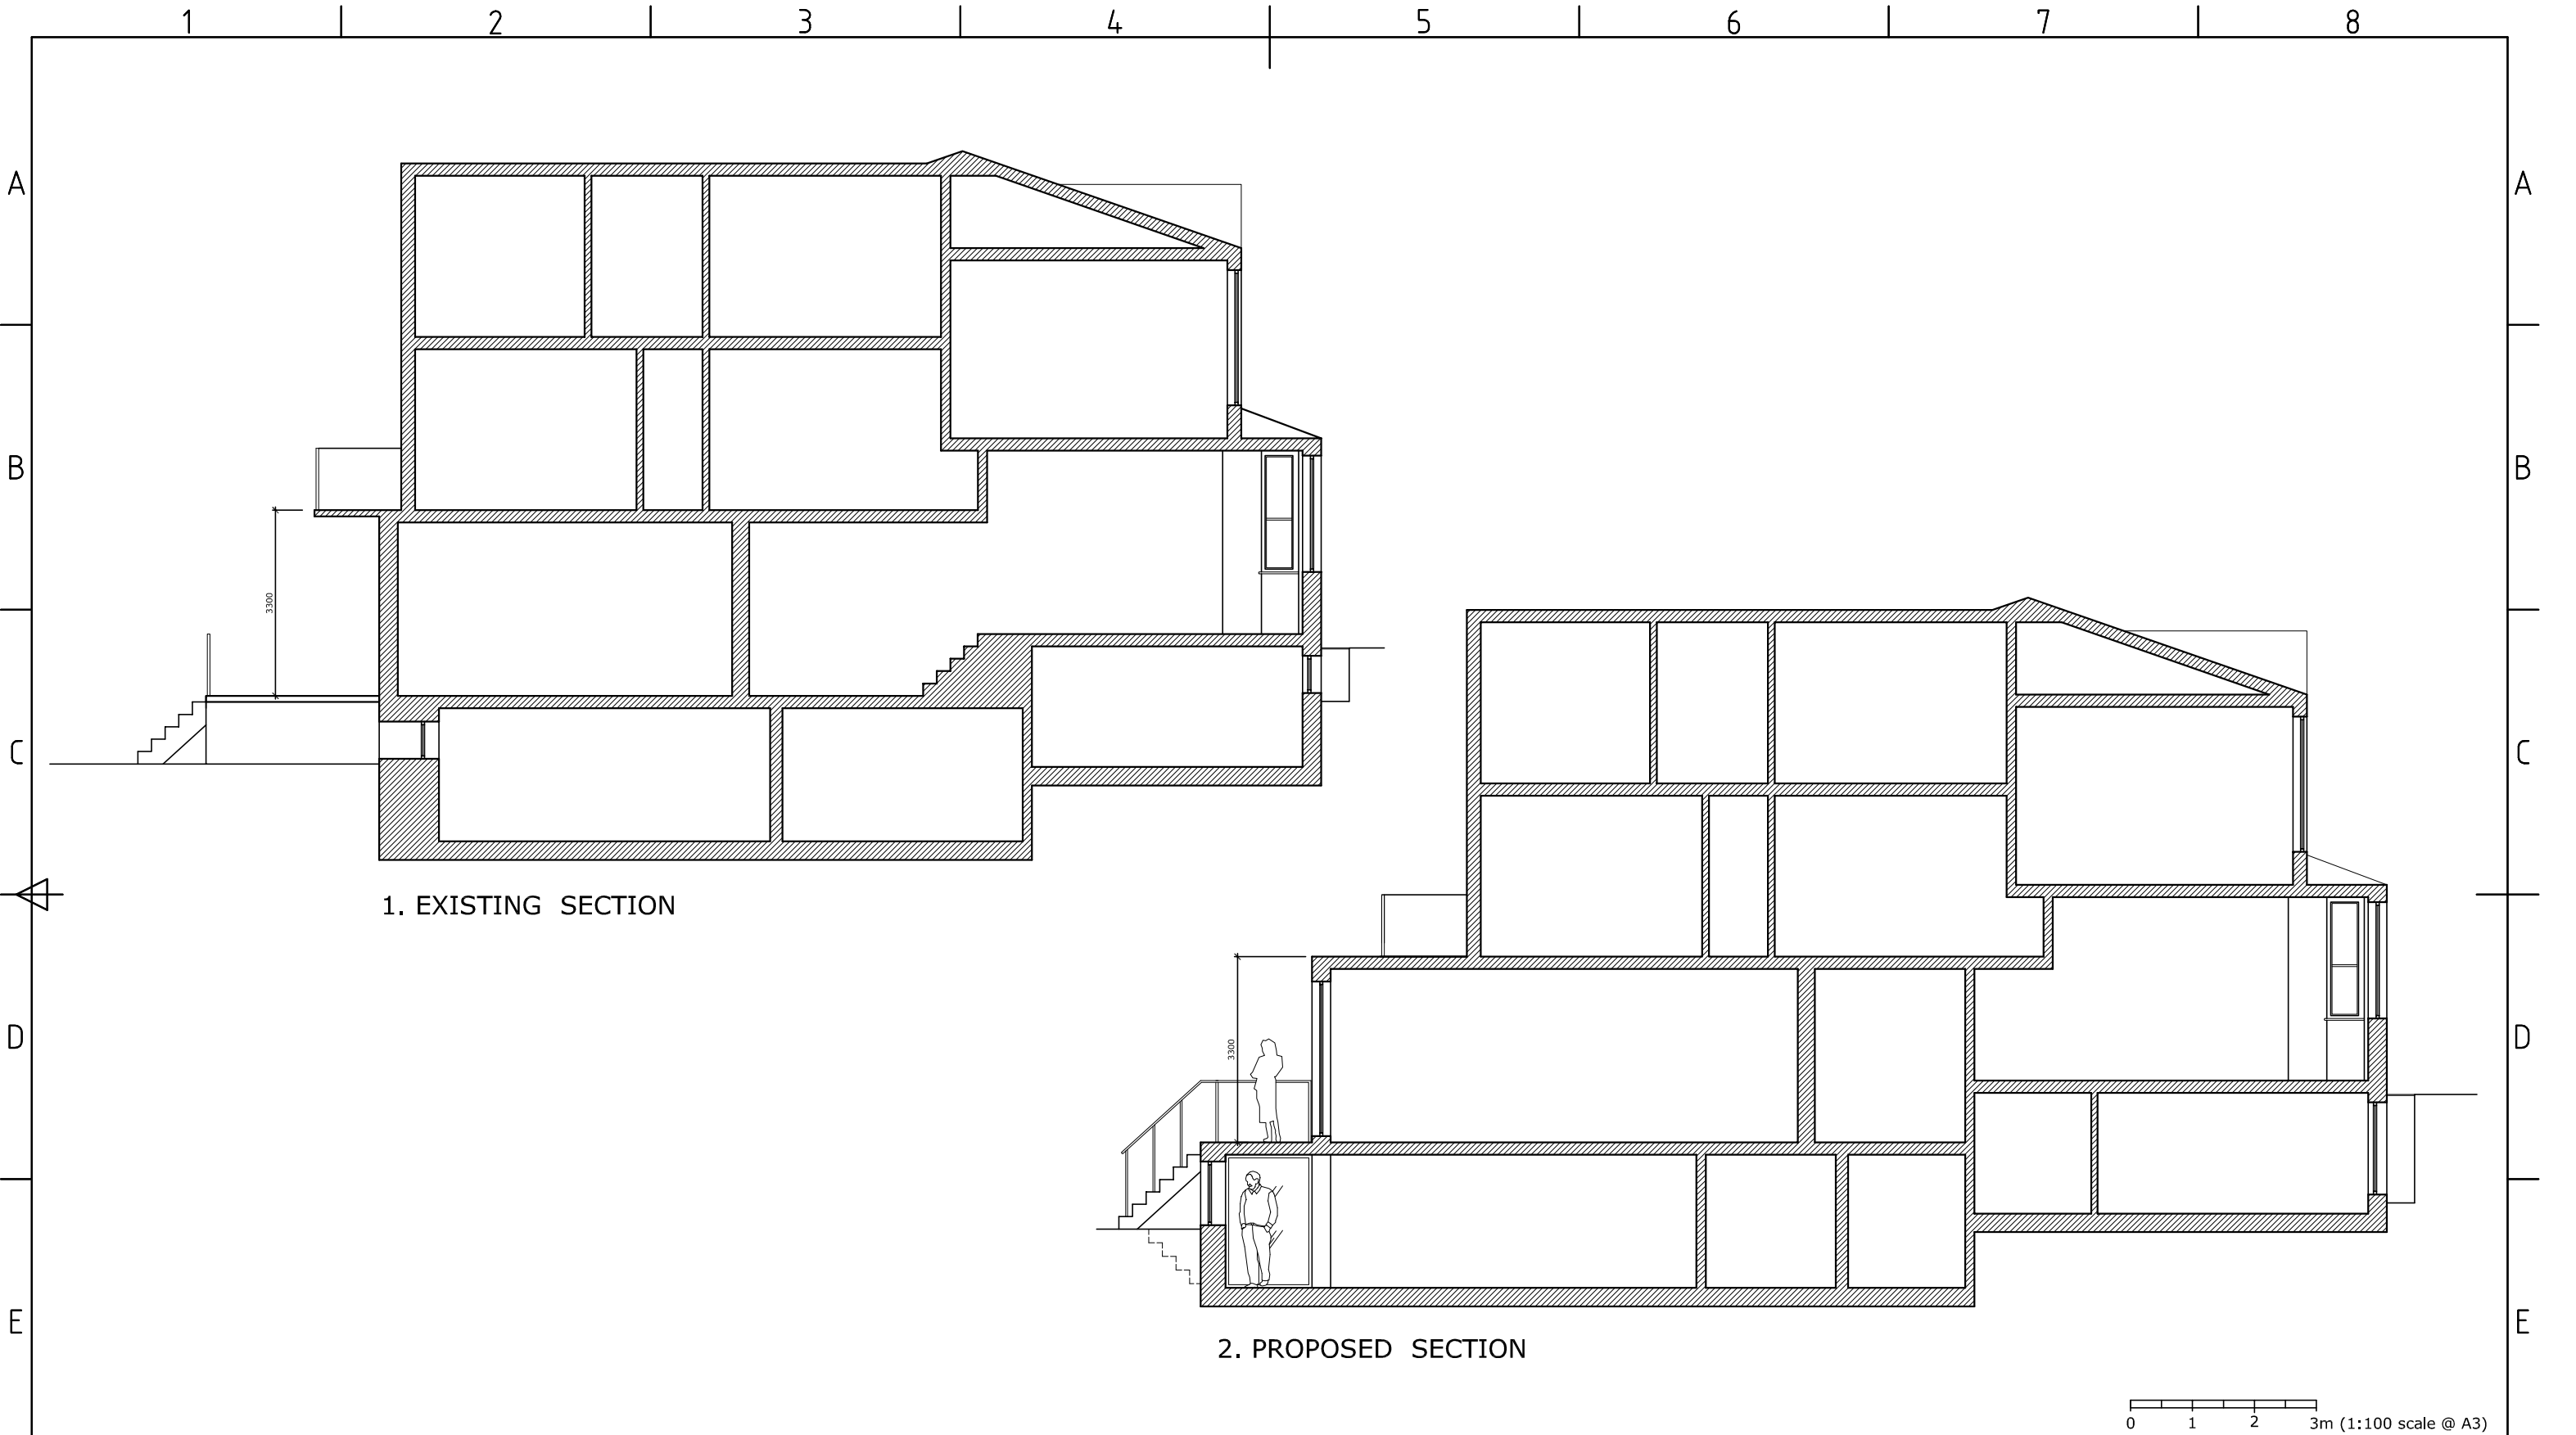

1 EXISTING & PROPOSED SECTION								scale 1:100 @ A3			
DESIGNER: AHRBERG JACKSON DESIGN ahrbergjacksonsdesign.co.uk		GENERAL NOTES: • ALL DIMENSIONS ARE IN MILLIMETRES UNLESS OTHERWISE STATED. DO NOT MEASURE OFF THE DRAWING FOR THE PURPOSE OF CONSTRUCTION • ALL WORKS TO BE CARRIED OUT IN ACCORDANCE WITH BRITISH STANDARDS AND CURRENT BUILDING REGULATIONS. • THE DRAWINGS ARE FOR THE PURPOSE OF ARCHITECTURAL INTENT. THEY ARE NOT CONSTRUCTION DOCUMENTS DO NOT SCALE FROM THE DRAWINGS FOR THE PURPOSE OF CONSTRUCTION. • ALL DIMENSIONS TO BE VERIFIED IN FIELD BEFORE COMMENCING ANY WORK. • THIS DRAWING SHOULD BE READ IN CONJUNCTION WITH CONTRACT DOCUMENTS,PROJECT WORKING DRAWINGS, SPECIFICATIONS AND ALL CONSULTANTS/SPECIALIST/ ENGINEER'S DRAWINGS, DETAILS AND SPECIFICATIONS • EXISTING BUILDINGS, STRUCTURES AND FEATURES ARE INDICATIVE AND DRAWN FOR ILLUSTRATION PURPOSE ONLY. ALL CRITICAL DIMENSION TO BE VERIFIED BY CONTRACTOR				ISSUE:		PROJECT: KEERY & KYEI-MENSAH 45 HILLFIELD PARK MUSWELL HILL LONDON		SHEET TITLE: EXISTING AND PROPOSED SECTION	
		210/10/22PLANNING									
		17/5/18PLANNING									
NO DATEISSUE											