






EXISTING GROUND FLOOR PLAN

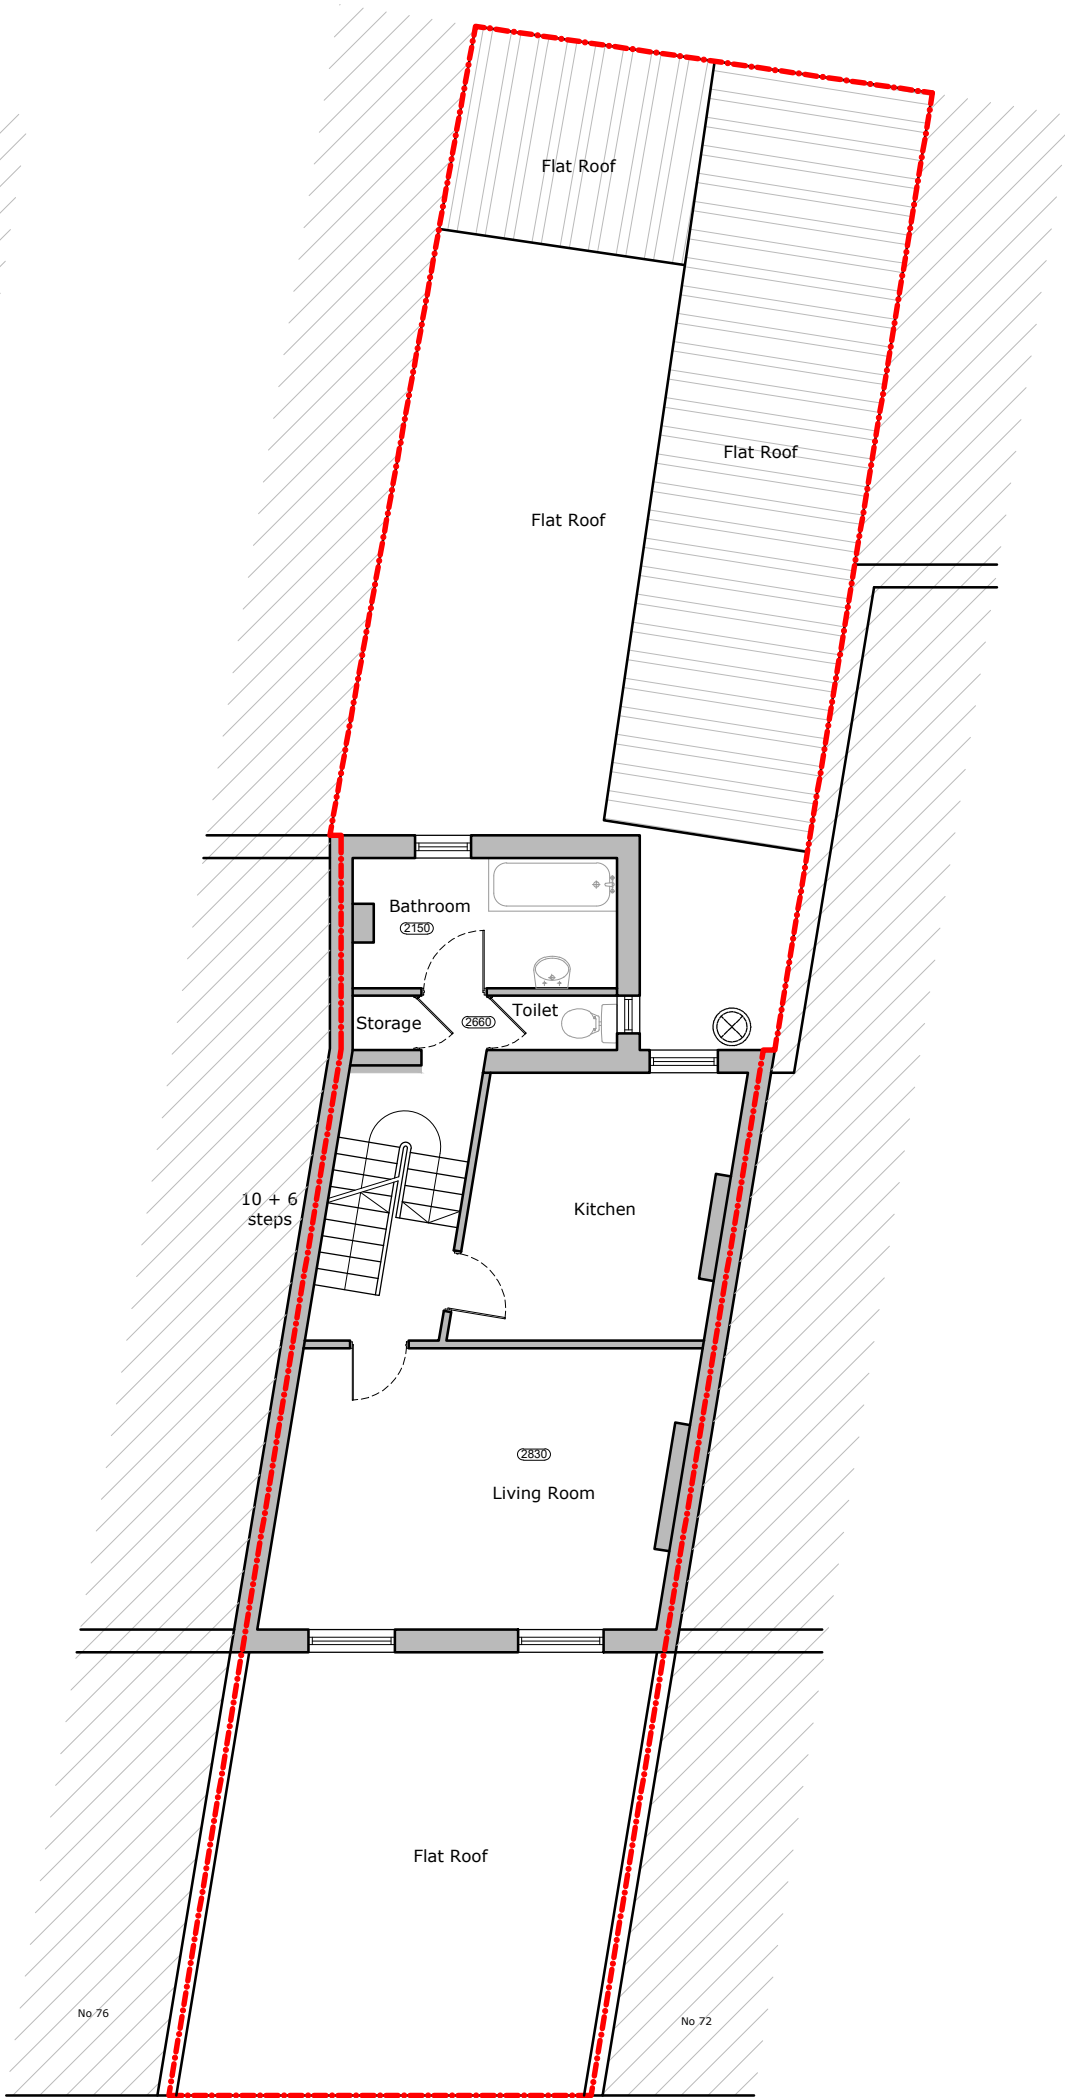

EXISTING FIRST FLOOR PLAN

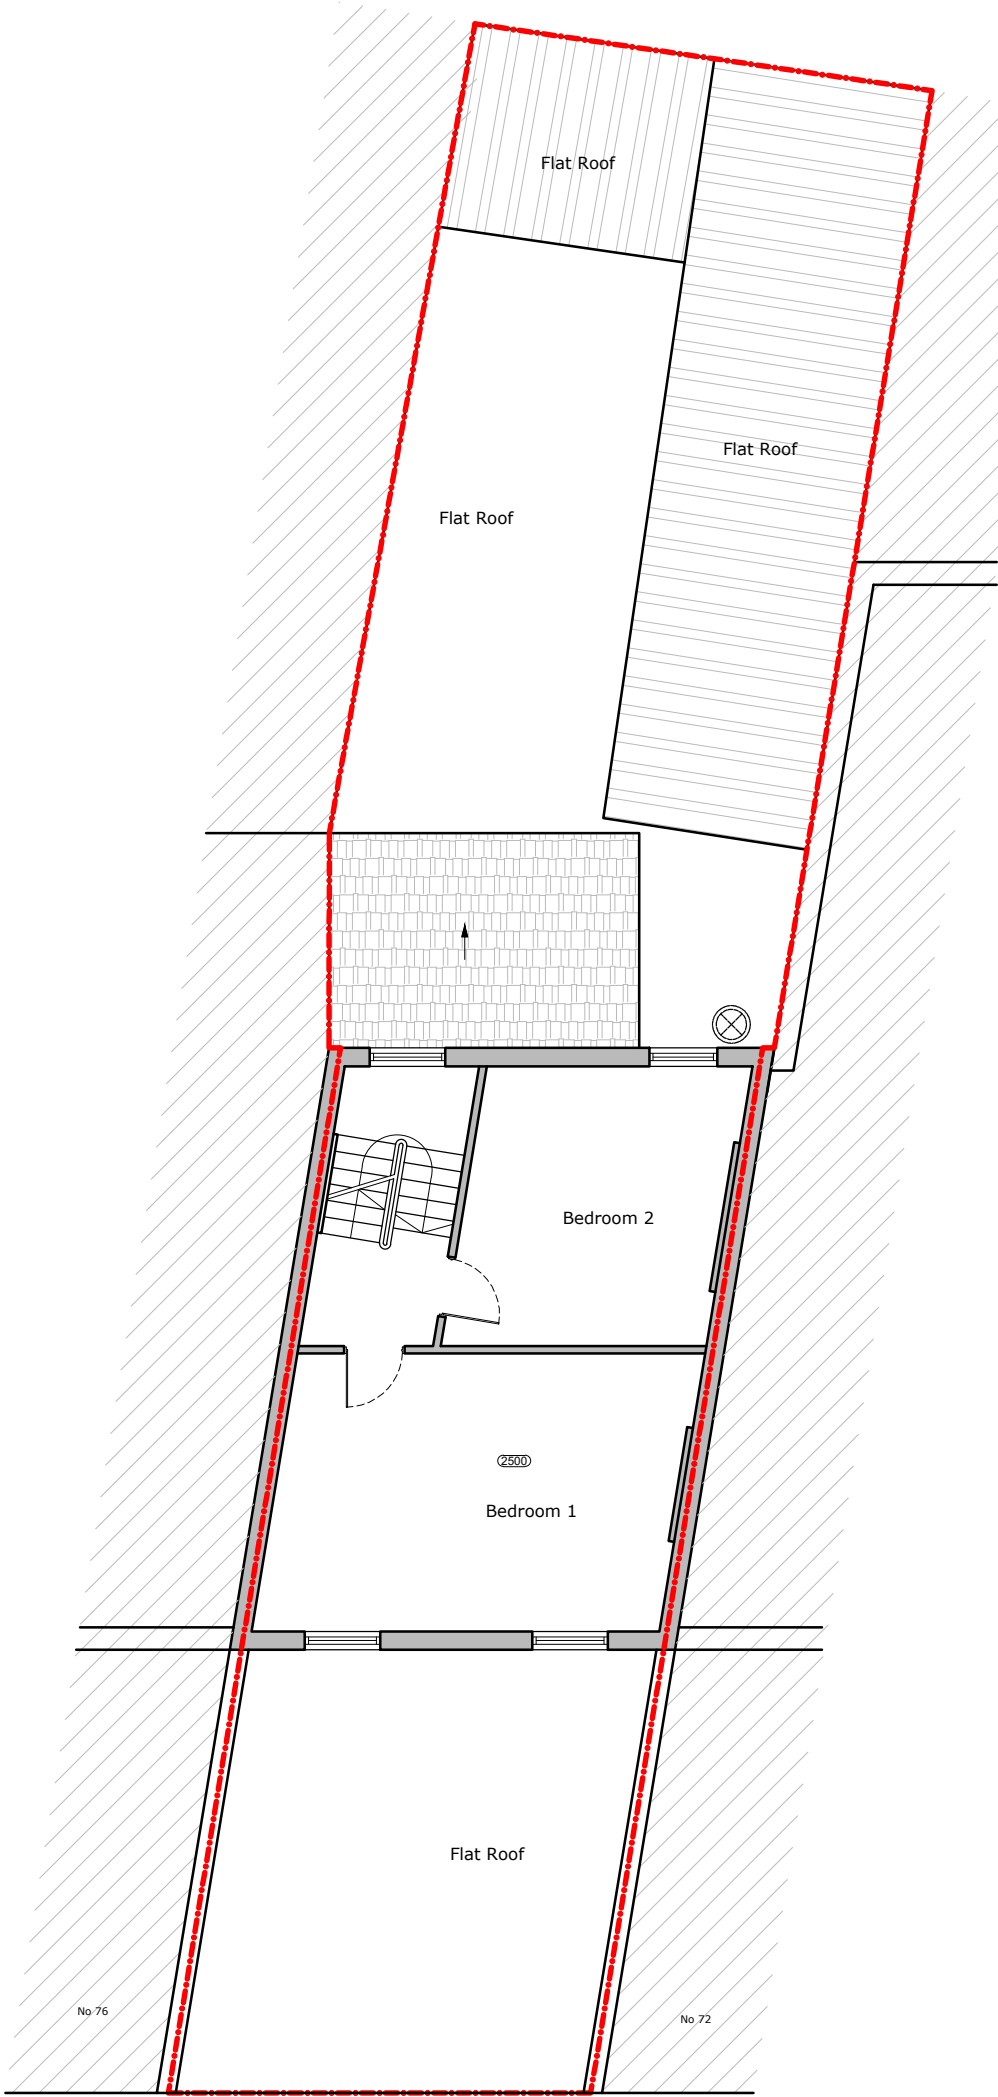


EXISTING SECOND FLOOR PLAN

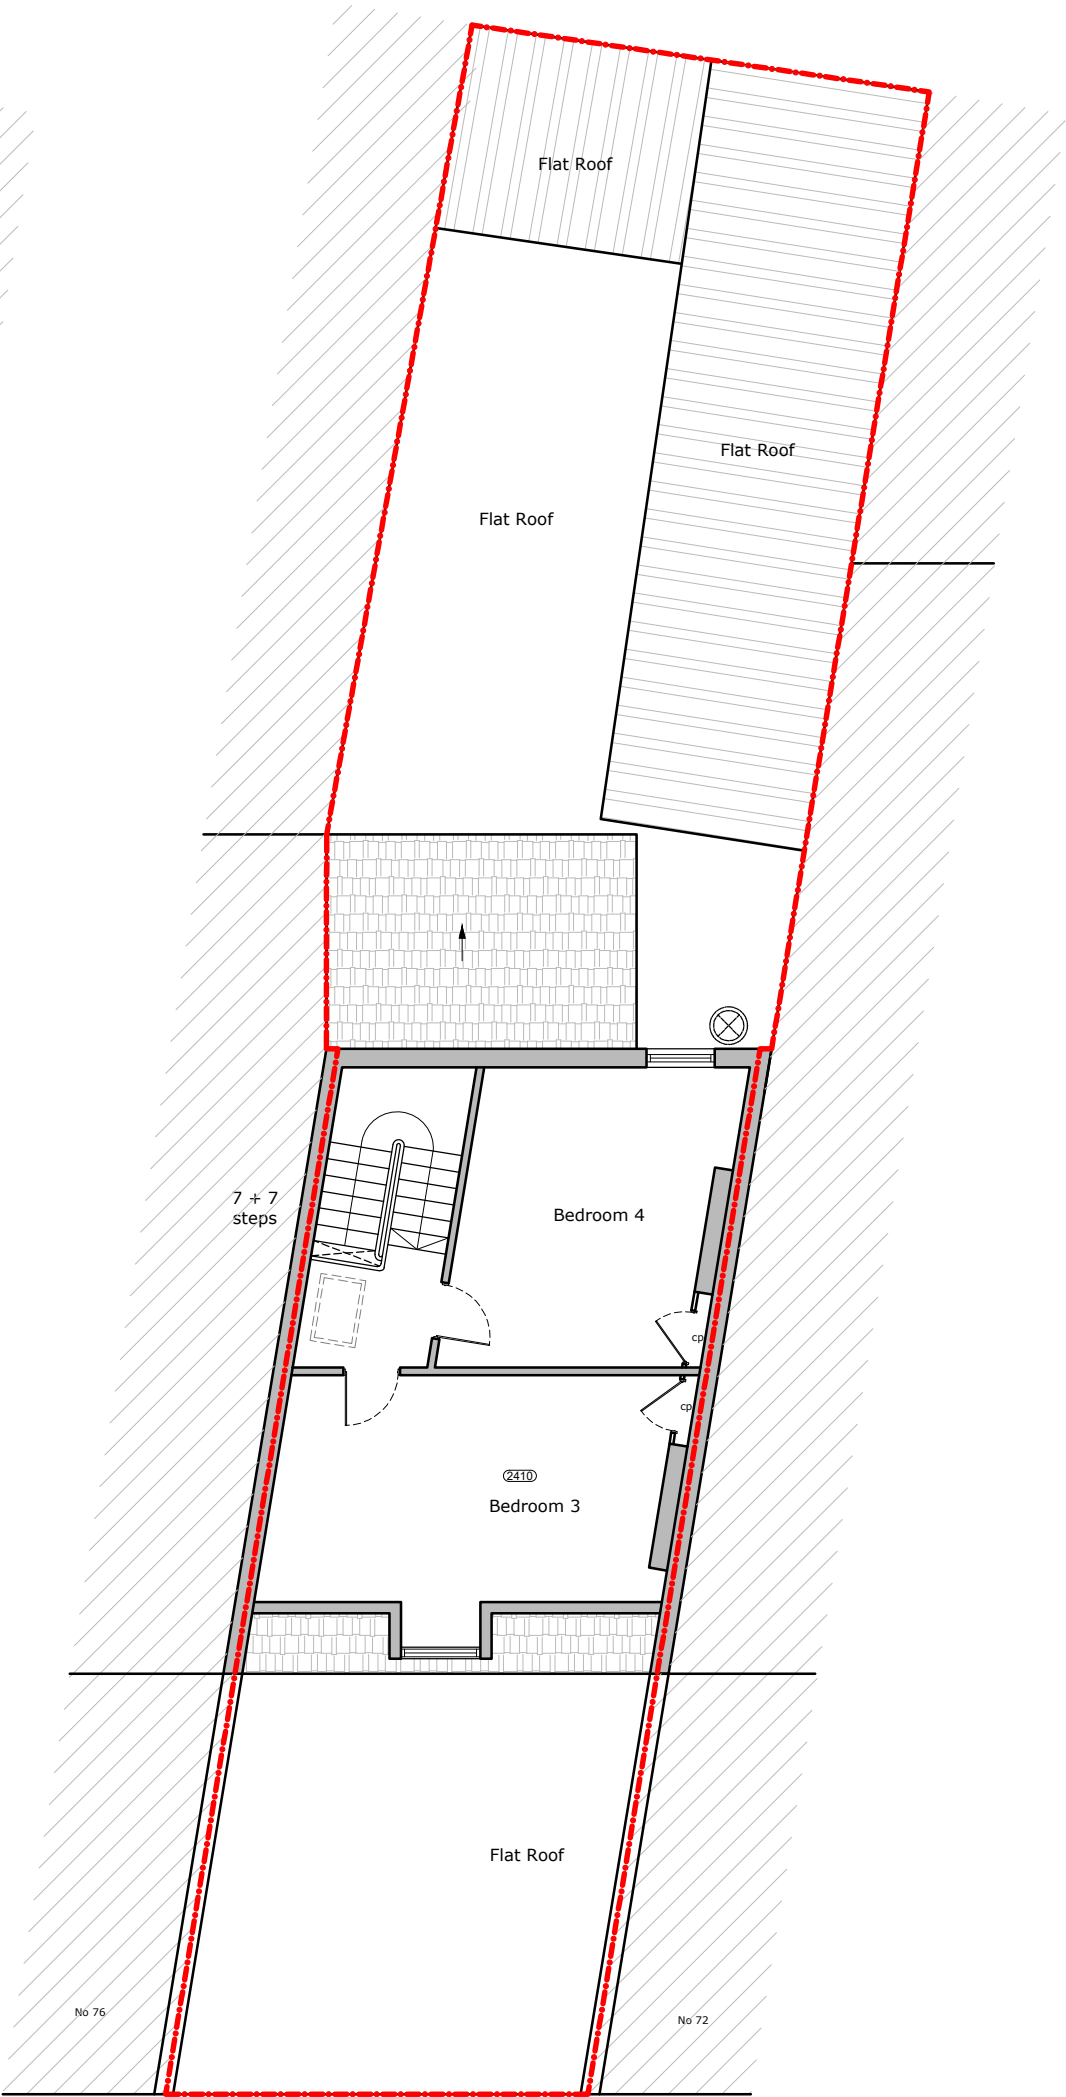

EXISTING THIRD FLOOR PLAN



PLEASE NOTE
1. All dimensions to be verified on site.
2. All dimensions are in millimeters.
3. No work shall commence until all approvals and agreements have been obtained.
These include, Planning, Building Regulations, Water and party Wall.
4. The Copyright of this drawing belongs to Adv Planning Limited T/A Advance Architecture.

 

Drawn By GA
Checked By KK

PROJECT STATUS

PLANNING
EXISTING ELEVATIONS

PROJECT

74 TURNPIKE LANE,
LONDON, N8 0PR

SHEET
JOB No.

ELEVATIONS
22.061

DRAWING NUMBER
DATE

P102
08/11/22

REV

ADVANCE
ARCHITECTURE
352 Green Lanes, Palmers Green, London N13 5TJ - 020 8801 6601
www.advancesarchitecture.co.uk
info@advancesarchitecture.co.uk