




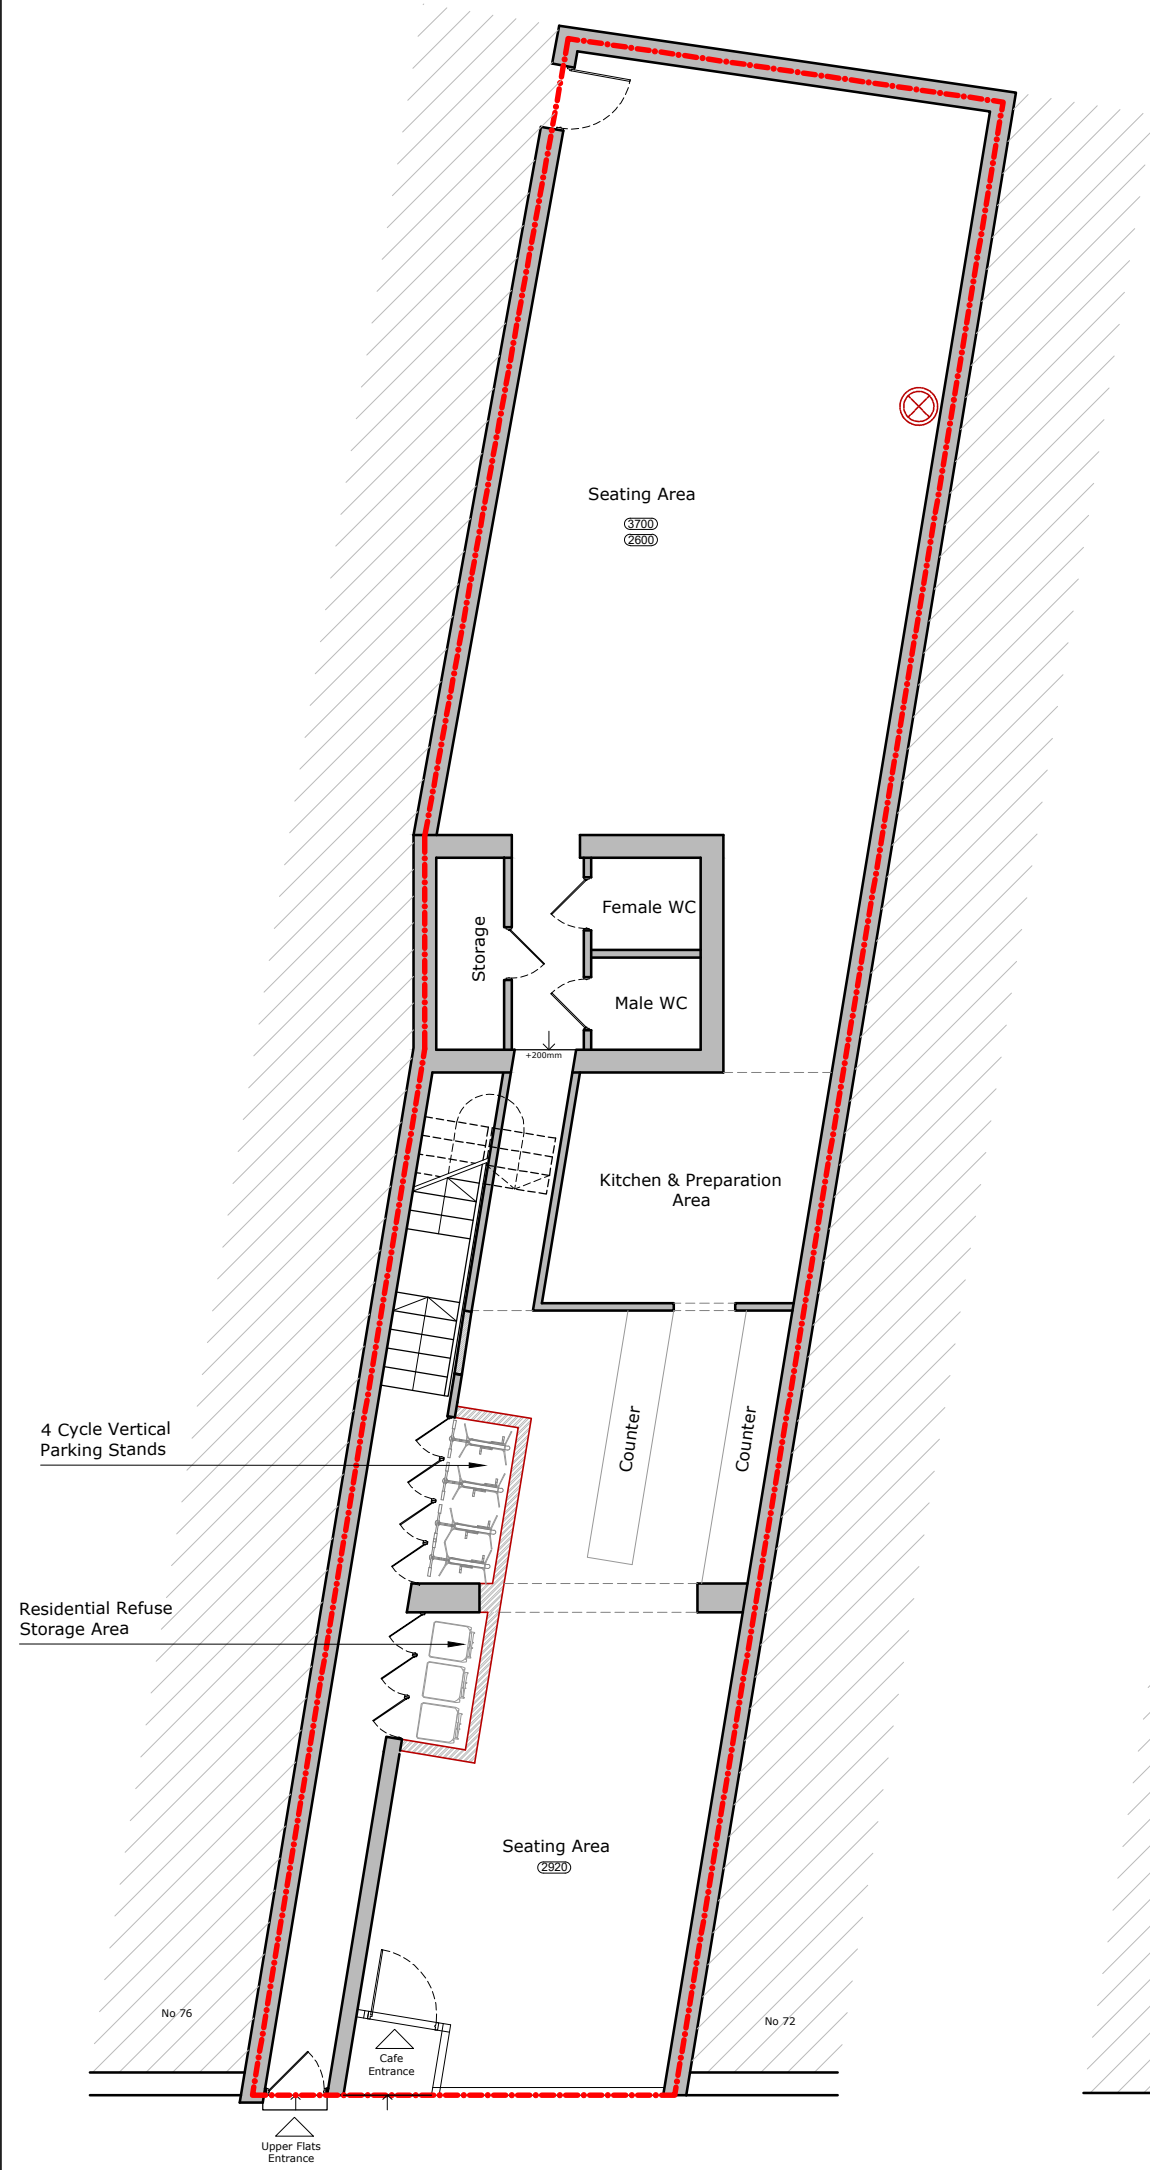


PROPOSED GROUND FLOOR PLAN

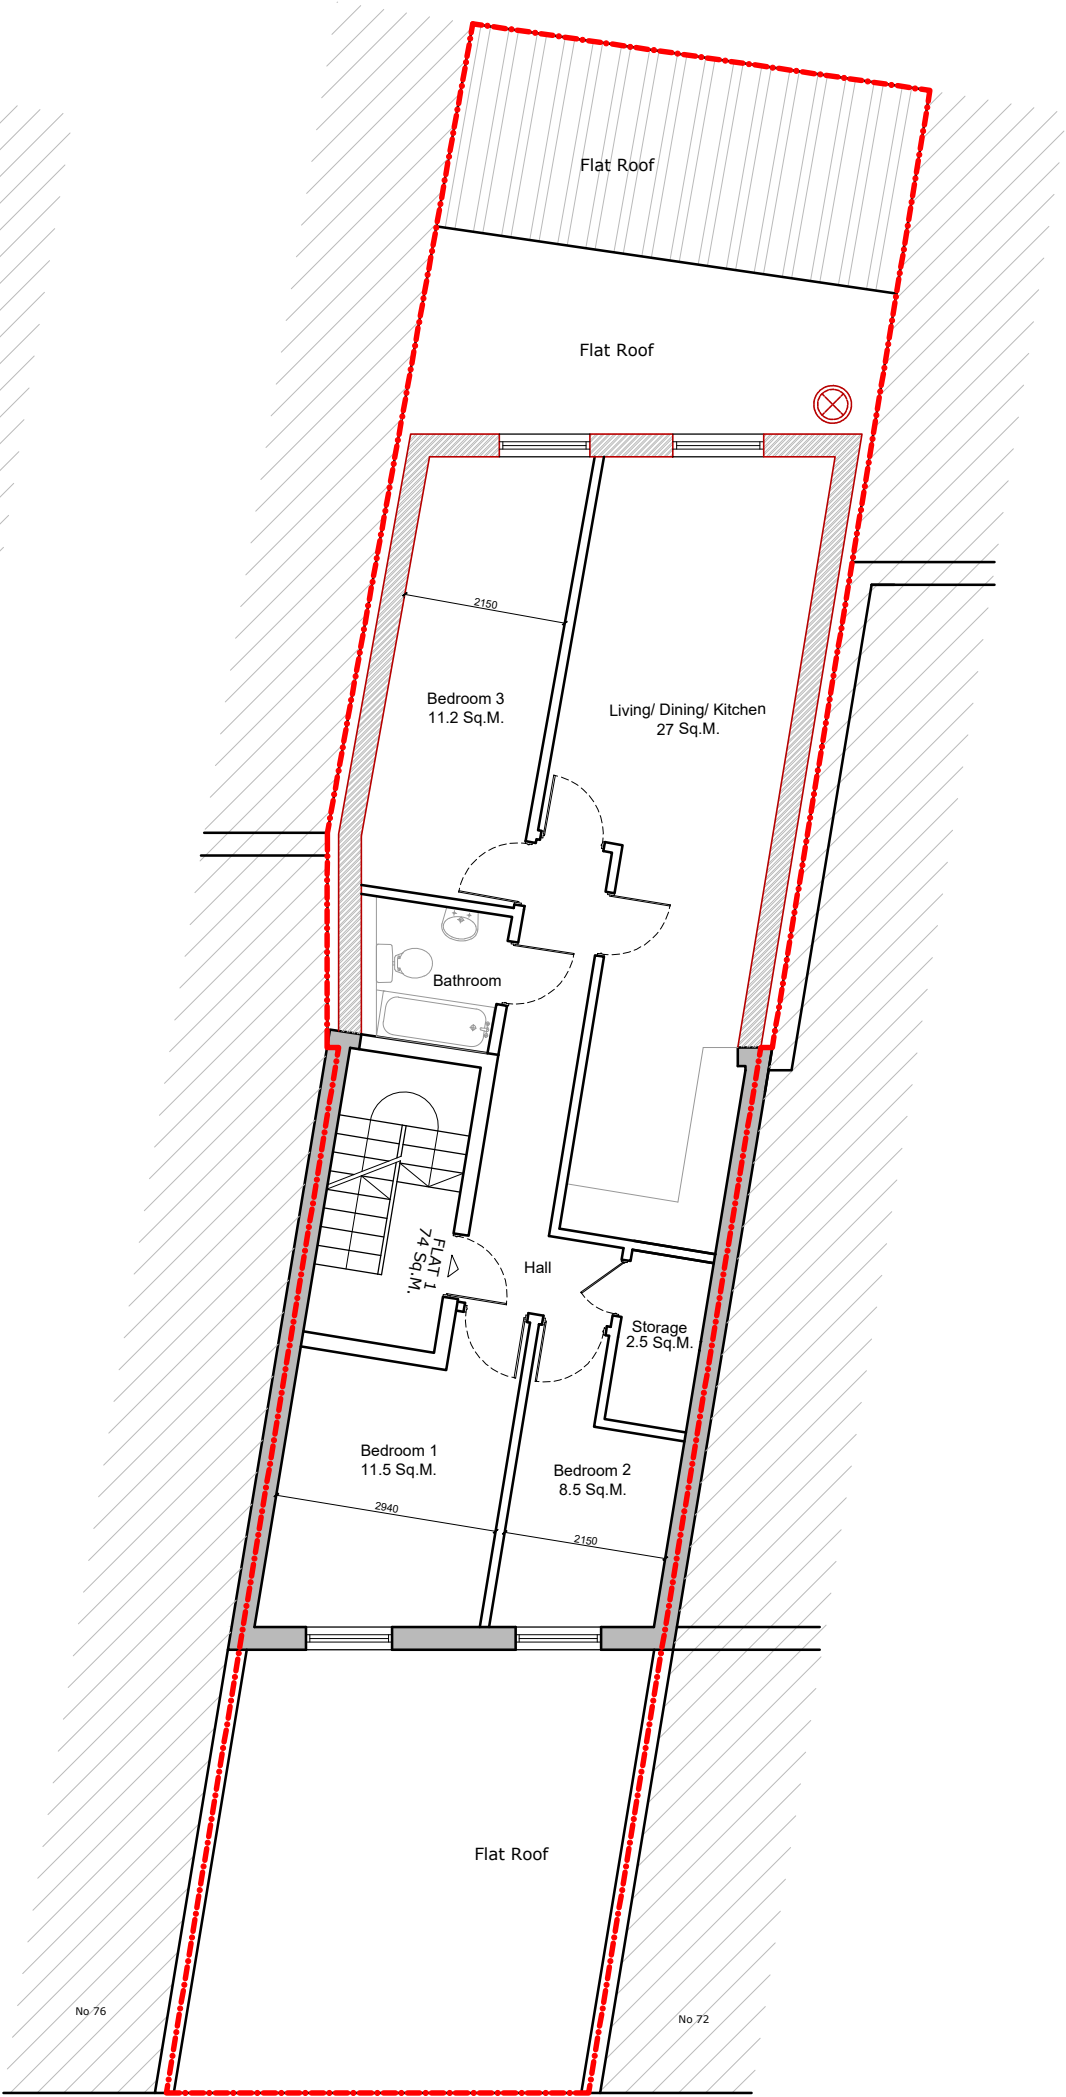

PROPOSED FIRST FLOOR PLAN

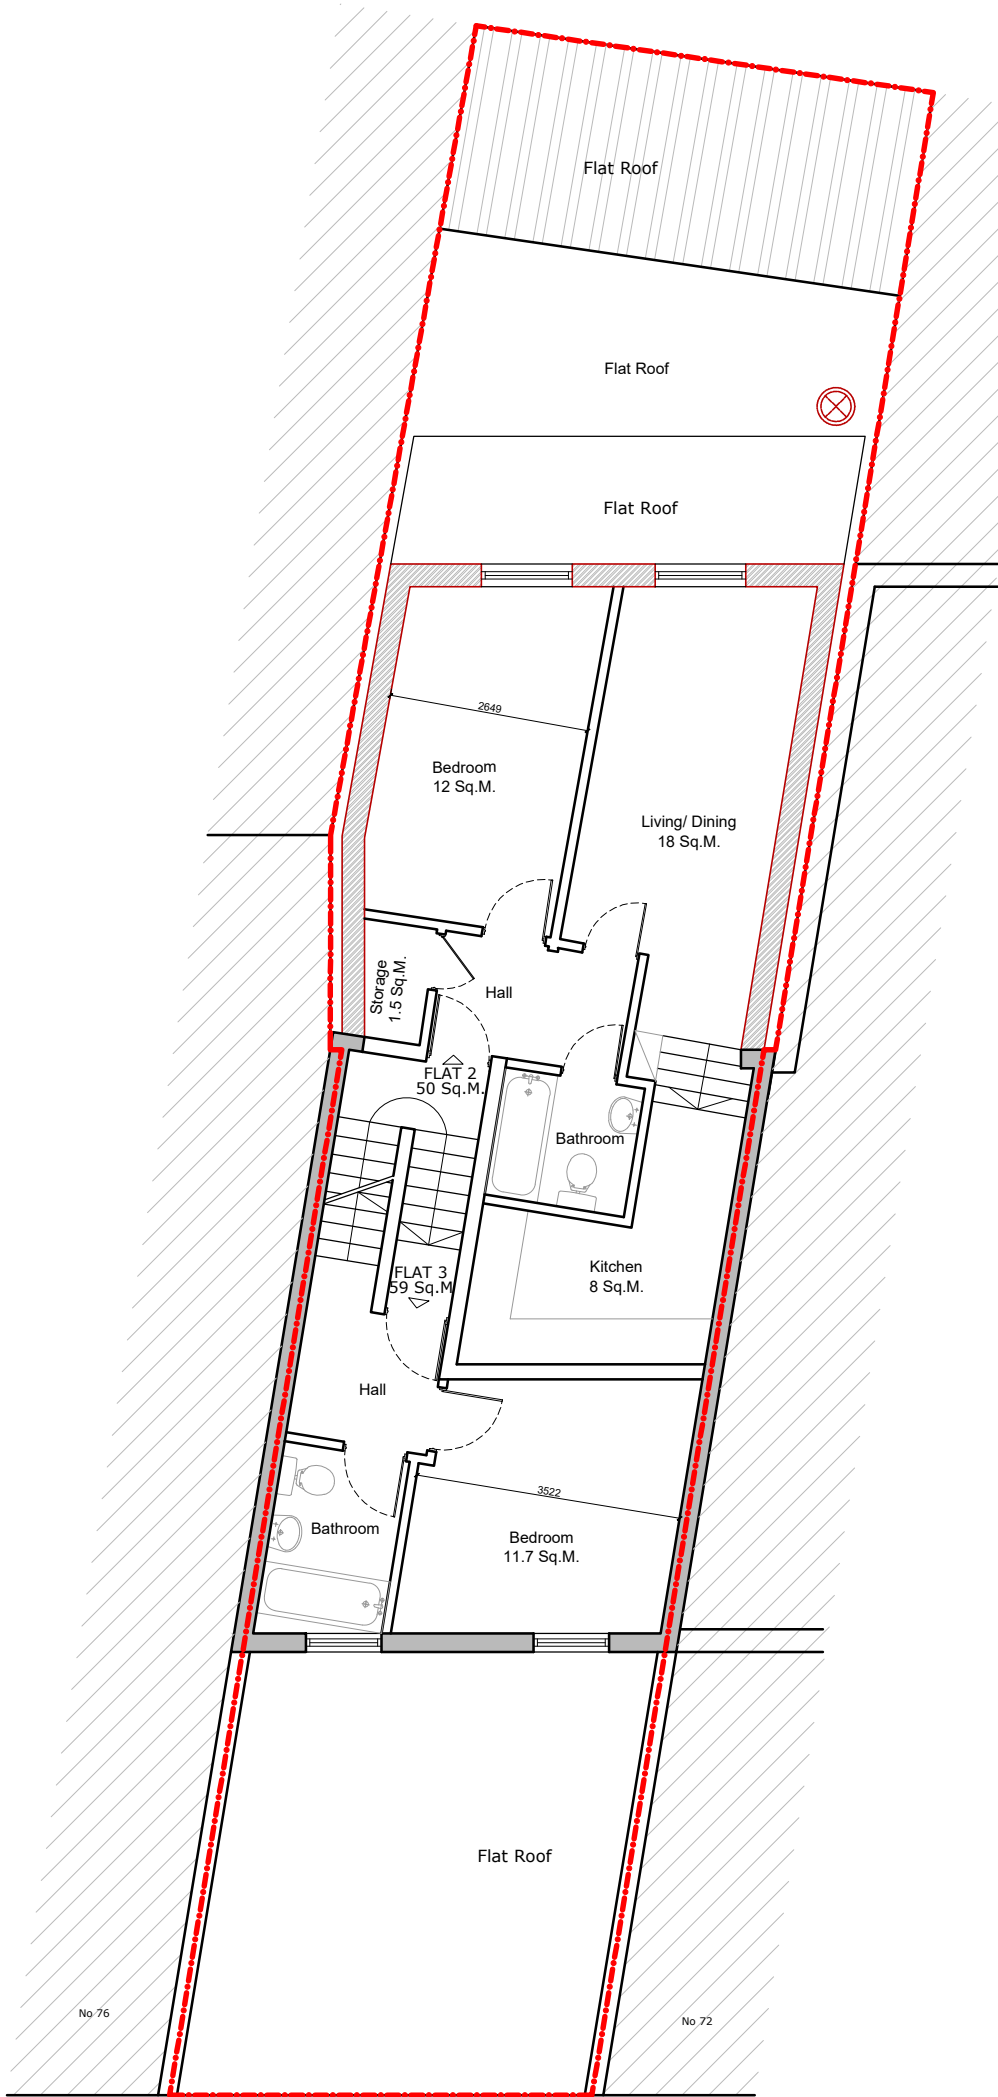

PROPOSED SECOND FLOOR PLAN

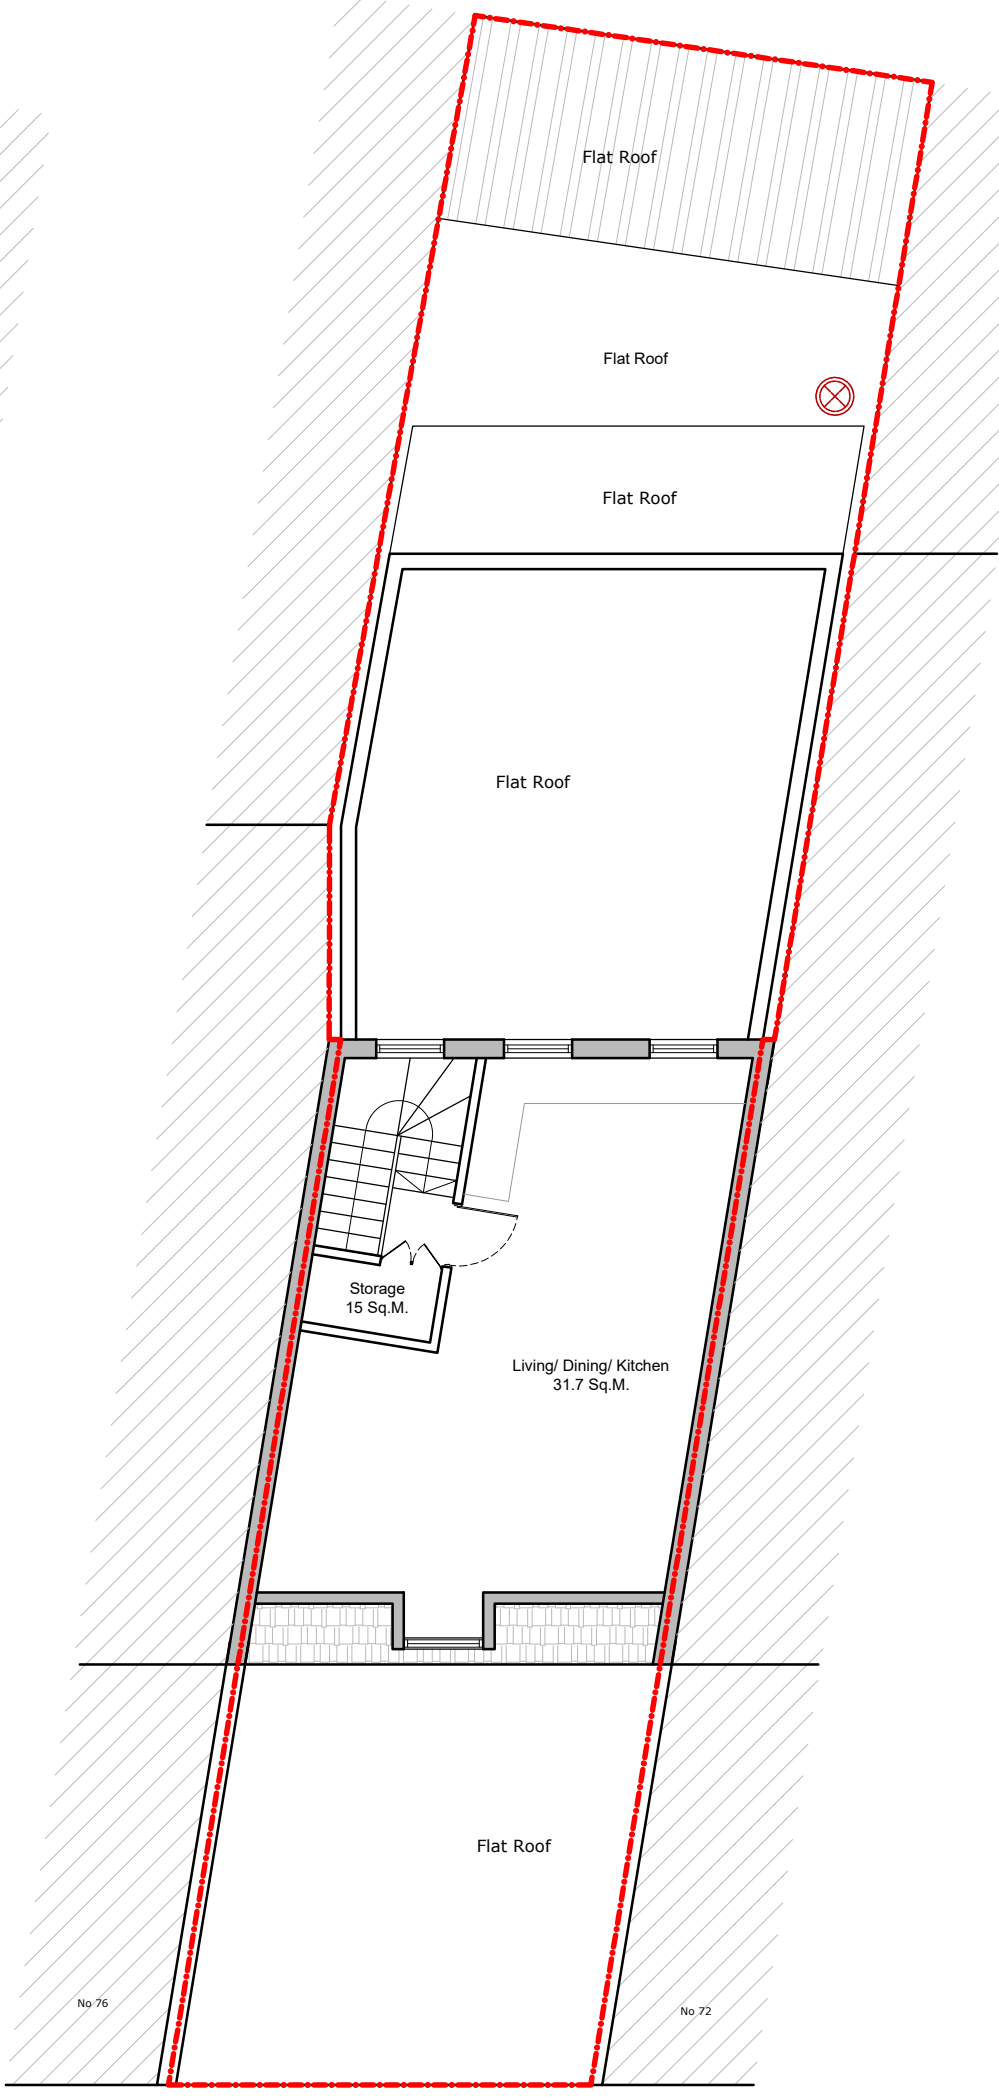

PROPOSED LOFT PLAN



PLEASE NOTE
1. All dimensions to be verified on site.
2. All dimensions are in millimeters.
3. No work shall commence until all approvals and agreements have been obtained.
These include, Planning, Building Regulations, Water and party Wall.
4. The Copyright of this drawing belongs to Adv Planning Limited T/A Advance Architecture.



Drawn By GA
Checked By KK

PROJECT STATUS

PLANNING
PROPOSED ELEVATIONS

PROJECT

74 TURNPIKE LANE,
LONDON, N8 0PR

SHEET
JOB No.

ELEVATIONS
22.061

DRAWING NUMBER
DATE

P105
08/11/22

REV

ADVANCE
ARCHITECTURE
ARCHITECTURE / PLANNING / LICENSING
352 Green Lanes, Palmers Green, London N13 5TJ - 020 8801 6601
www.advancesarchitecture.co.uk
info@advancesarchitecture.co.uk