



NOTES:
CONTRACTORS MUST VERIFY ALL DIMENSIONS AT THE SITE BEFORE COMMENCING ANY WORK.
NO CONSTRUCTION WORK BEFORE BUILDING CONTROL APPROVAL AND STRUCTURAL ENGINEER CONFIRMATION.
ANY DISCREPANCIES TO BE REPORTED TO GRIDKUNE.
ALL DRAWINGS ARE TO BE READ IN CONJUNCTION WITH ALL RELEVANT DRAWINGS AND SPECIFICATIONS.

Rev	Description	Date

PROJECT TITLE

15 Norfolk Avenue. London N15 6Jx

Date
27/10/2022

Project number
3715

DRWAING NUMBER
EX - E001

DRAWING TITLE

Existing Front and Rear Elevation


CLIENT

Mr S Braun


Scale (@ A3)
1 : 100

Drawn by
Cheski



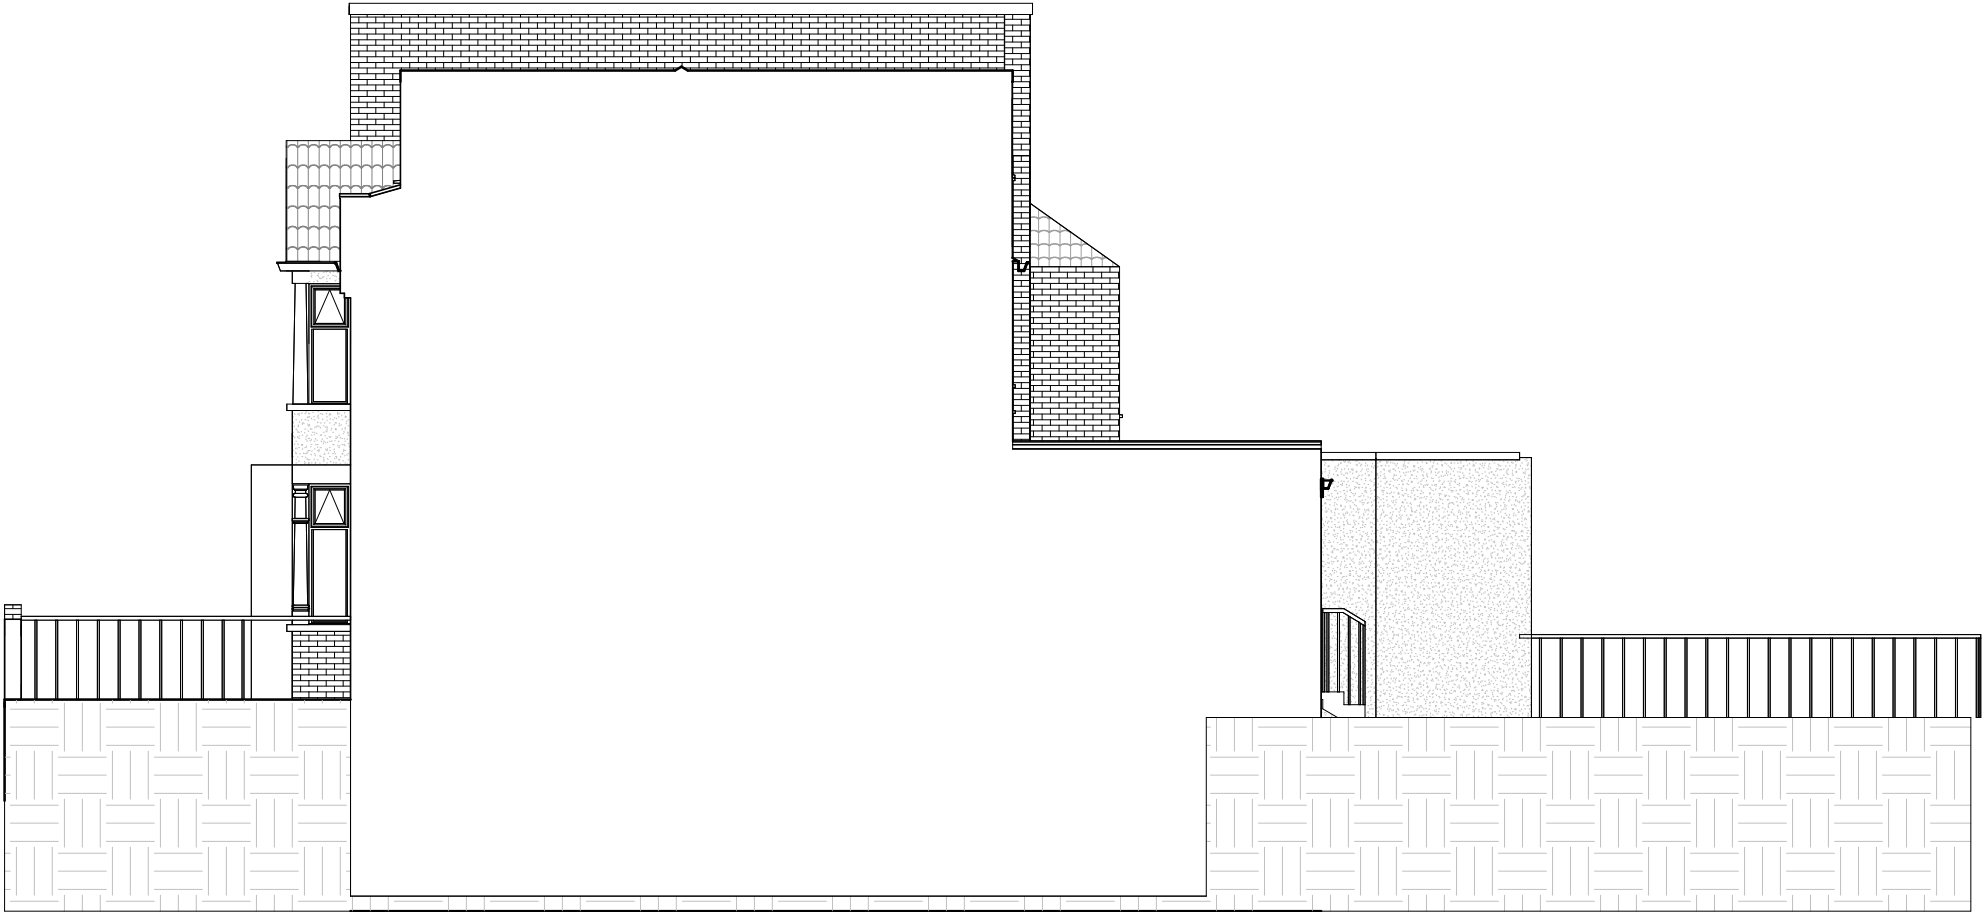

Side Elevation

 

NOTES:
CONTRACTORS MUST VERIFY ALL DIMENSIONS
AT THE
SITE BEFORE COMENCING ANY WORK.

NO CONSTRUCTION WORK BEFORE BUILDING
CONTROL
APPROVAL AND STRUCTURAL ENGINEER
CONFIRMATION.


ANY DISCREPANCIES TO BE REPORTED TO
GRIDKUNE.
ALL DRAWINGS ARE TO BE READ IN
CONJUNCTION WITH
ALL RELEVANT DRAWINGS AND
SPECIFICATIONS.

Rev	Description	Date

PROJECT TITLE		
15 Norfolk Avenue. London N15 6Jx		
Date	Project number	DRWAING NUMBER
27/10/2022	3715	EX - E002

DRAWING TITLE	
Existing Elevation 1	
CLIENT	
Mr S Braun	
Scale (@ A3)	Drawn by
1 : 100	Cheski



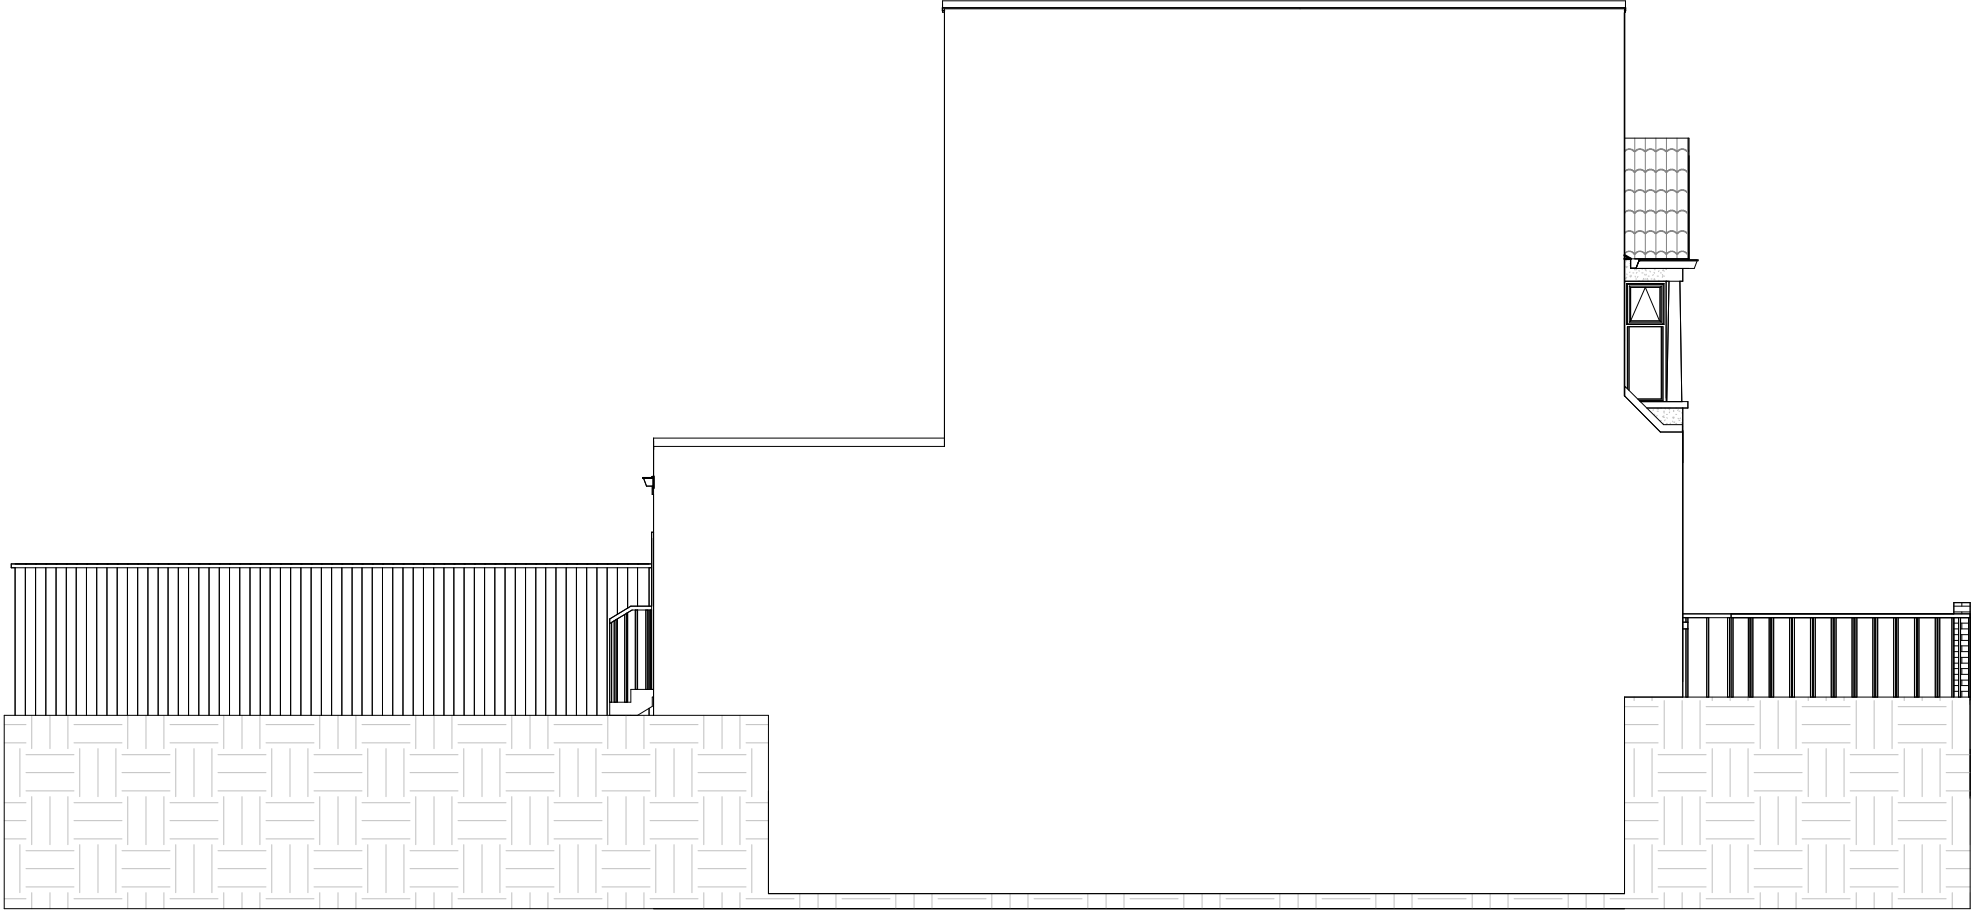

Side Elevation


Rev	Description	Date

NOTES:
CONTRACTORS MUST VERIFY ALL DIMENSIONS AT THE SITE BEFORE COMENCING ANY WORK.
NO CONSTRUCTION WORK BEFORE BUILDING CONTROL APPROVAL AND STRUCTURAL ENGINEER CONFIRMATION.
ANY DISCREPANCIES TO BE REPORTED TO GRIDKUNE.
ALL DRAWINGS ARE TO BE READ IN CONJUNCTION WITH ALL RELEVANT DRAWINGS AND SPECIFICATIONS.



PROJECT TITLE		
15 Norfolk Avenue. London N15 6Jx		
Date	Project number	DRWAING NUMBER
27/10/2022	3715	EX - E003

DRAWING TITLE	
Existing Side Elevation 2	
CLIENT	
Mr S Braun	
Scale (@ A3)	Drawn by
1 : 100	Cheski



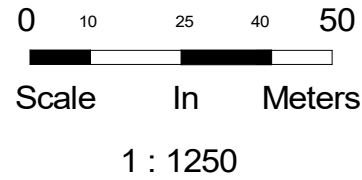

— Property boundary
Property Area 145m²

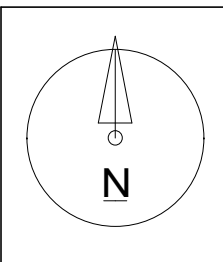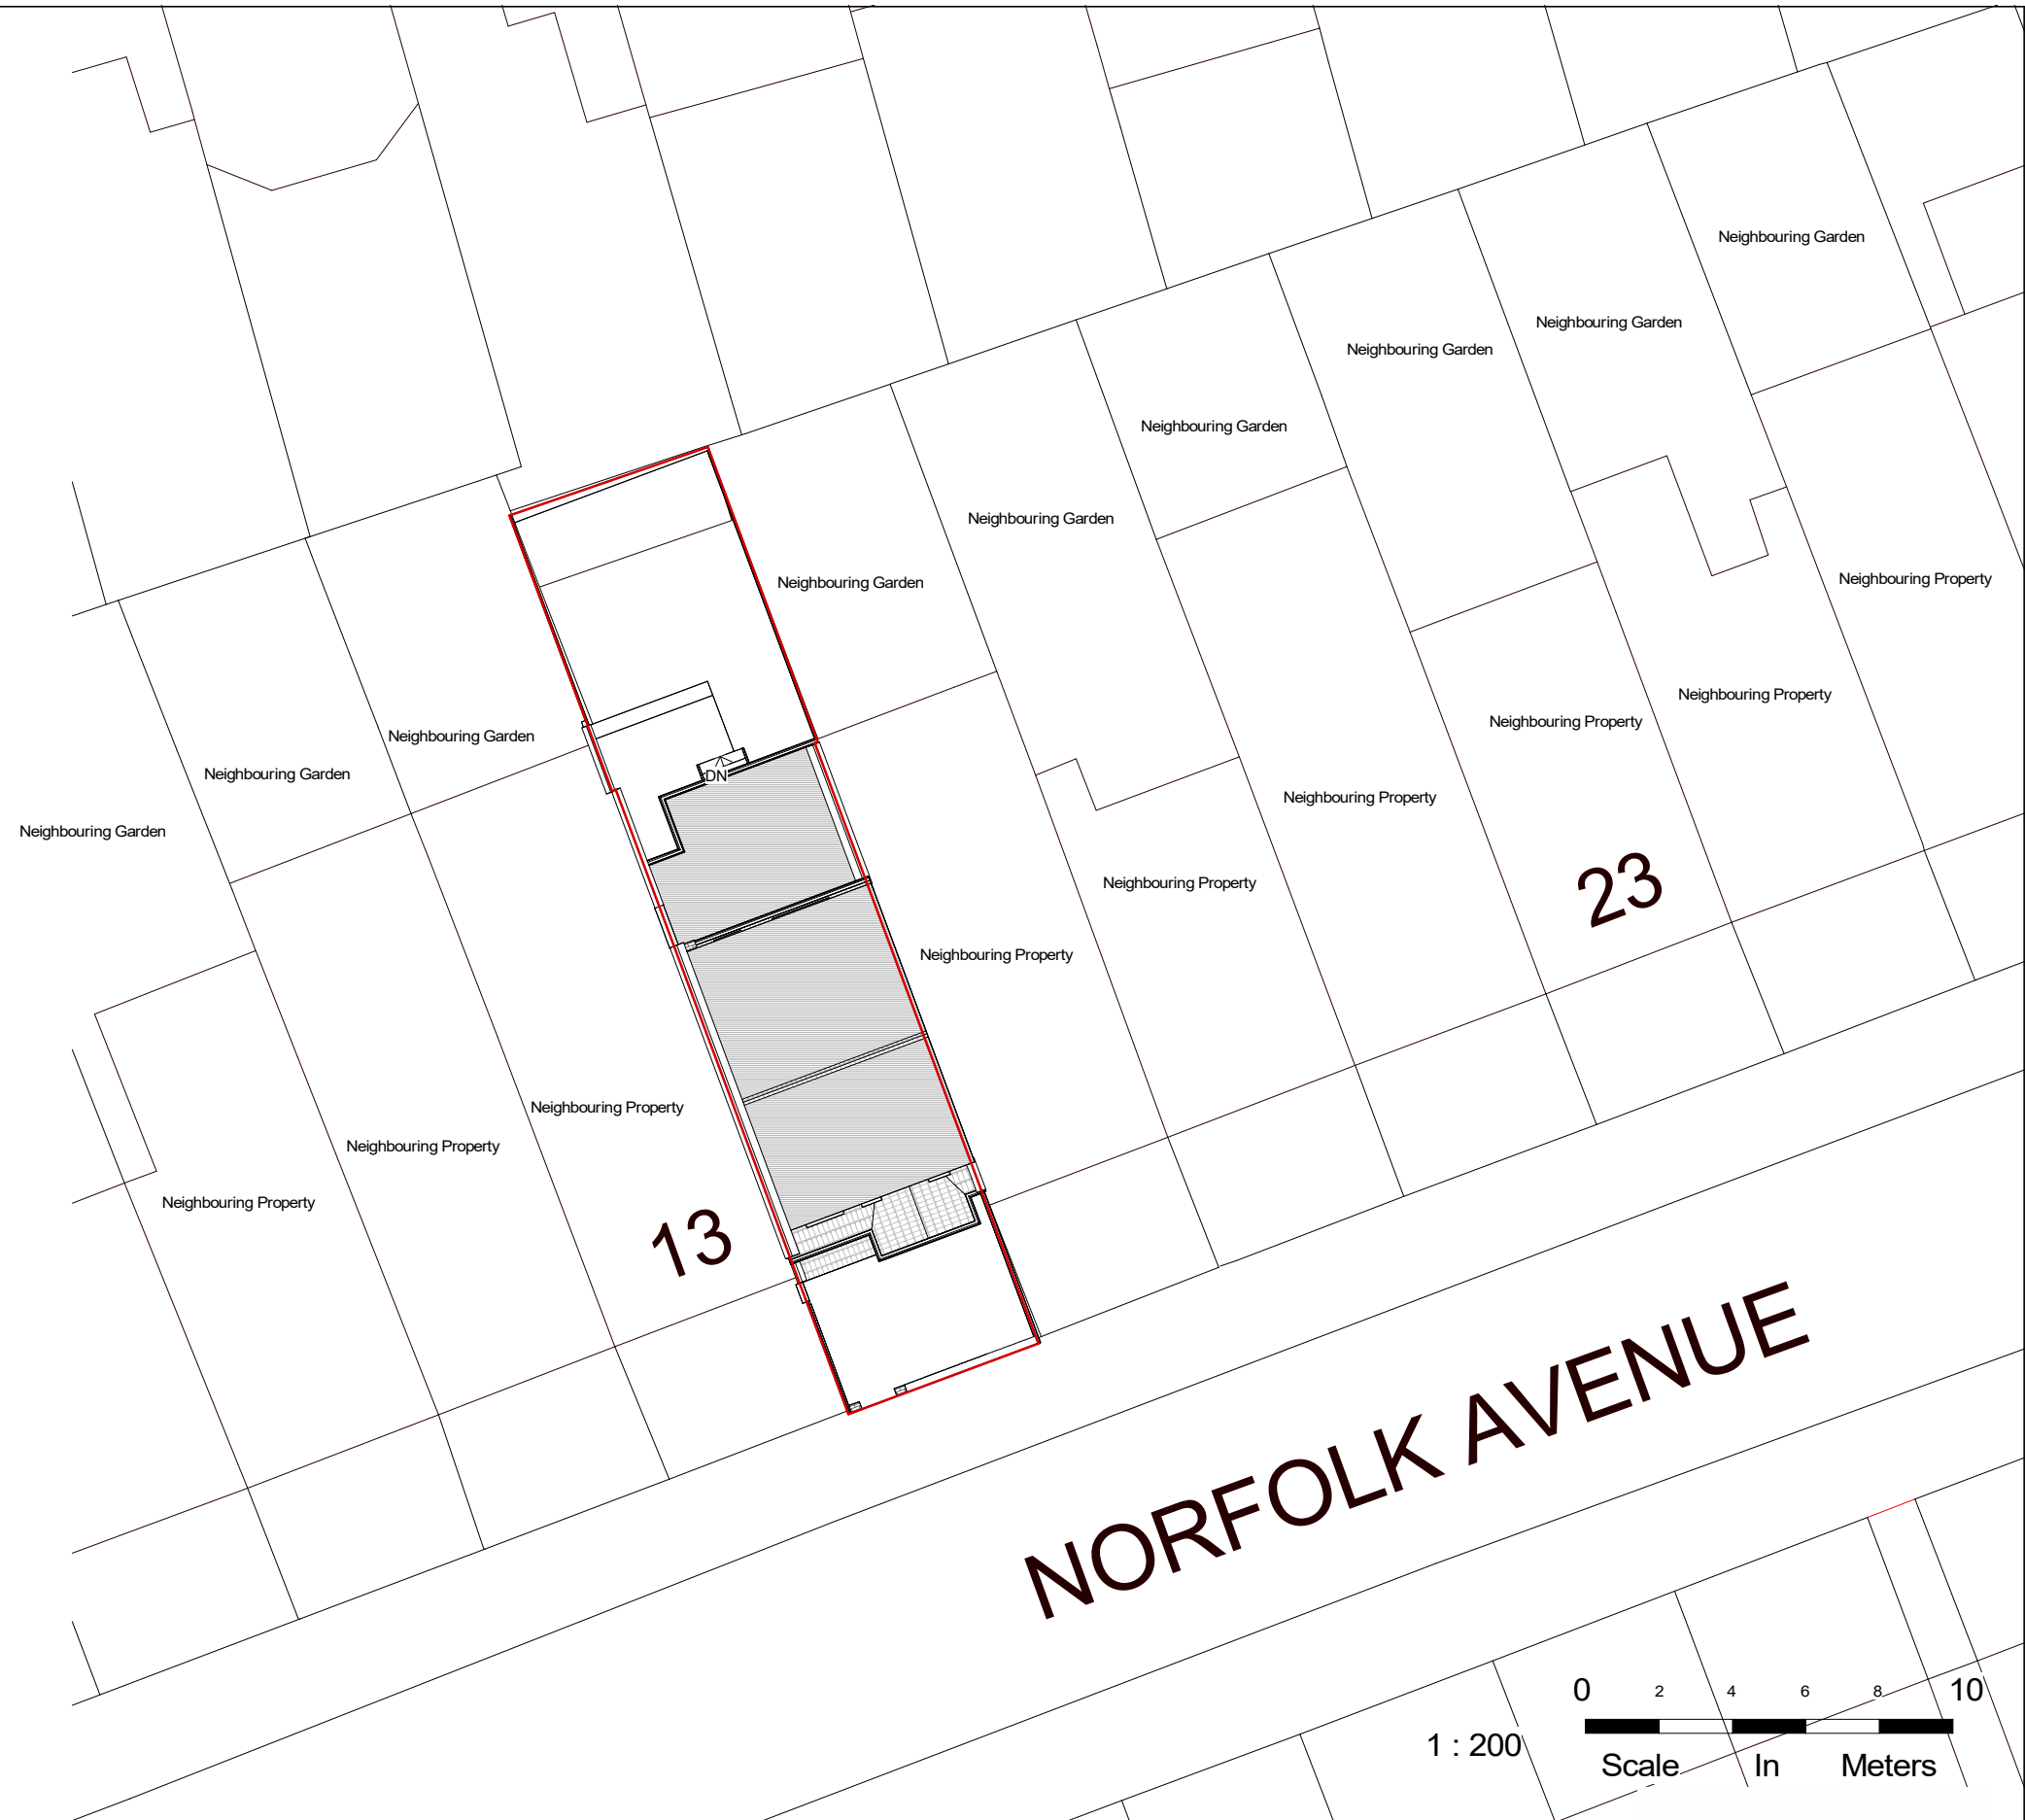

NOTES:
CONTRACTORS MUST VERIFY ALL DIMENSIONS
AT THE
SITE BEFORE COMENCING ANY WORK.

NO CONSTRUCTION WORK BEFORE BUILDING
CONTROL APPROVAL AND STRUCTURAL ENGINEER
CONFIRMATION.


ANY DISCREPANCIES TO BE REPORTED TO
GRIDKUNE.
ALL DRAWINGS ARE TO BE READ IN
CONJUNCTION WITH
ALL RELEVANT DRAWINGS AND
SPECIFICATIONS.

Rev	Description	Date



PROJECT TITLE		
15 Norfolk Avenue. London N15 6Jx		
Date	Project number	DRWAING NUMBER
27/10/2022	3715	EX - L001

DRAWING TITLE	
Existing Os Map and location Plan	
CLIENT	
Mr S Braun	
Scale (@ A3)	Drawn by
As indicated	Cheski



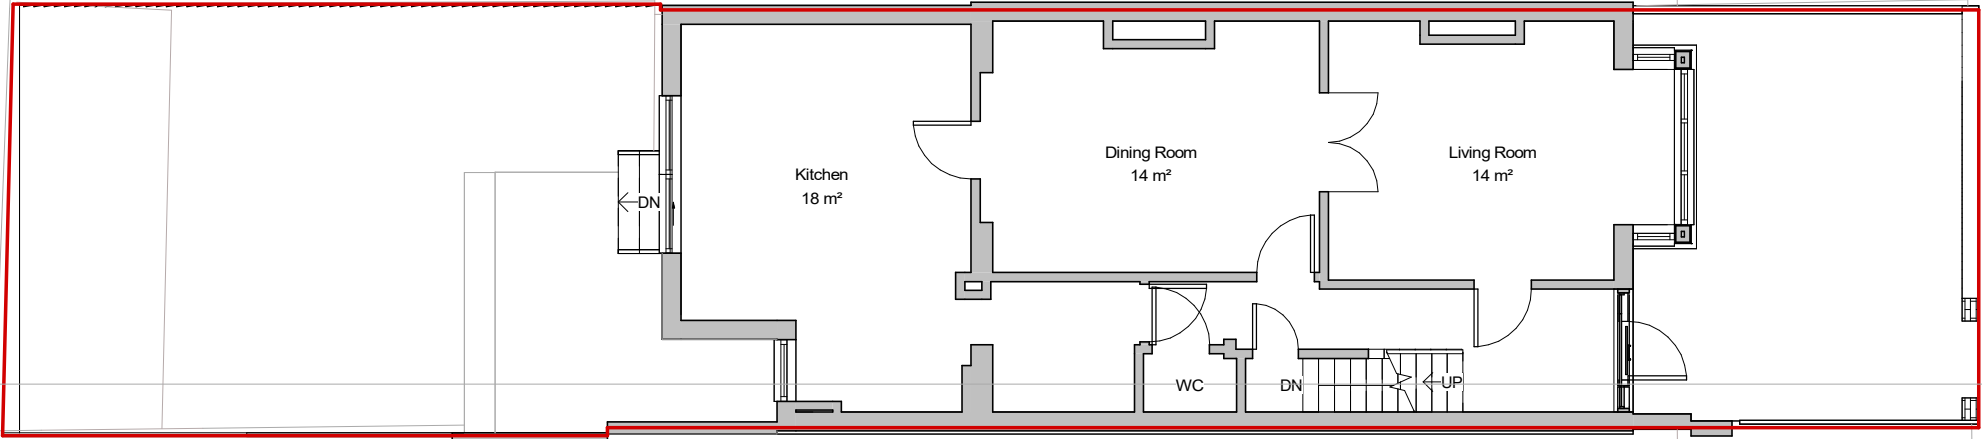

13

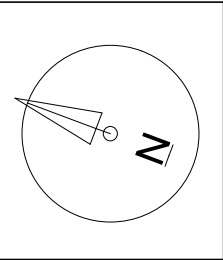 

NOTES:
CONTRACTORS MUST VERIFY ALL DIMENSIONS AT THE SITE BEFORE COMENCING ANY WORK.
NO CONSTRUCTION WORK BEFORE BUILDING CONTROL APPROVAL AND STRUCTURAL ENGINEER CONFIRMATION.
ANY DISCREPANCIES TO BE REPORTED TO GRIDKUNE.
ALL DRAWINGS ARE TO BE READ IN CONJUNCTION WITH ALL RELEVANT DRAWINGS AND SPECIFICATIONS.

Rev	Description	Date

PROJECT TITLE

15 Norfolk Avenue. London N15 6Jx

Date
27/10/2022

Project number
3715

DRWAING NUMBER
EX - P001

DRAWING TITLE

Existing Ground Floor

CLIENT


Mr S Braun

Scale (@ A3)
1 : 100

Drawn by
Cheski





PLANNING SERVICES

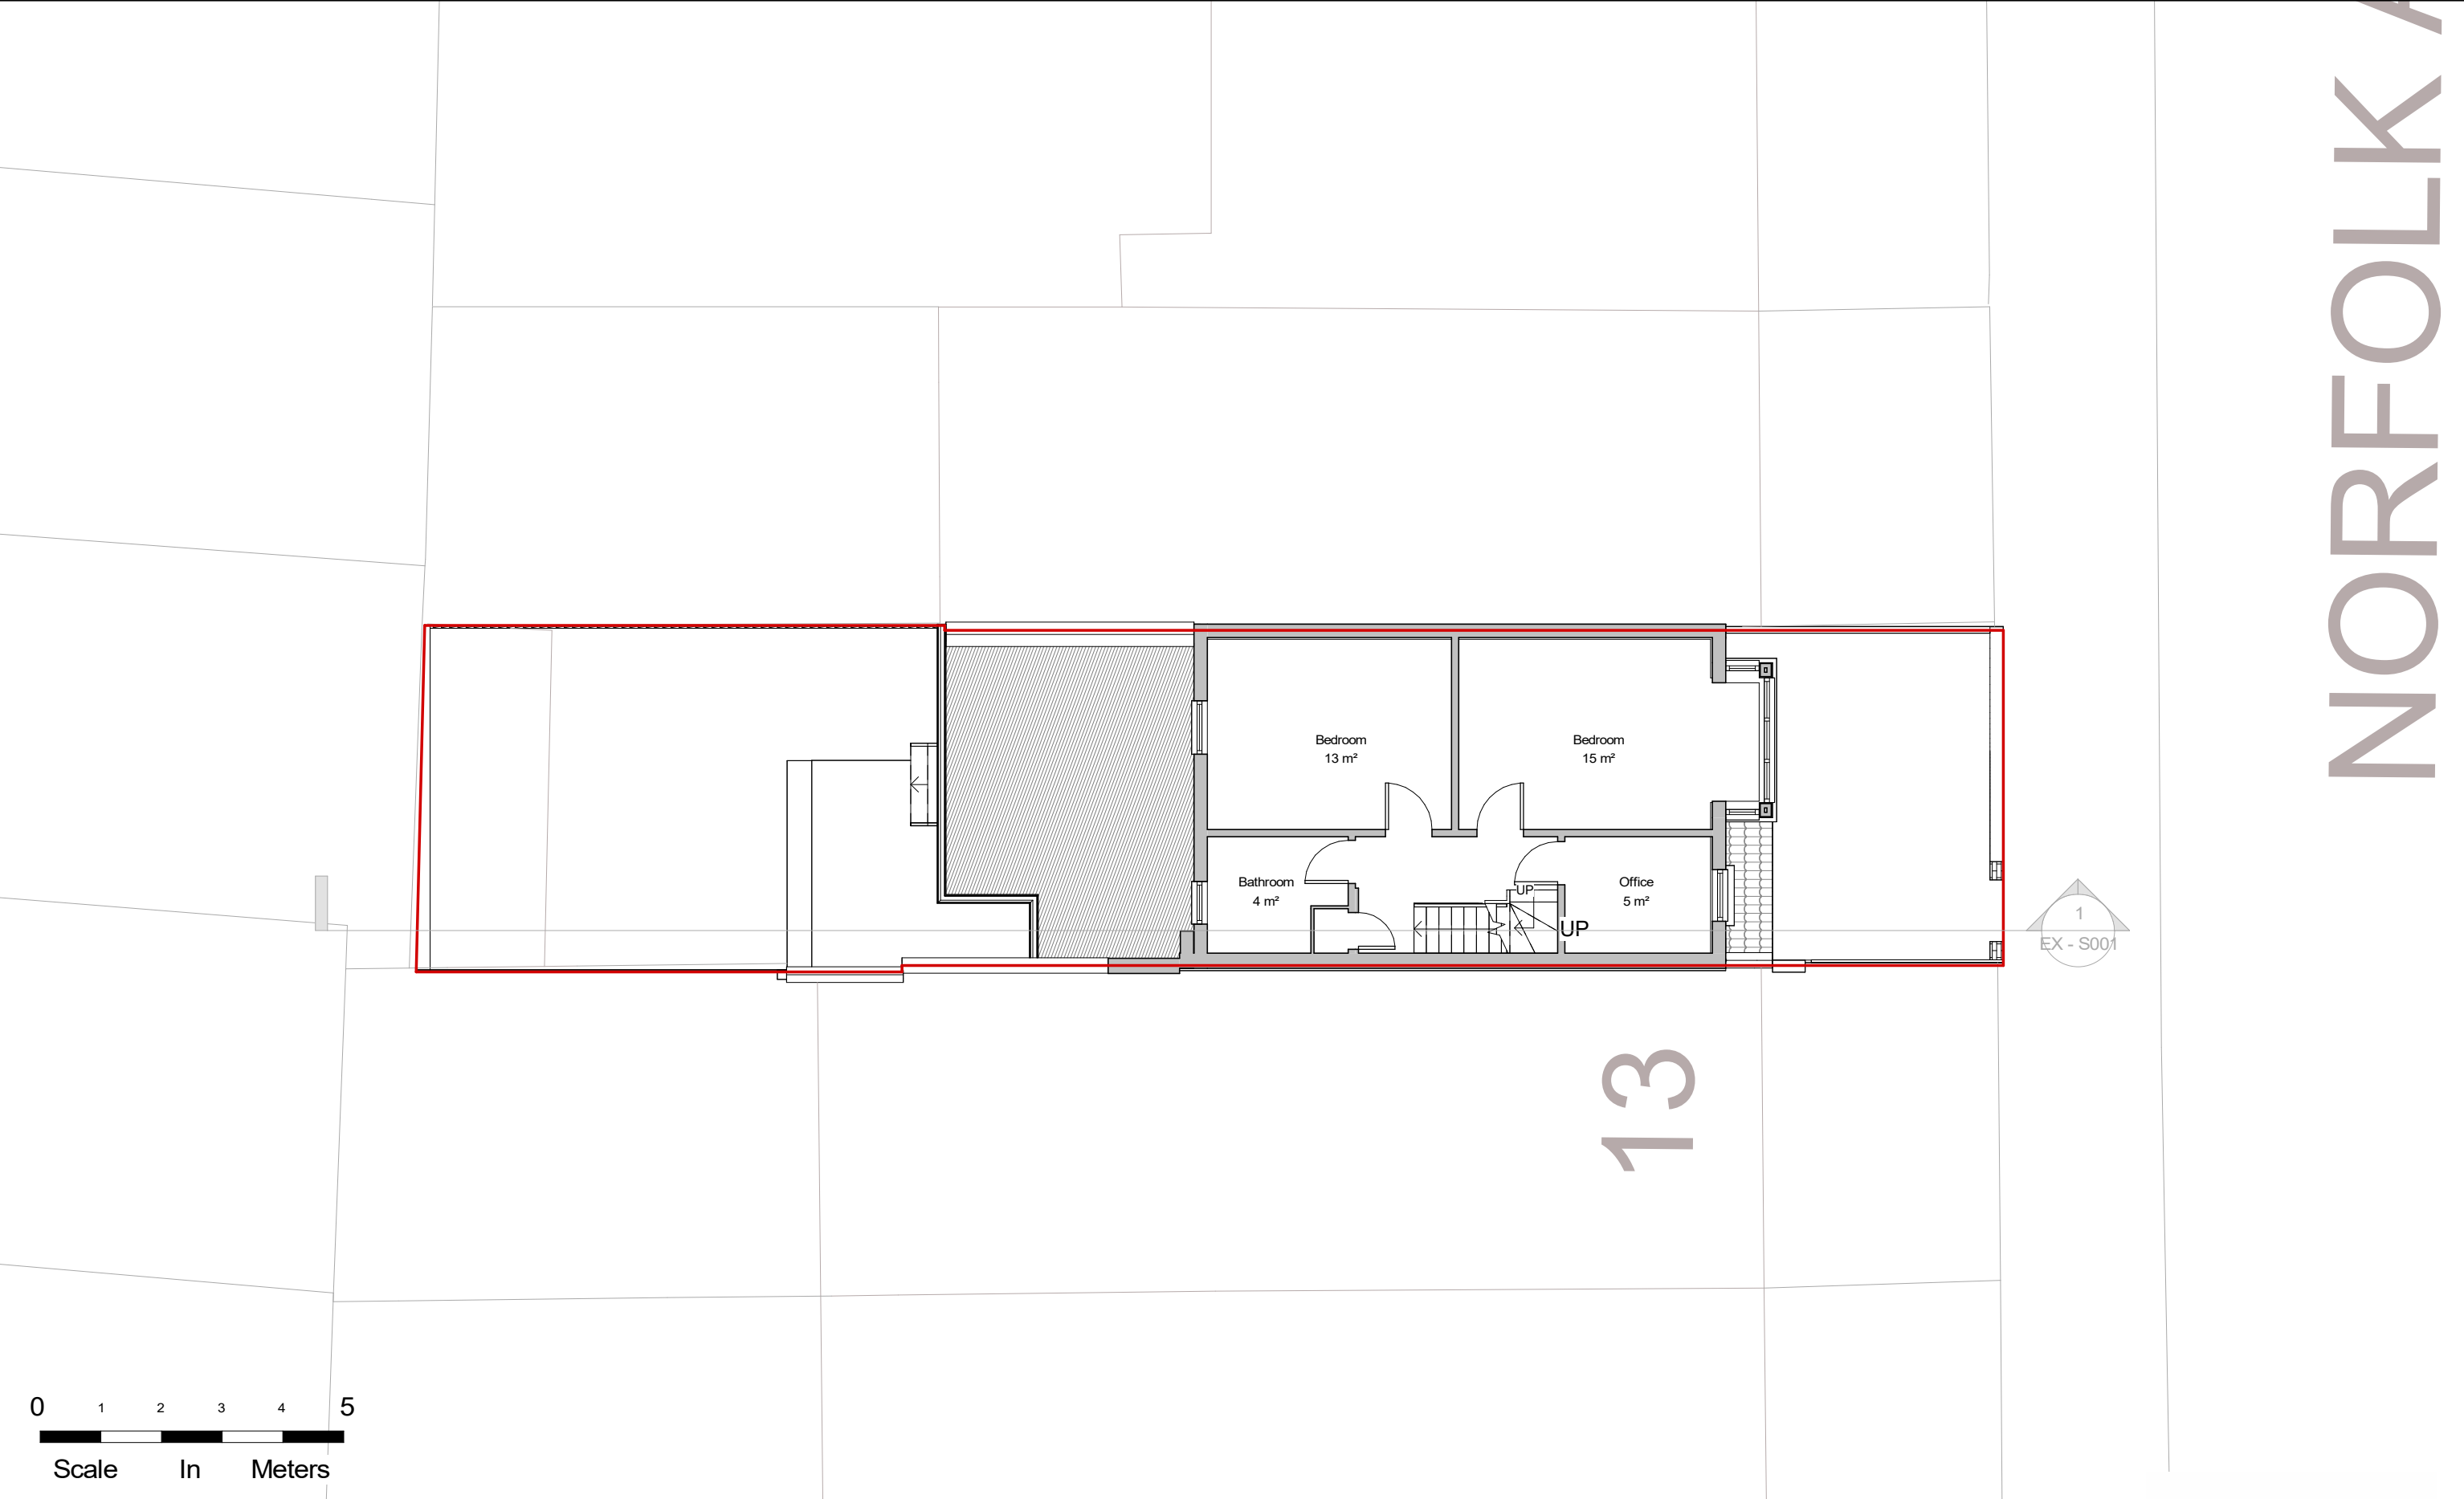

NORFOLK

13

1
EX - S001

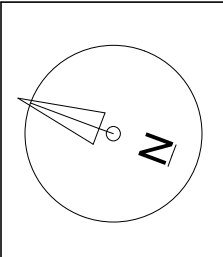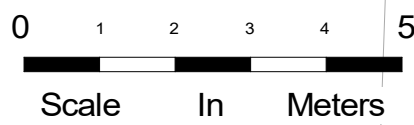



NOTES:
CONTRACTORS MUST VERIFY ALL DIMENSIONS AT THE SITE BEFORE COMENCING ANY WORK.
NO CONSTRUCTION WORK BEFORE BUILDING CONTROL APPROVAL AND STRUCTURAL ENGINEER CONFIRMATION.
ANY DISCREPANCIES TO BE REPORTED TO GRIDKUNE.
ALL DRAWINGS ARE TO BE READ IN CONJUNCTION WITH ALL RELEVANT DRAWINGS AND SPECIFICATIONS.

Rev	Description	Date

PROJECT TITLE		
15 Norfolk Avenue. London N15 6Jx		
Date	Project number	DRWAING NUMBER
27/10/2022	3715	EX - P002

DRAWING TITLE	
Existing First Floor	
CLIENT	
Mr S Braun	
Scale (@ A3)	Drawn by
1 : 100	Cheski



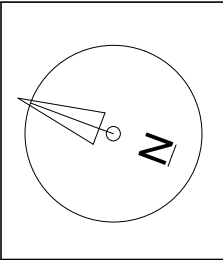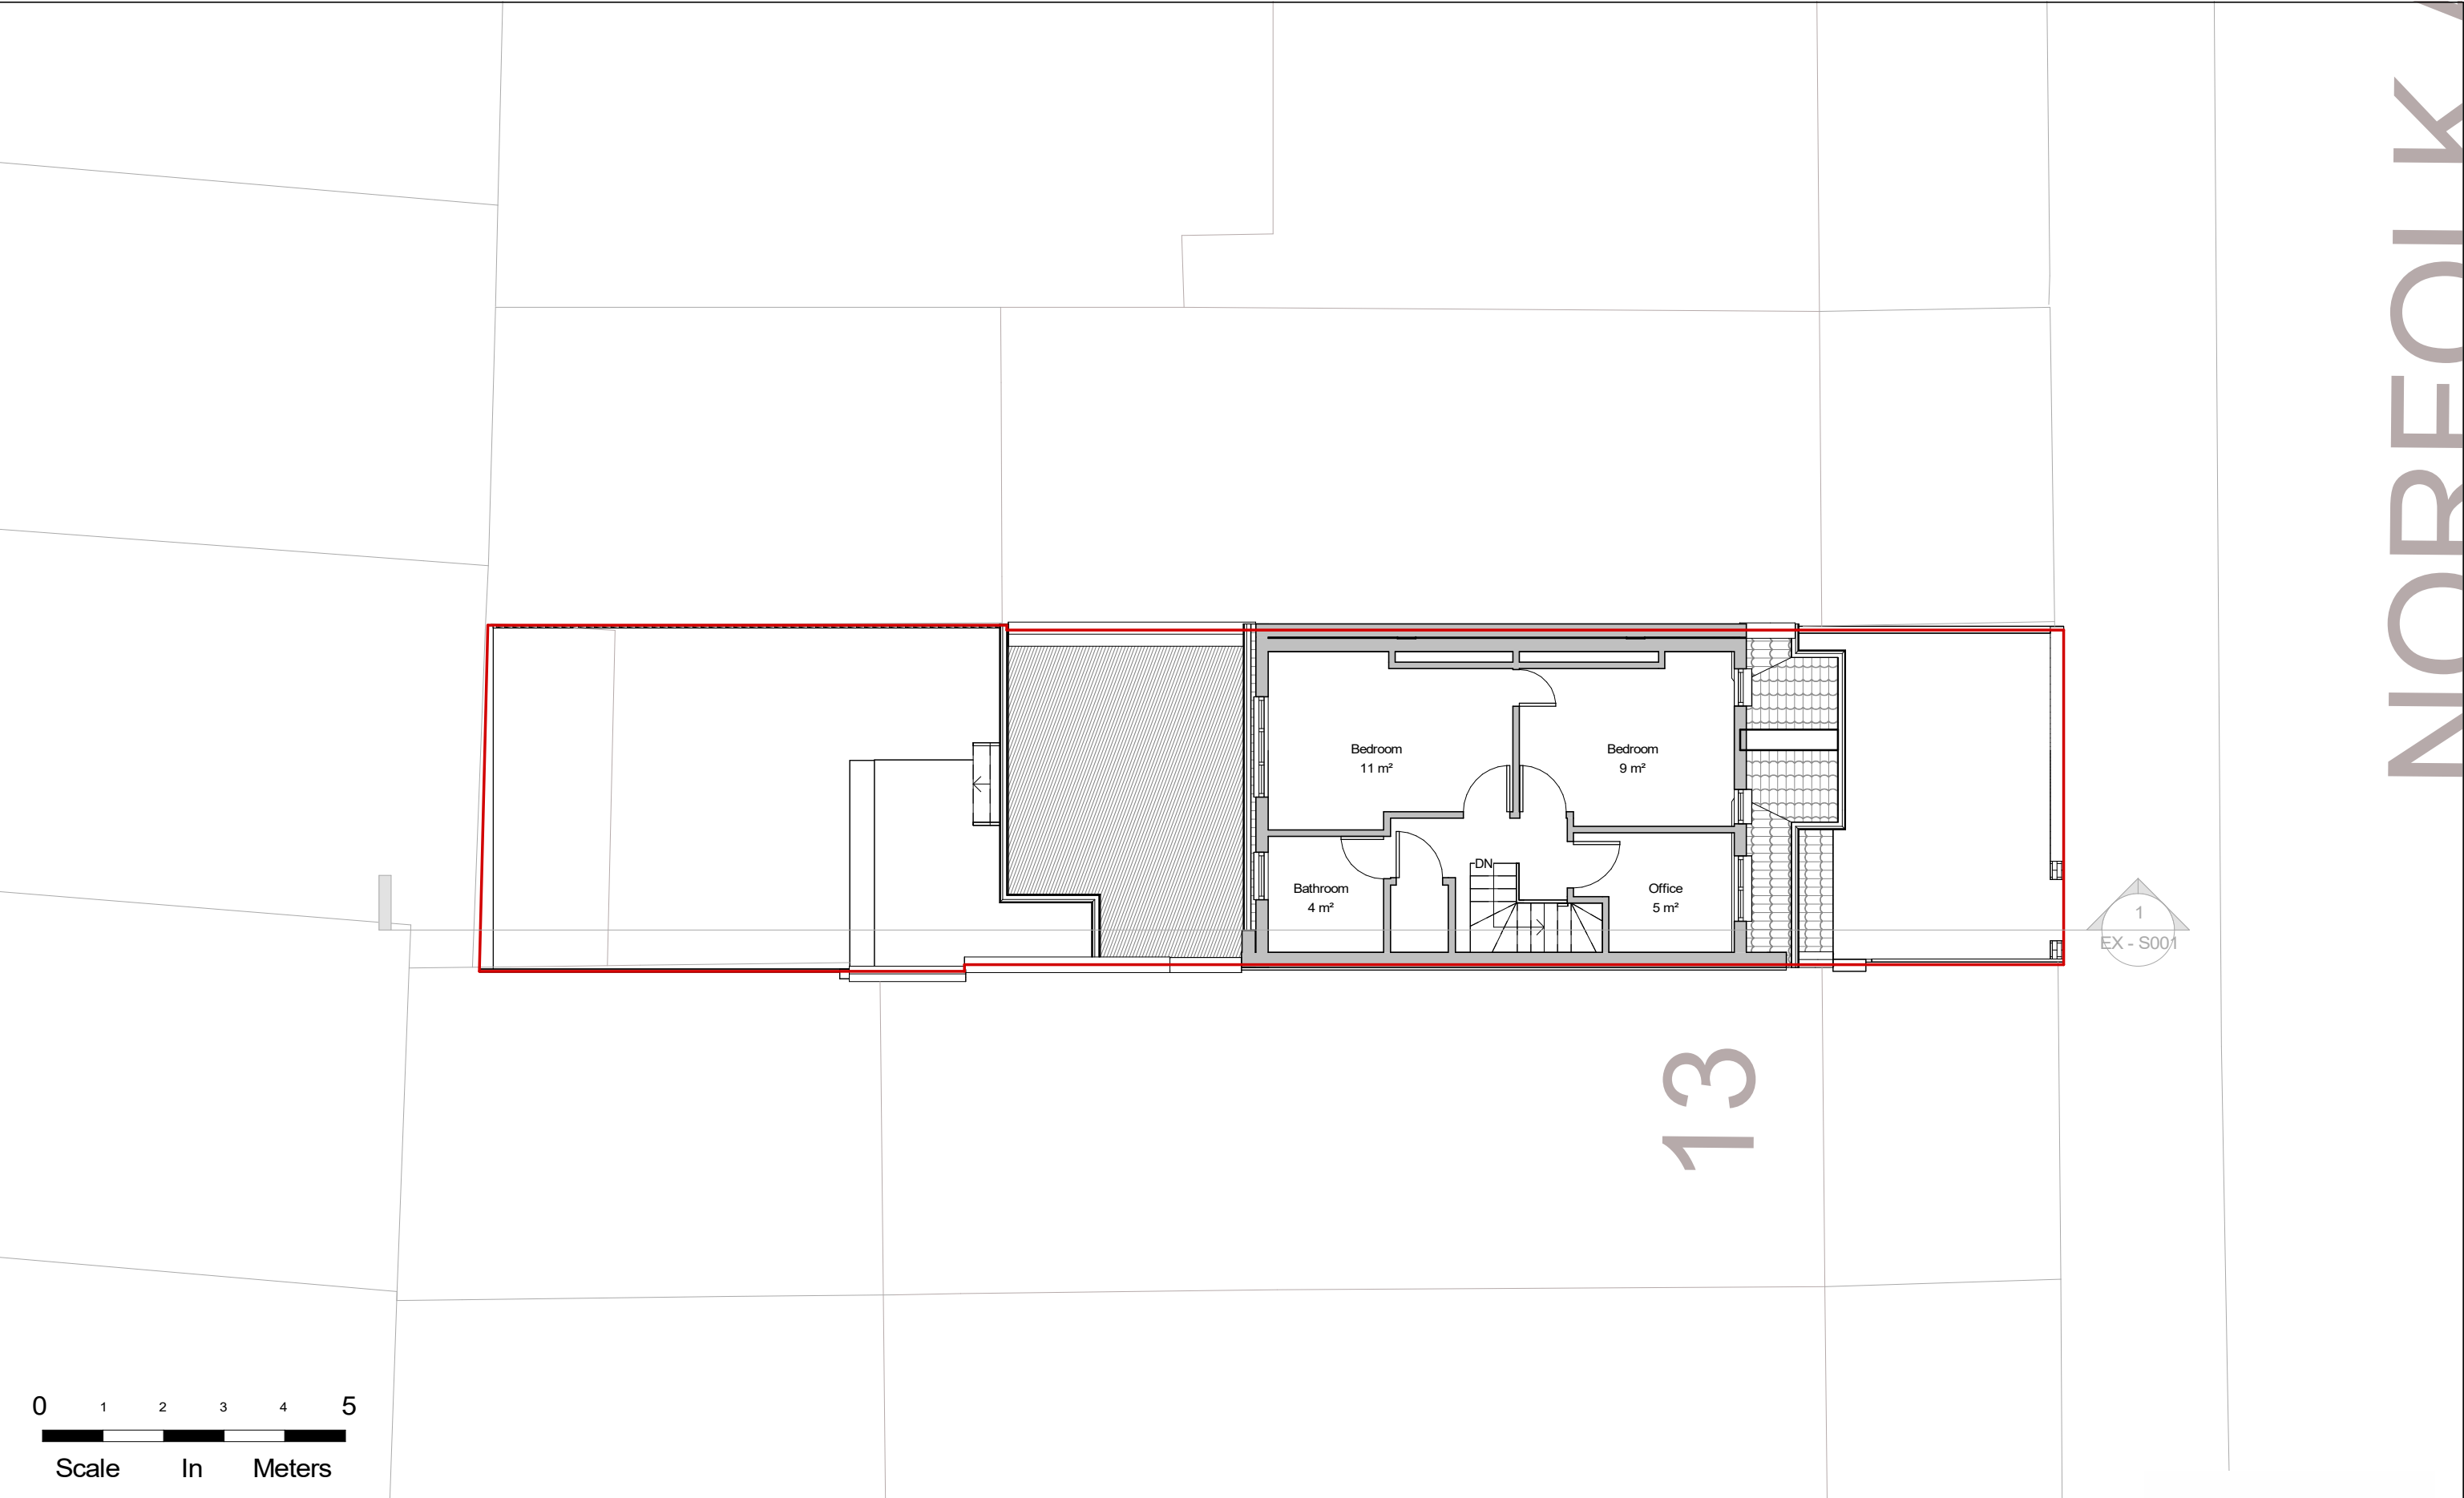


NOTES:
CONTRACTORS MUST VERIFY ALL DIMENSIONS AT THE SITE BEFORE COMENCING ANY WORK.
NO CONSTRUCTION WORK BEFORE BUILDING CONTROL APPROVAL AND STRUCTURAL ENGINEER CONFIRMATION.
ANY DISCREPANCIES TO BE REPORTED TO GRIDKUNE.
ALL DRAWINGS ARE TO BE READ IN CONJUNCTION WITH ALL RELEVANT DRAWINGS AND SPECIFICATIONS.

Rev	Description	Date



PROJECT TITLE		
15 Norfolk Avenue. London N15 6Jx		
Date	Project number	DRWAING NUMBER
27/10/2022	3715	EX - P003

DRAWING TITLE	
Existing Loft	
CLIENT	
Mr S Braun	
Scale (@ A3)	Drawn by
1 : 100	Cheski



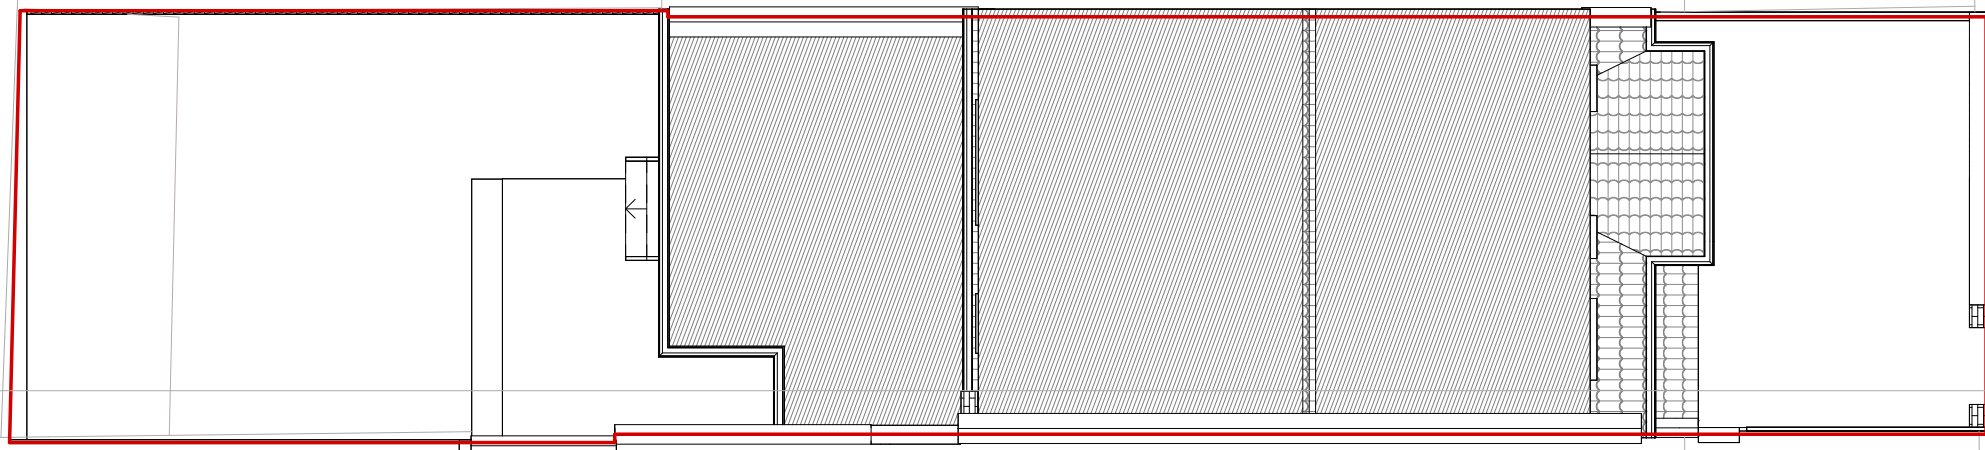

13

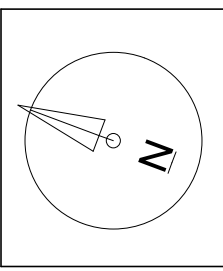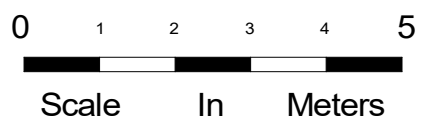

NOTES:
CONTRACTORS MUST VERIFY ALL DIMENSIONS AT THE SITE BEFORE COMENCING ANY WORK.
NO CONSTRUCTION WORK BEFORE BUILDING CONTROL APPROVAL AND STRUCTURAL ENGINEER CONFIRMATION.
ANY DISCREPANCIES TO BE REPORTED TO GRIDKUNE.
ALL DRAWINGS ARE TO BE READ IN CONJUNCTION WITH ALL RELEVANT DRAWINGS AND SPECIFICATIONS.


Rev	Description	Date

PROJECT TITLE		
15 Norfolk Avenue. London N15 6Jx		
Date	Project number	DRWAING NUMBER
27/10/2022	3715	EX - P004

DRAWING TITLE	
Existing Roof Plan	
CLIENT	
Mr S Braun	
Scale (@ A3)	Drawn by
1 : 100	Cheski




NORFOLK

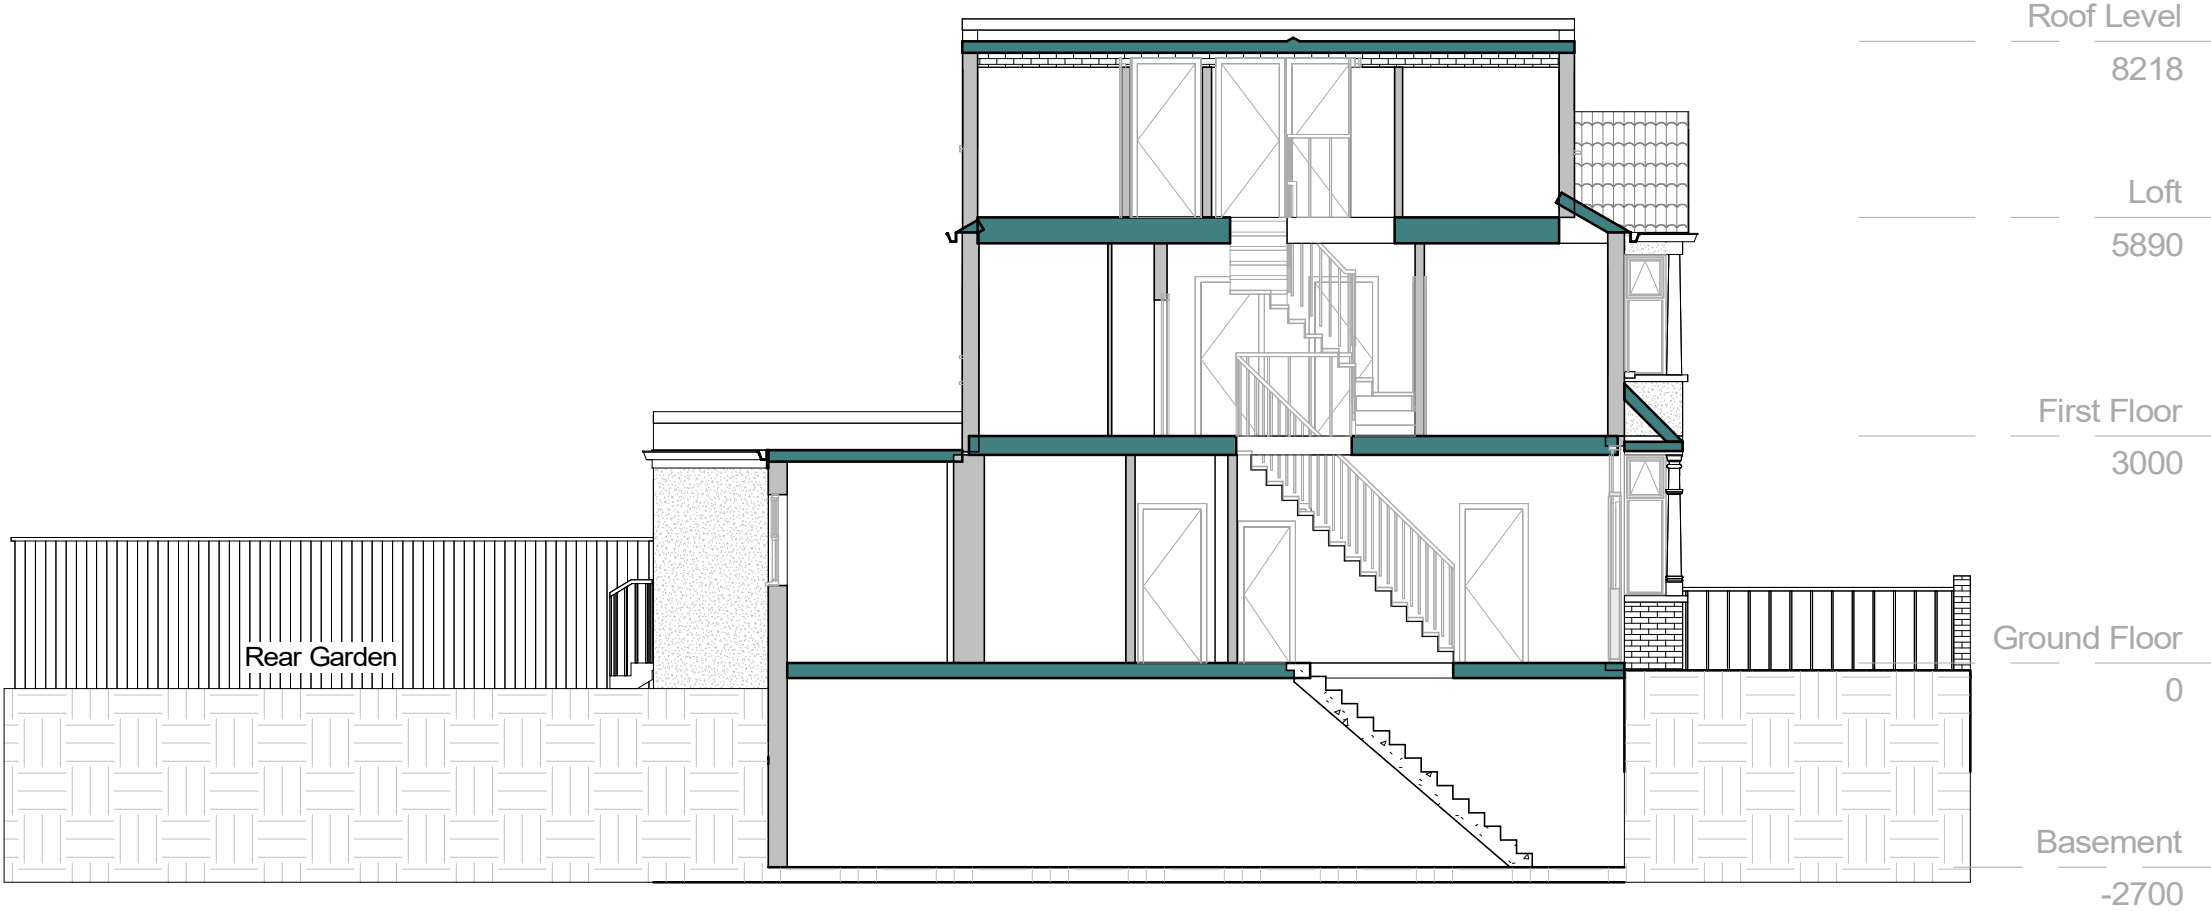

Rev	Description	Date

NOTES:
CONTRACTORS MUST VERIFY ALL DIMENSIONS AT THE SITE BEFORE COMENCING ANY WORK.
NO CONSTRUCTION WORK BEFORE BUILDING CONTROL APPROVAL AND STRUCTURAL ENGINEER CONFIRMATION.
ANY DISCREPANCIES TO BE REPORTED TO GRIDKUNE.
ALL DRAWINGS ARE TO BE READ IN CONJUNCTION WITH ALL RELEVANT DRAWINGS AND SPECIFICATIONS.

 PROJECT TITLE 15 Norfolk Avenue. London N15 6Jx			DRAWING TITLE Existing Section		
			CLIENT Mr S Braun		
Date 27/10/2022	Project number 3715	DRWAING NUMBER EX - S001	Scale (@ A3) 1 : 100	Drawn by Cheski	