



NOTES:
CONTRACTORS MUST VERIFY ALL DIMENSIONS
AT THE
SITE BEFORE COMMENCING ANY WORK.
NO CONSTRUCTION WORK BEFORE BUILDING
CONTROL
APPROVAL AND STRUCTURAL ENGINEER
CONFIRMATION.
ANY DISCREPANCIES TO BE REPORTED TO
GRIDKUNE.
ALL DRAWINGS ARE TO BE READ IN
CONJUNCTION WITH
ALL RELEVANT DRAWINGS AND
SPECIFICATIONS.

Rev	Description	Date

PROJECT TITLE

15 Norfolk Avenue. London N15 6JX

Date
27/10/2022

Project number
3715

DRWAING NUMBER
PR - E001

DRAWING TITLE

Proposed Front and Rear Elevation


CLIENT

Mr S Braun


Scale (@ A3)
1 : 100

Drawn by
Cheski



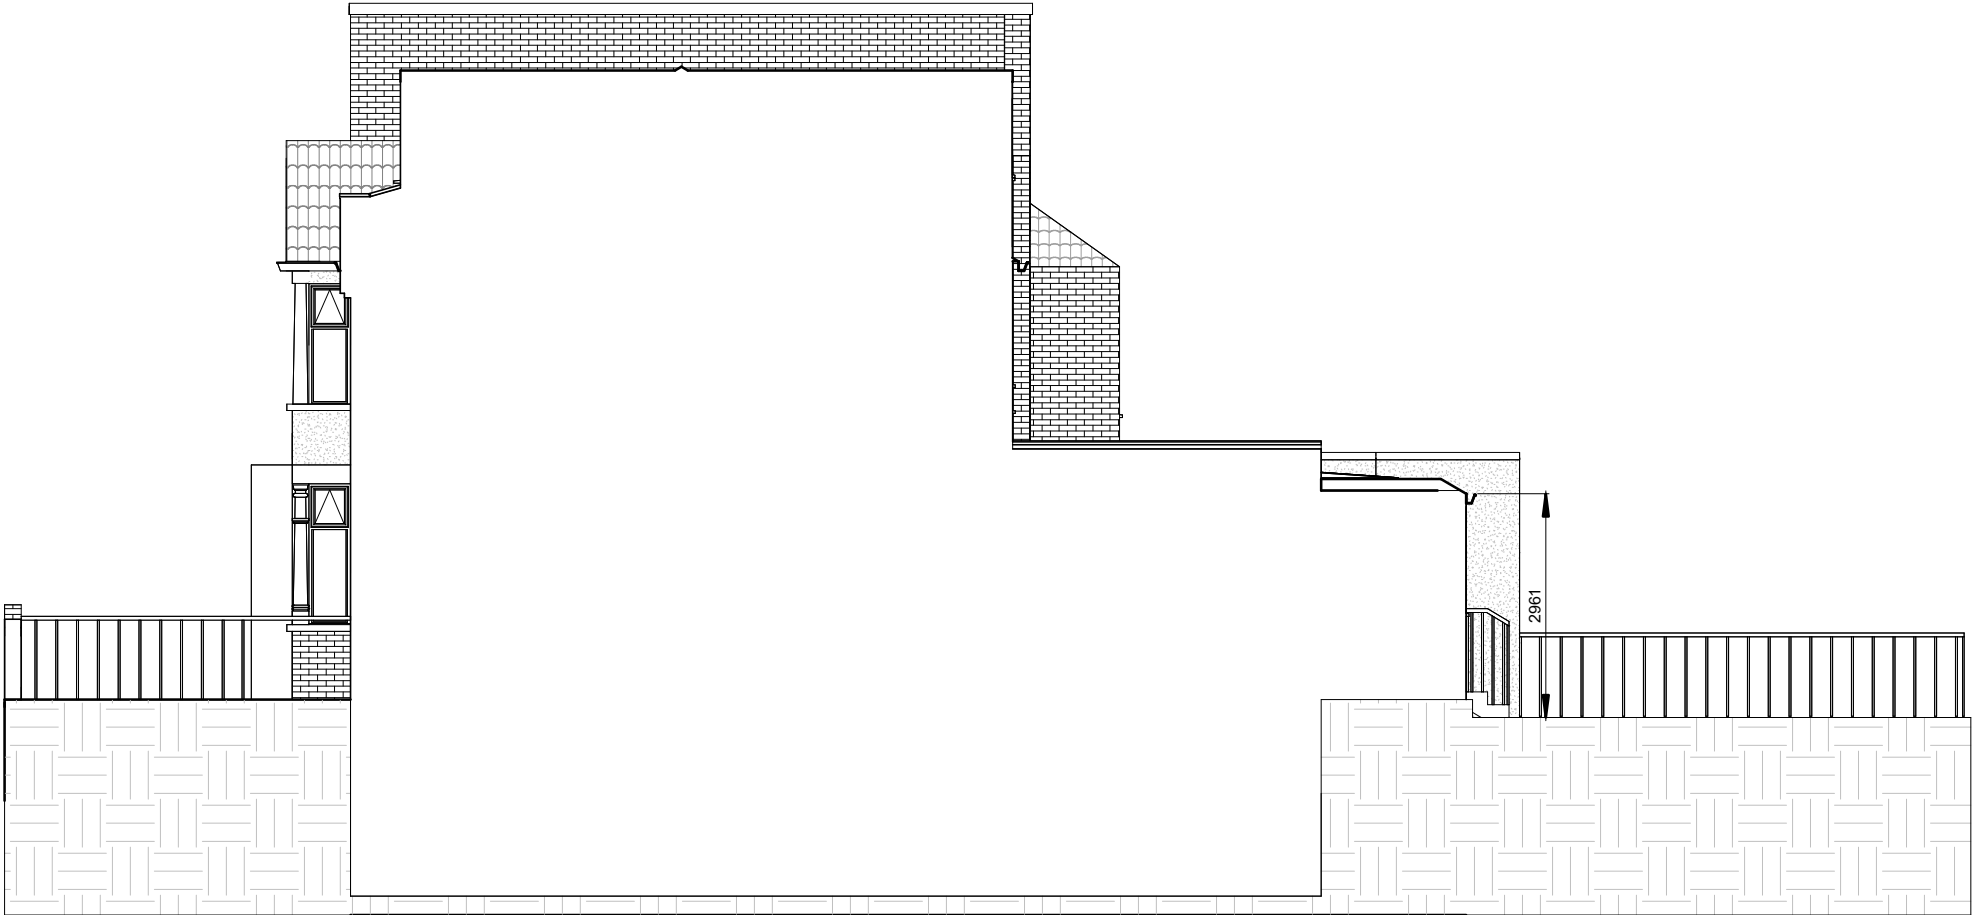

Side Elevation

 


NOTES:
CONTRACTORS MUST VERIFY ALL DIMENSIONS AT THE SITE BEFORE COMENCING ANY WORK.
NO CONSTRUCTION WORK BEFORE BUILDING CONTROL APPROVAL AND STRUCTURAL ENGINEER CONFIRMATION.
ANY DISCREPANCIES TO BE REPORTED TO GRIDKUNE.
ALL DRAWINGS ARE TO BE READ IN CONJUNCTION WITH ALL RELEVANT DRAWINGS AND SPECIFICATIONS.

Rev	Description	Date

PROJECT TITLE		
15 Norfolk Avenue. London N15 6JX		
Date	Project number	DRWAING NUMBER
27/10/2022	3715	PR - E002

DRAWING TITLE	
Proposed Elevation 1	
CLIENT	
Mr S Braun	
Scale (@ A3)	Drawn by
1 : 100	Cheski



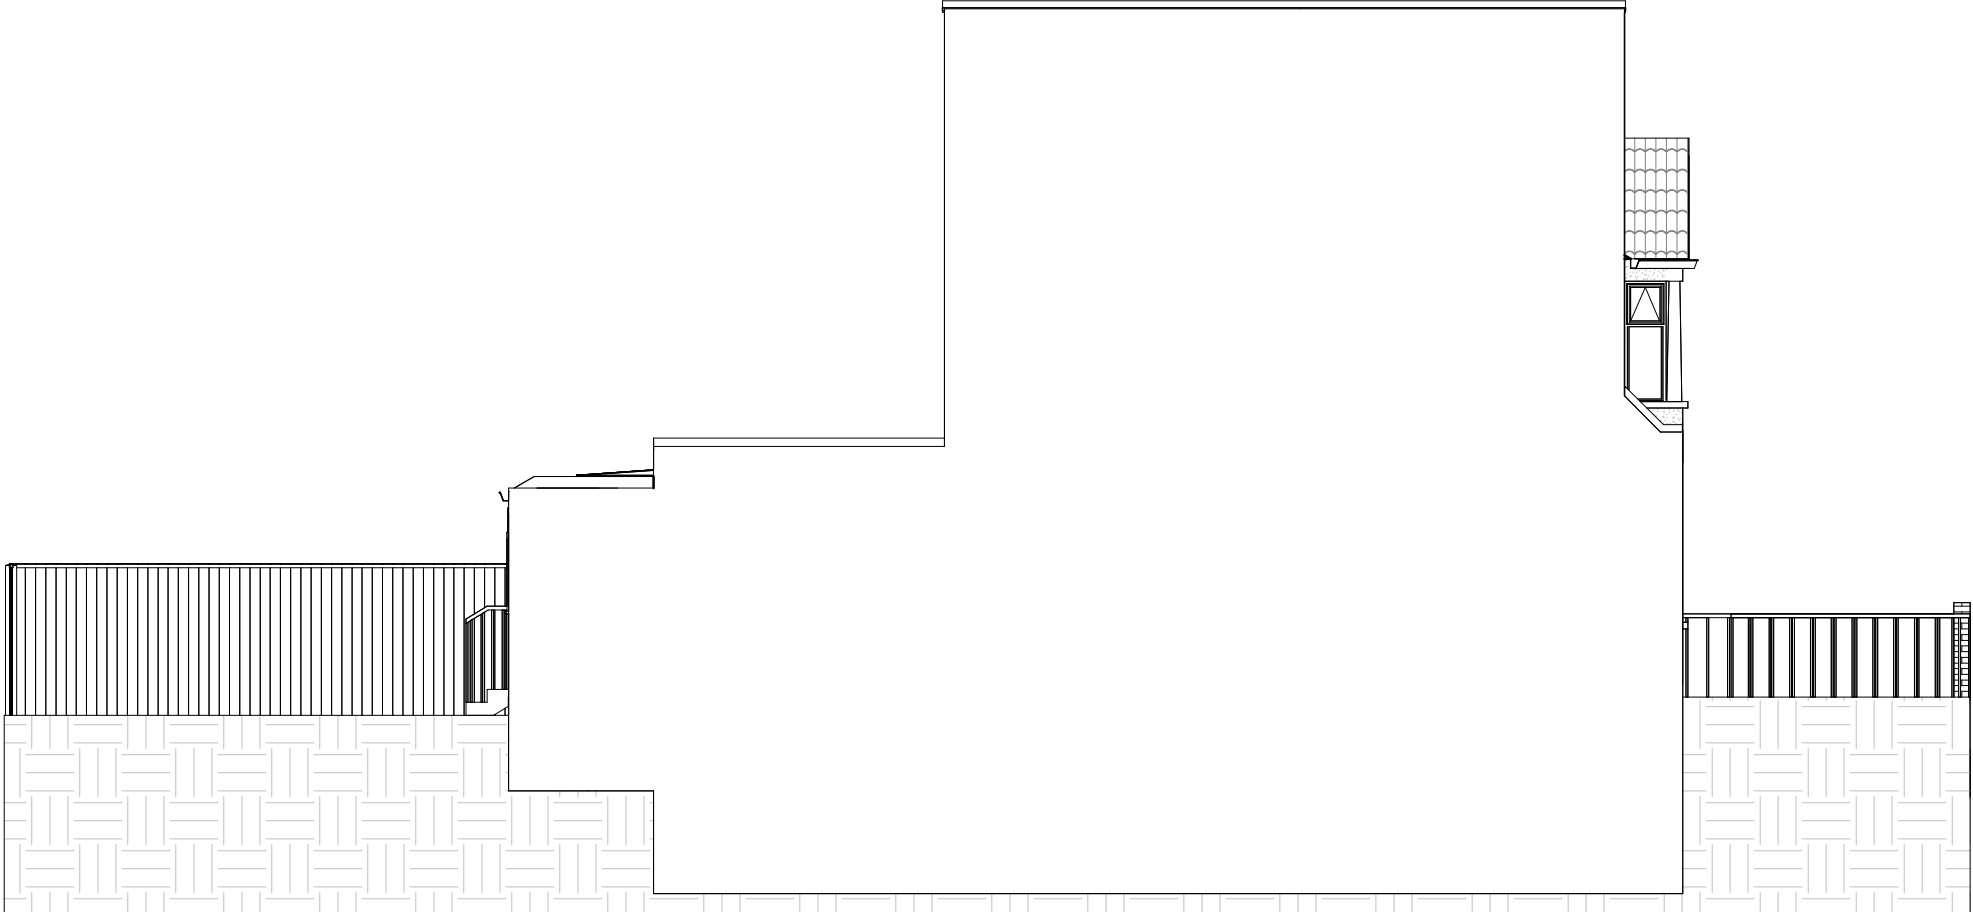

Side Elevation



Rev	Description	Date

NOTES:
CONTRACTORS MUST VERIFY ALL DIMENSIONS AT THE SITE BEFORE COMENCING ANY WORK.
NO CONSTRUCTION WORK BEFORE BUILDING CONTROL APPROVAL AND STRUCTURAL ENGINEER CONFIRMATION.
ANY DISCREPANCIES TO BE REPORTED TO GRIDKUNE.
ALL DRAWINGS ARE TO BE READ IN CONJUNCTION WITH ALL RELEVANT DRAWINGS AND SPECIFICATIONS.



PROJECT TITLE		
15 Norfolk Avenue. London N15 6JX		
Date	Project number	DRWAING NUMBER
27/10/2022	3715	PR - E003

DRAWING TITLE	
Proposed Side Elevation 2	
CLIENT	
Mr S Braun	
Scale (@ A3)	Drawn by
1 : 100	Cheski



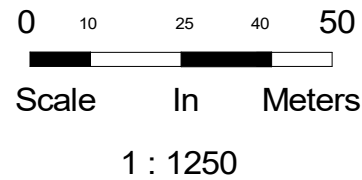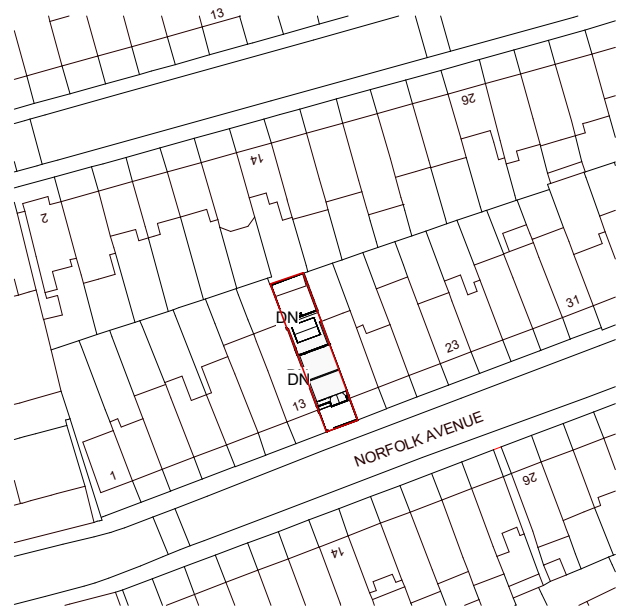

— Property boundary
Property Area 145m²

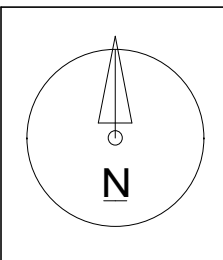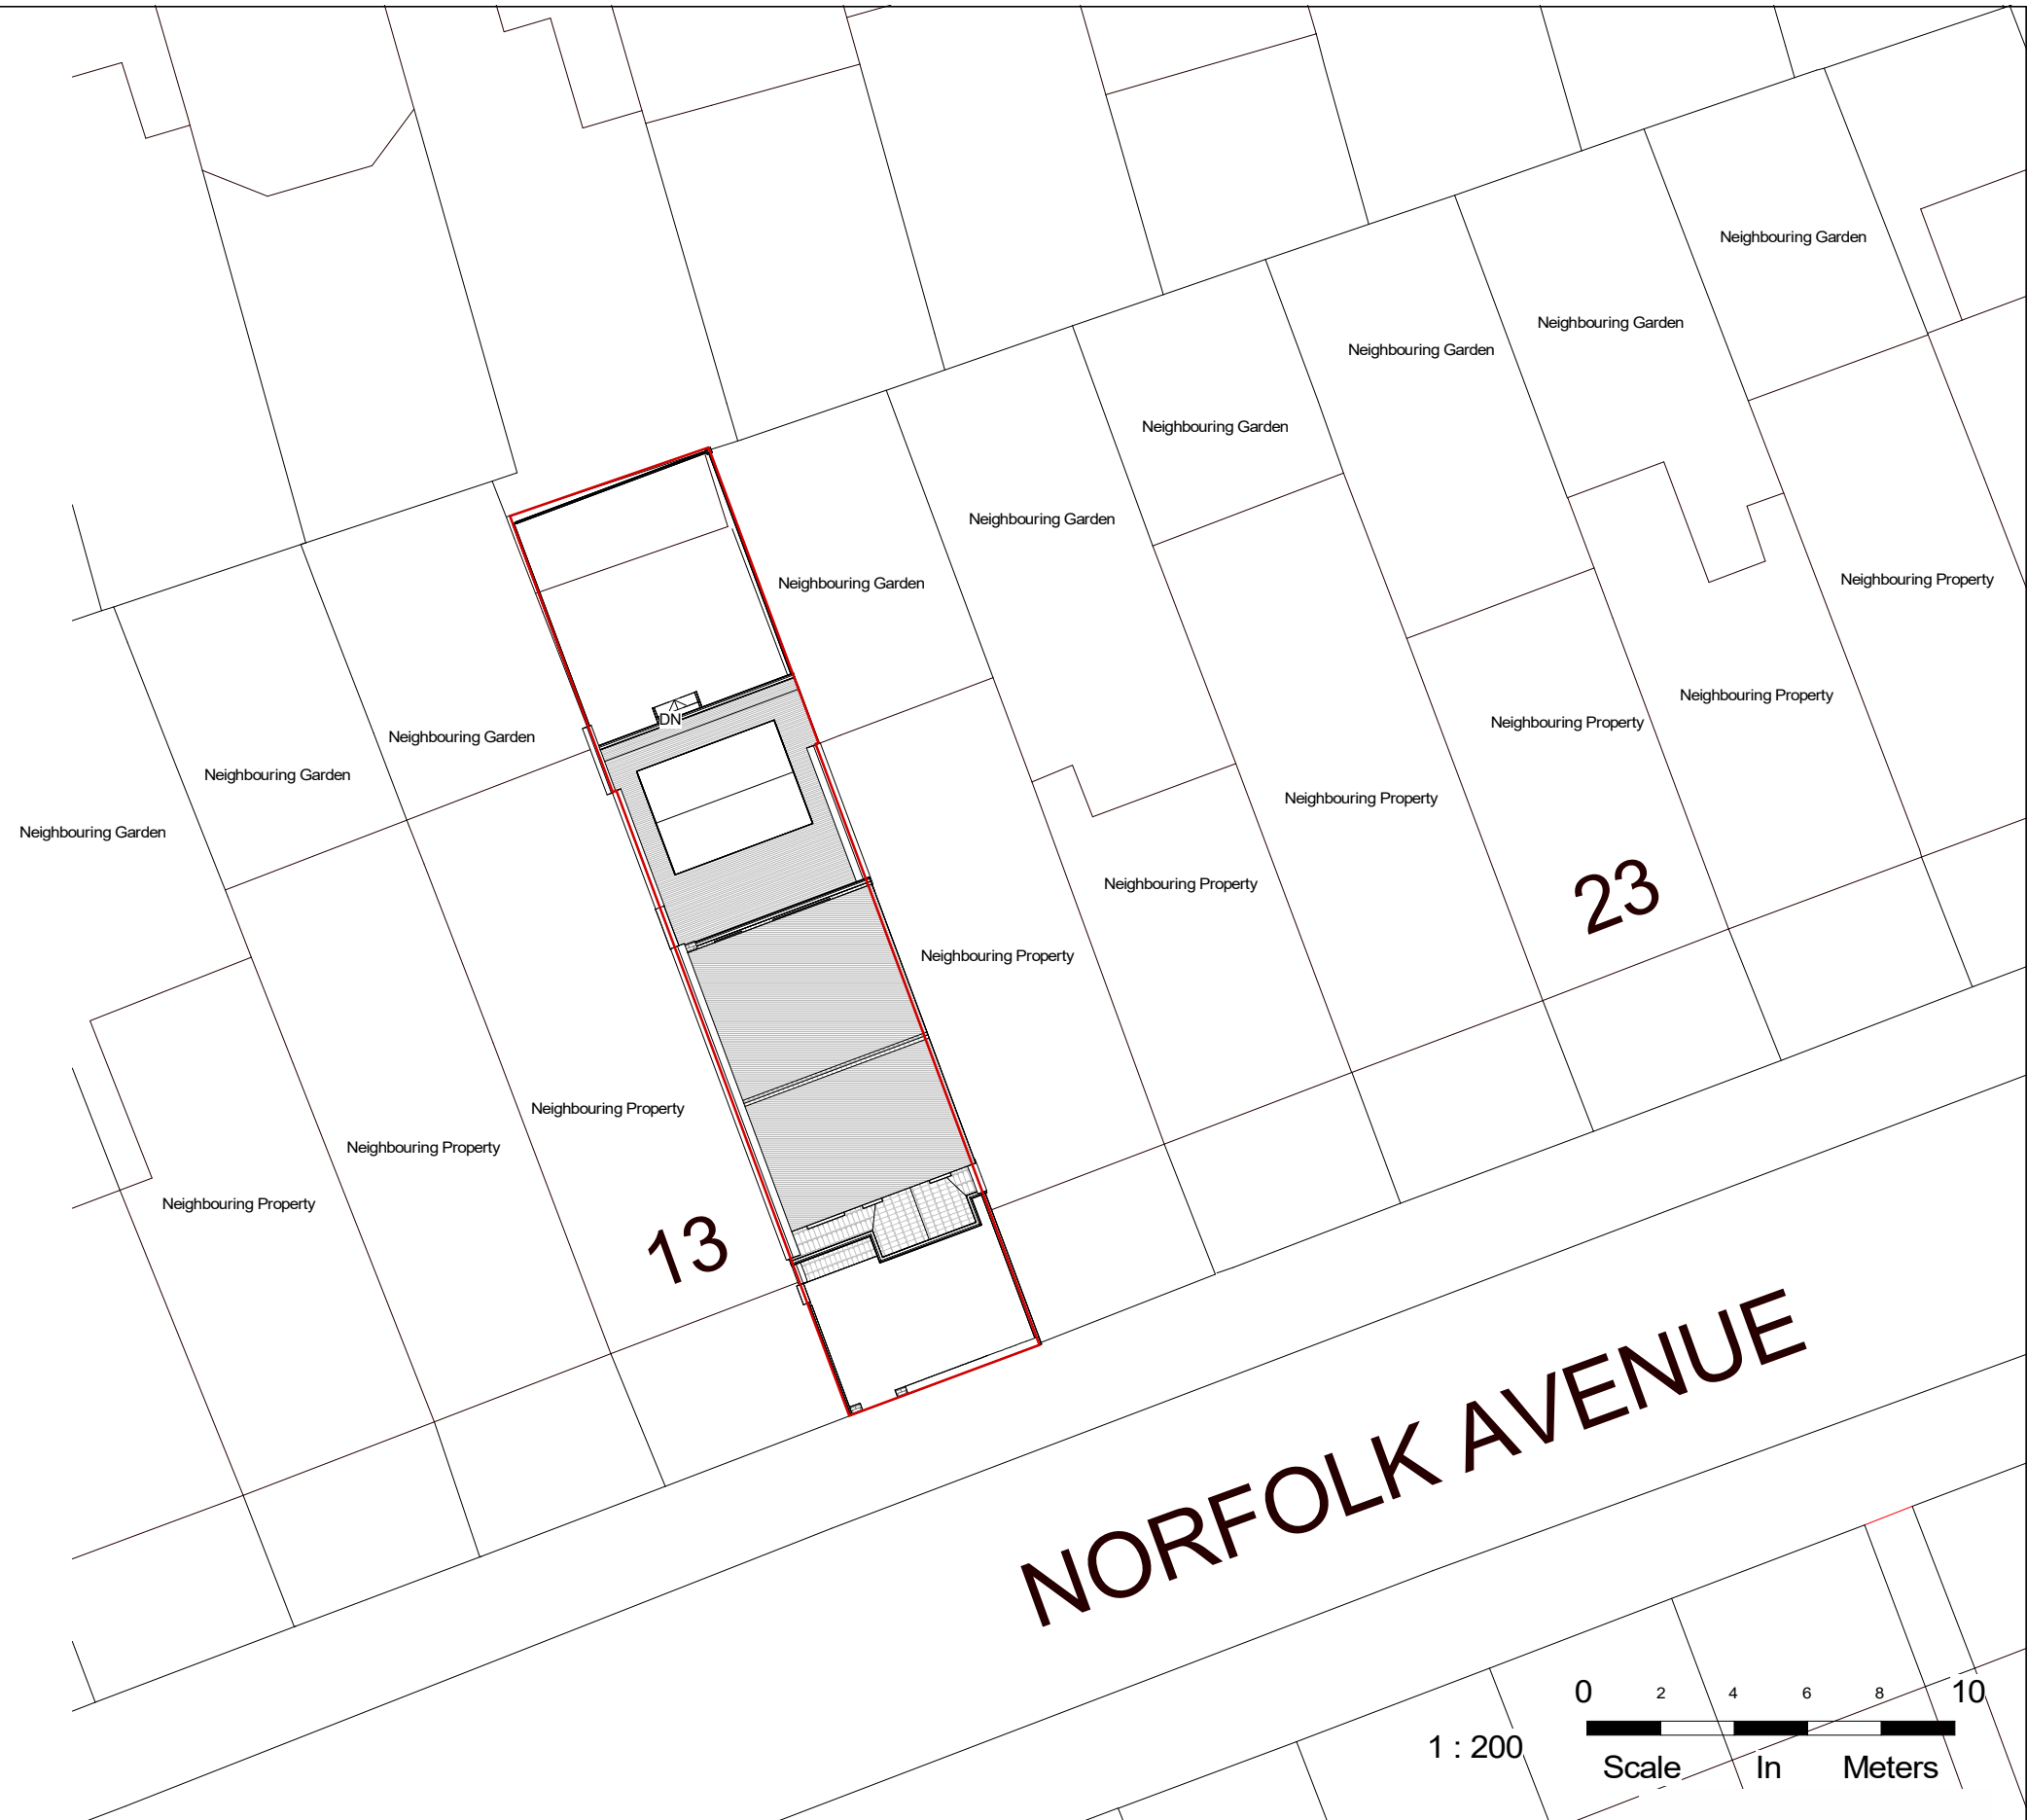


NOTES:
CONTRACTORS MUST VERIFY ALL DIMENSIONS
AT THE
SITE BEFORE COMENCING ANY WORK.

NO CONSTRUCTION WORK BEFORE BUILDING
CONTROL APPROVAL AND STRUCTURAL ENGINEER
CONFIRMATION.



ANY DISCREPANCIES TO BE REPORTED TO
GRIDKUNE.
ALL DRAWINGS ARE TO BE READ IN
CONJUNCTION WITH
ALL RELEVANT DRAWINGS AND
SPECIFICATIONS.

Rev	Description	Date

PROJECT TITLE 15 Norfolk Avenue. London N15 6JX			DRAWING TITLE Proposed Os Map and location Plan		
			CLIENT Mr S Braun		
Date 27/10/2022	Project number 3715	DRWAING NUMBER PR - L001	Scale (@ A3) As indicated	Drawn by Cheski	

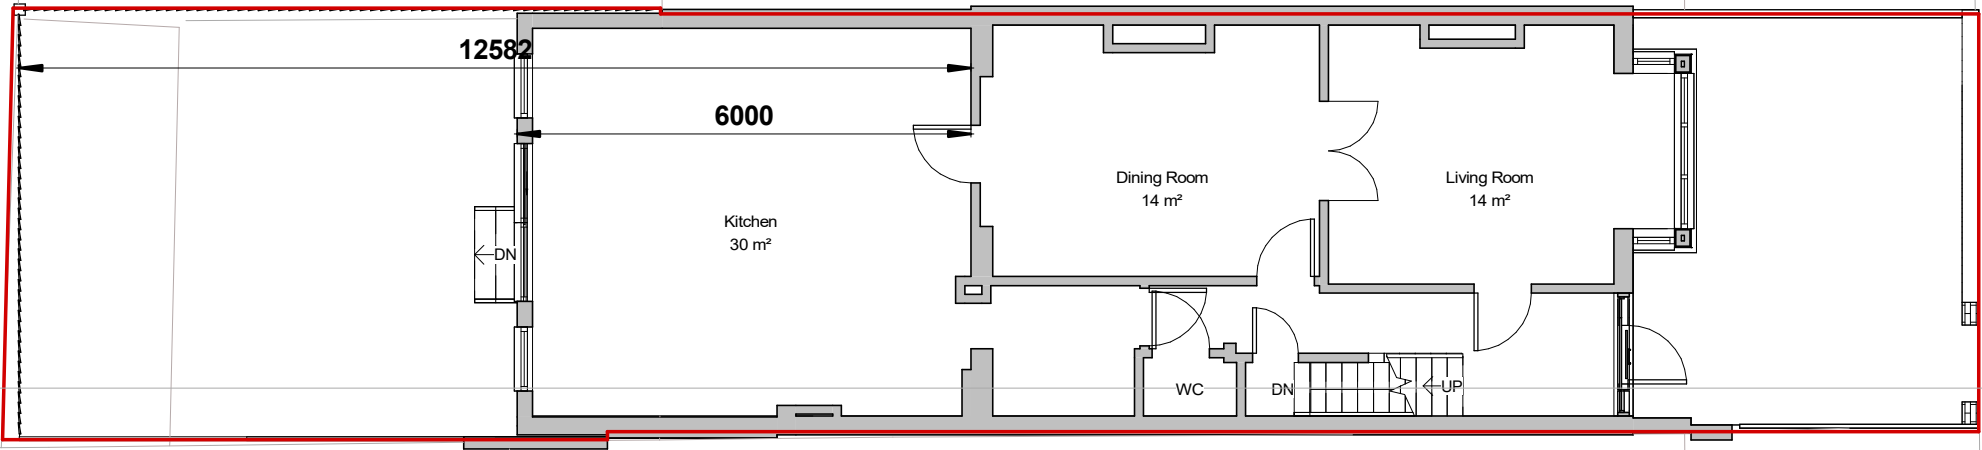




13

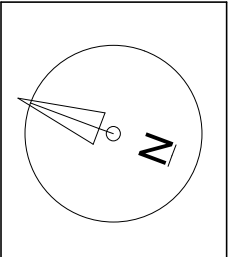 

NOTES:
CONTRACTORS MUST VERIFY ALL DIMENSIONS AT THE SITE BEFORE COMENCING ANY WORK.
NO CONSTRUCTION WORK BEFORE BUILDING CONTROL APPROVAL AND STRUCTURAL ENGINEER CONFIRMATION.
ANY DISCREPANCIES TO BE REPORTED TO GRIDKUNE.
ALL DRAWINGS ARE TO BE READ IN CONJUNCTION WITH ALL RELEVANT DRAWINGS AND SPECIFICATIONS.

Rev	Description	Date

PROJECT TITLE			DRAWING TITLE	
15 Norfolk Avenue. London N15 6JX			Proposed Ground Floor	
Date			CLIENT	
27/10/2022			Mr S Braun	
Project number			Scale (@ A3)	Drawn by
3715			1 : 100	Cheski
DRWAING NUMBER			PLANNING SERVICES	
PR - P001				

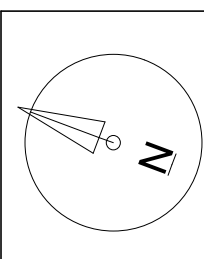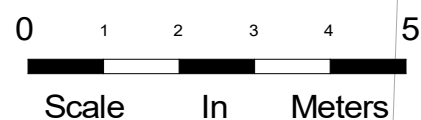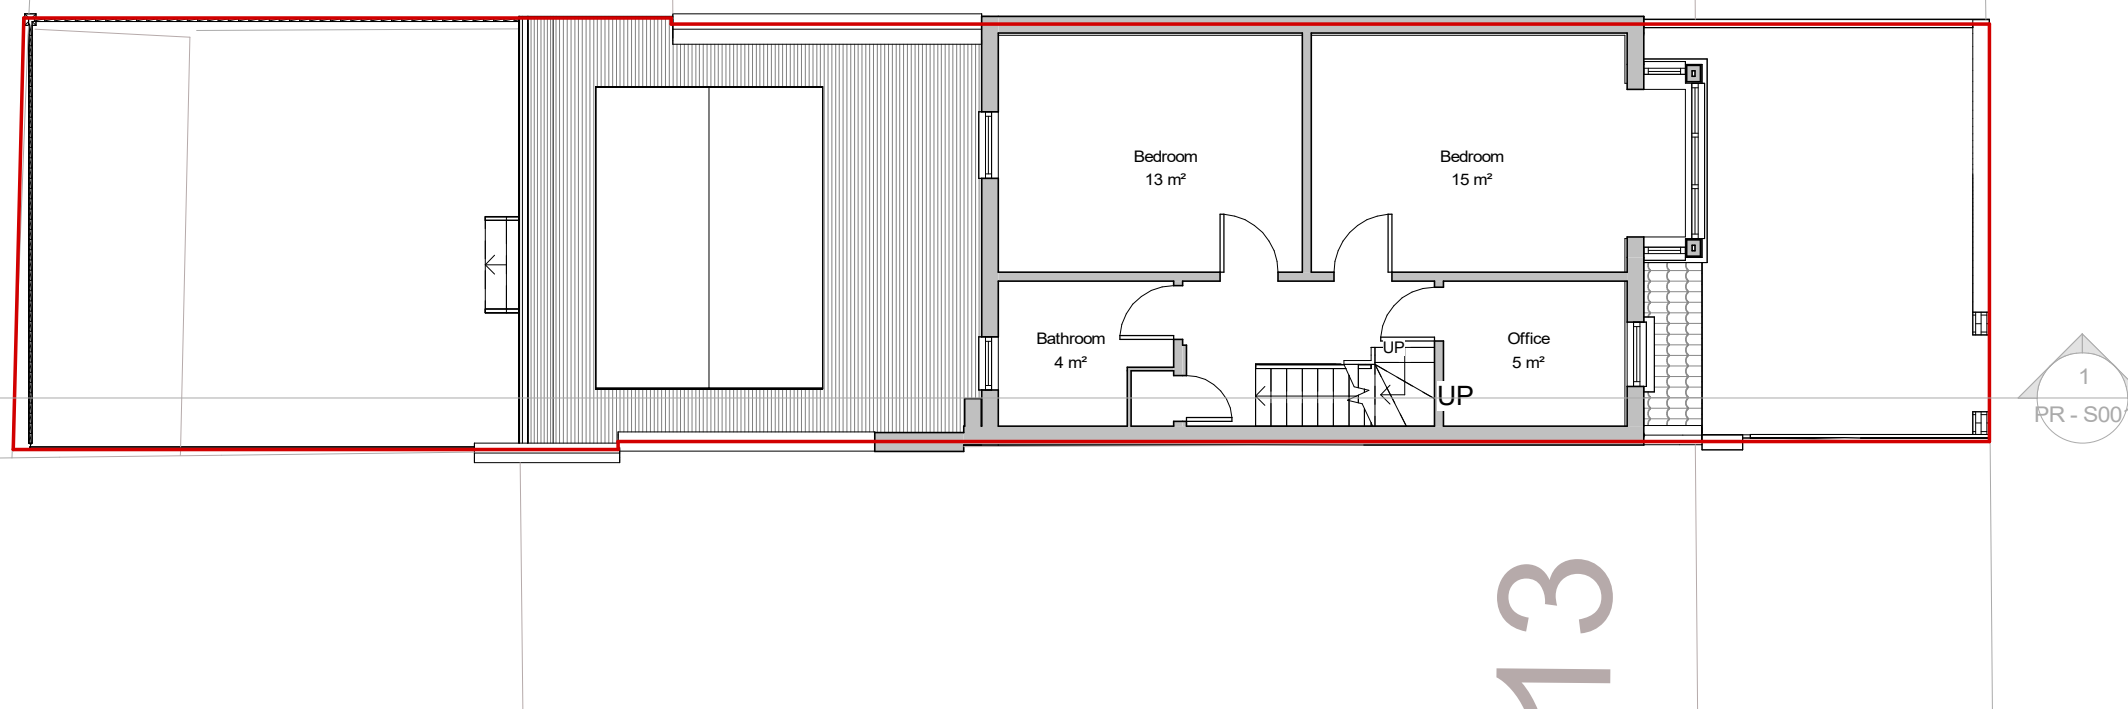

NOTES.
CONTRACTORS MUST VERIFY ALL DIMENSIONS
AT THE
SITE BEFORE COMENCING ANY WORK.

NO CONSTRUCTION WORK BEFORE BUILDING
CONTROL
APPROVAL AND STRUCTURAL ENGINEER
CONFIRMATION.

ANY DISCREPANCIES TO BE REPORTED TO
GRIDKUNE.



ALL DRAWINGS ARE TO BE READ IN
CONJUNCTION WITH
ALL RELEVANT DRAWINGS AND
SPECIFICATIONS.

[illegible]

PROJECT TITLE		
15 Norfolk Avenue. London N15 6JX		
Date	Project number	DRWAING NUMBER
27/10/2022	3715	PR - P002

DRAWING TITLE	
Proposed First Floor	
CLIENT	
Mr S Braun	
Scale (@ A3)	Drawn by
1 : 100	Cheski



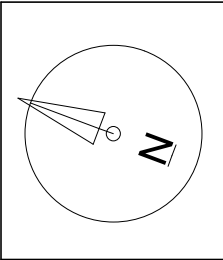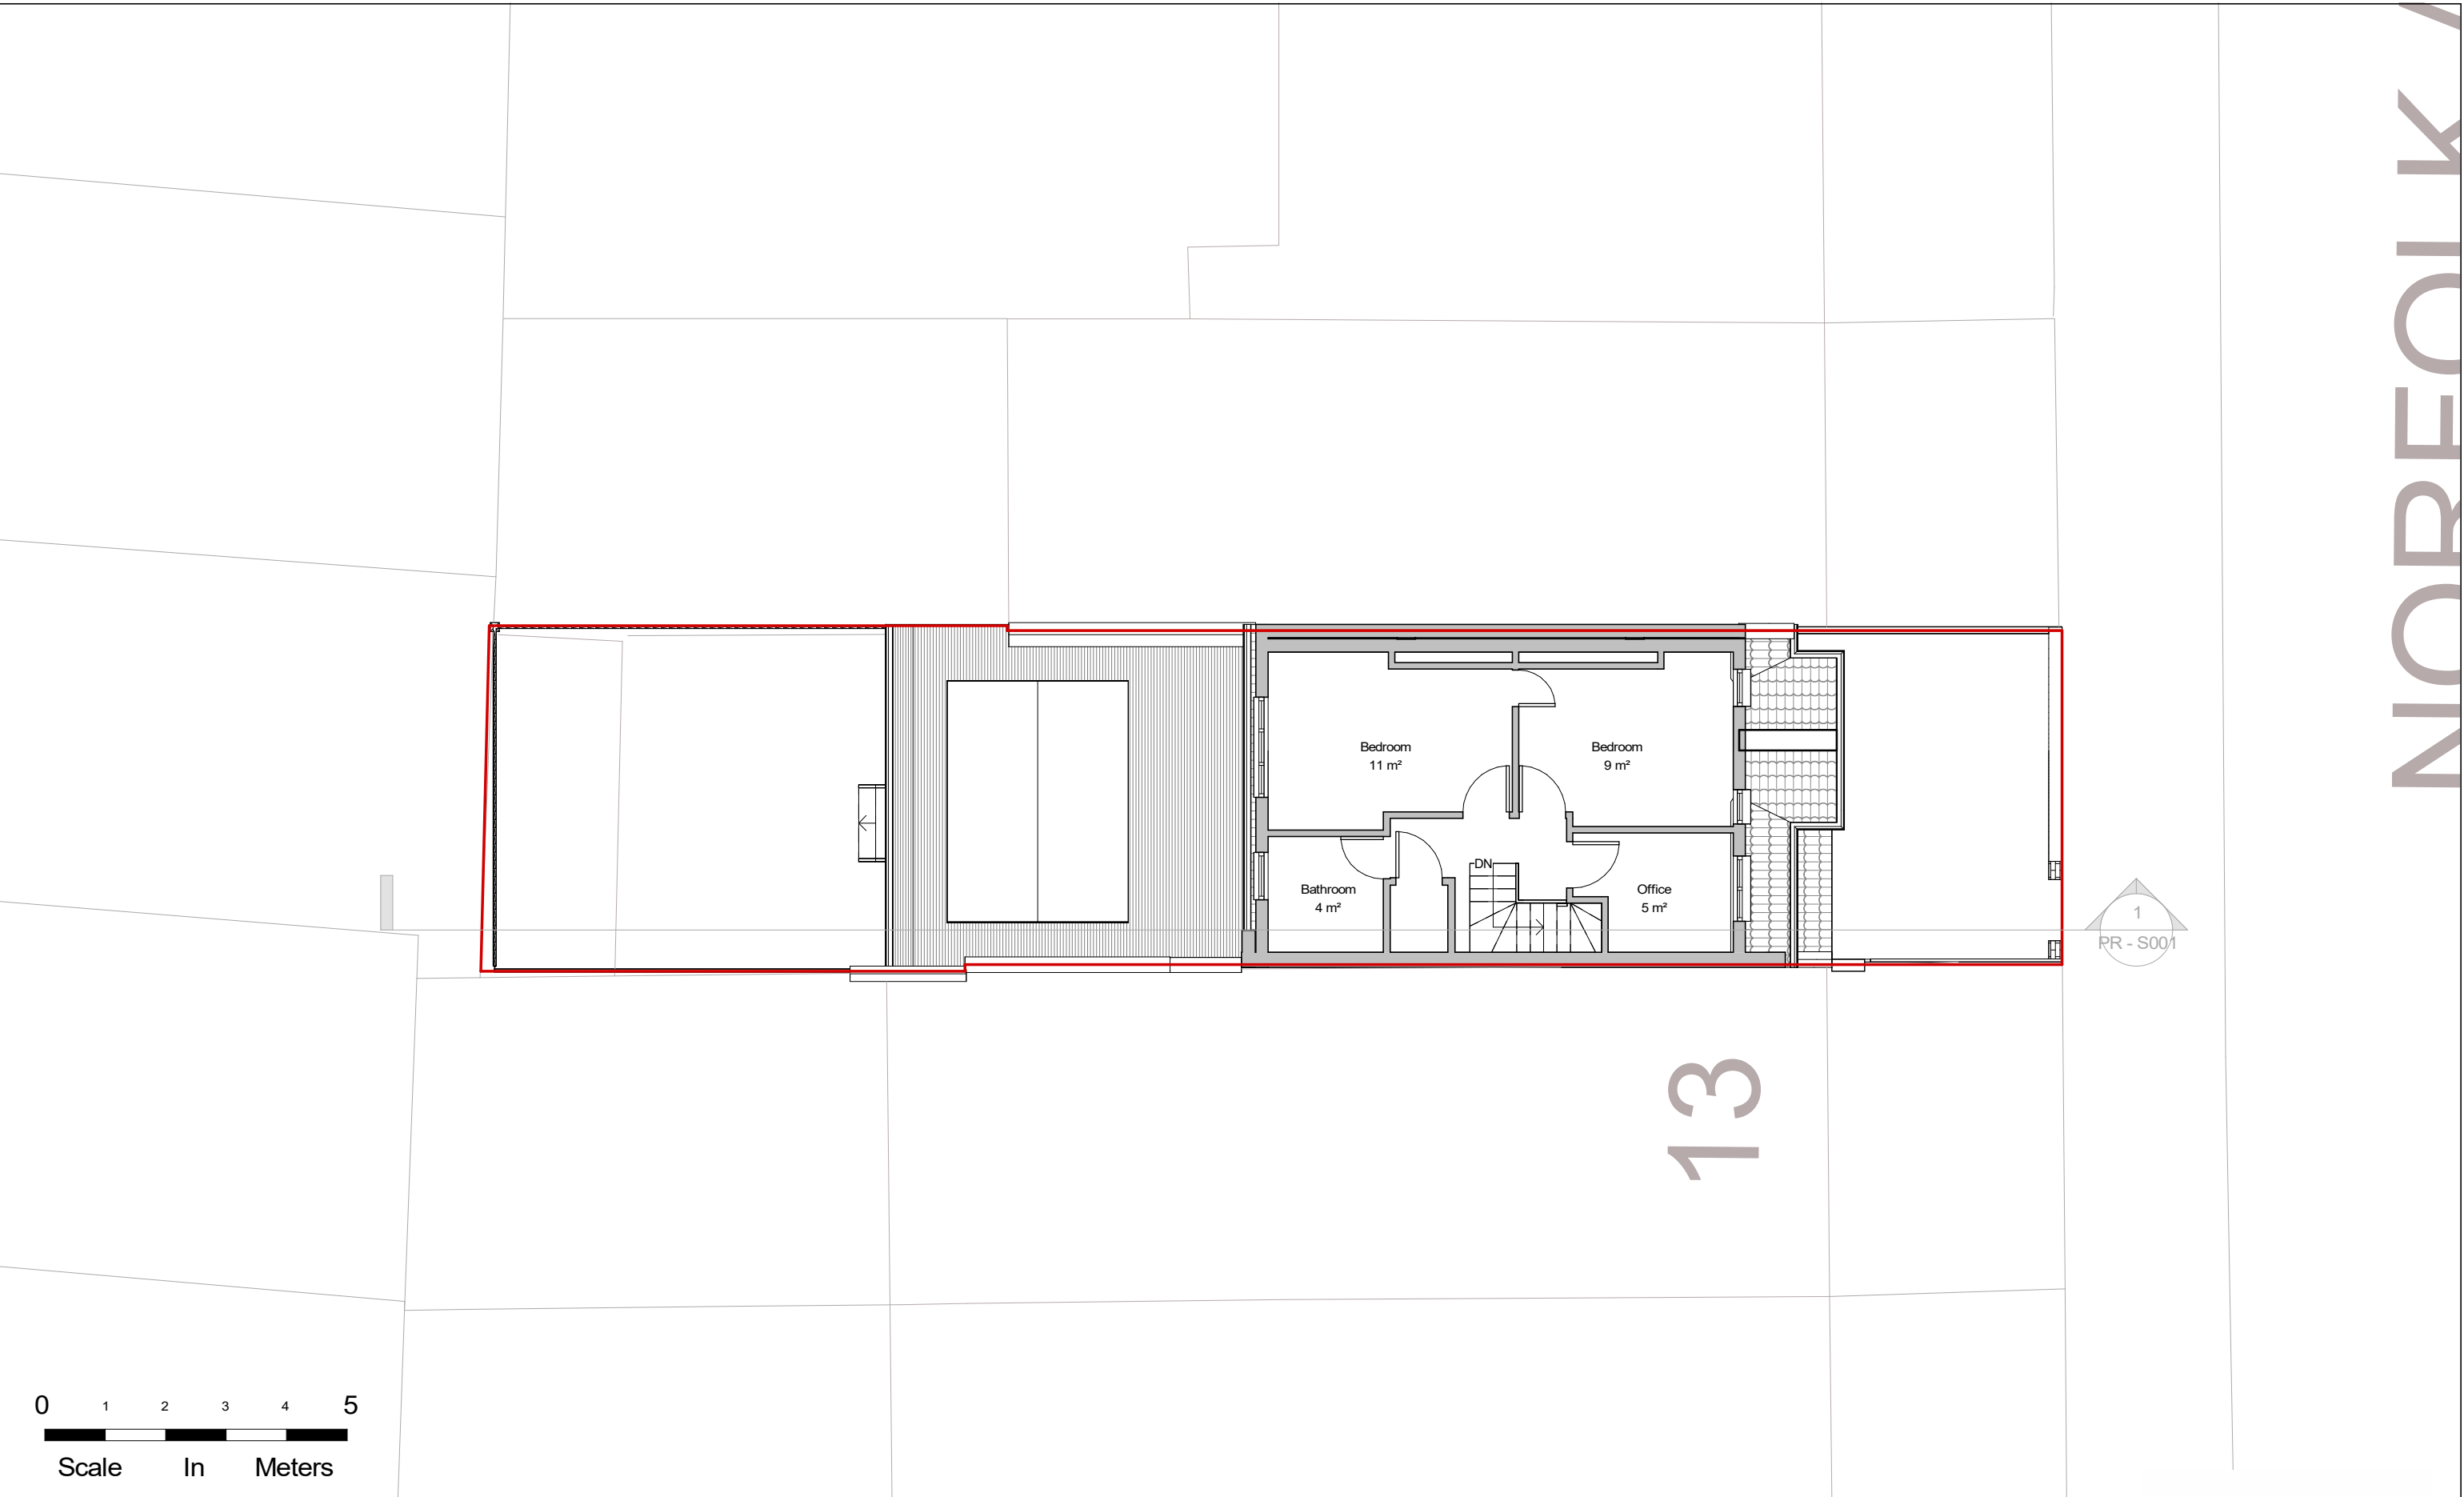

NOTES:
CONTRACTORS MUST VERIFY ALL DIMENSIONS
AT THE
SITE BEFORE COMENCING ANY WORK.

NO CONSTRUCTION WORK BEFORE BUILDING
CONTROL APPROVAL AND STRUCTURAL ENGINEER
CONFIRMATION.




ANY DISCREPANCIES TO BE REPORTED TO
GRIDKUNE.
ALL DRAWINGS ARE TO BE READ IN
CONJUNCTION WITH
ALL RELEVANT DRAWINGS AND
SPECIFICATIONS.

Rev	Description	Date

PROJECT TITLE		
15 Norfolk Avenue. London N15 6JX		
Date	Project number	DRWAING NUMBER
27/10/2022	3715	PR - P003

DRAWING TITLE	
Proposed Loft	
CLIENT	
Mr S Braun	
Scale (@ A3)	Drawn by
1 : 100	Cheski



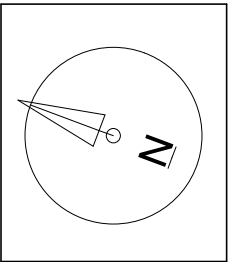 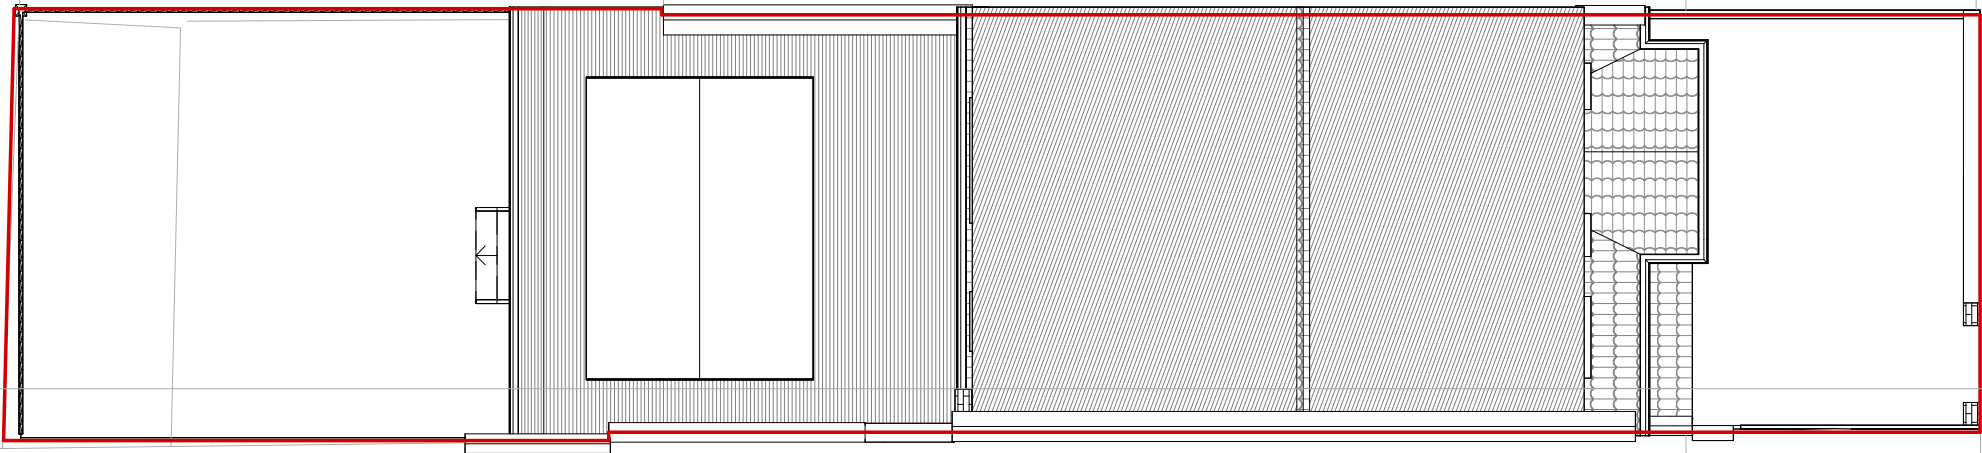

NOTES:
CONTRACTORS MUST VERIFY ALL DIMENSIONS
AT THE
SITE BEFORE COMENCING ANY WORK.

NO CONSTRUCTION WORK BEFORE BUILDING
CONTROL APPROVAL AND STRUCTURAL ENGINEER
CONFIRMATION.

ANY DISCREPANCIES TO BE REPORTED TO
GRIDKUNE.
ALL DRAWINGS ARE TO BE READ IN
CONJUNCTION WITH
ALL RELEVANT DRAWINGS AND
SPECIFICATIONS.

Rev	Description	Date

PROJECT TITLE

15 Norfolk Avenue. London N15 6JX

Date
27/10/2022

Project number
3715

DRWAING NUMBER
PR - P004

DRAWING TITLE

Proposed Roof Plan

CLIENT


Mr S Braun

Scale (@ A3)
1 : 100

Drawn by
Cheski




PLANNING SERVICES

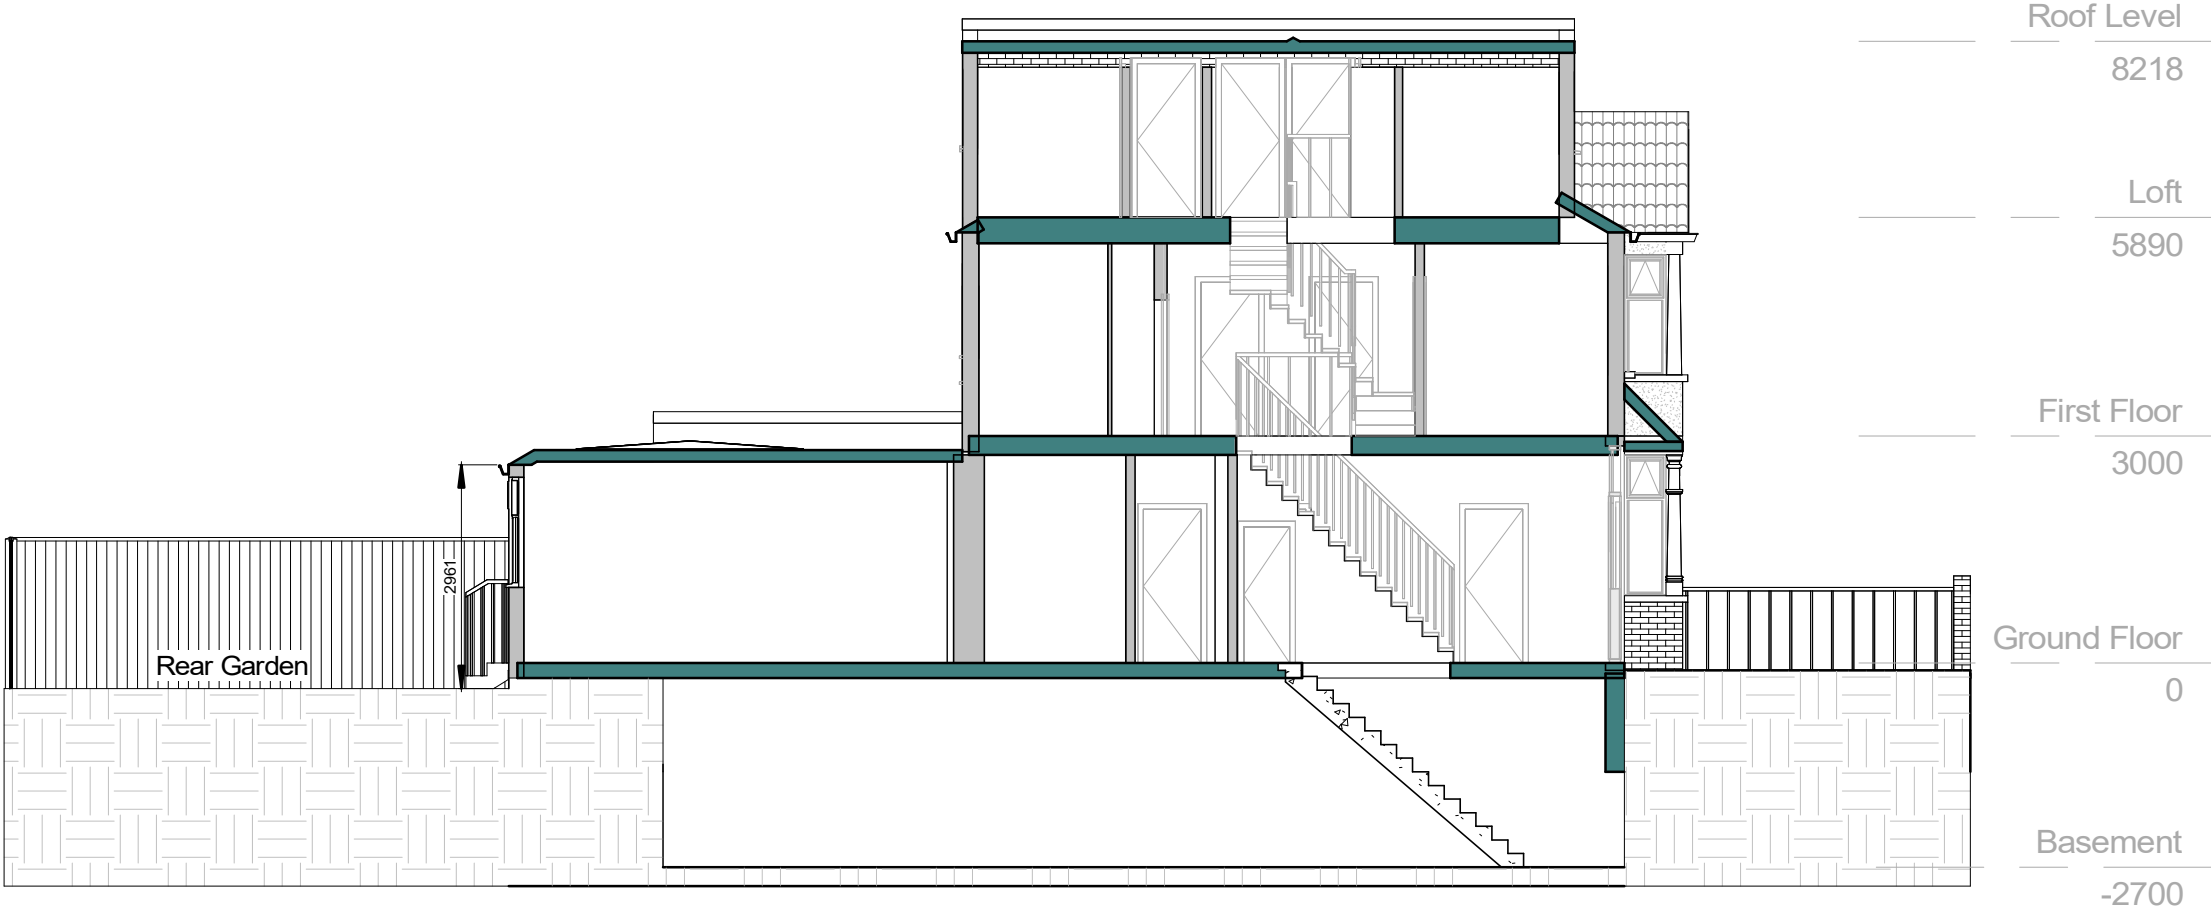

Rev	Description	Date

NOTES:
CONTRACTORS MUST VERIFY ALL DIMENSIONS AT THE SITE BEFORE COMENCING ANY WORK.
NO CONSTRUCTION WORK BEFORE BUILDING CONTROL APPROVAL AND STRUCTURAL ENGINEER CONFIRMATION.
ANY DISCREPANCIES TO BE REPORTED TO GRIDKUNE.
ALL DRAWINGS ARE TO BE READ IN CONJUNCTION WITH ALL RELEVANT DRAWINGS AND SPECIFICATIONS.

 PROJECT TITLE 15 Norfolk Avenue. London N15 6JX			DRAWING TITLE Proposed Section		
			CLIENT Mr S Braun		
Date 27/10/2022	Project number 3715	DRWAING NUMBER PR - S001	Scale (@ A3) 1 : 100	Drawn by Cheski	