


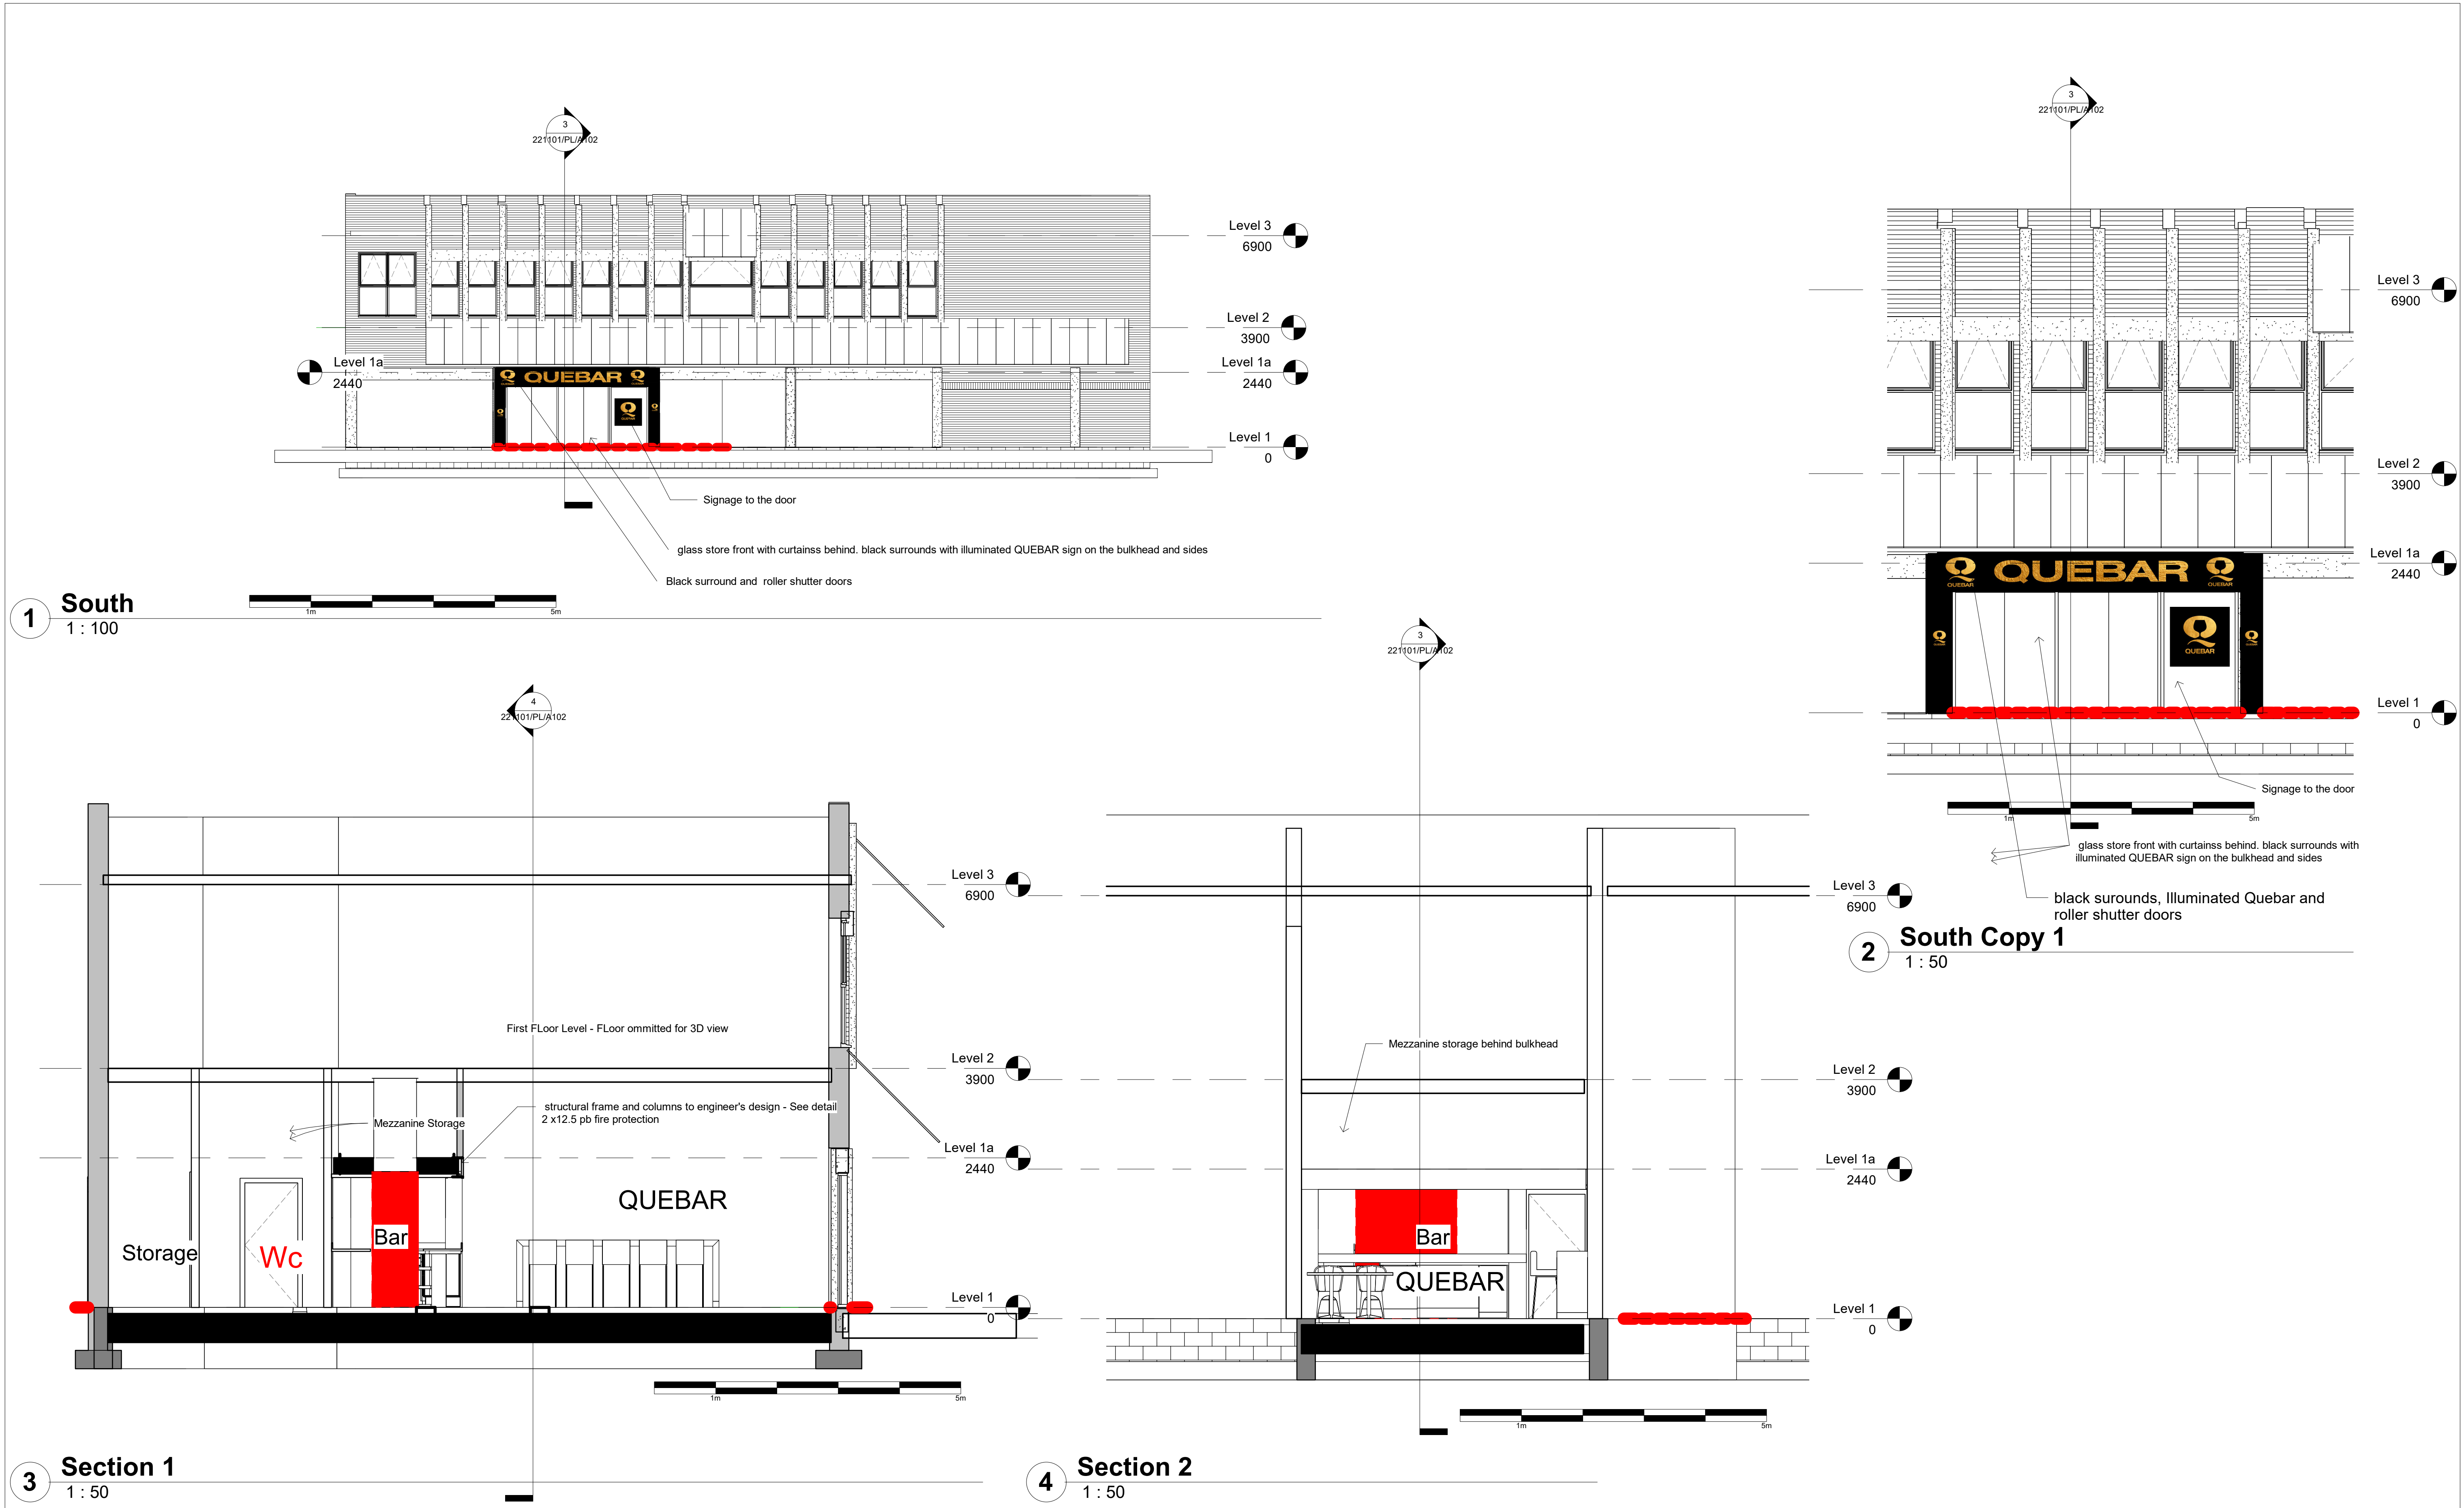



RIBA
Chartered Architect

No.	Description	Date

FENIT HOLDINGS LIMITED

Thriftwood House
Tusmore
Oxford OX27 7SL

Tel: 07770 943510
Email: mike@fenit.com

Do not scale from this drawing. All written dimensions subject to verification (by contractor) on site. This drawing, design, and building works are copyright of Fenit Holdings Ltd. and are not to be reproduced or amended without written permission. No liability will be accepted for amendments by others. Structural, M&E, and other services shown are indicative only.

CODE	STATUS	SUITABILITY DESCRIPTION	PURPOSE OF ISSUE	Drawing Bar Scale:

Unit W 560-568 High Road
Tottenham N17 9TA

SHEET

Shop Front Elevation and Section

CLIENT		Pius Aneke	
Date	Project number	Scale (@ A1)	
Issue		As indicated	
Date	Project Number	DRAWING NUMBER	REV
Author		221101/PL/A102	
Checked by			
Checker			