




1 Block Plan
1 : 500

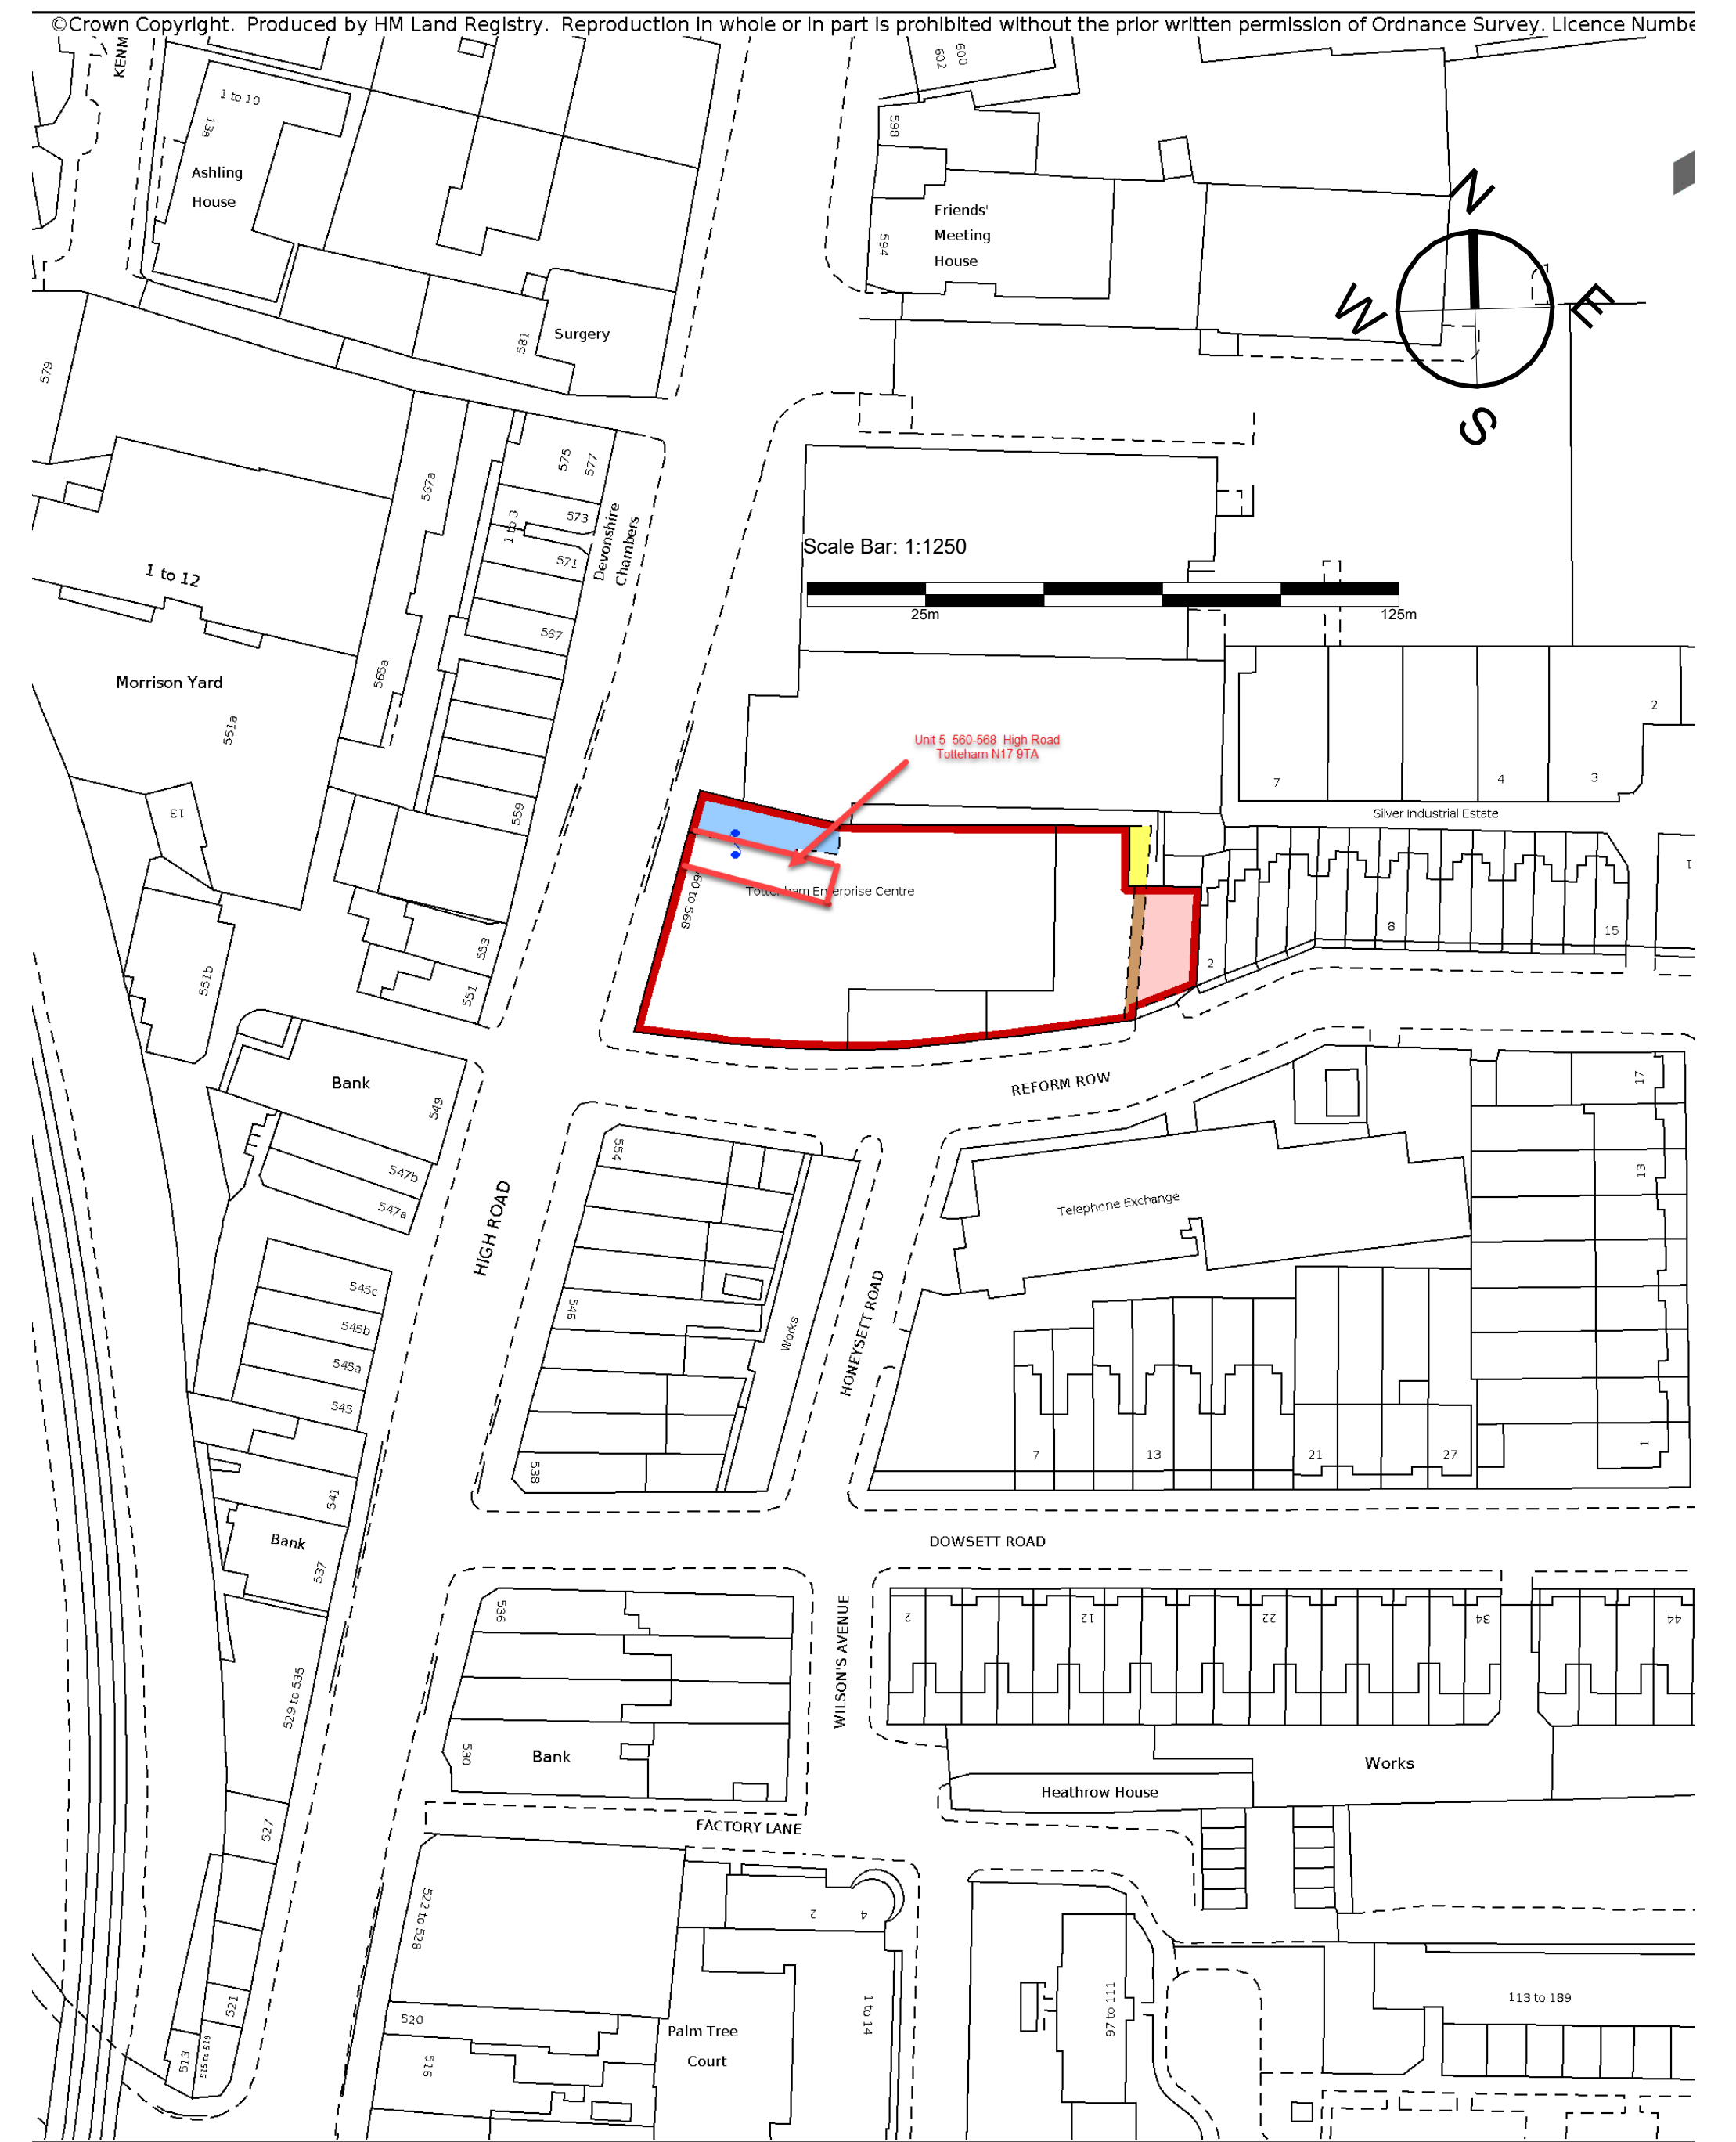

2 Location Plan
1 : 1250

No.	Description	Date

FENIT HOLDINGS LIMITED					Thriftwood House Tusmore Oxford OX27 7SL		Tel: 07770 943510 Email: mike@fenit.com		Do not scale from this drawing. All written dimensions subject to verification (by contractor) on site. This drawing, design, and building works are copyright of Fenit Holdings Ltd. and are not to be reproduced or amended without written permission. No liability will be accepted for amendments by others. Structural, M&E, and other services shown are indicative only.				
CODE	STATUS	SUITABILITY DESCRIPTION	PURPOSE OF ISSUE	Drawing Bar Scale:		Unit W 560-568 High Road Tottenham N17 9TA							
SHEET						Location Plan & Site Plan							
CLIENT						Pius Aneke							
Date						Project number					Scale (@ A1)		
Issue						Drawing Number					As indicated		
Date						DRAWING NUMBER					REV		
Author						221101/PL/A98							
Checked by													
Checker													