




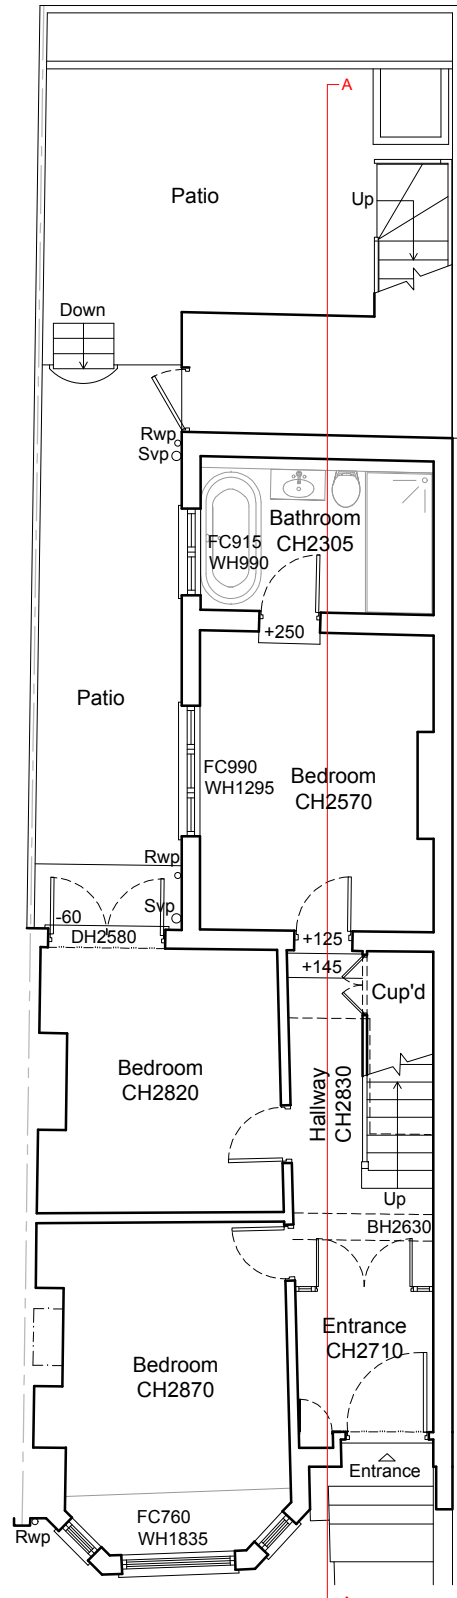


Ground Floor Plan  
As Existing 1:100

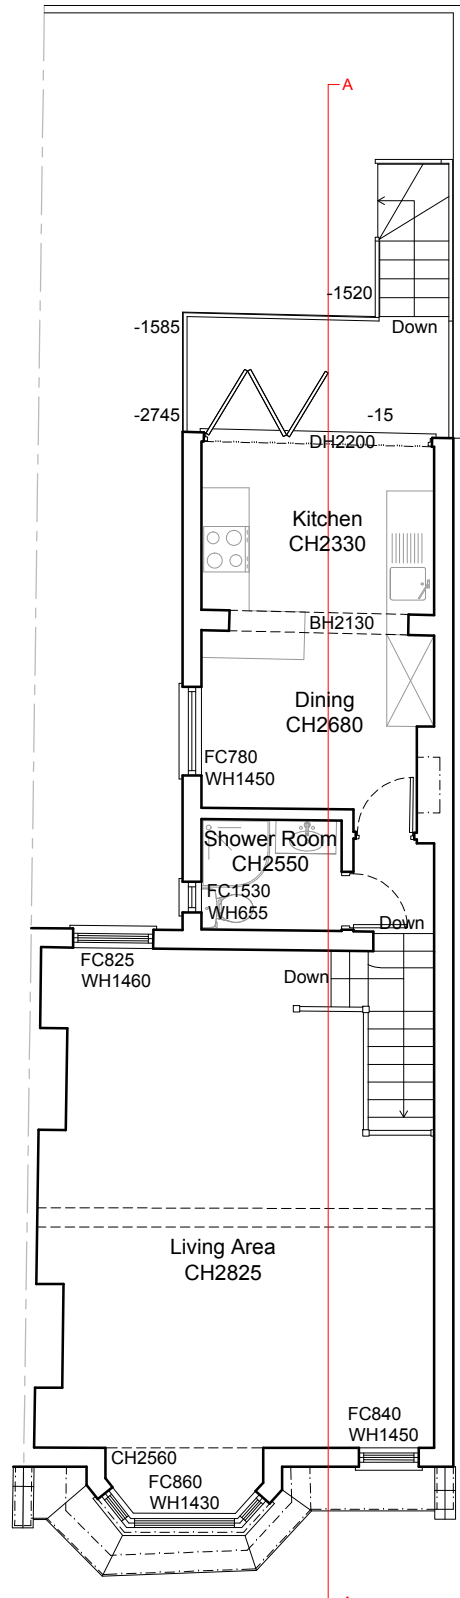

First Floor Plan  
As Existing 1:100

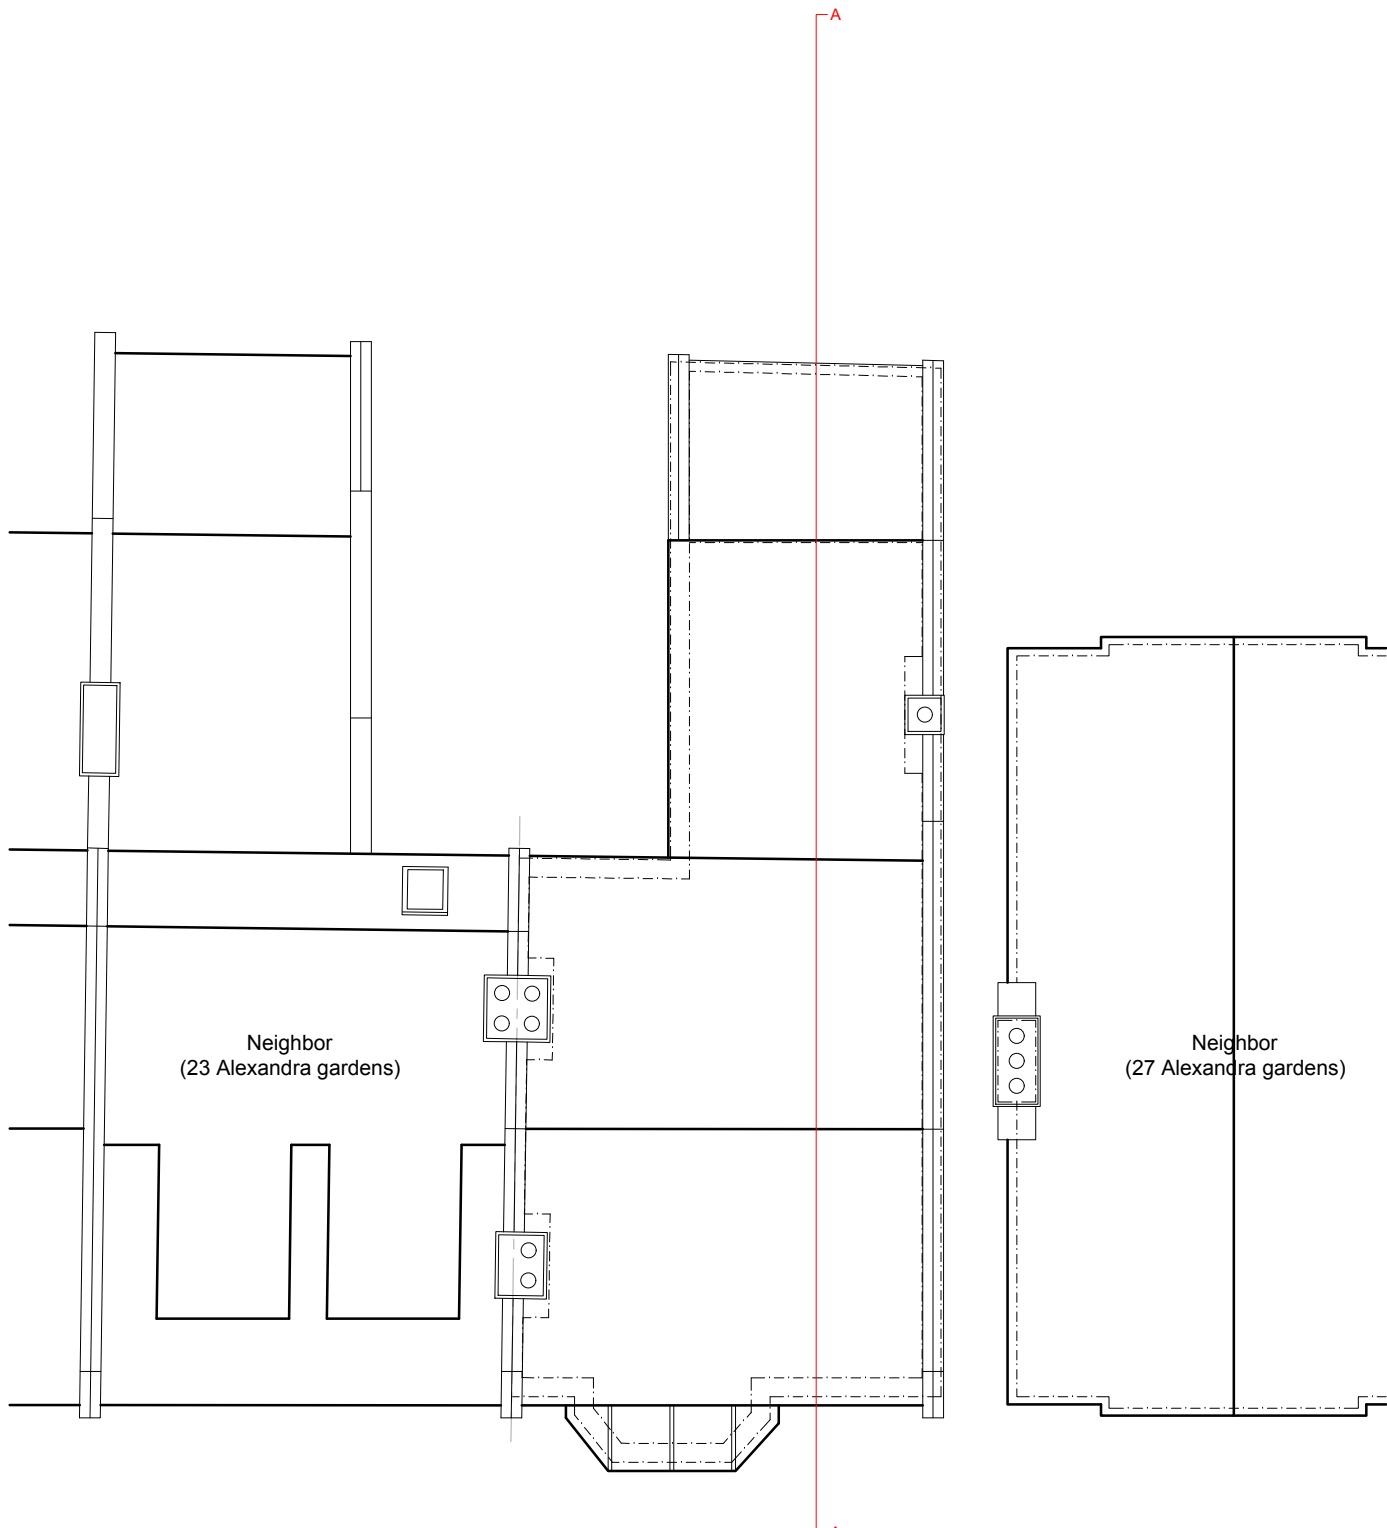


Roof Plan  
As Existing 1:100

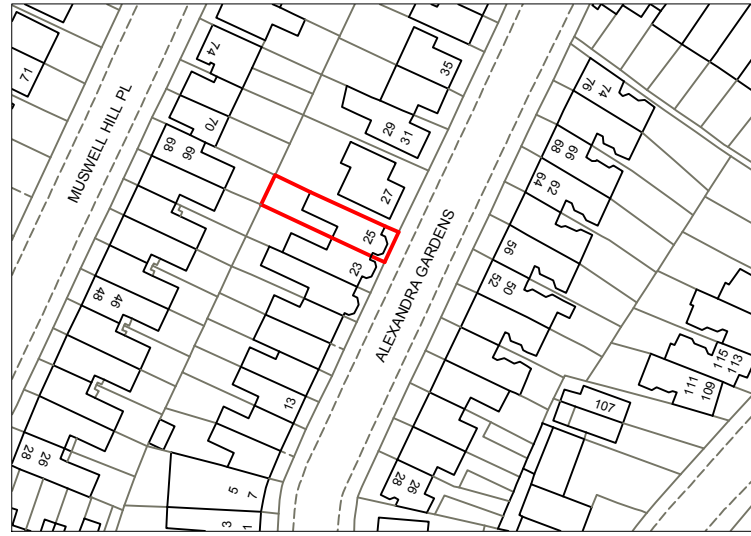



Location Plan

Scale 1:1250

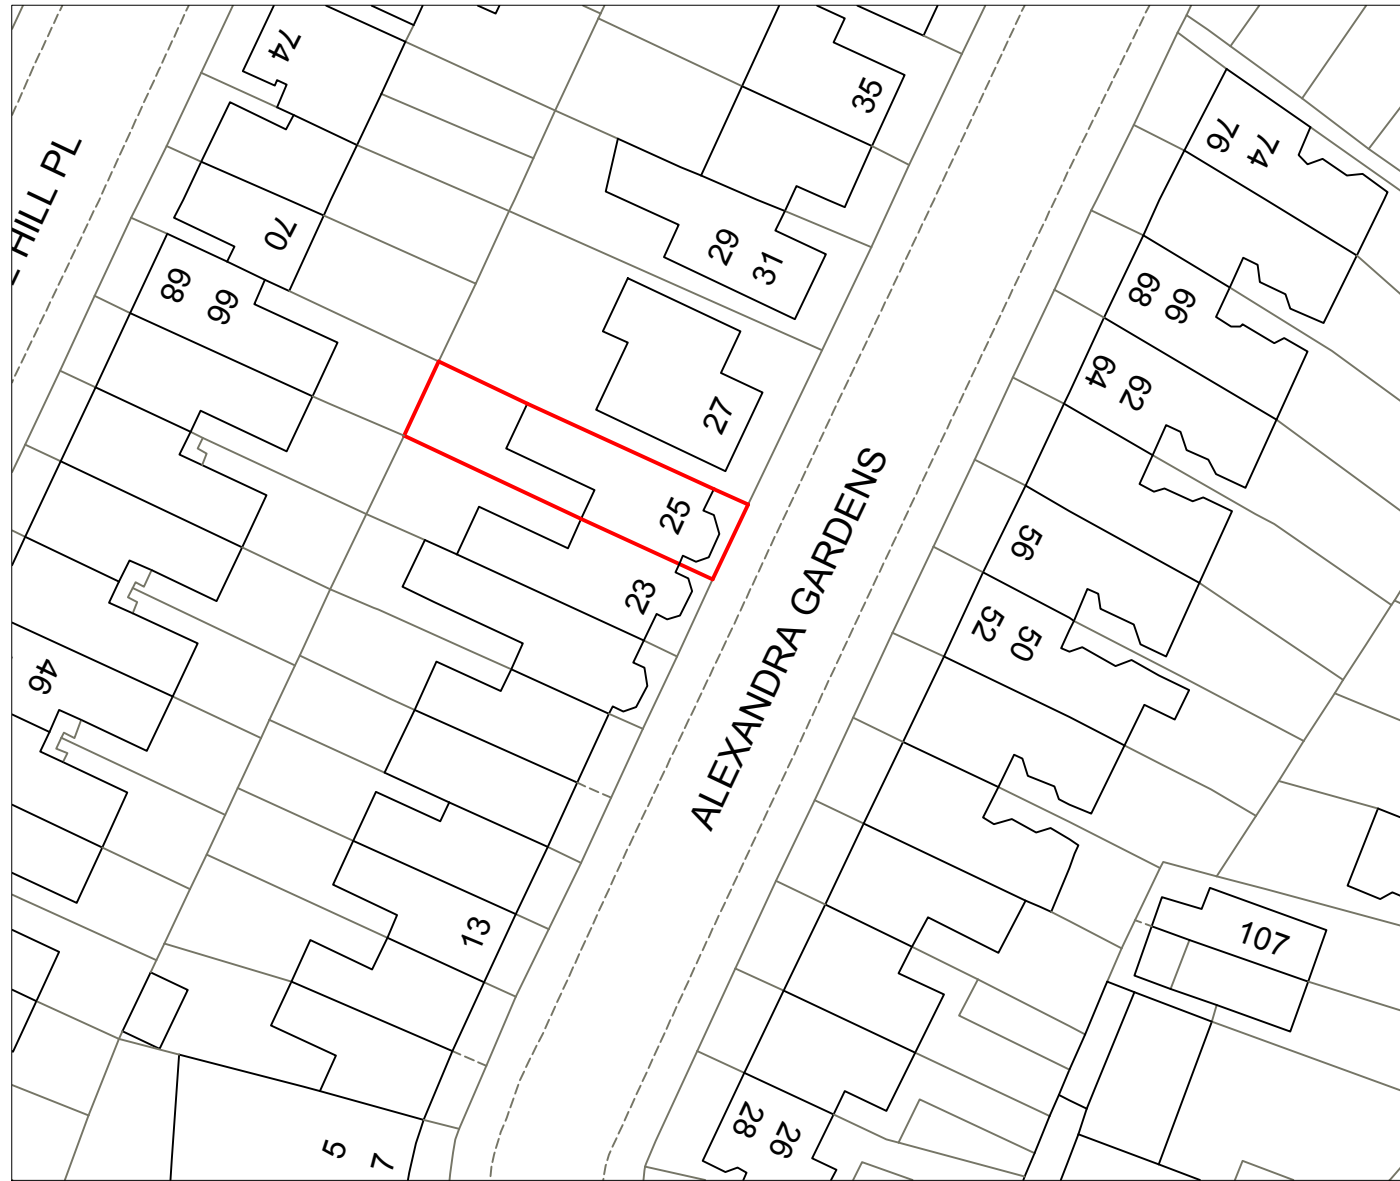

Existing & Proposed  
Block Plan


Scale 1:500

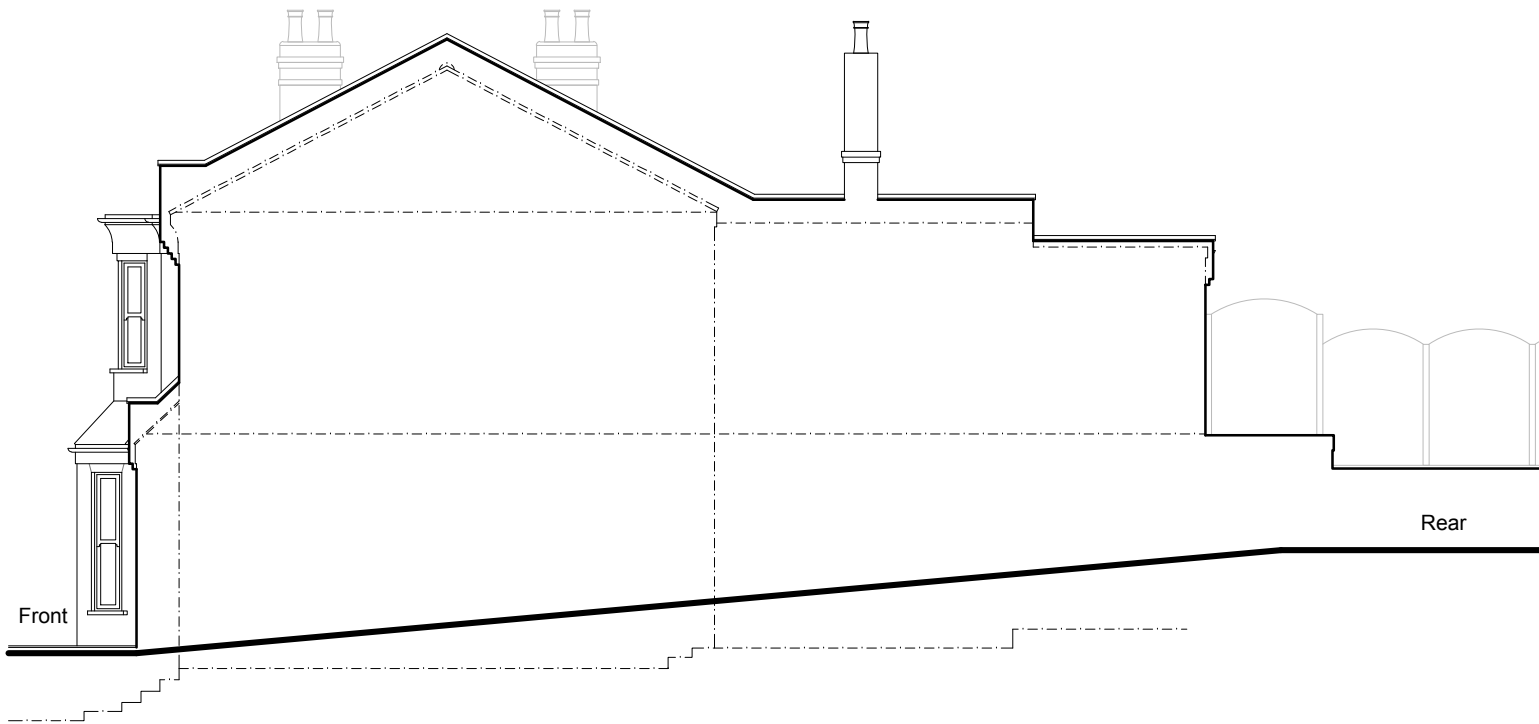 

Side Elevation  
As Existing 1:100




Rear Elevation  
As Existing 1:100

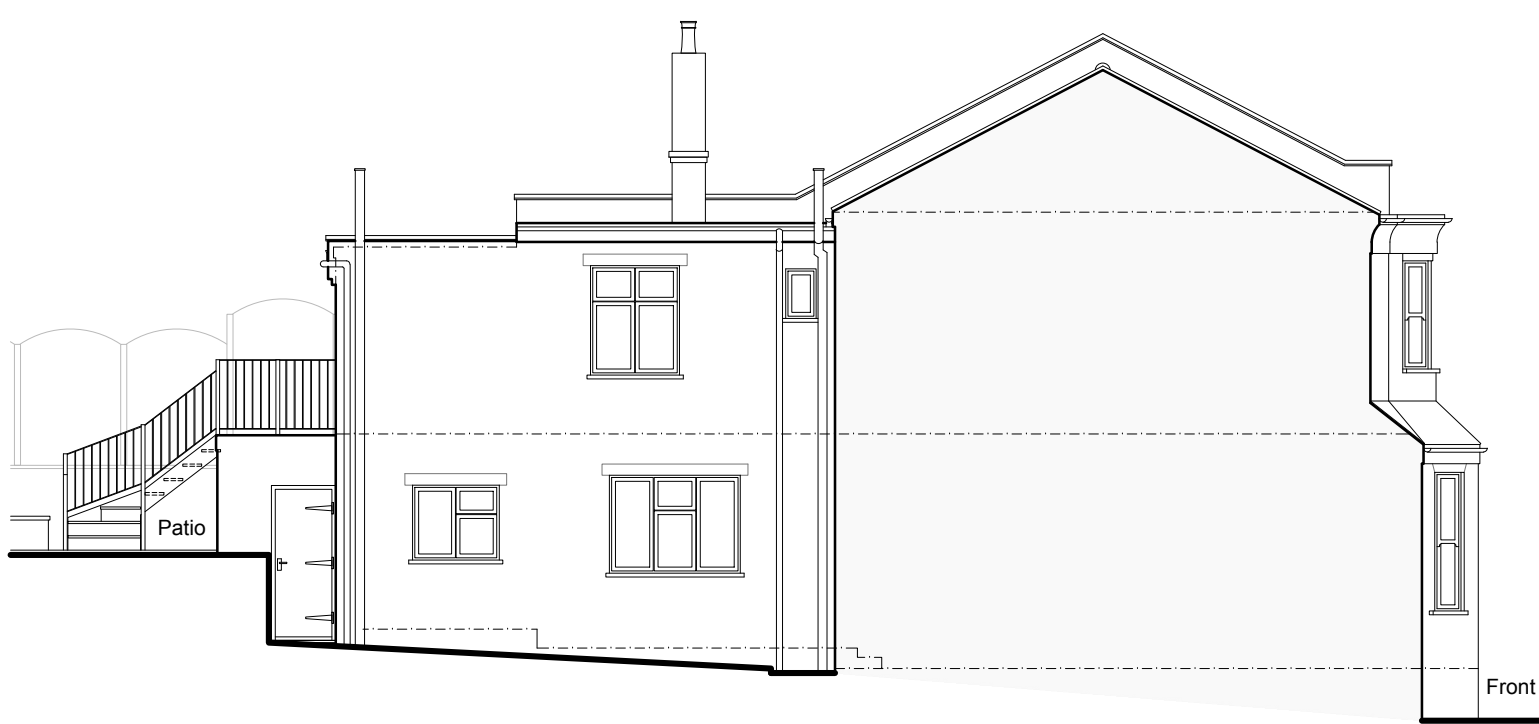

Side Elevation  
As Existing 1:100



Front Elevation  
As Existing 1:100

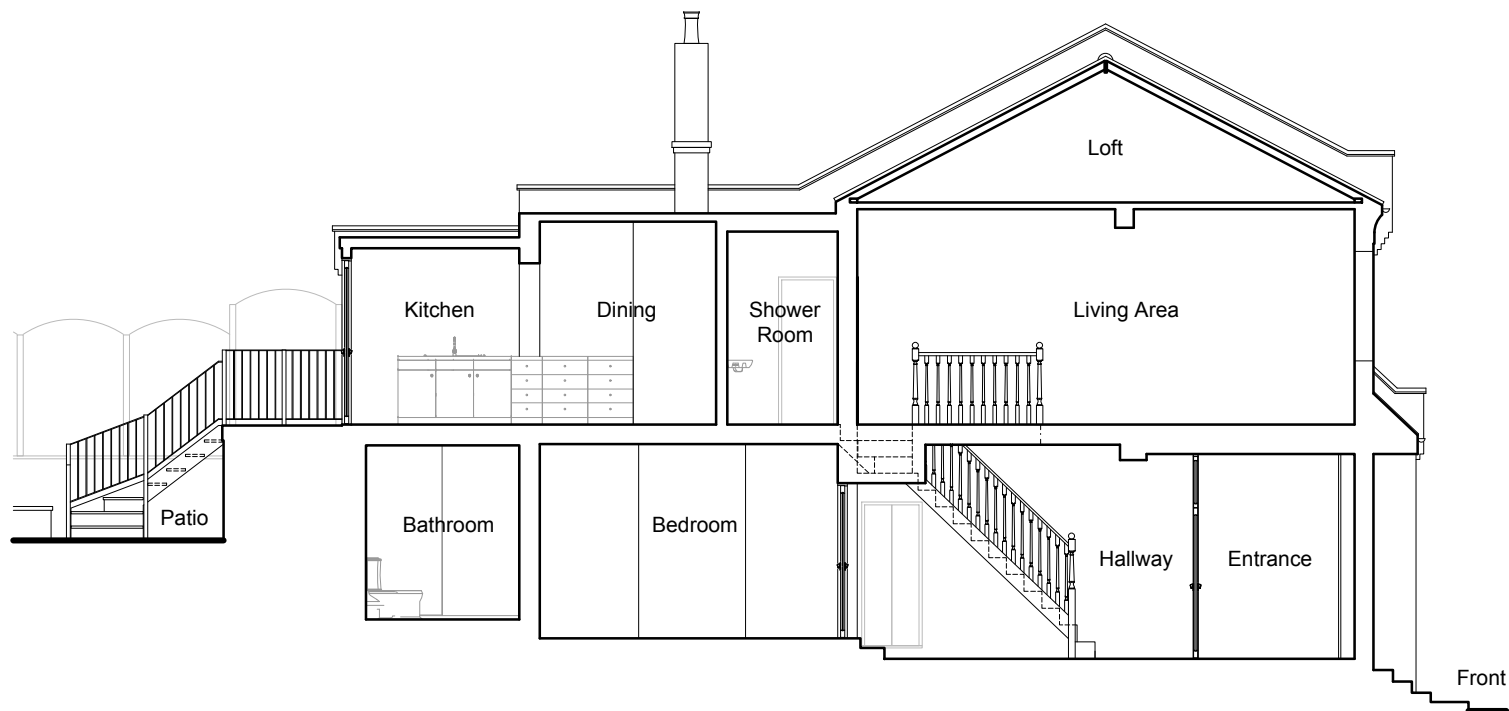

Section A-A  
As Existing 1:100

NOTES:

© COPYRIGHT - DETAILED PLANNING LTD

All dimension should be checked on site prior to works commencing. Variations in squareness, depth of plaster etc. must be checked for. Where new walls are shown as aligned with existing walls, physical removal of brickwork and / or plaster to establish the actual position of the wall being attached to must be checked.


Any discrepancies should be reported in writing immediately.

When printing off PDF's, check that the drawings are printed to correct paper size and scale.

Documents should be used as to the drawing status described

Property owner to ensure that all aspects of the "party wall etc., act 1996" are complied with prior to any works commencing on site.

Client to be aware of CDM duties and appoint/act as appropriate.

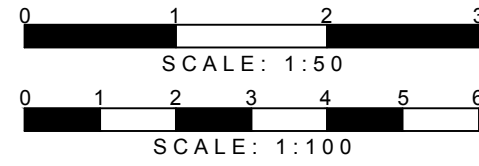

DETAILED PLANNING

1st FLOOR, 3111 CHASE ROAD  
SOUTHGATE  
LONDON N14 6JS

T 0208 1500 494  
E INFO@DETAILED-PLANNING.CO.UK  
WWW.DETAILED-PLANNING.CO.UK

SITE

25 Alexandra Gardens, Muswell Hill, N10 3RN

DRAWING TITLE

Location Plan, Block Plan, Existing Drawings

DRAWINGS STATUS

Planning

SCALE DATE DRAWN CHECKED

As Noted @ A1

Nov 2022

P.C.

R.S.

DRAWING NO.

20894C\_NMA

SH1

SH1

0