




ALL DIMENSION TO BE CHECKED ON SITE.
COPYRIGHT RESERVED.

 

- Boundary Line
- Existing Walls
- Proposed Walls

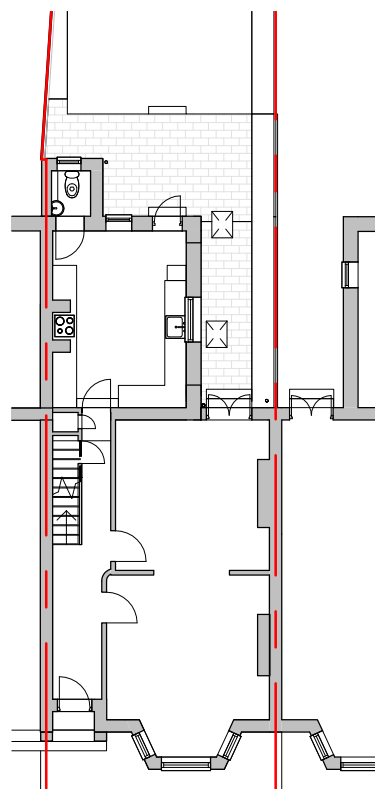

KEY PLAN
SCALE 1:200

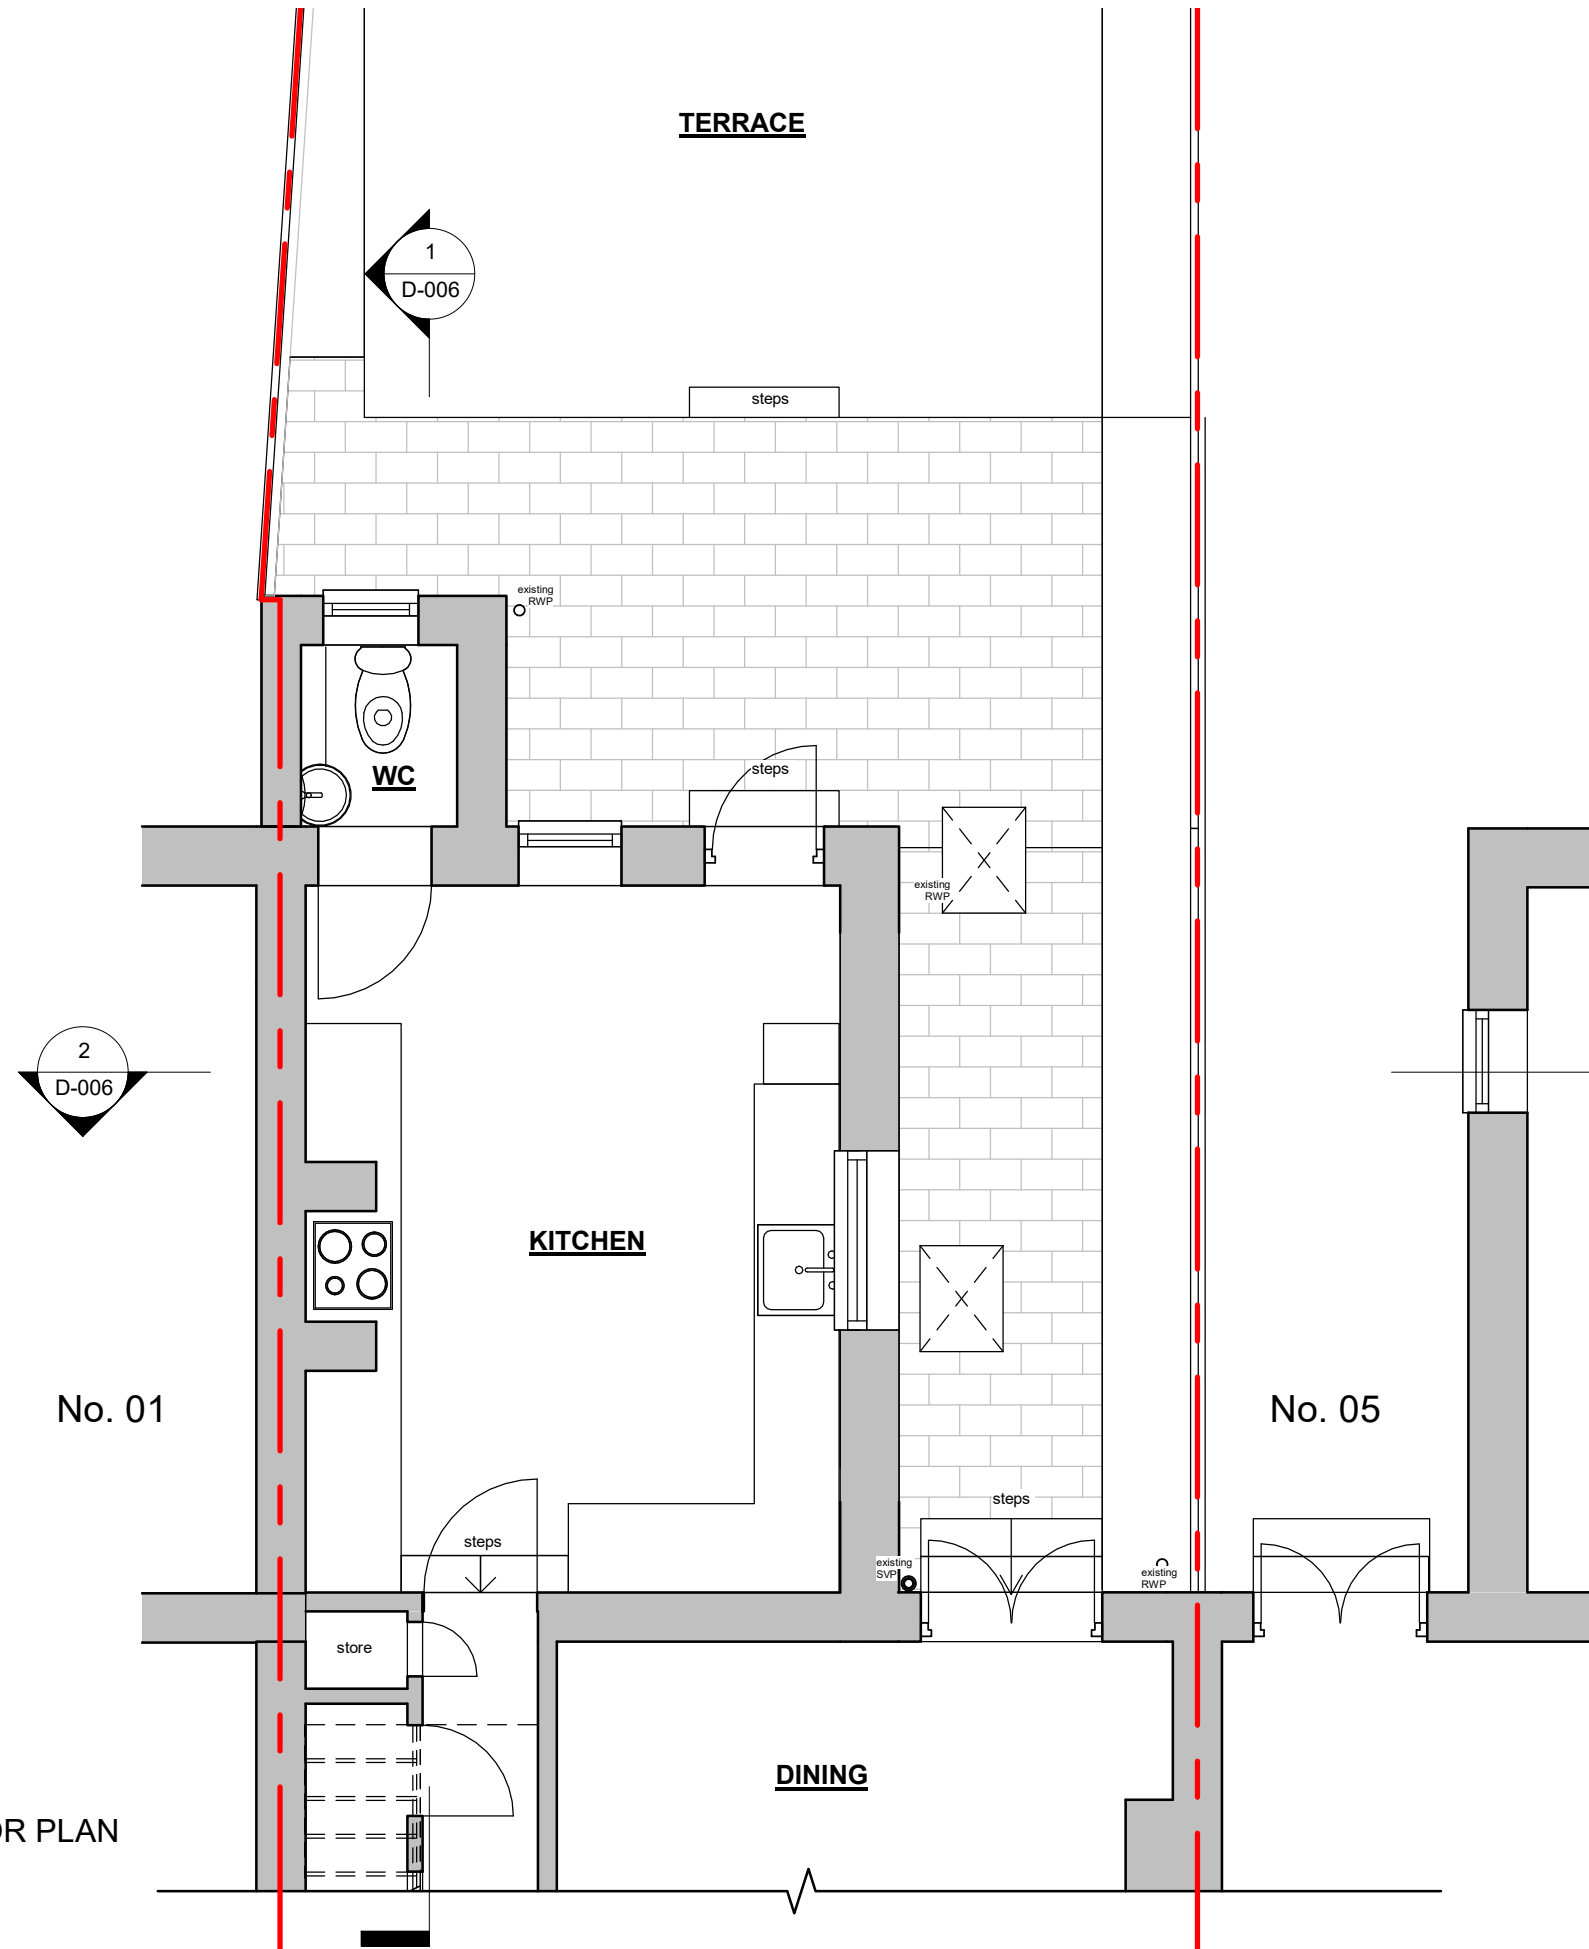

EXISTING GROUND FLOOR PLAN
SCALE 1:50



*	Certificate of Lawfulness	AG	08.11.2022
REVISSUE	NOTE	DRN	DATE

SCALE	DATE	DRN	CHK
1:50@A3	18.10.2022	AG	MH

PROJECT

3 Gladwell Rd, Crouch End,
N8 9AA

DRAWING

Existing Ground Floor Plan

bubble
architects

STUDIO 205 THE BUSWORKS
39-41 NORTH ROAD
LONDON N7 9DP
WWW.BUBBLEARCHITECTS.CO.UK

JOB NO	DRAWING NO	REV
022032	P-00-D-003	*