




ALL DIMENSION TO BE CHECKED ON SITE.
COPYRIGHT RESERVED.

 

— Boundary Line

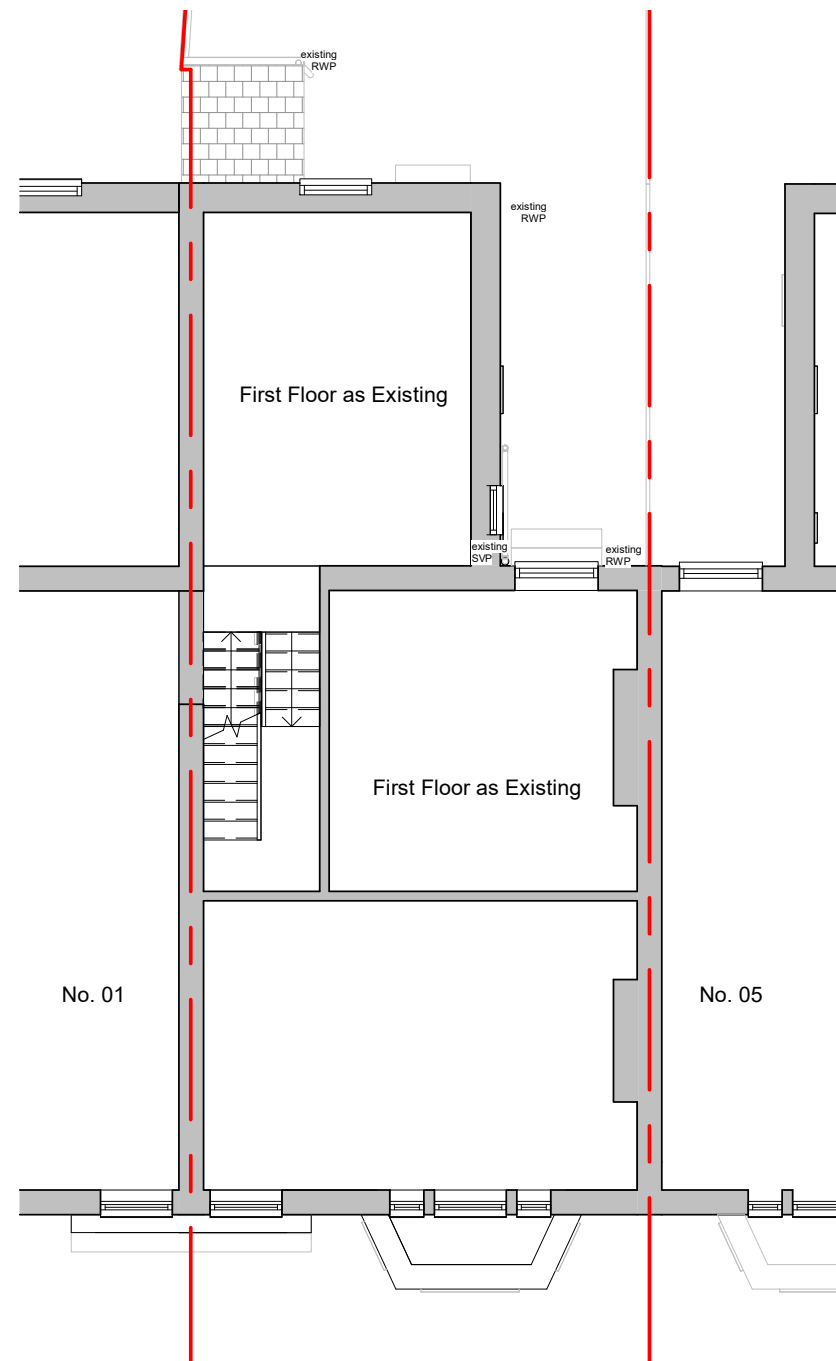

EXISTING FIRST FLOOR PLAN
SCALE 1:100

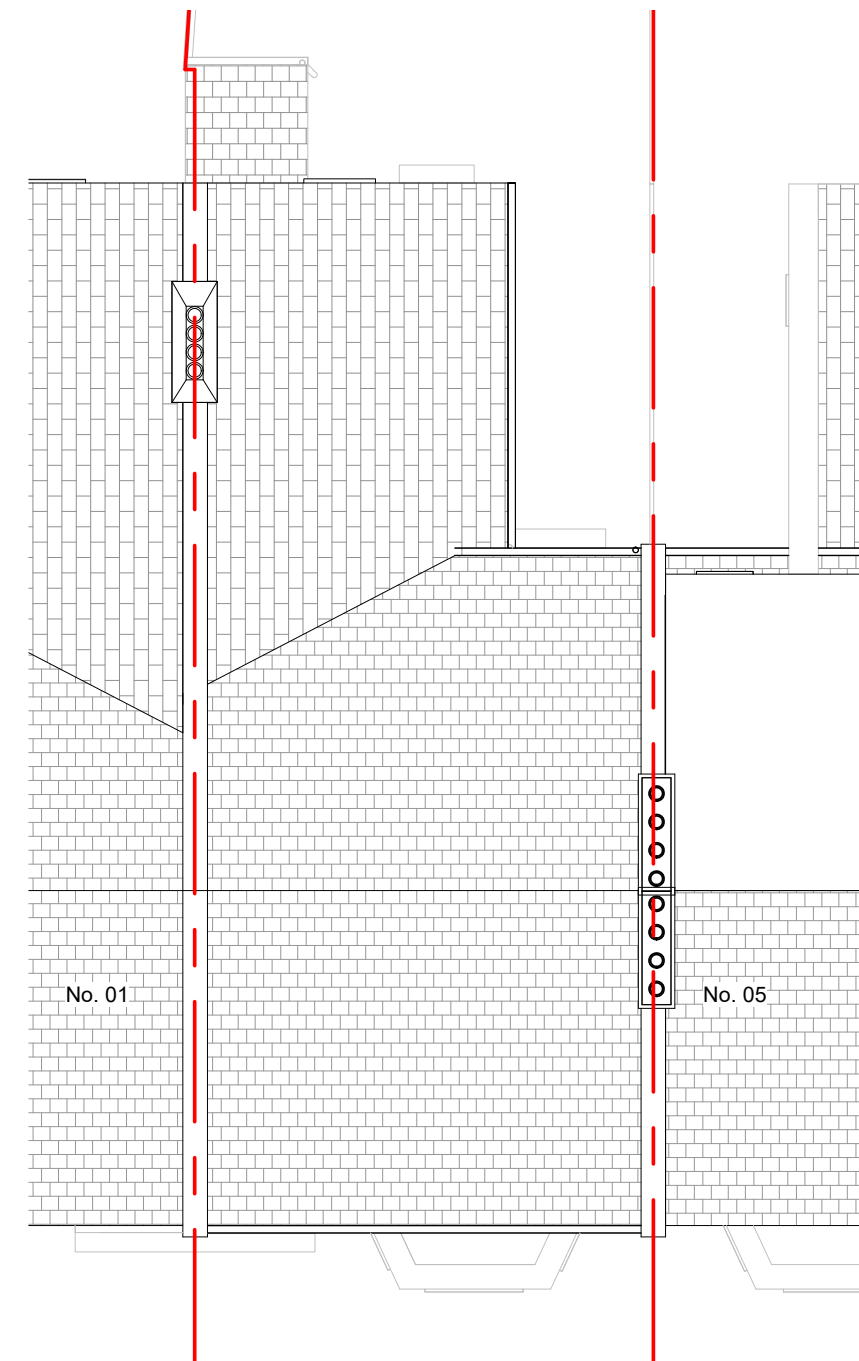

EXISTING ROOF PLAN
SCALE 1:100

*	Certificate of Lawfulness	AG	08.11.2022
REV/ISSUE	NOTE	DRN	DATE

SCALE	DATE	DRN	CHK
1:100@A3	18.10.2022	AG	MH

PROJECT

3 Gladwell Rd, Crouch End,
N8 9AA

DRAWING

Existing First Floor and Roof Plan

bubble
architects

STUDIO 205 THE BUSWORKS
39-41 NORTH ROAD
LONDON N7 9DP

WWW.BUBBLEARCHITECTS.CO.UK

JOB NO	DRAWING NO	REV
022032	P-01/R-D-004	*