


ALL DIMENSION TO BE CHECKED ON SITE.
COPYRIGHT RESERVED.

— Boundary Line



EXISTING REAR ELEVATION
SCALE 1:100

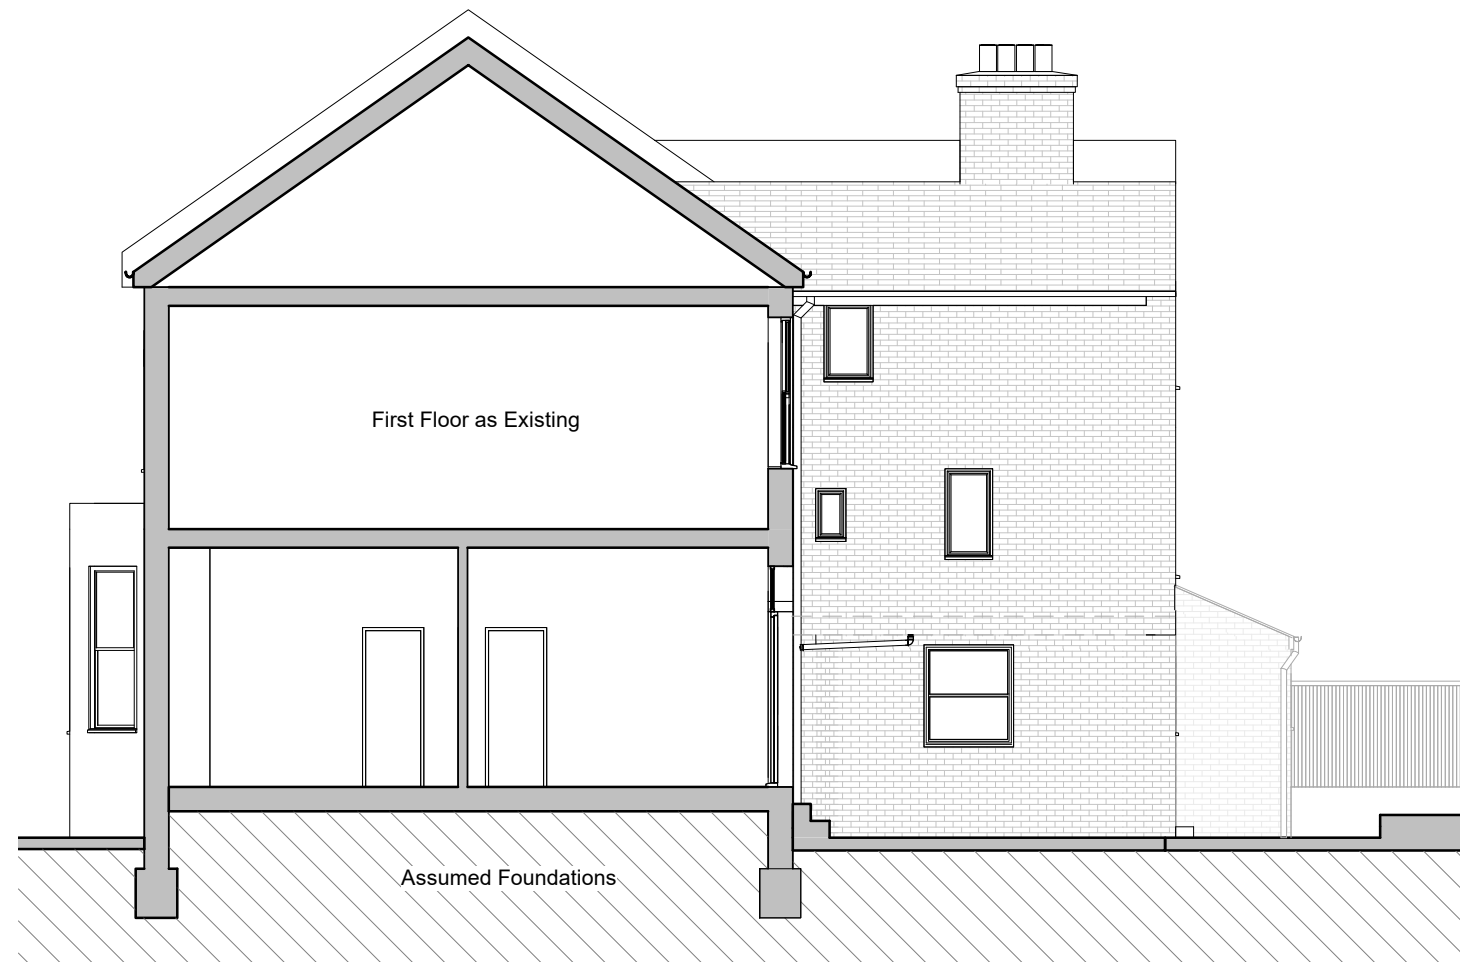

EXISTING SIDE SECTION-ELEVATION
SCALE 1:100



*	Certificate of Lawfulness	AG	08.11.2022
REV/ISSUE	NOTE	DRN	DATE

SCALE	DATE	DRN	CHK
1:100@A3	18.10.2022	AG	MH

PROJECT
3 Gladwell Rd, Crouch End, N8 9AA
DRAWING
Existing Elevations

bubble architects	STUDIO 205 THE BUSWORKS 39-41 NORTH ROAD LONDON N7 9DP		
	WWW.BUBBLEARCHITECTS.CO.UK		
JOB NO	DRAWING NO	REV	
022032	E-R/S-D-005	*	