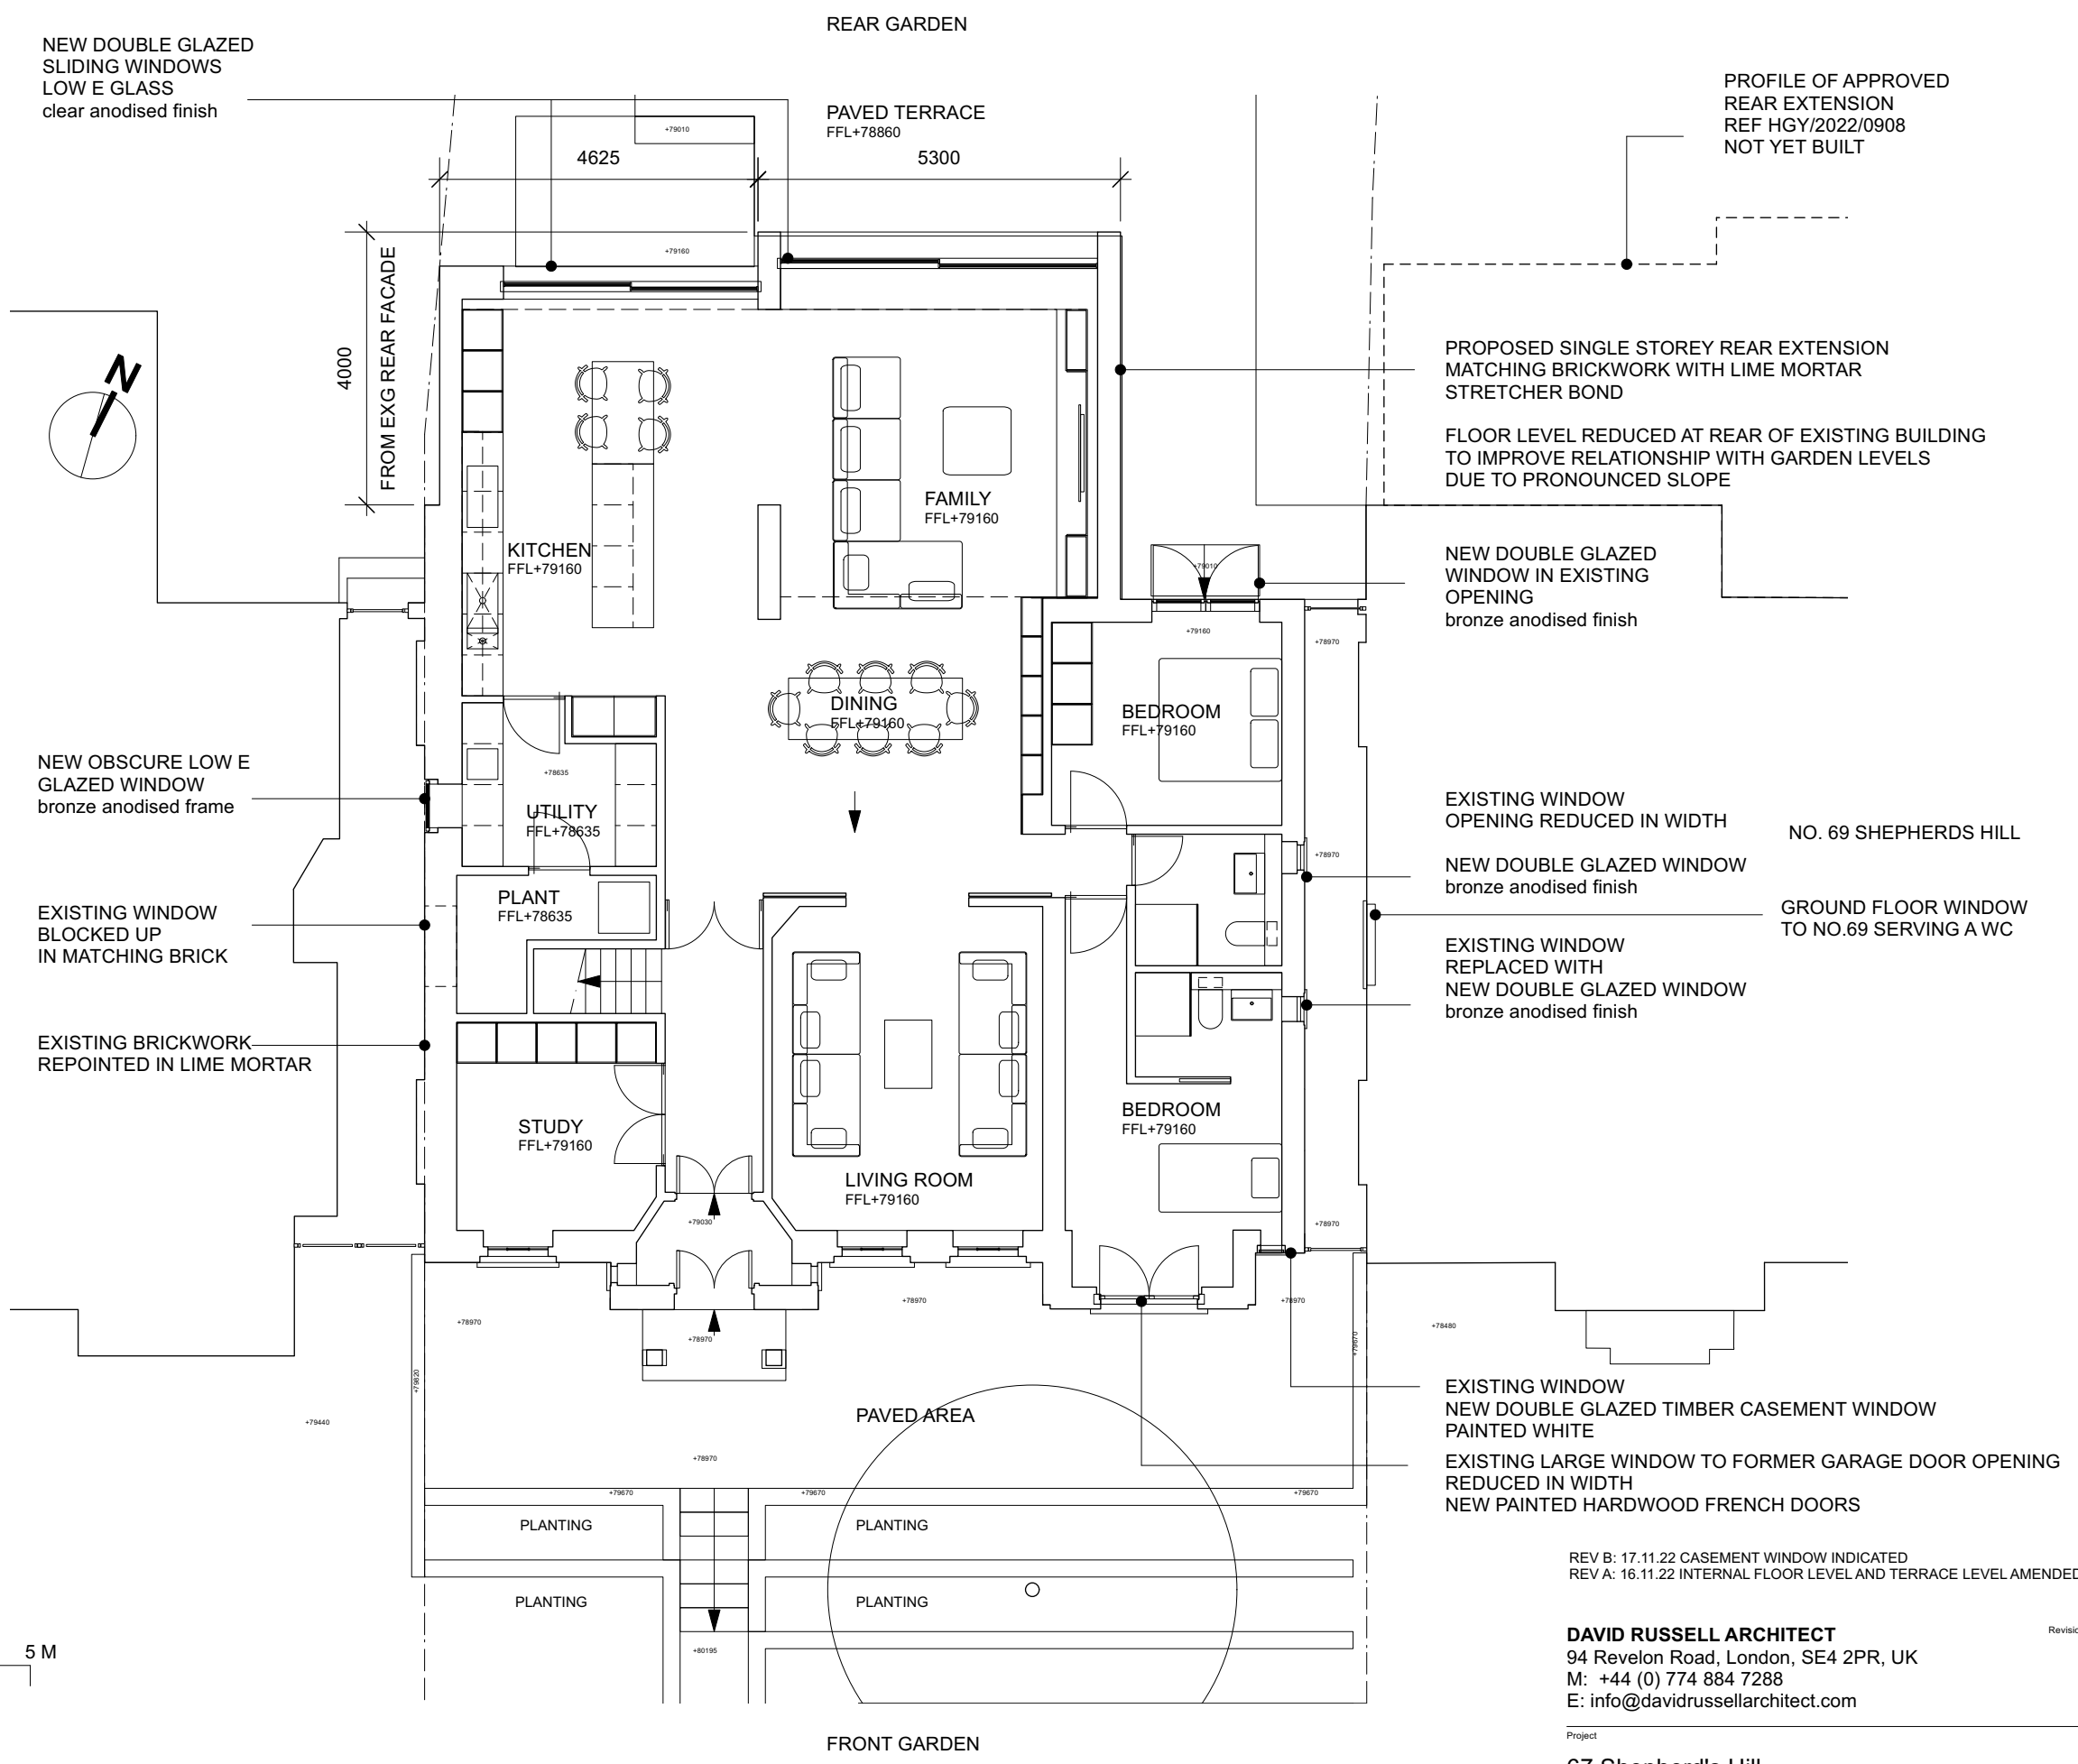


1 Proposed Ground Floor Plan
Scale: 1:100

REV B: 17.11.22 CASEMENT WINDOW INDICATED
REV A: 16.11.22 INTERNAL FLOOR LEVEL AND TERRACE LEVEL AMENDED, SIDE DOOR OMITTED, FRENCH DOORS ADDED

DAVID RUSSELL ARCHITECT 94 Revelon Road, London, SE4 2PR, UK M: +44 (0) 774 884 7288 E: info@davidrussellarchitect.com		Revision	Date
Project			28.08.2022
Drawing Title			Scale
67 Shepherd's Hill			1:100@A3
Proposed Ground Floor Plan			Job No./ Stage/ Drawing No.
			016_PL_014B
DO NOT SCALE FROM THIS DRAWING ALL DISCREPANCIES TO BE REPORTED ©2021 David Russell		0mm 50mm 100mm	Revision
			B