





Front Elevation

new front door and
fan light set back to
create covered porch

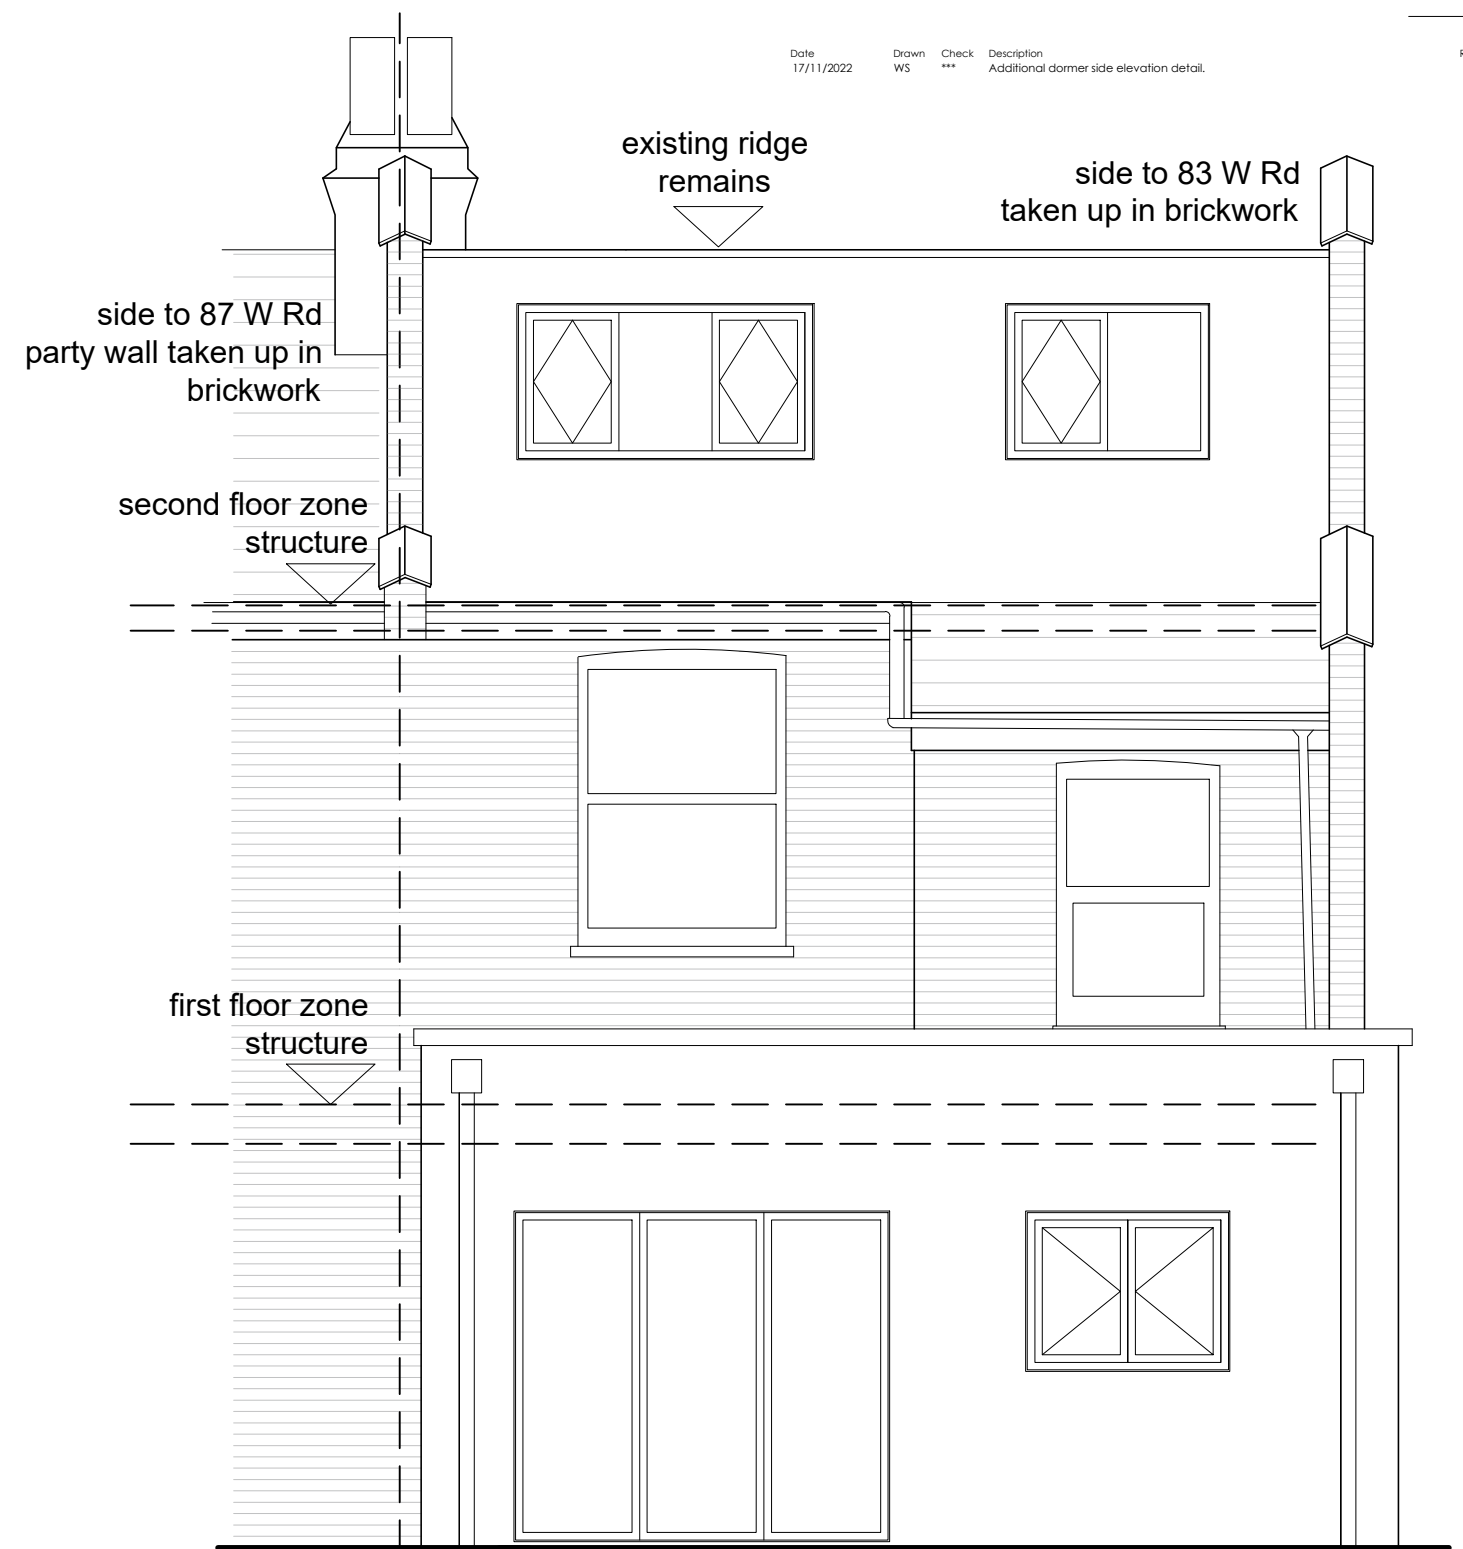

New ground and first floor extensions and new dormer to match style and scale of approved works to No. 87, application reference HGY/2022/1129

Rear Elevation

 

Date
17/11/2022

Drawn
WS

Check

Description
Additional dormer side elevation detail.

Rev.
A

85 Wightman Road, London N4 1RJ		Job No. 22_102	Rev. A
Title Proposed Front and Rear Elevations		Dwg No. AL(0)13	
Date 31/10/2022	Drawn	Scale 1:50 @ A3	
 Architects Environmental & Urban design		Town planners & Urban design	
Unit 1A, Compass Business Park, Pacific Road, Cardiff. CF24 5HL		www.c2architects.co.uk tel: 029 20452100	