




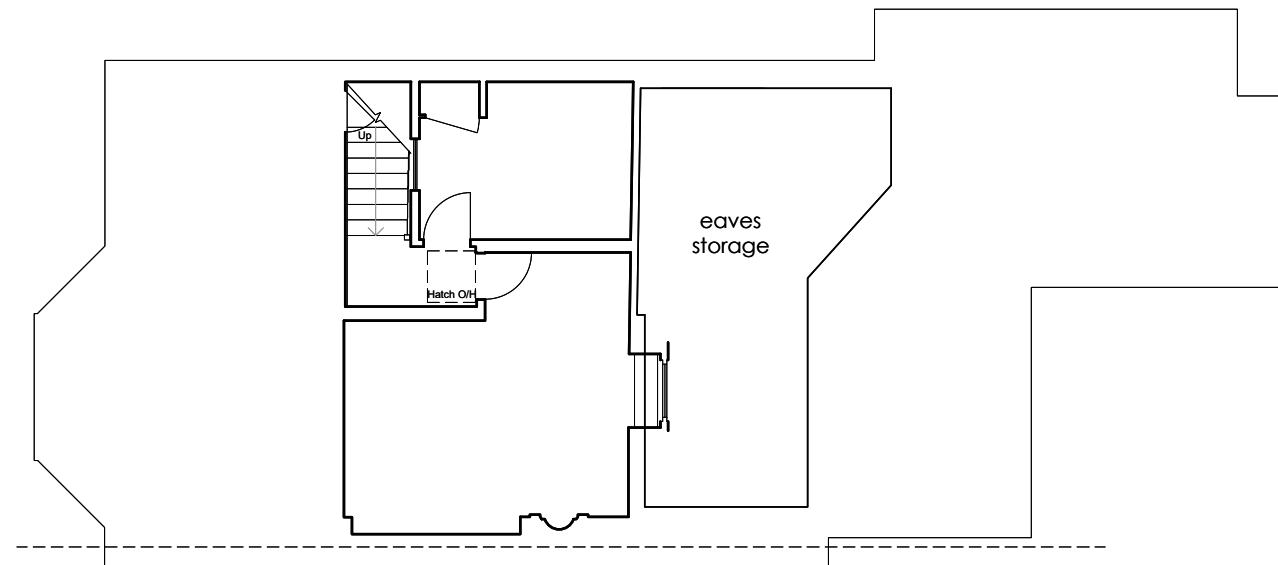


Second Floor Plan

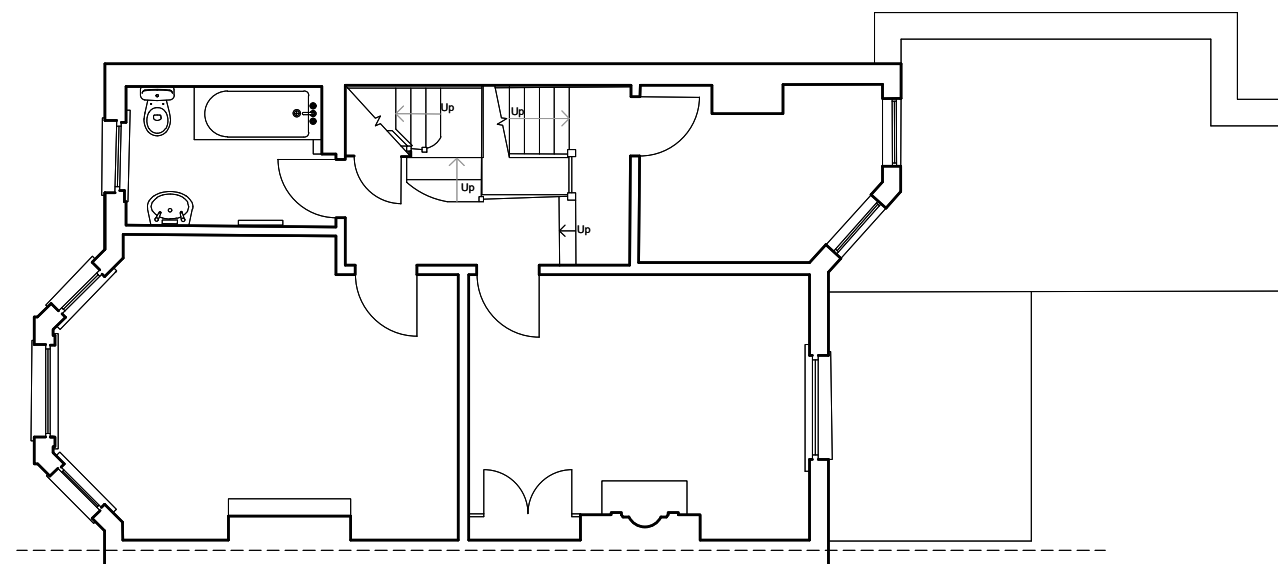

First Floor Plan

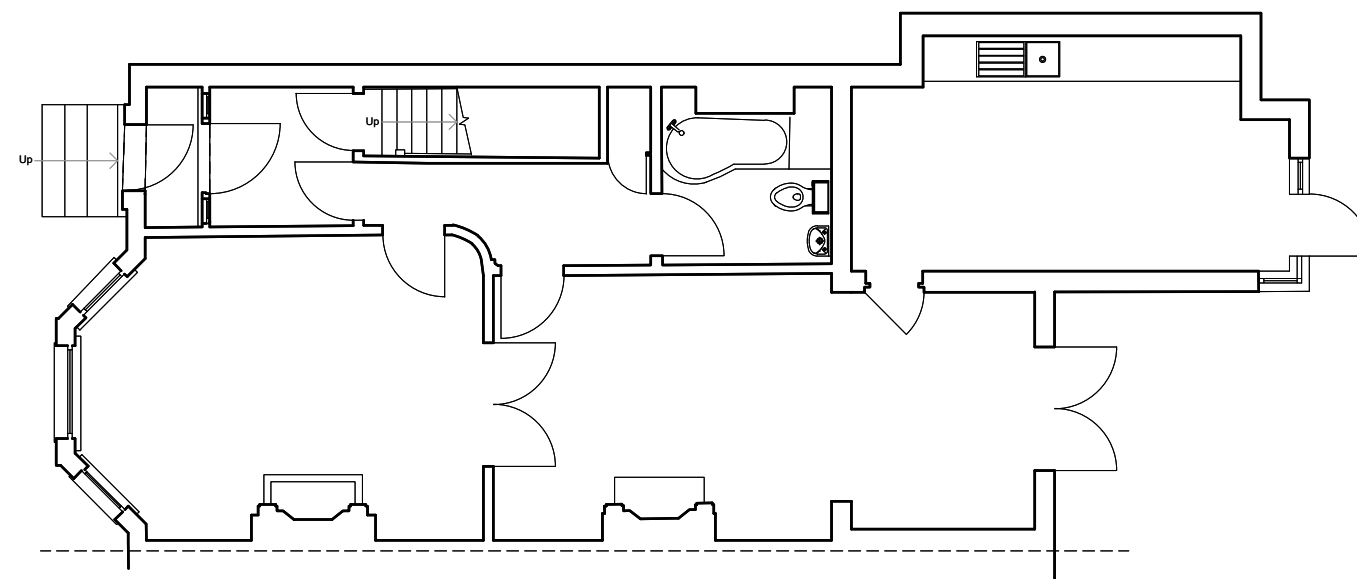

Ground Floor Plan

 

85 Wightman Road, London N4 1RJ		Job No. 22_102	Rev. A
Existing Floor Plans		Dwg No. AL(0)01	
Date 31/10/2022	Drawn	Scale 1:100 @ A3	



Architects · Town planners
Environmental & Urban design

Unit 1A, Compass Business Park,
Pacific Road, Cardiff. CF24 5HL

www.cjarchitects.co.uk
tel: 029 20452100