


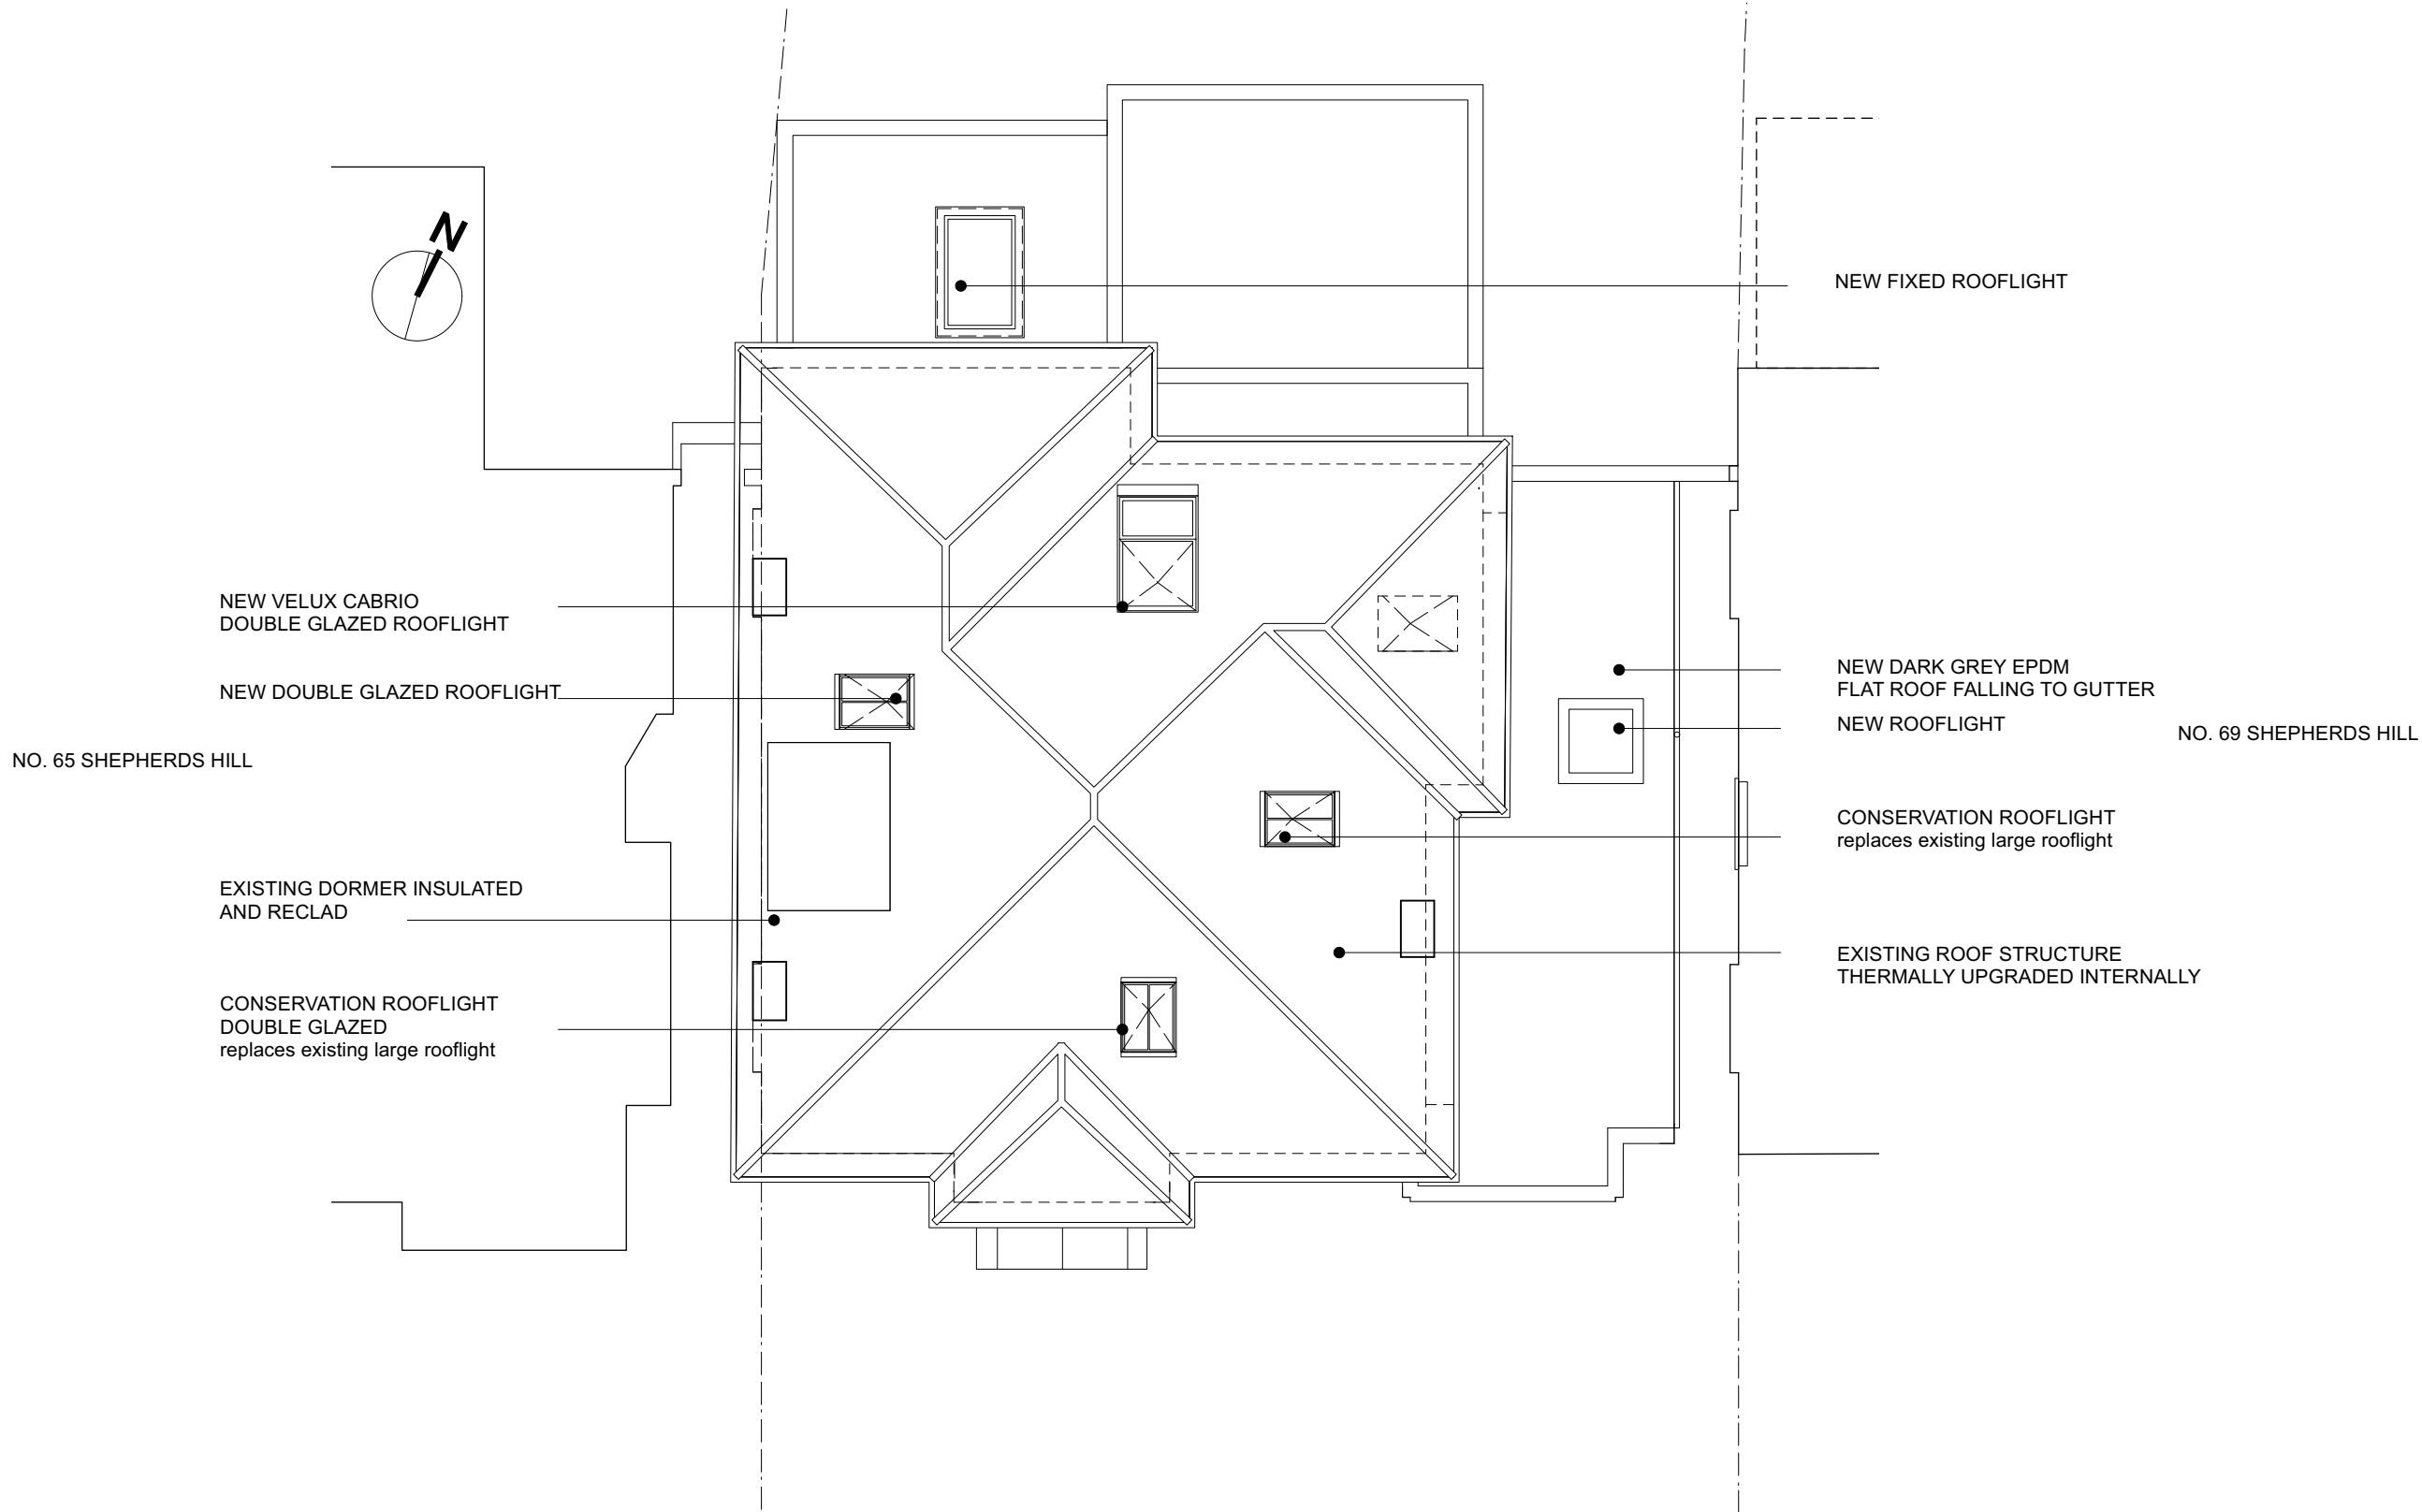

0 1 2 3 4 5 M

1 Proposed Roof Plan
Scale: 1:100

0 10 20 30 40 50 mm
Paper Scale

REV B: 17.11.22 ROOFLIGHT TO REAR PITCH REVISED, ROOFLIGHTS TO REAR FLAT ROOF REVISED
ROOFLIGHT TO EAST SIDE ROOF PITCH OMITTED

DAVID RUSSELL ARCHITECT 94 Revelon Road, London, SE4 2PR, UK M: +44 (0) 774 884 7288 E: info@davidrussellarchitect.com		Revision	Date
Project			26.09.2022
67 Shepherd's Hill			1:100@A3
Drawing Title			Job No./ Stage/ Drawing No.
Proposed Roof Plan			016_PL_017B
0mm	50mm	100mm	Revision
DO NOT SCALE FROM THIS DRAWING ALL DISCREPANCIES TO BE REPORTED ©2021 David Russell			B