


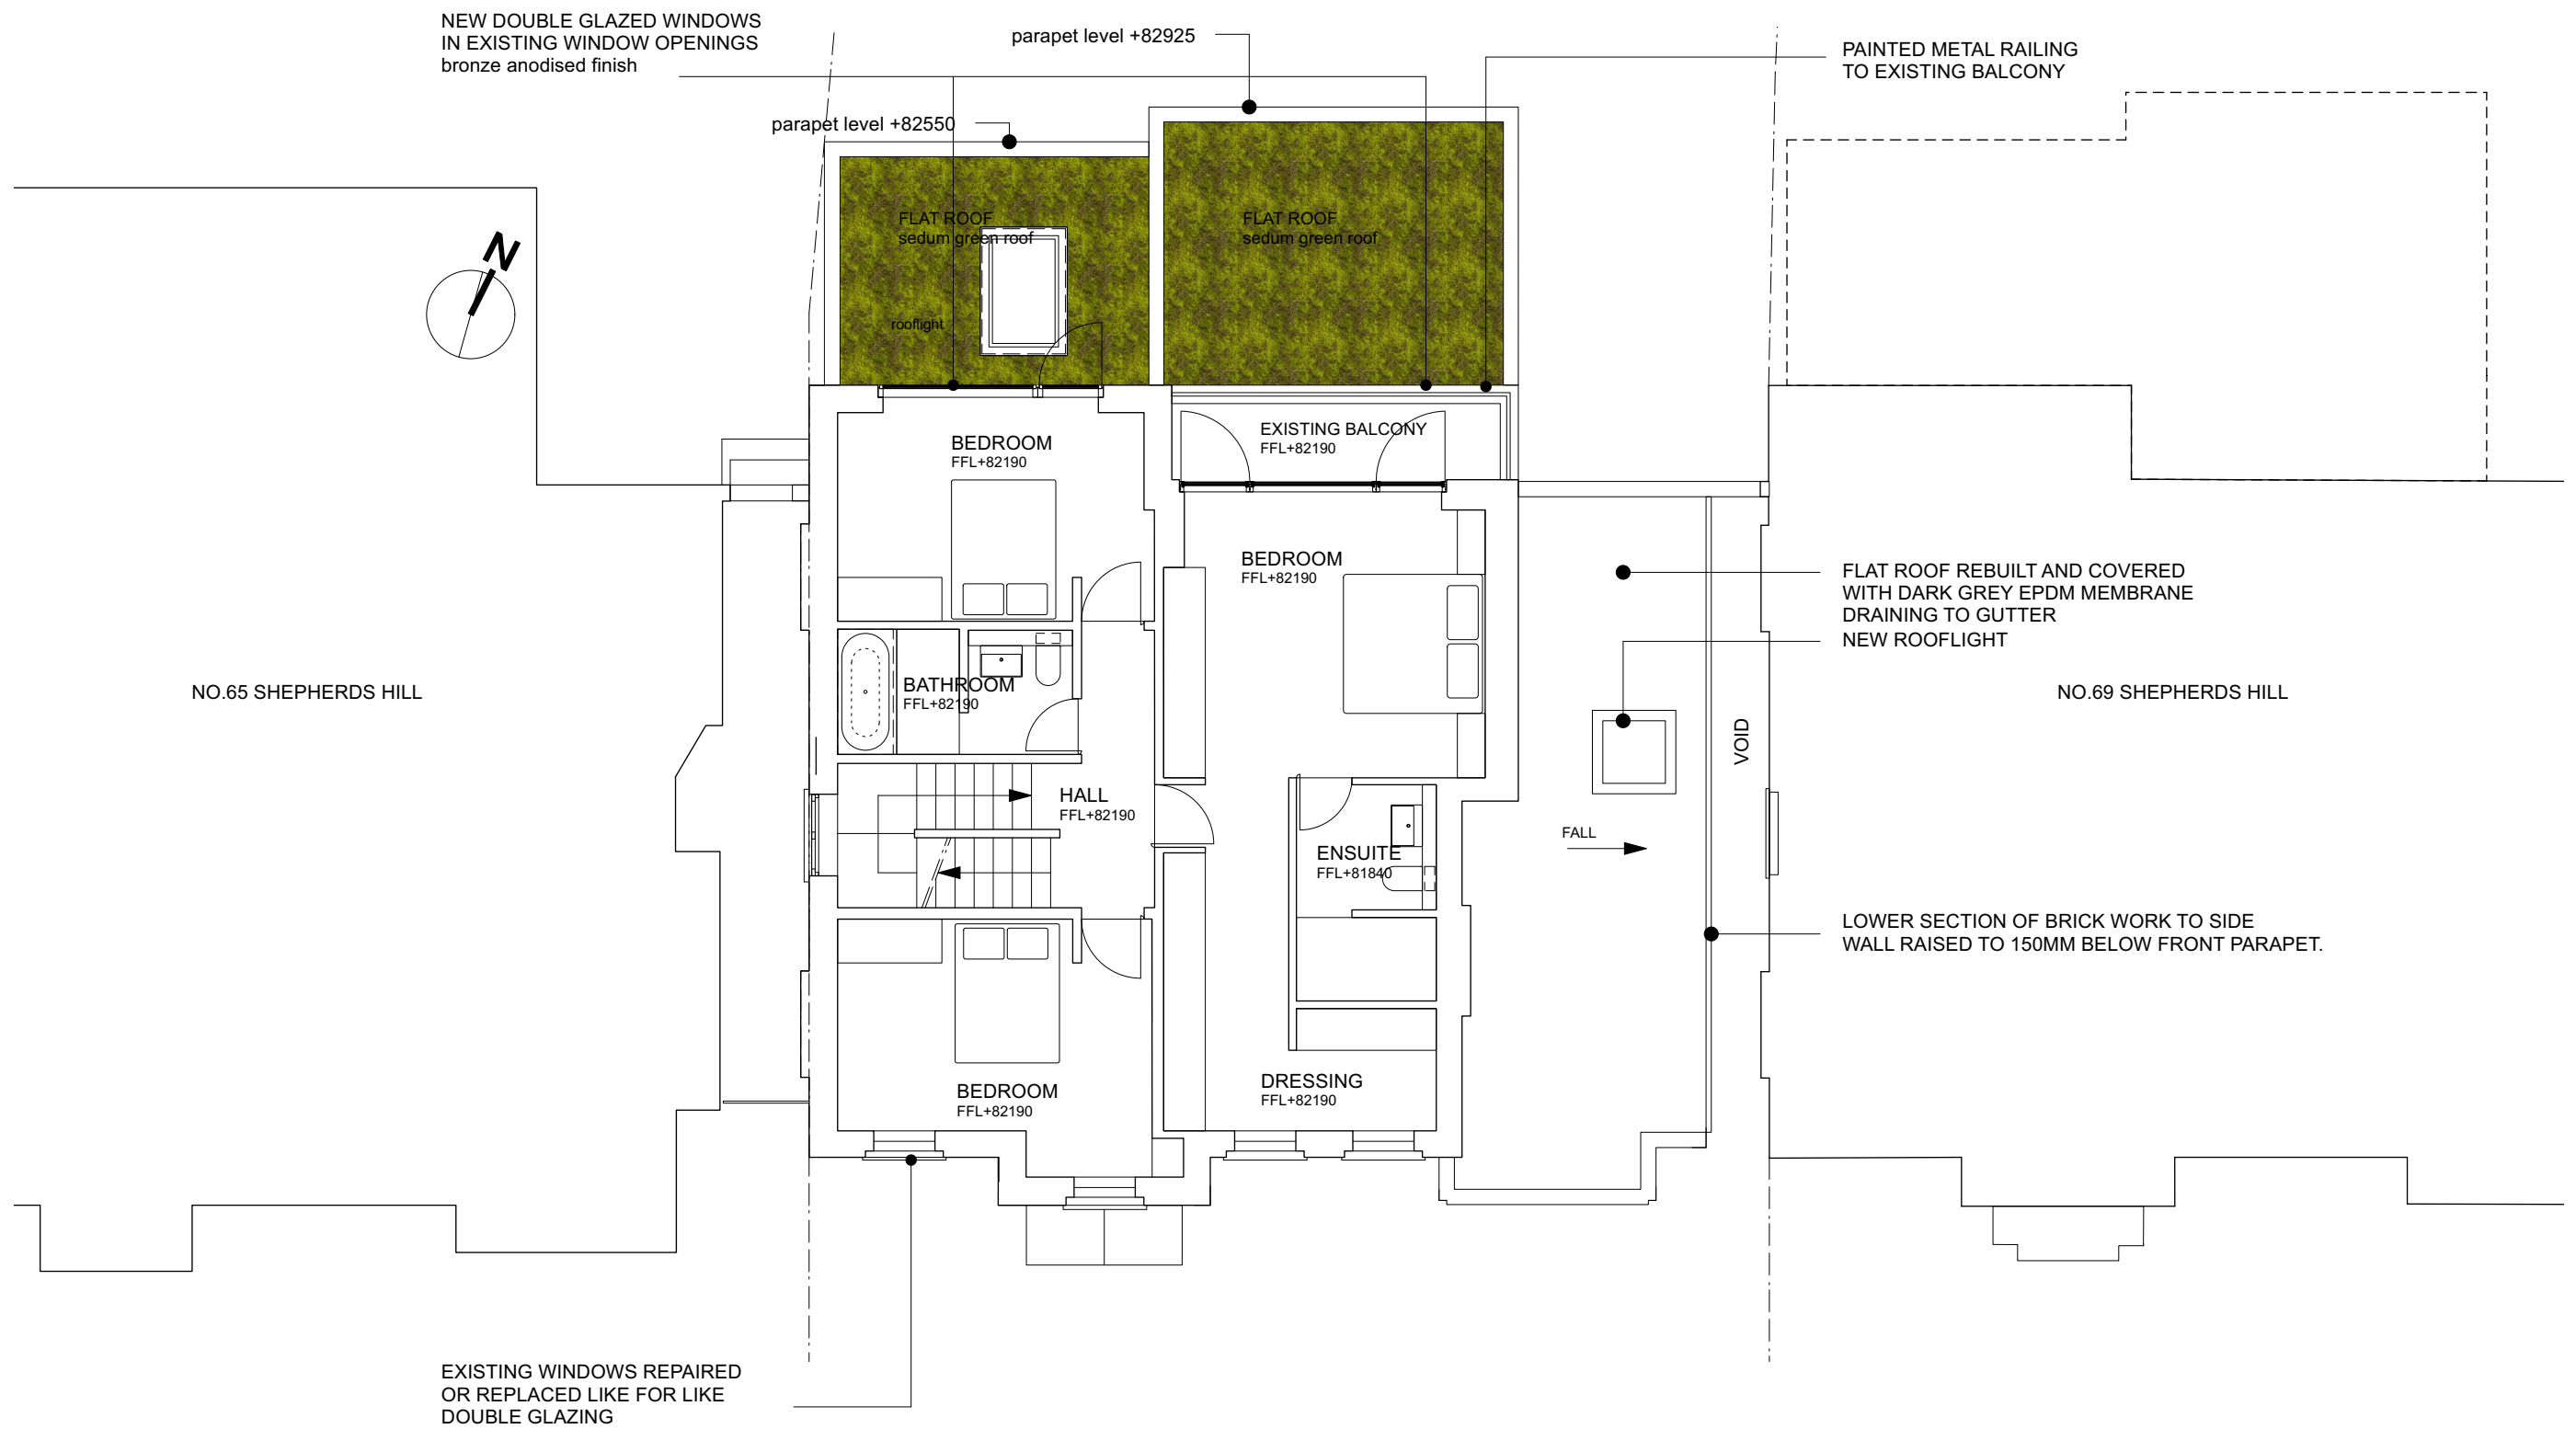

0 1 2 3 4 5 M

1 Proposed First Floor Plan
Scale: 1:100

0 10 20 30 40 50 mm
Paper Scale

REV B: 17.11.22 REAR EXTENSION ROOFLIGHT AMENDED.

DAVID RUSSELL ARCHITECT
94 Revelon Road, London, SE4 2PR, UK
M: +44 (0) 774 884 7288
E: info@davidrussellarchitect.com

Revision

Date

28.08.2022

Project
67 Shepherd's Hill

Scale

1:100@A3

Drawing Title
Proposed First Floor Plan

Job No./ Stage/ Drawing No.

016_PL_015B

0mm 50mm 100mm
DO NOT SCALE FROM THIS DRAWING
ALL DISCREPANCIES TO BE REPORTED
©2021 David Russell

Revision

B