


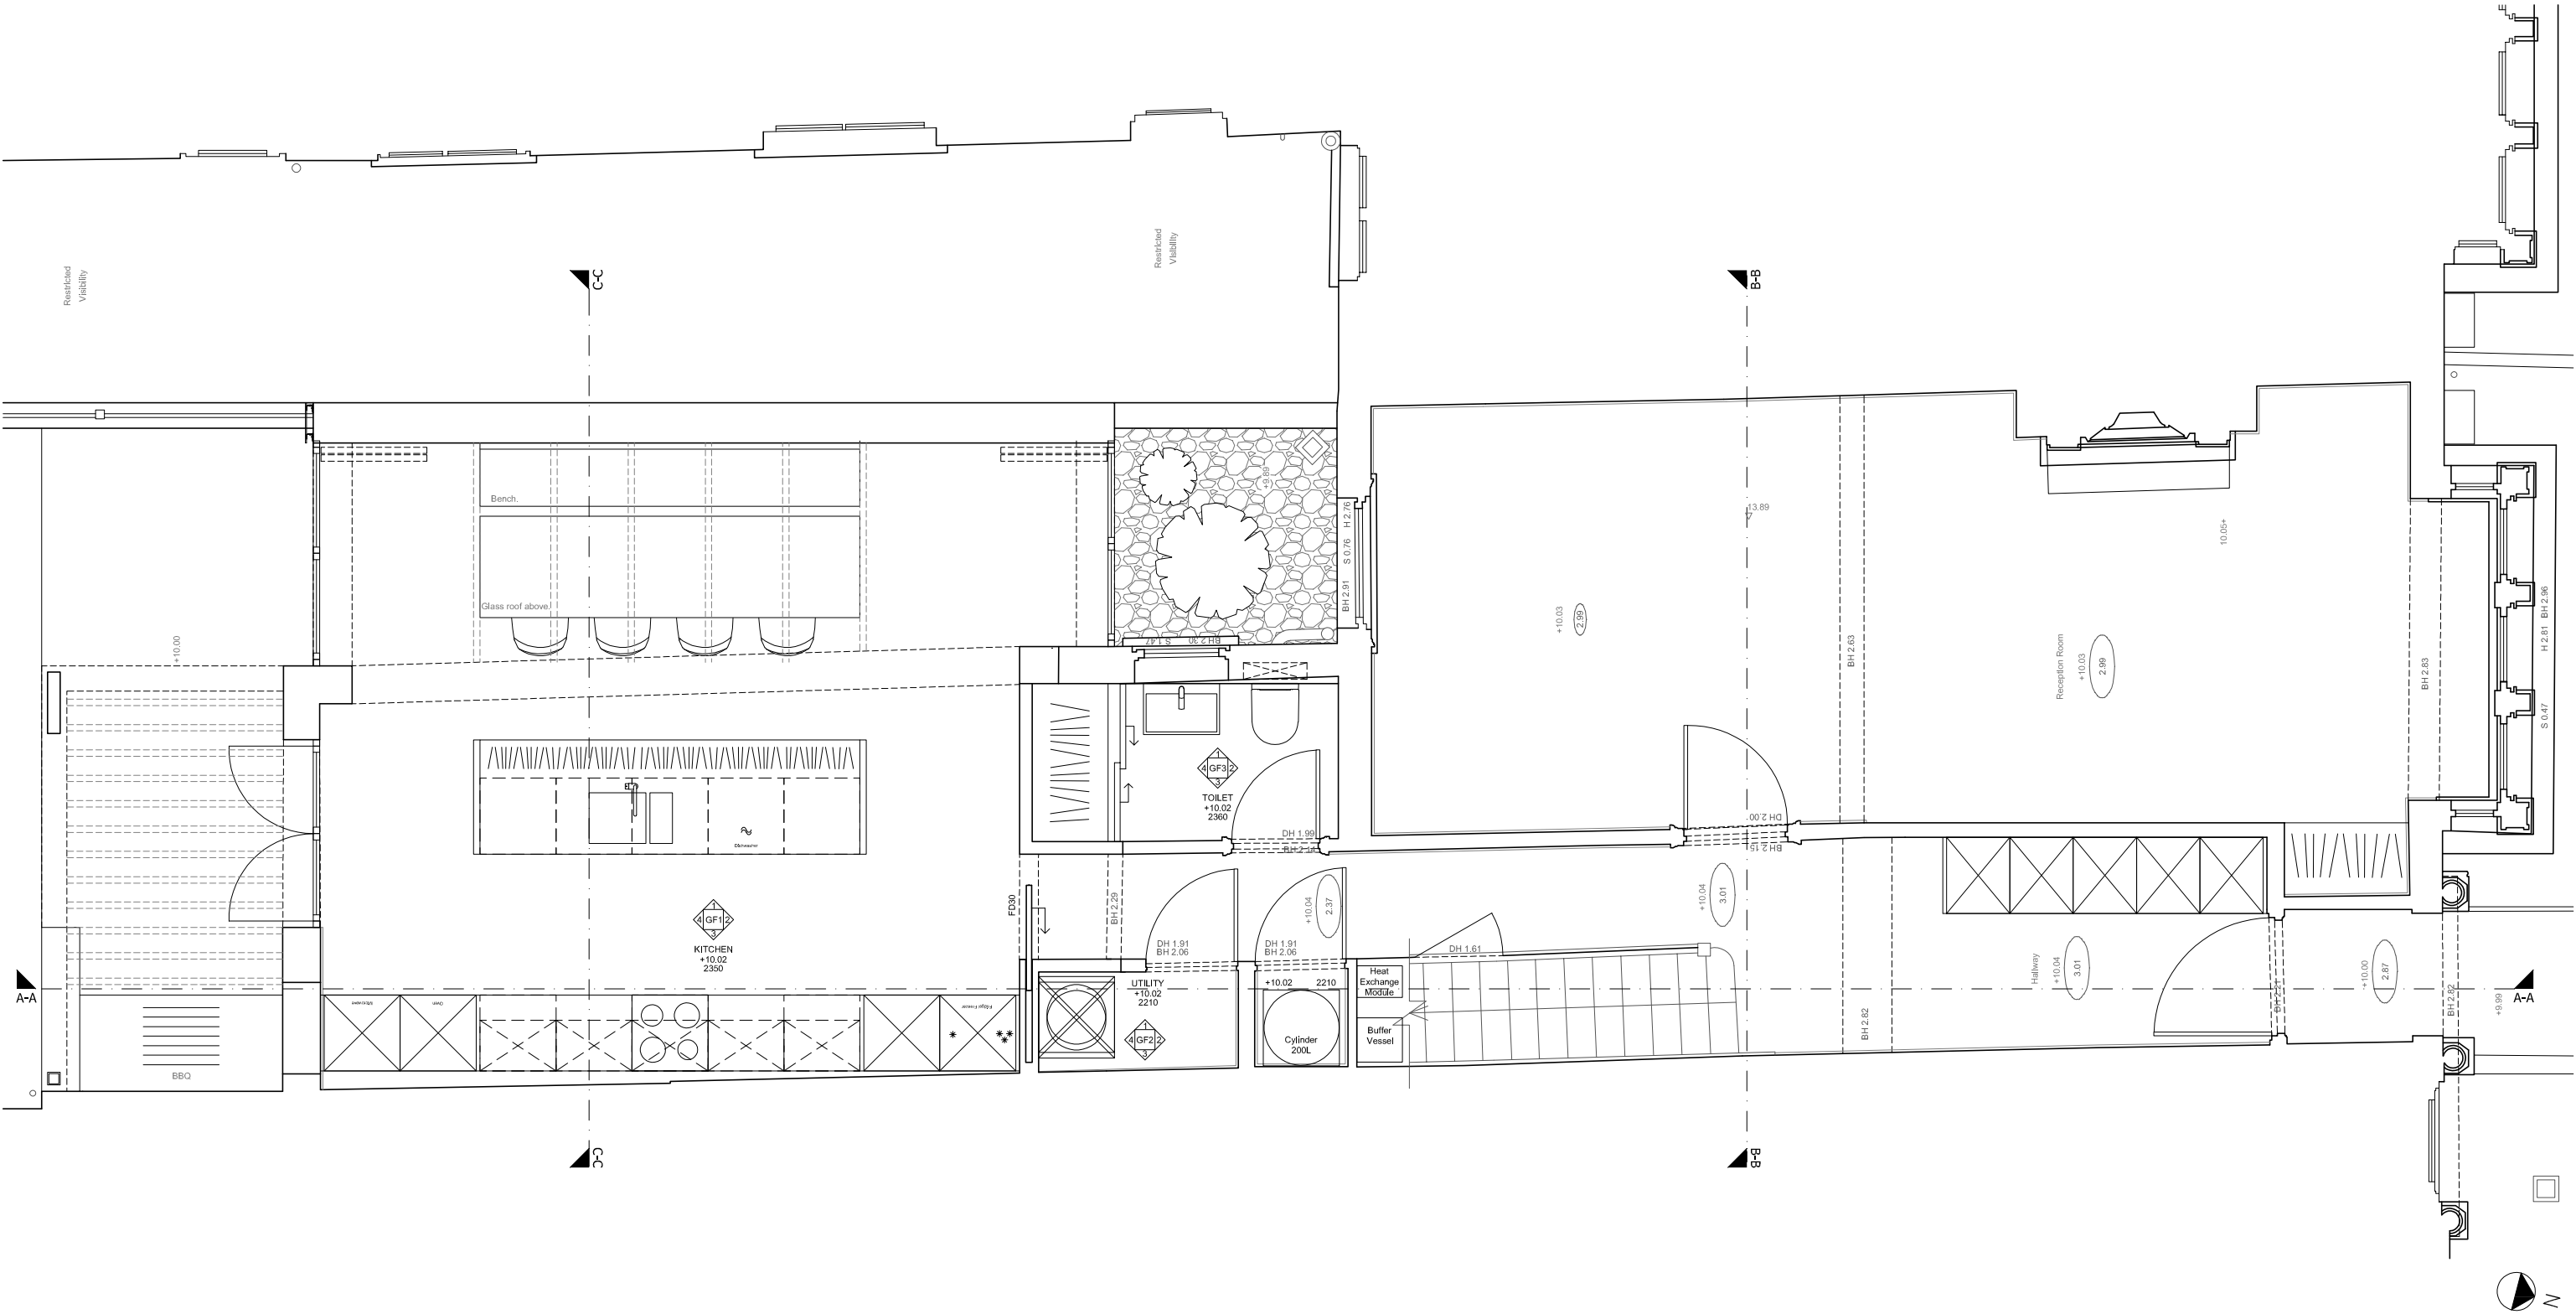

01 PROPOSED GROUND FLOOR PLAN

1:50 @ A3

		Revision	Date	Description	Revision	Date	Description	Drawing Title	Project	Scale	Drawing Number	Revision
		A	29.06.2022	Updated following Stage C presentation.				PROPOSED GROUND FLOOR PLAN	274	1:50 @ A3	PLANNING	D
		B	13.07.2022	Updated following client comments.								
		C	31.10.2022	Dimensions added for glazing provider.								
		D	17.11.2022	Side Infill changed to sloped roof with an eaves height of 2.3m in accordance with planning comments.								
This drawing is copyright. This drawing is the property of Space Group of Architects Ltd. It may not be copied or disclosed to any third party without the permission of Space Group of Architects Ltd.	The contractor shall submit full-size setting out drawings based on information provided in the drawings and specifications to the Architect for comment without which manufacture shall not commence.							Client	Date	Drawn By	274 200	
								Dimitrij Denissenko	May 22	CR		
All dimensions are to be checked on site before any work proceeds. Do not scale this drawing but use only figured dimensions. Any errors or omissions are to be reported to the Architect immediately.	This drawing is to be read in conjunction with all the relevant consultants' and/or specialists' drawings/documents and any discrepancies or variations are to be notified to the Architect before work commences.							Project	SPACE GROUP ARCHITECTS			
								54 Hermitage Road, London, N4 1LY	Unit 2, The Earl of Devon, 213 Devons Road, London E3 3QX T +44 (0) 207 987 1926 E Info@spacegrouparchitects.com			