


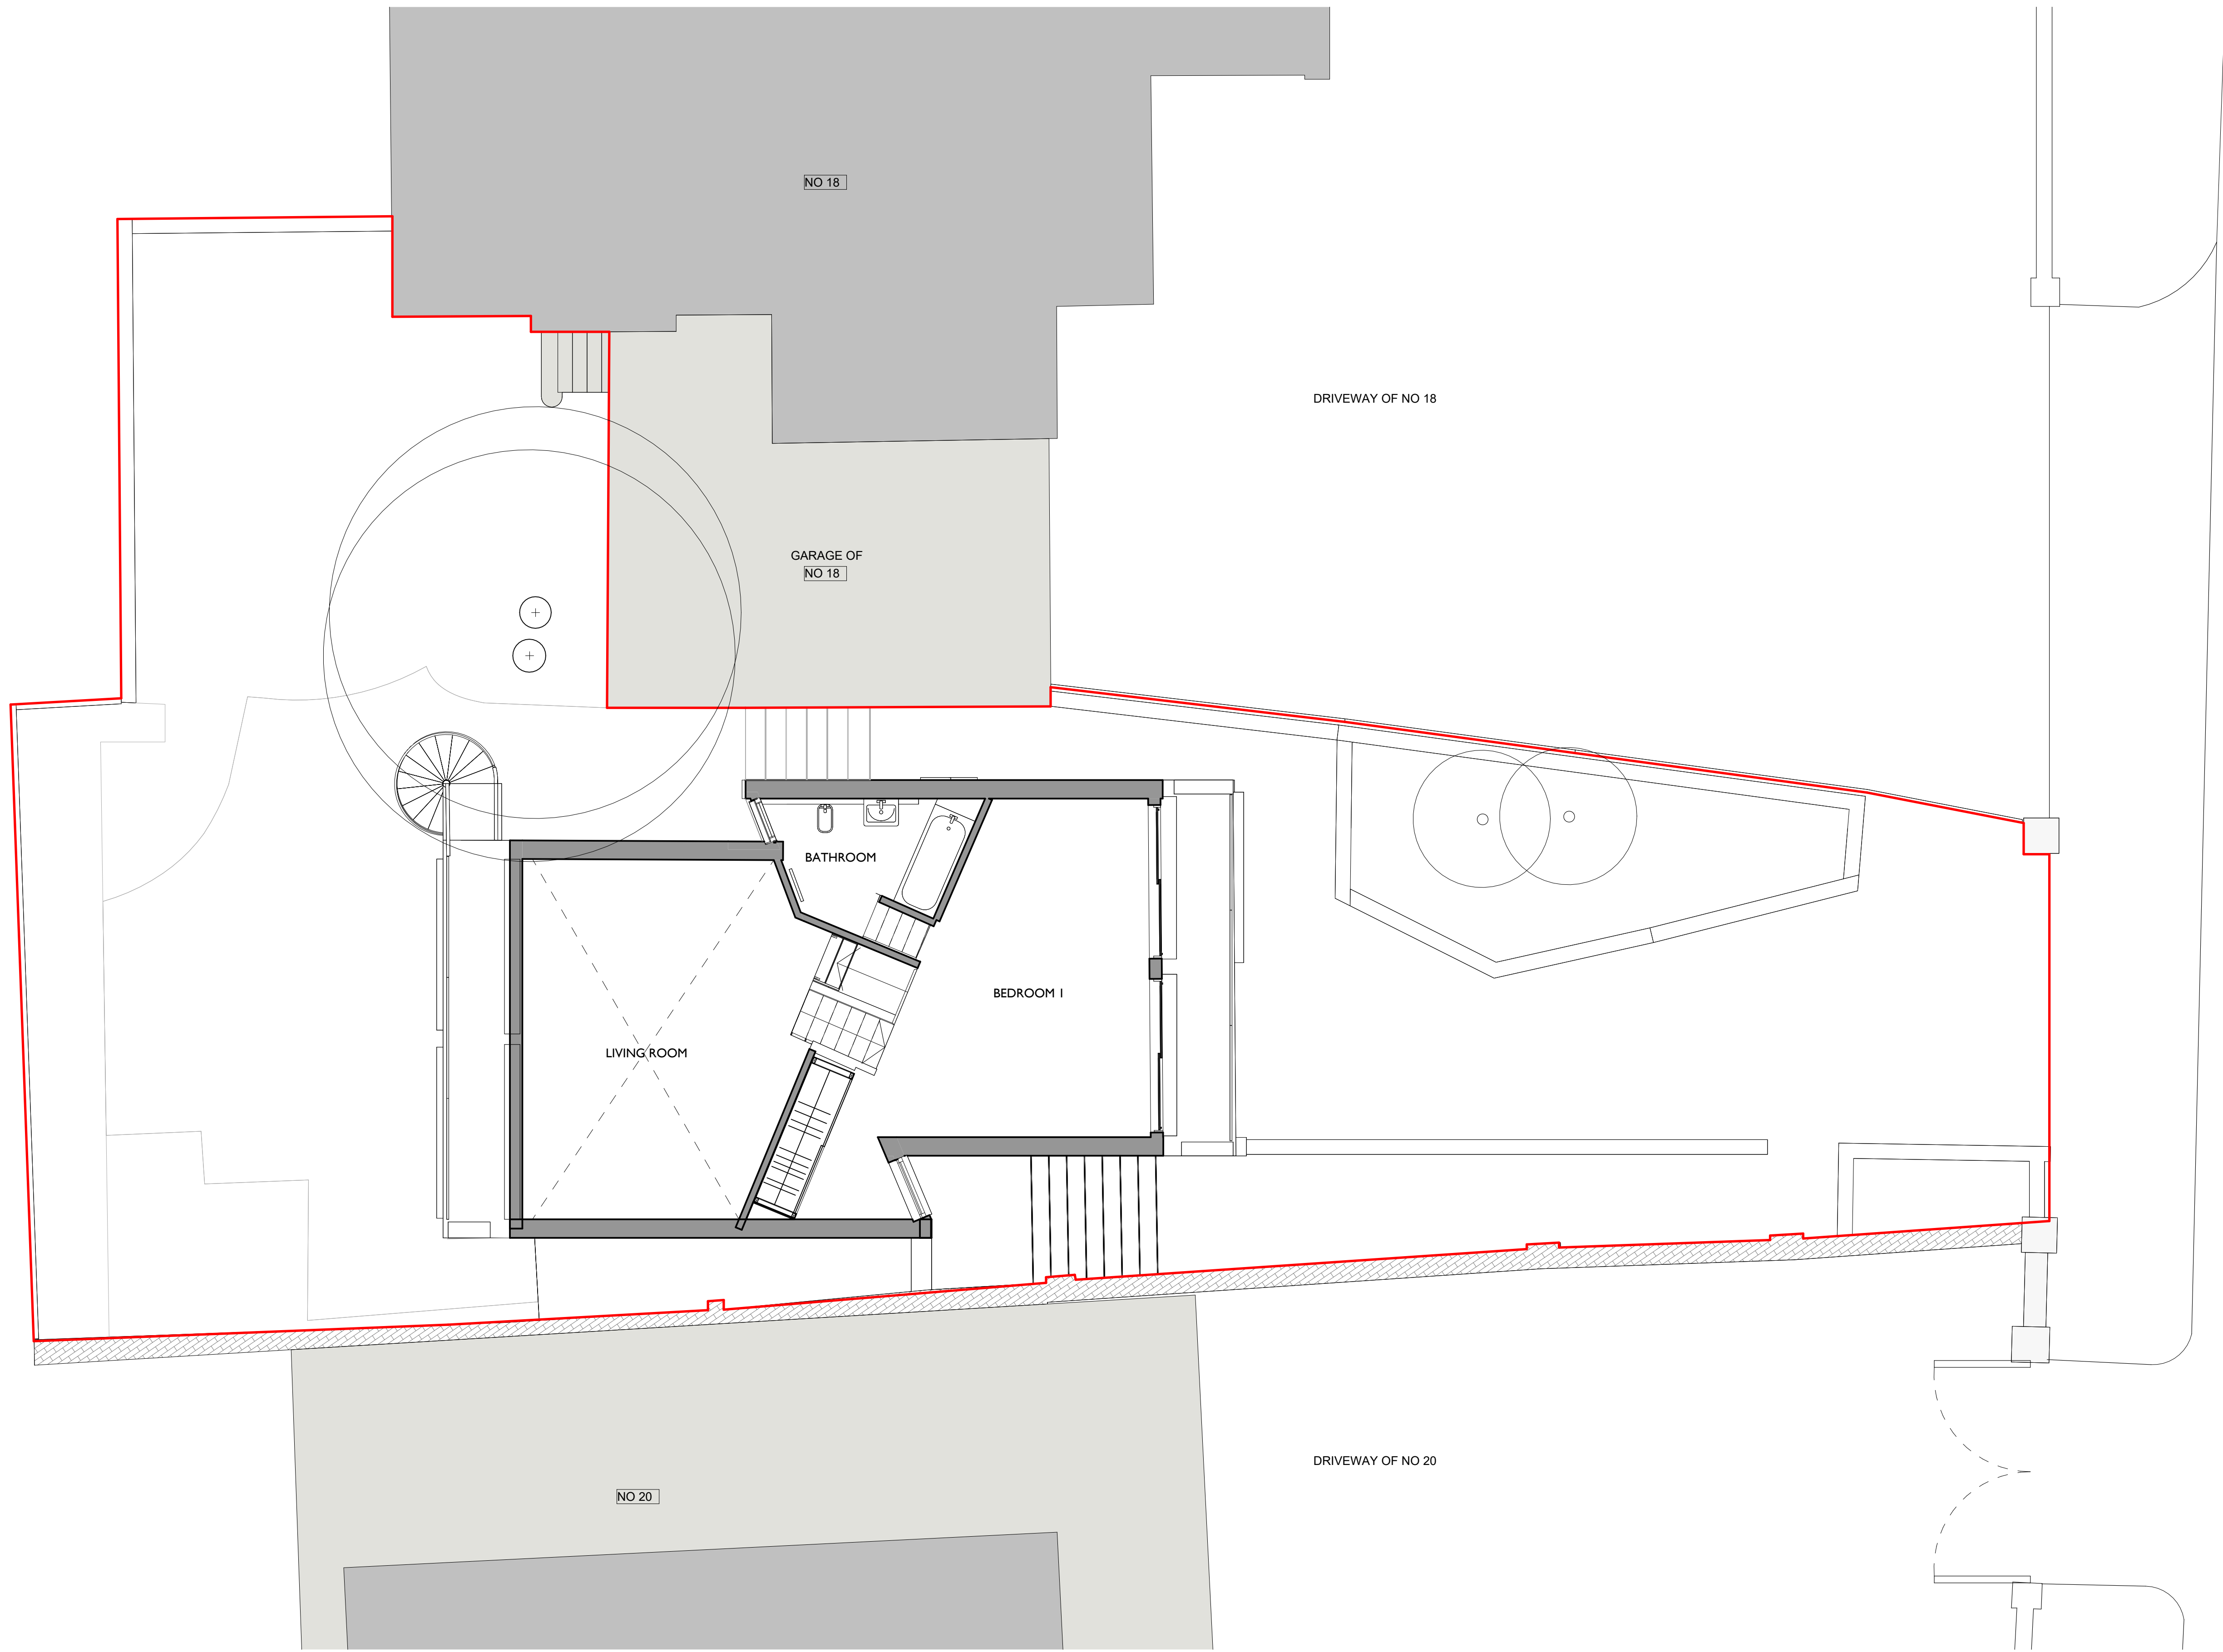

LINEWORKS
ARCHITECTS

A Unit 1, 26 Ewe Close, London N7 9TL
T 07973 629 252
W www.lineworksarchitects.co.uk

Drawings Notes:

This drawing is intended for the purpose indicated in the status box only. Do not scale from this drawing.
All dimensions shown should be checked on site and discrepancies verified with the architect. This drawing
must be read in conjunction with the relevant details and specifications shown.



0 1 2
1:50 SCALE

Rev	Date	Note	CHKD
P1	17/11/2022	PLANNING	RH

Drawing Status:

PLANNING

Drawing Title:

EXISTING FIRST FLOOR PLAN

Client:

MR & MRS WILLIAMS

Drawing Reference:

0222 1 EX 103

P1

Project No.

Drawing Number

Revision

Scale @A1: 1 : 50

Drawn By: RH

Checked By: RH

09/22/22

Project Title:

20A BISHOPSWOOD ROAD
N6 4NY