


1

EXISTING EAST STREET ELEVATION

1 : 50

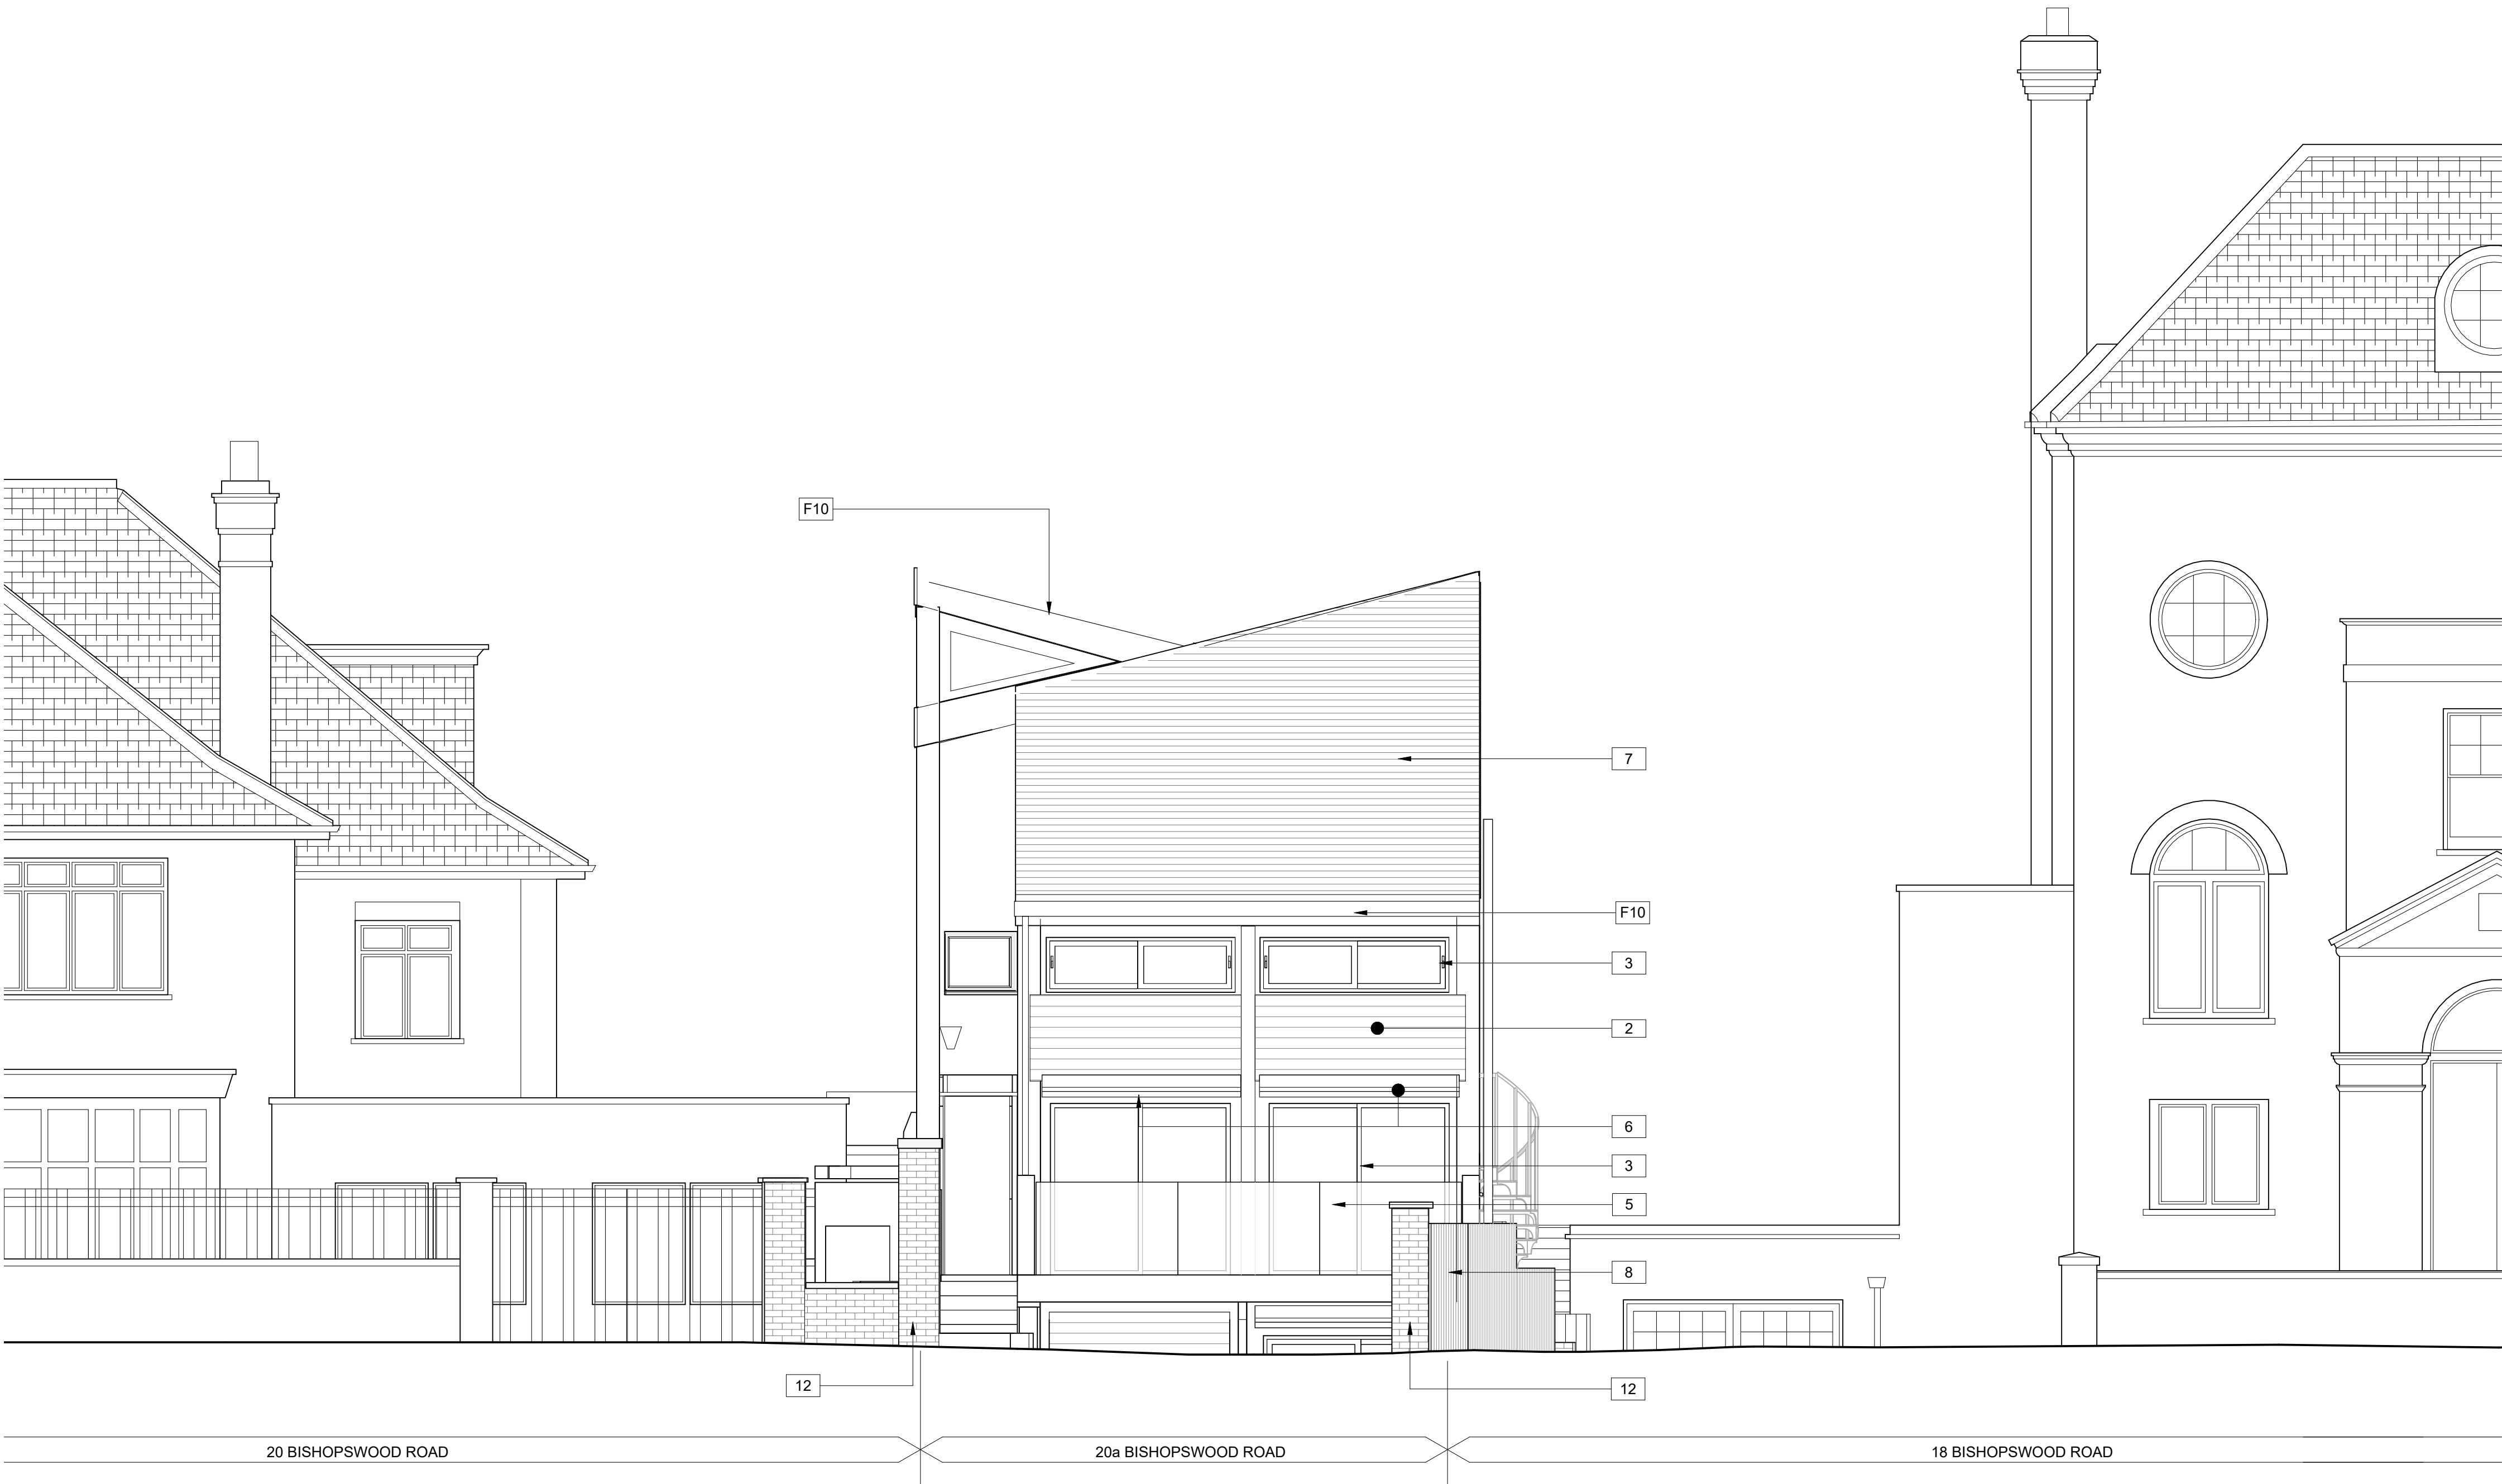


Existing materials

- 1 White painted brickwork
- 2 White UPVC horizontal cladding
- 3 White UPVC windows
- 4 White painted timber
- 5 Glass balustrade
- 6 Steel roller shutter in white painted metal housing
- 7 Precast concrete roof tiles
- 8 Grey painted timber Fence
- 9 Rough cast concrete driveway
- 10 Black painted downpipes
- 11 White painted steel spiral staircase
- 12 Red brick wall
- 13 In-situ concrete stairs

2

EXISTING EAST ELEVATION- HOUSE ONLY

1 : 50

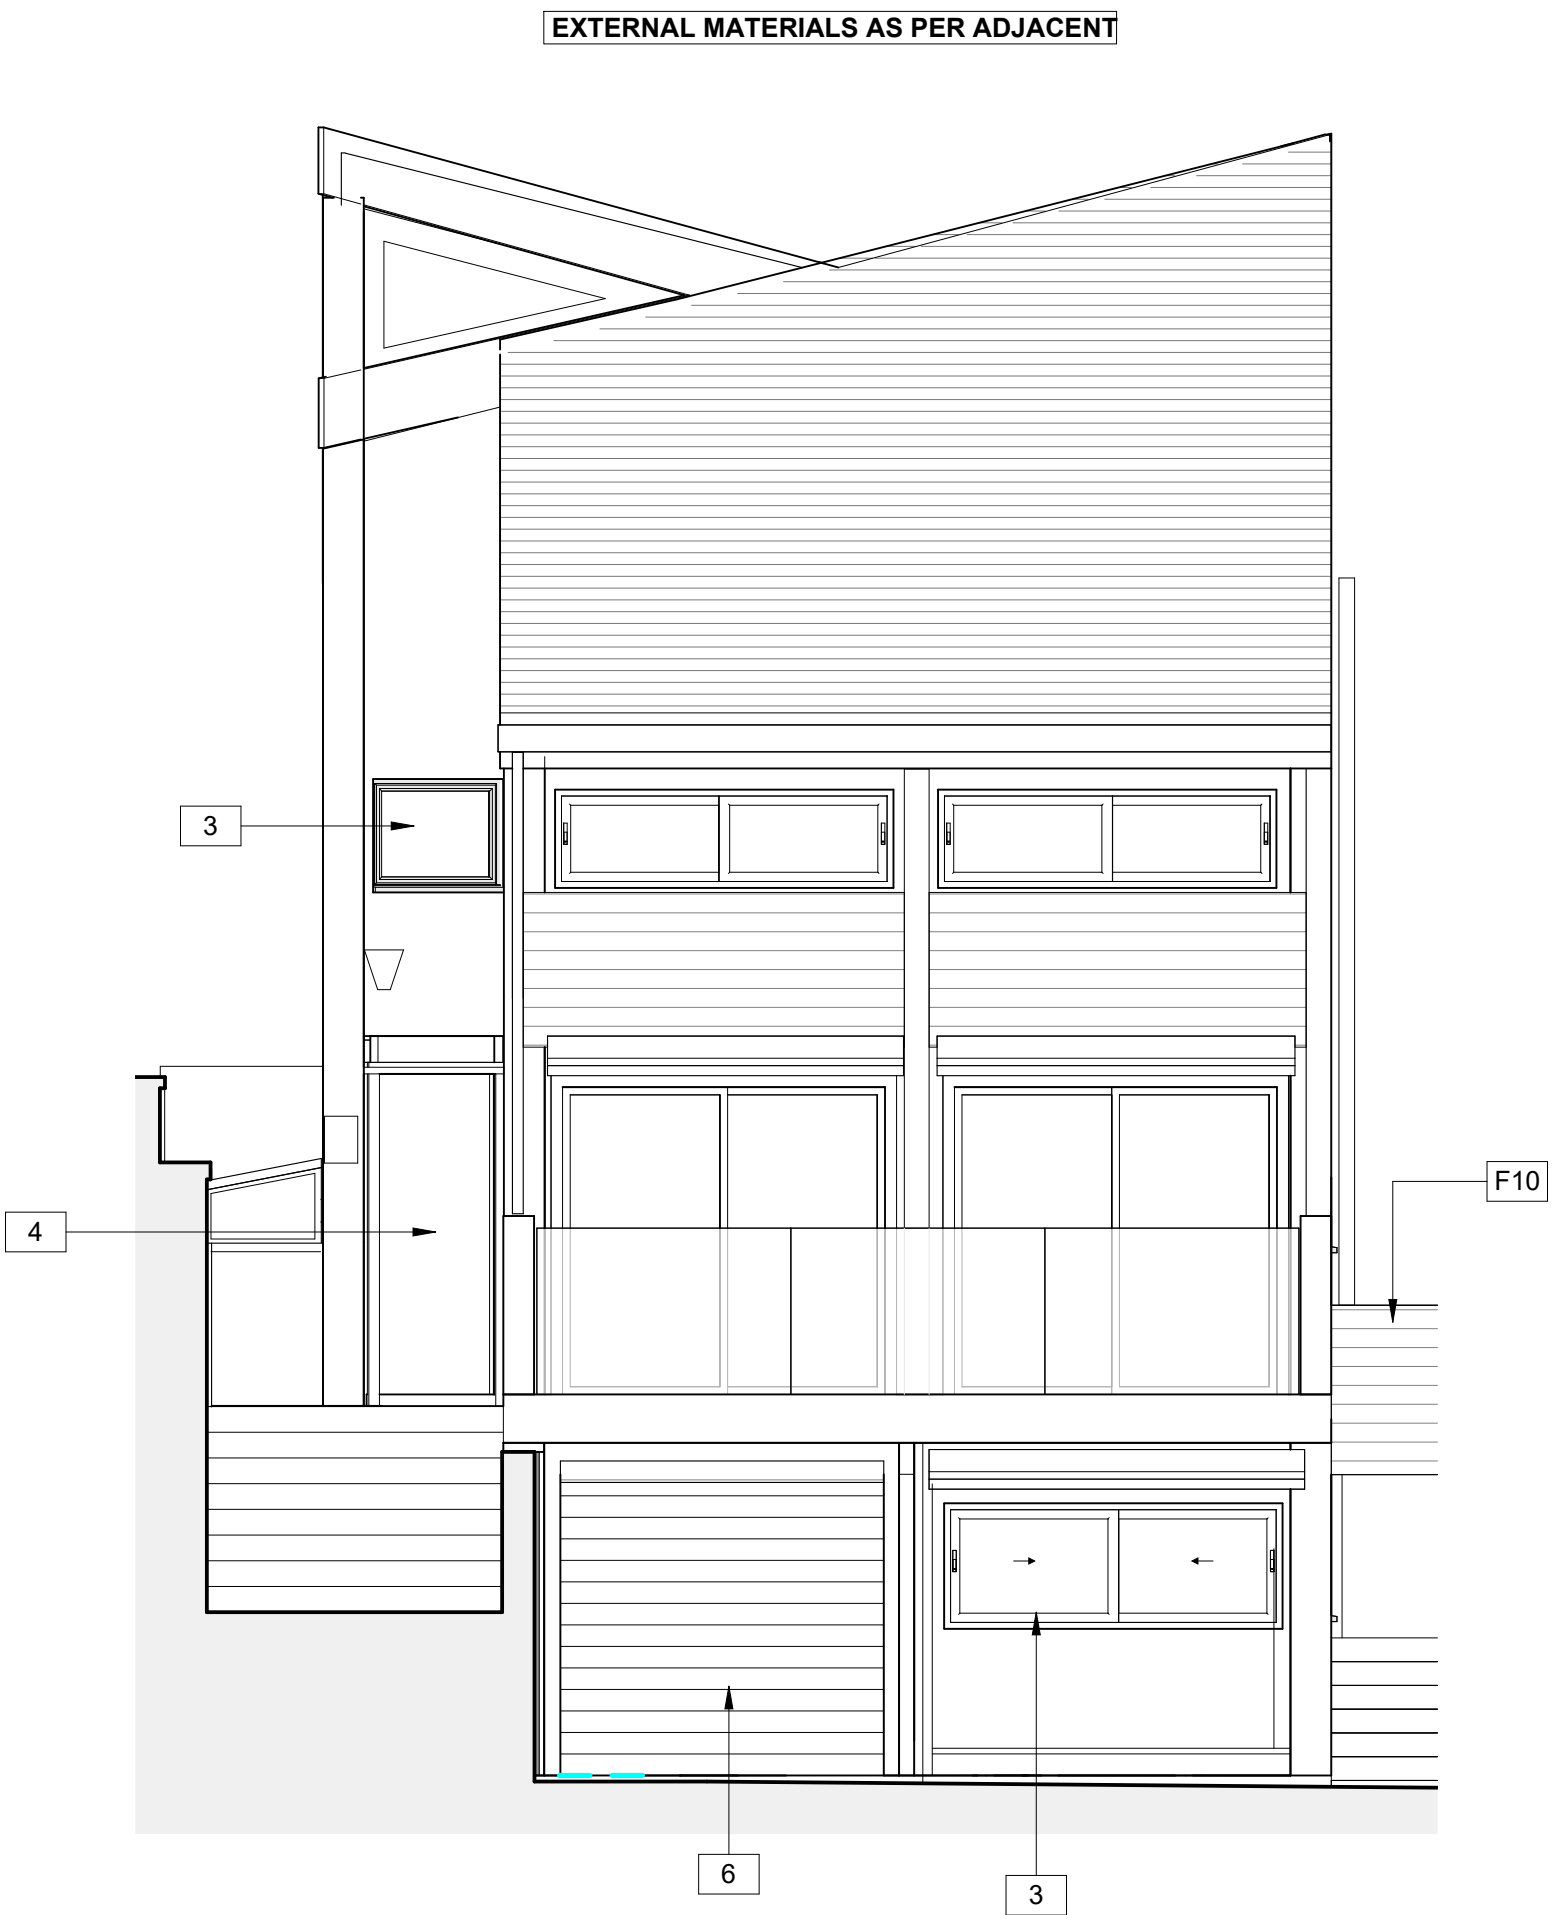

LINEWORKS
ARCHITECTS

A Unit 1, 26 Ewe Close, London N7 9TL
T 07973 629 252
W www.lineworksarchitects.co.uk

Drawings Notes:
This drawing is intended for the purpose indicated in the status box only. Do not scale from this drawing unless for planning purposes. This drawing must be read in conjunction with the relevant details and specifications and reports referred.

0 1 2
1:50 SCALE

Rev	Date	Note	CHKD
P1	17/11/2022	PLANNING	RH

Drawing Status:
PLANNING

Drawing Title:
EXISTING EAST ELEVATIONS

Client:
MR & MRS WILLIAMS

Drawing Reference:
0222 2 EX 201 **P1**

Project No. Drawing Number Revision
Scale @A1As indicated Drawn By: RH Checked By: RH 09/22/22
Project Title:
**20A BISHOPSWOOD ROAD
N6 4NY**