


2

PROPOSED WEST ELEVATION

1 : 50

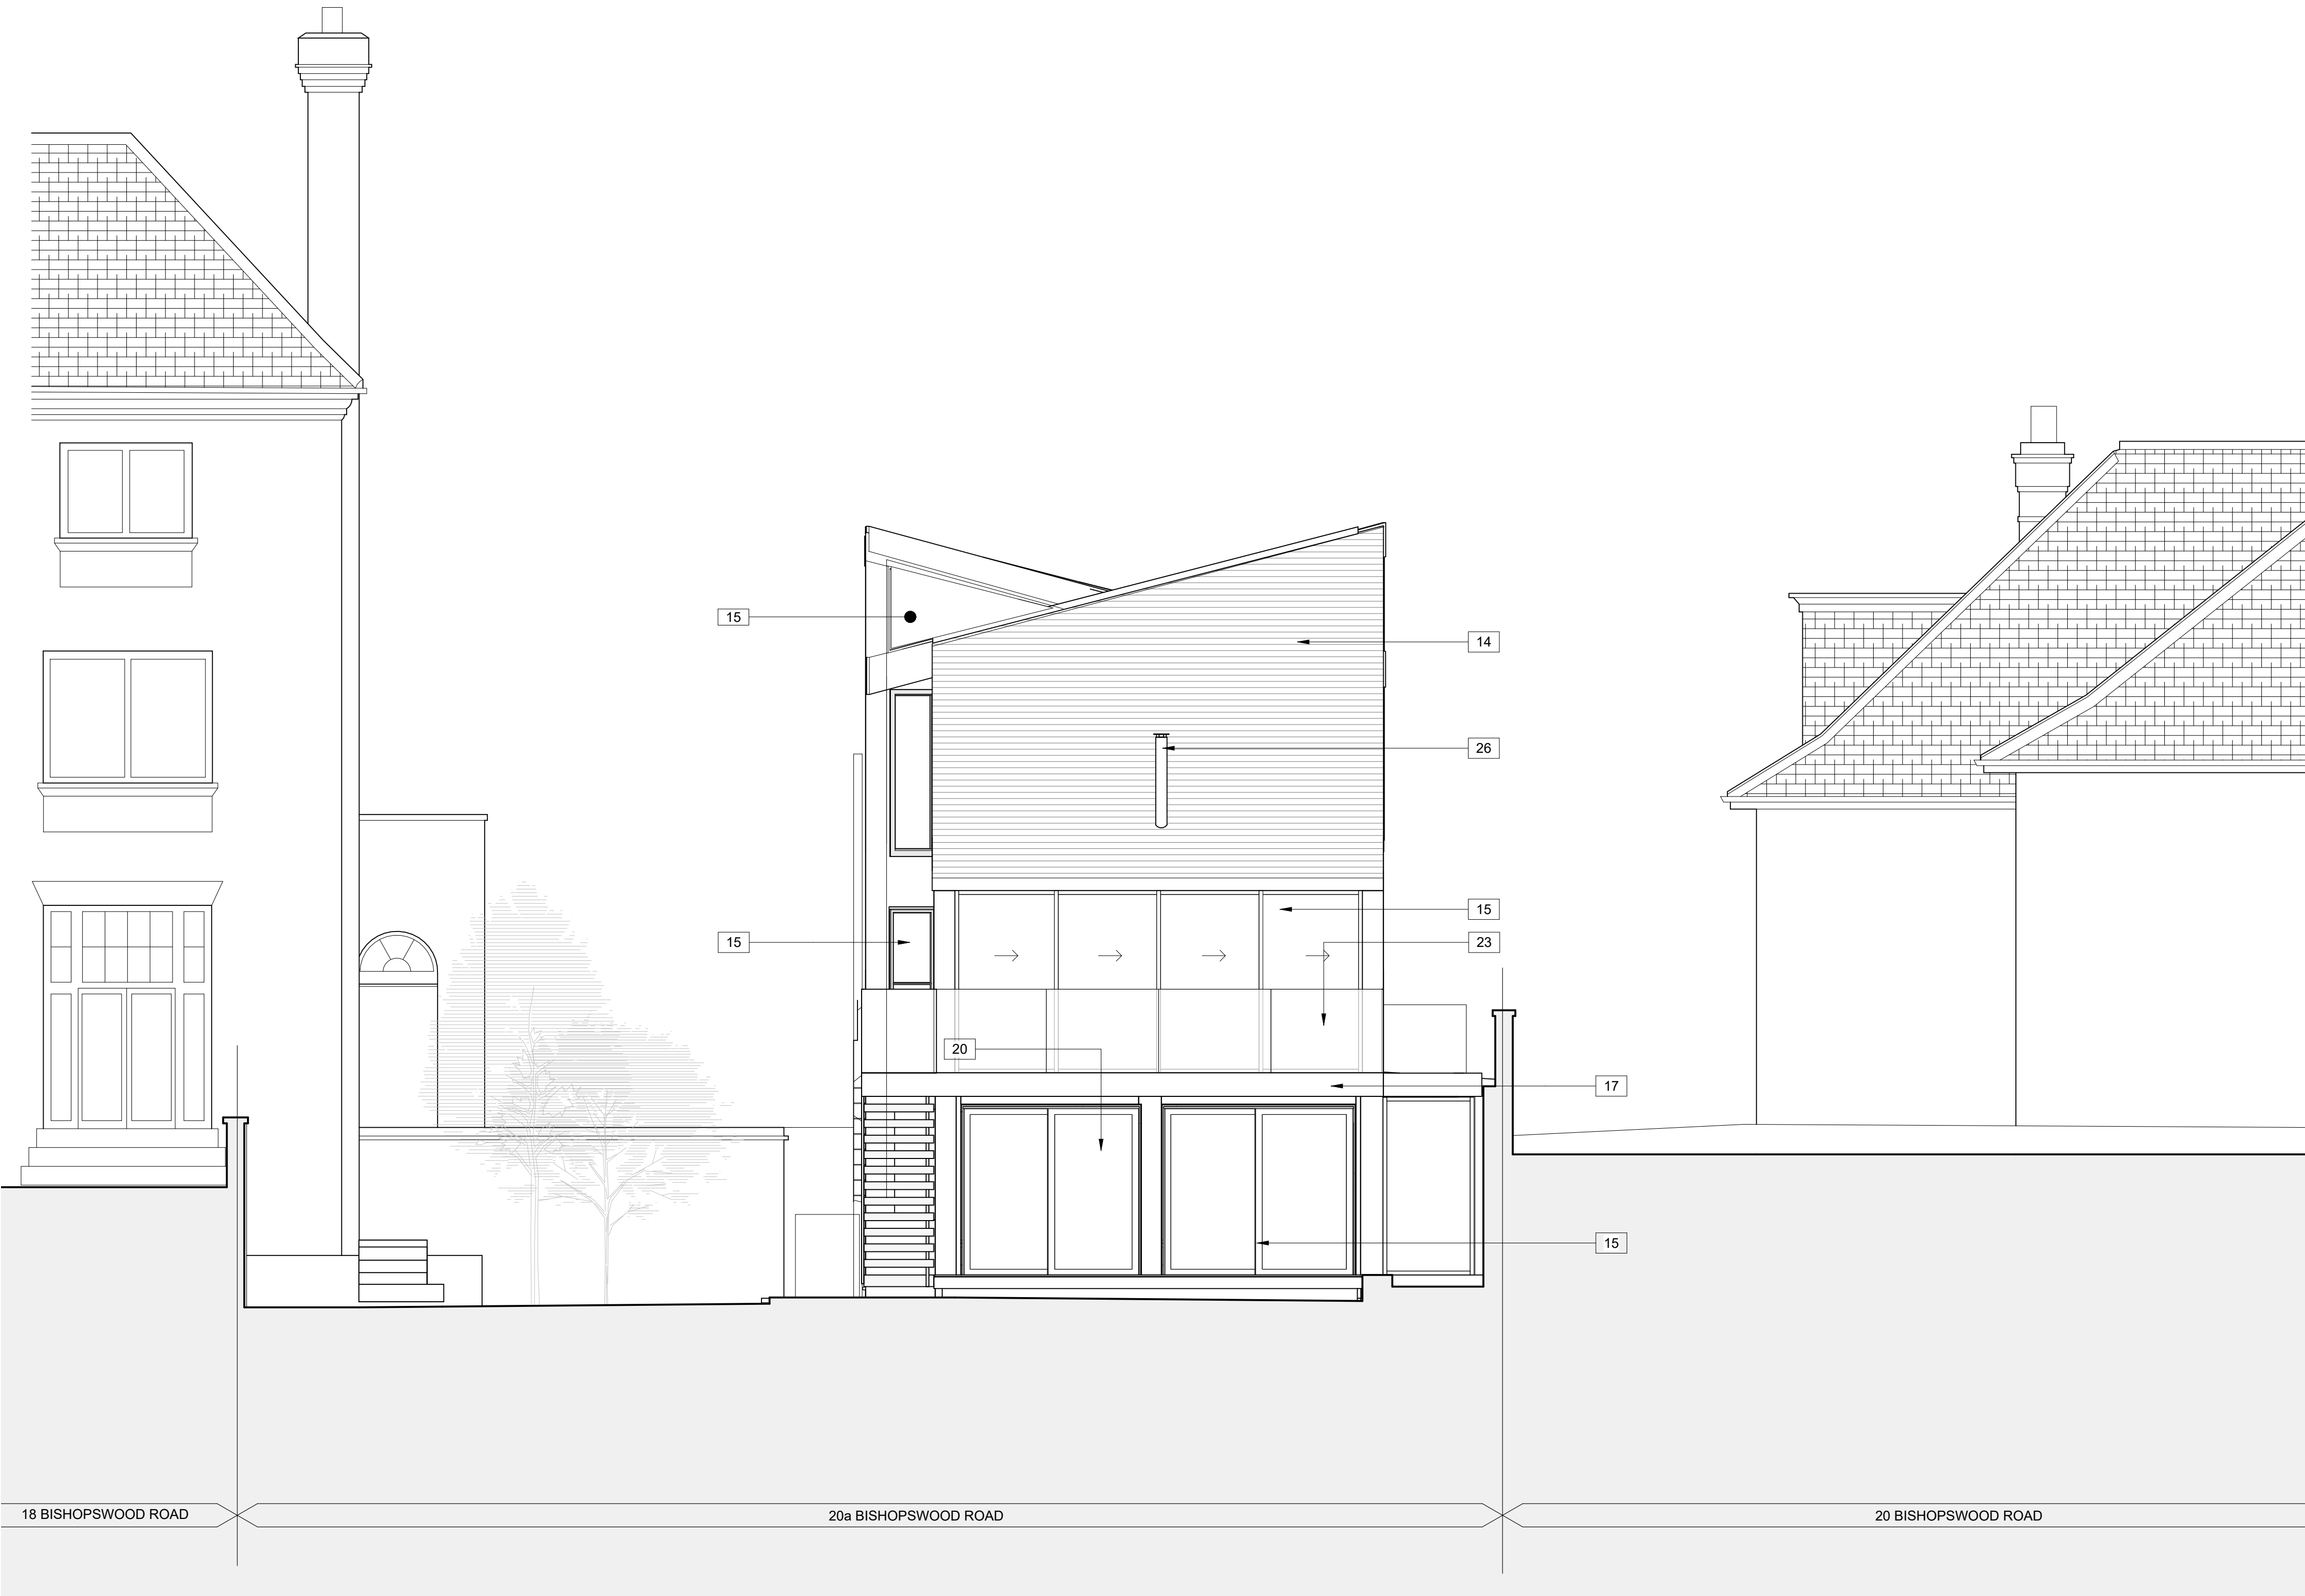

New Materials Key

- 14 Ceramic Roof Tiles
15 Light grey finished aluminium framed windows
16 White finished render
17 Light grey aluminium fascia
18 Black painted steel electric gates
19 Grey painted timber fence (existing and retained)
20 Pre cast stone stairs on a steel support
21 Red brick wall (existing and retained)
22 Steel handrail
23 Glass balustrade
24 Black cast iron downpipes
25 Painted Timber Fascia
26 Black finished cast iron flue
27 Painted white brick wall (retained and repainted)
28 Timber door
29 Painted Metal Front Gates
30 Obscured Glazing (shown hatched)

LINEWORKS
ARCHITECTS

A Unit 1, 26 Ewe Close, London N7 9TL
T 07973 629 252
W www.lineworksarchitects.co.uk

Drawings Notes:
This drawing is intended for the purpose indicated in the status box only. Do not scale from this drawing unless for planning purposes. This drawing must be read in conjunction with the relevant details and specifications and reports referred.

0 1 2
1:50 SCALE

Rev	Date	Note	CHKD
P1	17/11/2022	PLANNING	RH

Drawing Status:
PLANNING

Drawing Title:
PROPOSED WEST ELEVATION

Client:
MR & MRS WILLIAMS

Drawing Reference:			
0222	2 GA 203	P1	
Project No.	Drawing Number	Revision	
Scale @A1As indicated	Drawn By: RH	Checked By: RH	09/22/22
Project Title:			
20A BISHOPSWOOD ROAD N6 4NY			