



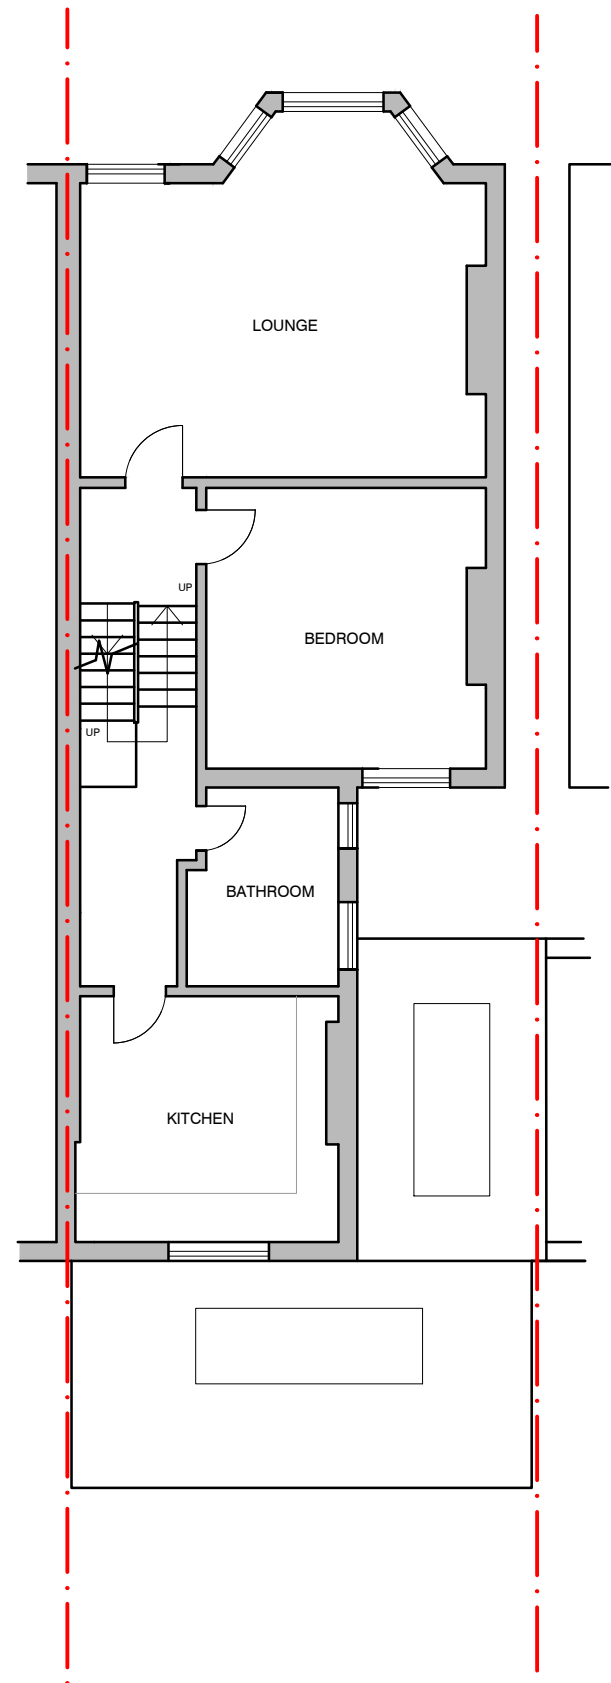

EXISTING FIRST FLOOR PLAN

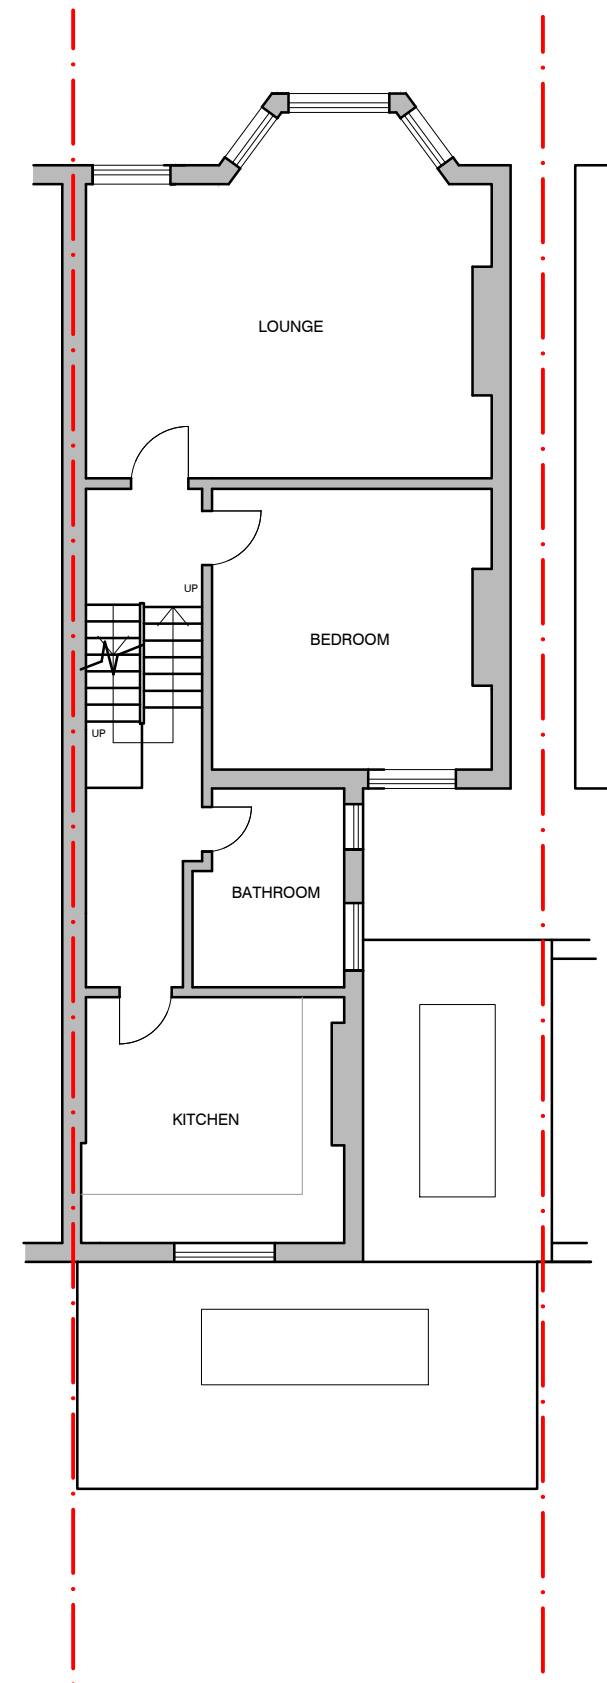

PROPOSED FIRST FLOOR PLAN

This drawing is the property of Arthurell and Kirkland. Copyright is reserved by them and this drawing is issued on the condition that it is not copied, reproduced, retained or disclosed to any unauthorised person, either wholly or in part without the consent in writing of Arthurell and Kirkland. Figured dimensions are only to be taken from this drawing. All dimensions to be checked on site before any work is put in hand. If in doubt please ask.



ARTHURELL+KIRKLAND LLP
 19 Wharfdale Road
 Kings Cross
 London
 N1 9SB
 Tel : 020 7833 9484
 Fax: 020 7833 9440
 Email: info@arthurellandkirkland.com
 Web : www.arthurellandkirkland.com

Project:
**4A DASHWOOD ROAD
 LONDON
 N8 9AD**

Drawing title:
**EXISTING AND PROPOSED
 FIRST FLOOR PLAN
 (NO CHANGE)**

Scale: A3 @1:100 ▪ Drawn: MK ▪ Date: 04.11.22

Job no: 1185 ▪ Drawing no: 10 ▪ Revision: -