


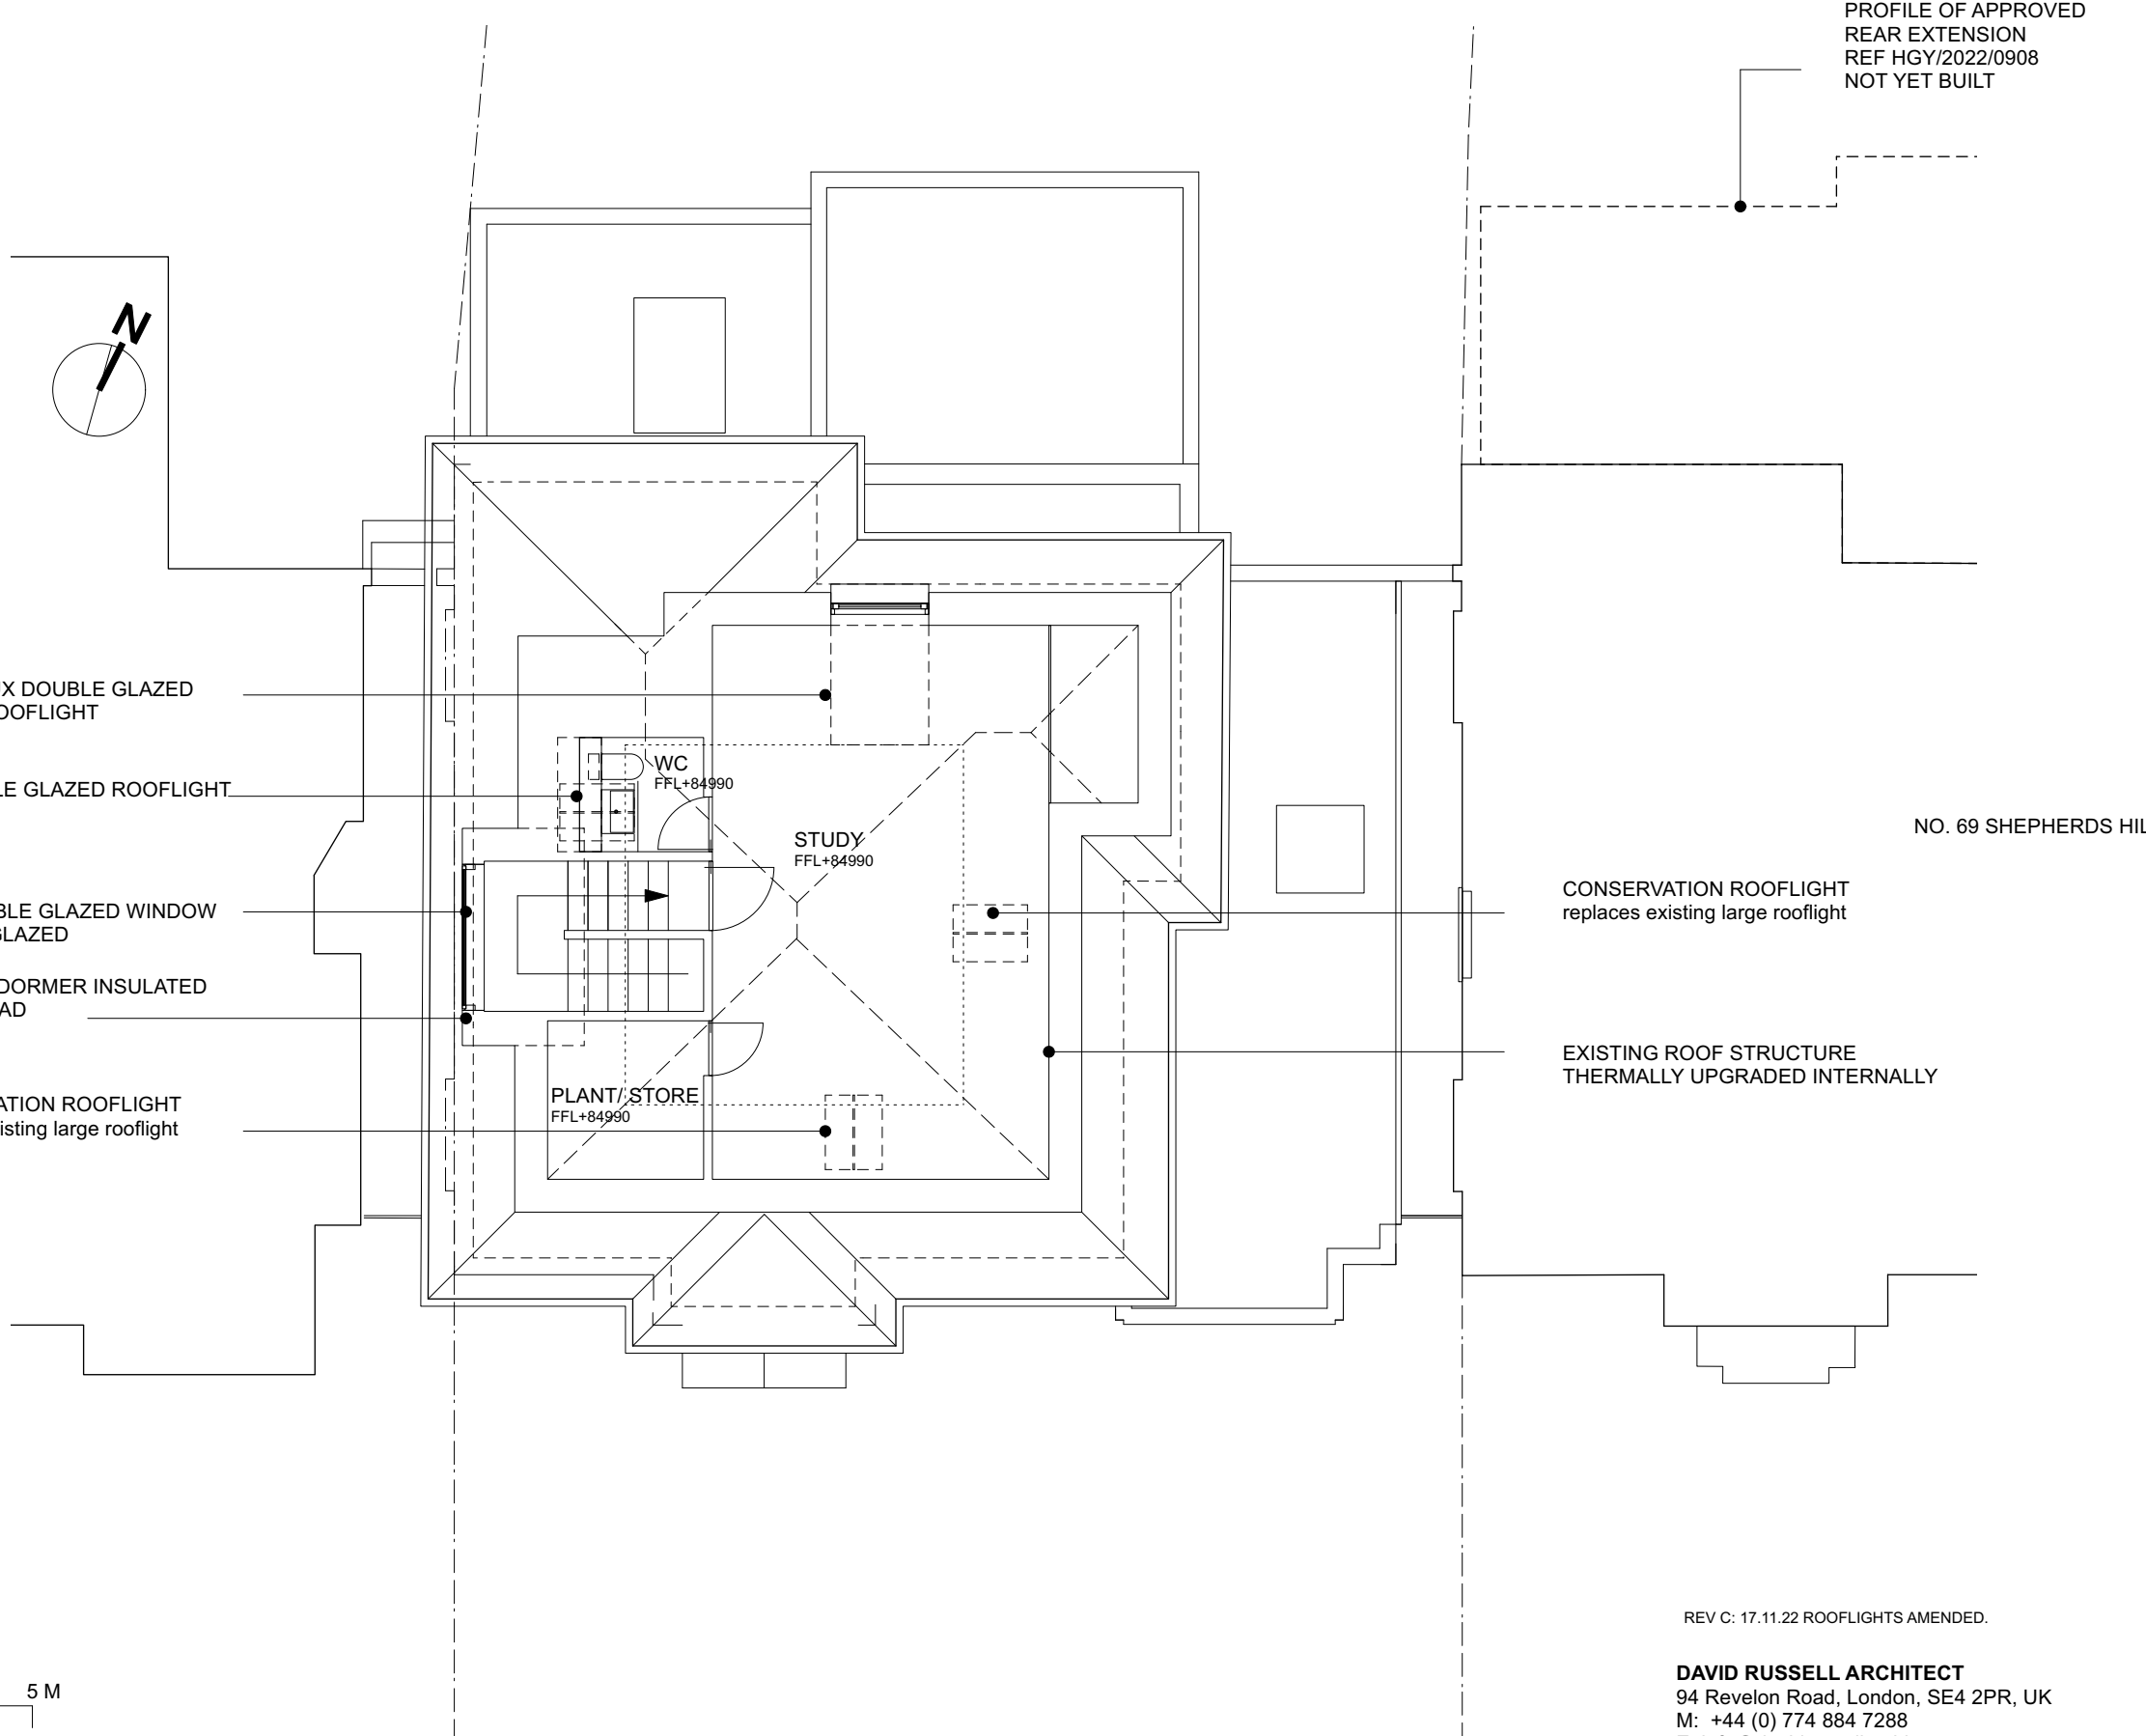

NEW VELUX DOUBLE GLAZED
CABRIO ROOFLIGHT

NEW DOUBLE GLAZED ROOFLIGHT

NO. 65 SHEPHERDS HILL

NEW DOUBLE GLAZED WINDOW
OBSURE GLAZED

EXISTING DORMER INSULATED
AND RECLAD

CONSERVATION ROOFLIGHT
replaces existing large rooflight

WC
FFL+84990

STUDY
FFL+84990


PLANT/STORE
FFL+84990

CONSERVATION ROOFLIGHT
replaces existing large rooflight

EXISTING ROOF STRUCTURE
THERMALLY UPGRADED INTERNALLY

NO. 69 SHEPHERDS HILL

PROFILE OF APPROVED
REAR EXTENSION
REF HGY/2022/0908
NOT YET BUILT

 

1 Proposed Second Floor Plan
Scale: 1:100

REV C: 17.11.22 ROOFLIGHTS AMENDED.


DAVID RUSSELL ARCHITECT
94 Revelon Road, London, SE4 2PR, UK
M: +44 (0) 774 884 7288
E: info@davidrussellarchitect.com

Project
67 Shepherd's Hill

Drawing Title
Proposed Second Floor Plan

0mm
DO NOT SCALE FROM THIS DRAWING
ALL DISCREPANCIES TO BE REPORTED
©2021 David Russell

Revision	Date
	28.08.2022
Scale	1:100@A3
Job No./ Stage/ Drawing No.	016_PL_016C

 

C