


NO. 65 SHEPHERD'S HILL

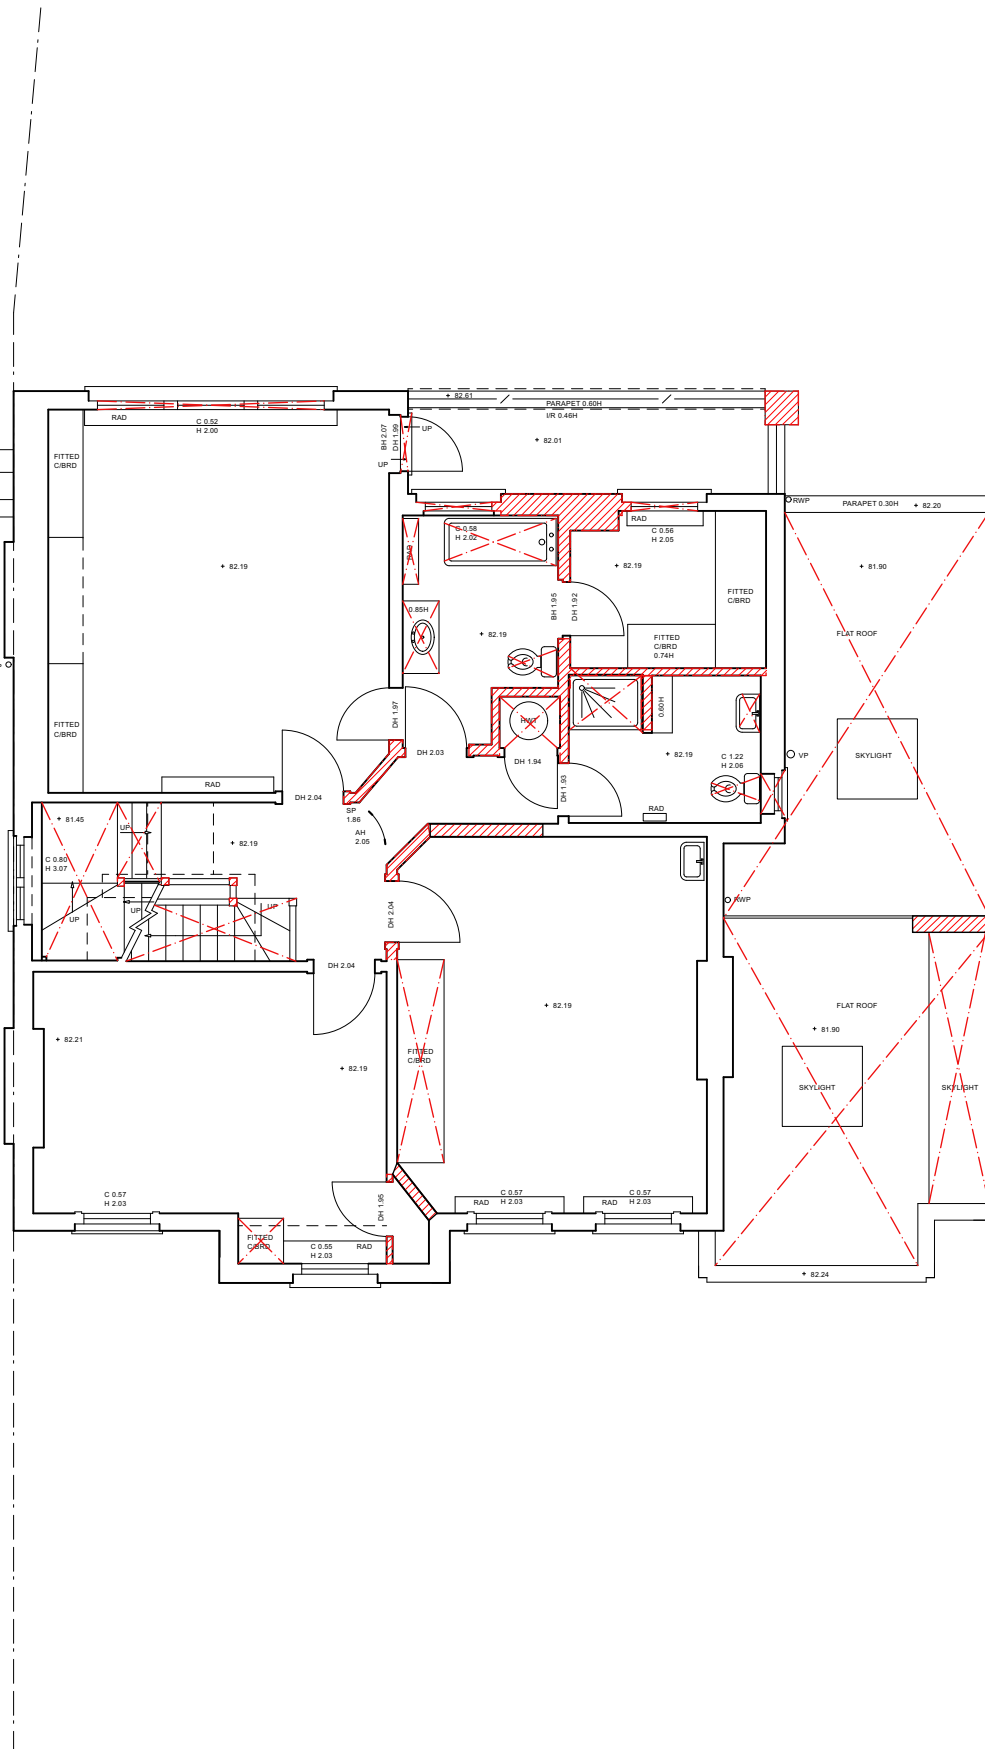

NO. 69 SHEPHERD'S HILL



FIRST FLOOR WINDOW  
TO NO.69 SERVING A STAIRWELL



Fabric Demolitions



Fittings Demolitions

  

1

Existing First Floor Plan  
Scale: 1:100

**DAVID RUSSELL ARCHITECT**  
94 Revelon Road, London, SE4 2PR, UK  
M: +44 (0) 774 884 7288  
E: info@davidrussellarchitect.com

Revision

Date

25.09.2022

Project

Scale

67 Shepherd's Hill

1:100@A3

Drawing Title

Job No./ Stage/ Drawing No.

Existing First Floor Plan

016\_PL\_004

0mm

50mm

100mm

Revision

DO NOT SCALE FROM THIS DRAWING  
ALL DISCREPANCIES TO BE REPORTED  
©2021 David Russell