





PROPOSED FRONT ELEVATION:
1:100



PROPOSED REAR ELEVATION:
1:100

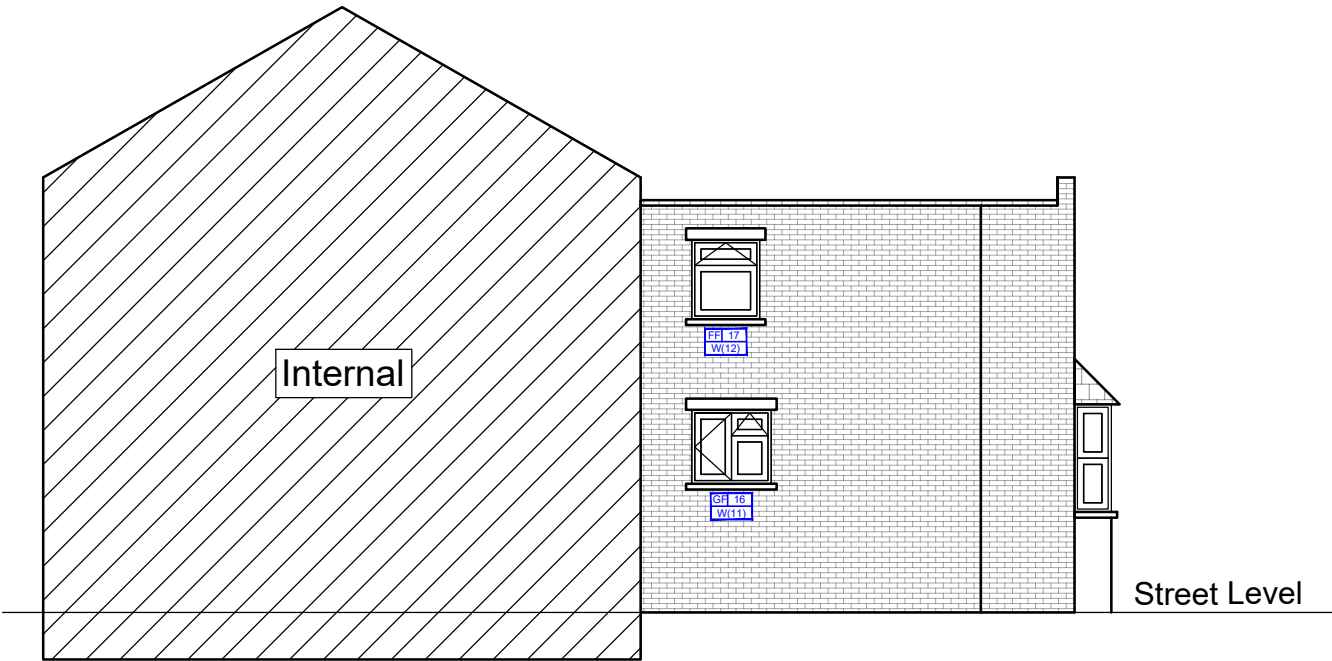

PROPOSED SIDE ELEVATION:
1:100

 

32 Beresford Road

Proposed Elevations

KEY:

- TIMBER FRAMED
- uPVC FRAMED

CLIENT NAME AD Group				PROJECT NAME Window Replacements			
PROJECT ADDRESS 32 Beresford Road London N8 0AJ				DRAWING TITLE Proposed Front, Rear & Side Elevation SUITABILITY CODE Planning			
SCALE 1:100	DRAWN JC	APPROVED OT	APPROVED JM	DATE 11/2022			
PROJ NO 34512	AUTHOR BGR	VOLUME A1	LEVEL XX	DOCTYP DR	ROLE A	DRWNO 03	REV STAT P
				REV NO 01			



LONDON HEAD OFFICE
146-148 ELTHAM HILL
LONDON SE9 5DY
t. 020 8294 1000
e. general@bailygarner.co.uk