




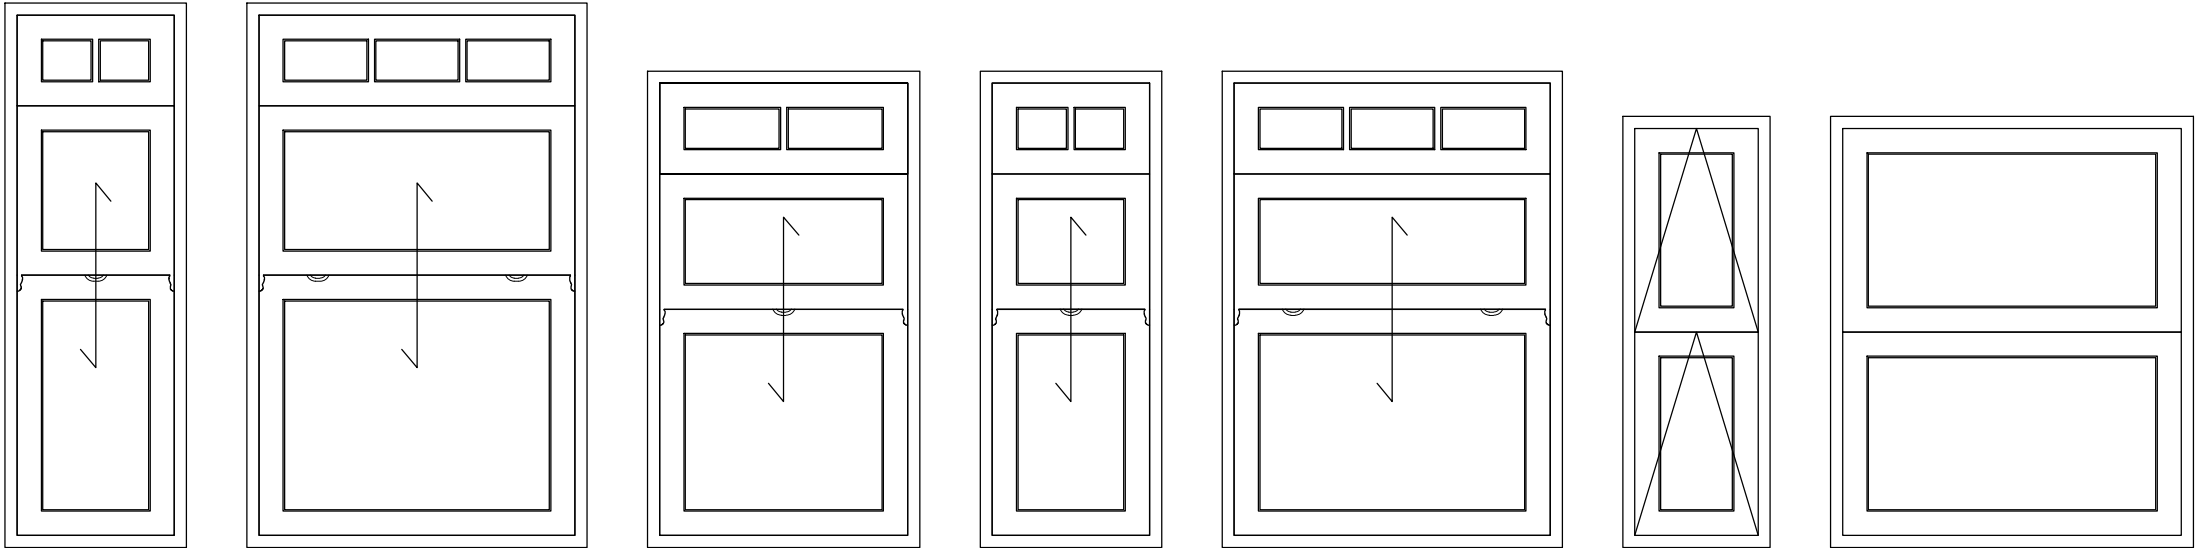


W1 W2 W3 W4 W5 W6 W7

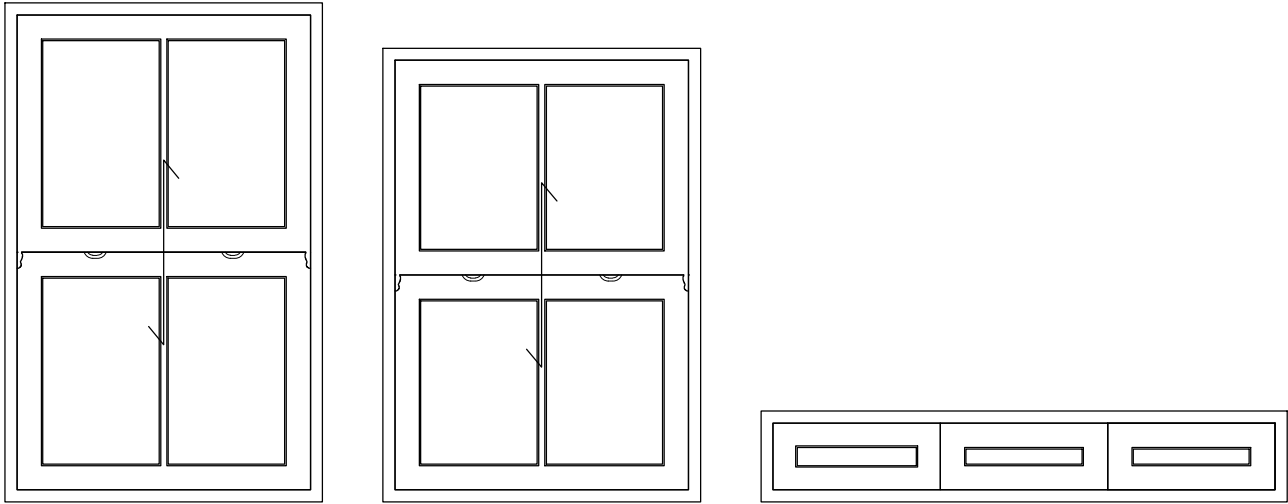


W8 W9 W10

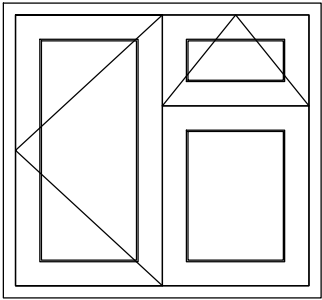


W11

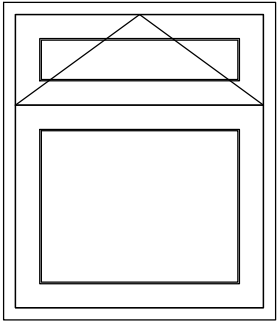

W12

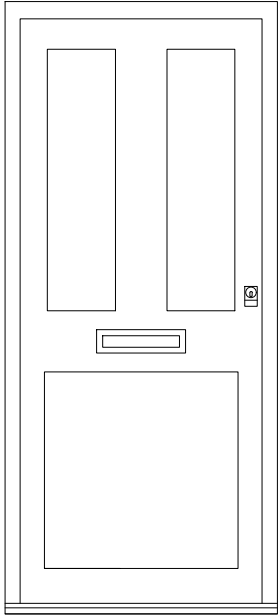

D1

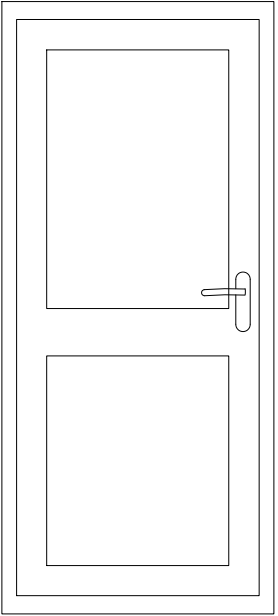

D2


PROPOSED WINDOW / DOOR SCHEDULE:
1:25

32 Beresford Road

Proposed Window Schedule

KEY:

- TIMBER FRAMED
- uPVC FRAMED

 

CLIENT NAME		PROJECT NAME	
AD Group		Window Replacements	
PROJECT ADDRESS		DRAWING TITLE	
32 Beresford Road		Proposed Window and	
London		Door schedule	
N8 0AJ		SUITABILITY CODE	
		Planning	
SCALE:	DRAWN	APPROVED	APPROVED
1:25	JC	OT	JM
DATE			
11/2022			
PREL NO	AUTHOR	VOLUME	LEVEL
34512	BGR	A1	XX
DR	ROLE	DRW NO	REV DAT
A	04	P	01



LONDON HEAD OFFICE
146-148 ELTHAM HILL
LONDON SE9 5DY
T. 020 8294 1000
e. general@bailygarner.co.uk

The contractor is responsible to ensure that no products are to be utilised that do not comply with relevant British and/or European Standards and/or Codes of Practice, COSHH Regulations, Construction Regulations, or which are known or suspected at the time of product selection and/or construction to be deleterious to health and safety or to the durability of the work or not in accordance with good building practices.

The contractor is responsible for checking dimensions, tolerances, levels and references. This drawing/model is to be read in conjunction with all relevant Other Project Team Members' or specialists' drawings/models/any Federated Model. Any discrepancy is to be notified to Baily Garner LLP and is to be rectified before proceeding with the works on site or shop drawings. Where an item is covered by drawings to different scales, the larger scale drawing is to be worked to.

Any rights (including copyright) in this drawing/model and any proprietary work contained therein belong to Baily Garner LLP and may only be used in accordance with the licence granted to the Employer and with attribution to Baily Garner LLP.

The drawing to be read in conjunction with: Document Suitability Codes page or at www.bailygarner.co.uk/disclaimer/