



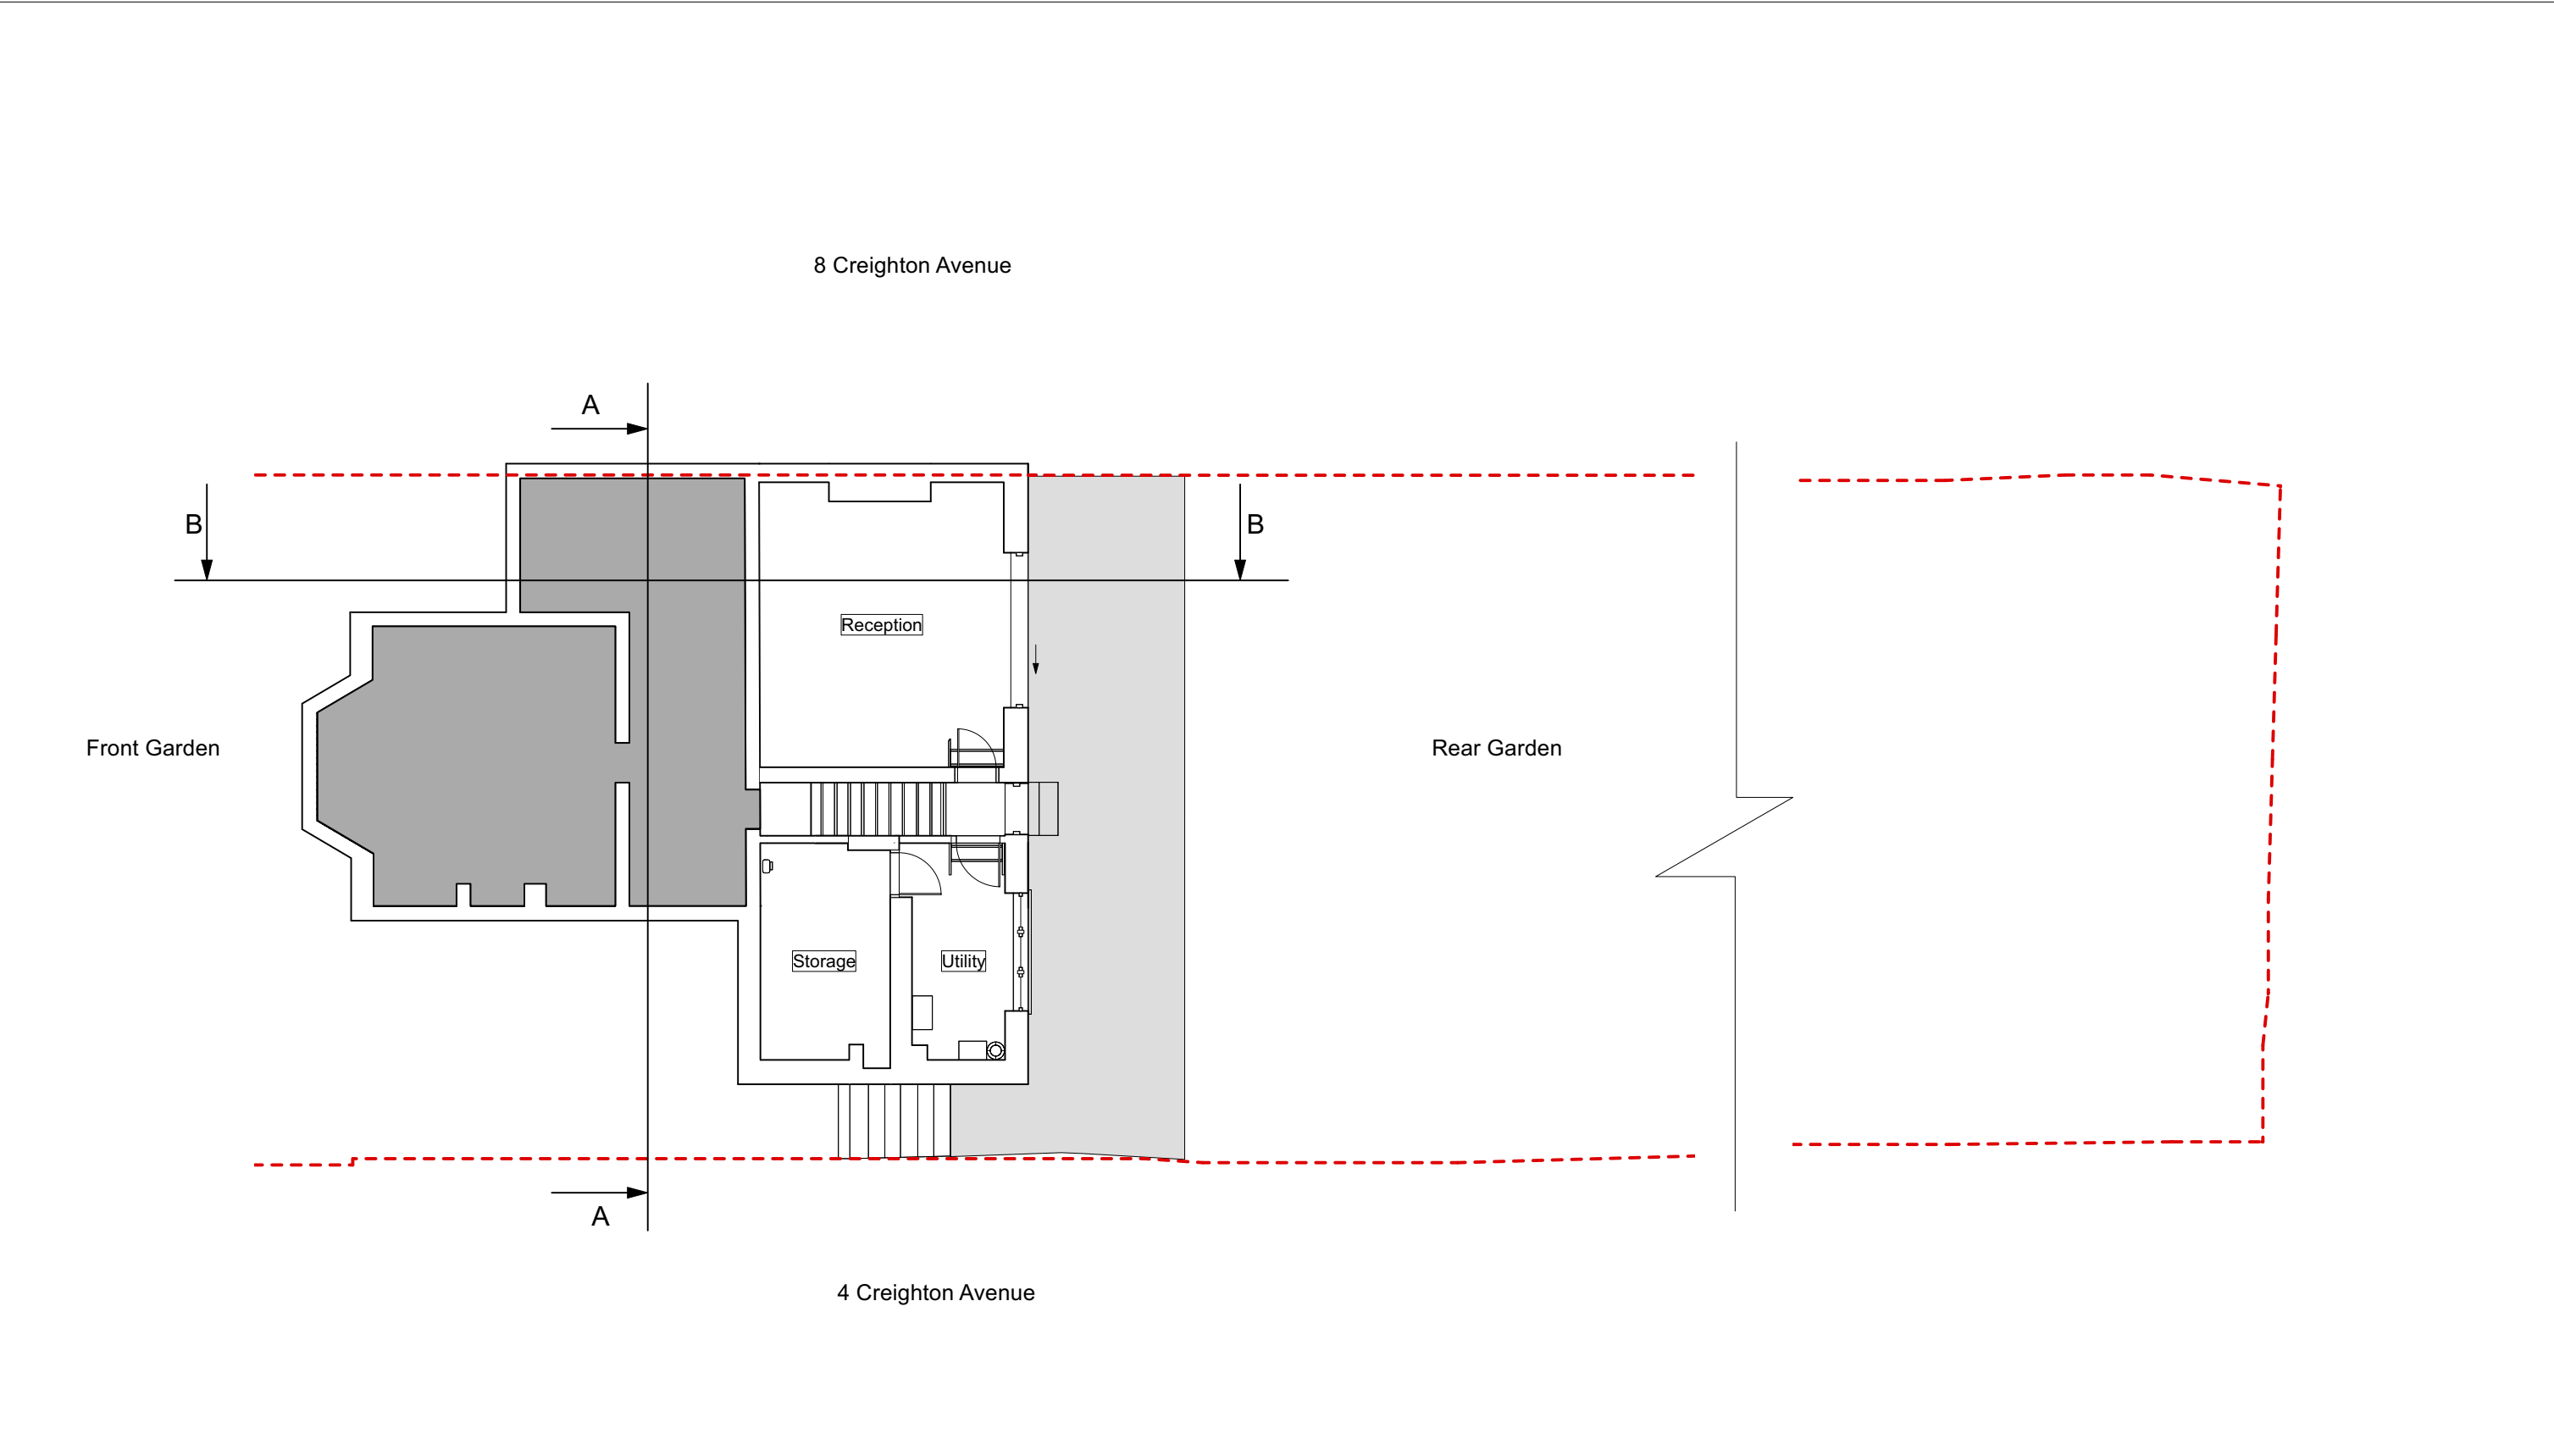

LOWER GROUND FLOOR PLAN - EXISTING

revisions
P1 04/10/2022

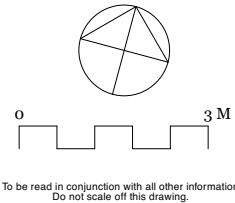

Mulroy

020 7267 5123
www.mulroyarchitects.com

project 6 Creighton Avenue, London, N10 1NU			
for Hannah & Chris Halton			
title Existing lower ground floor			
status RIBA Stage 3			
scale 1:100	size A3	drawing number 22023-3-009	P1