



8 Creighton Avenue

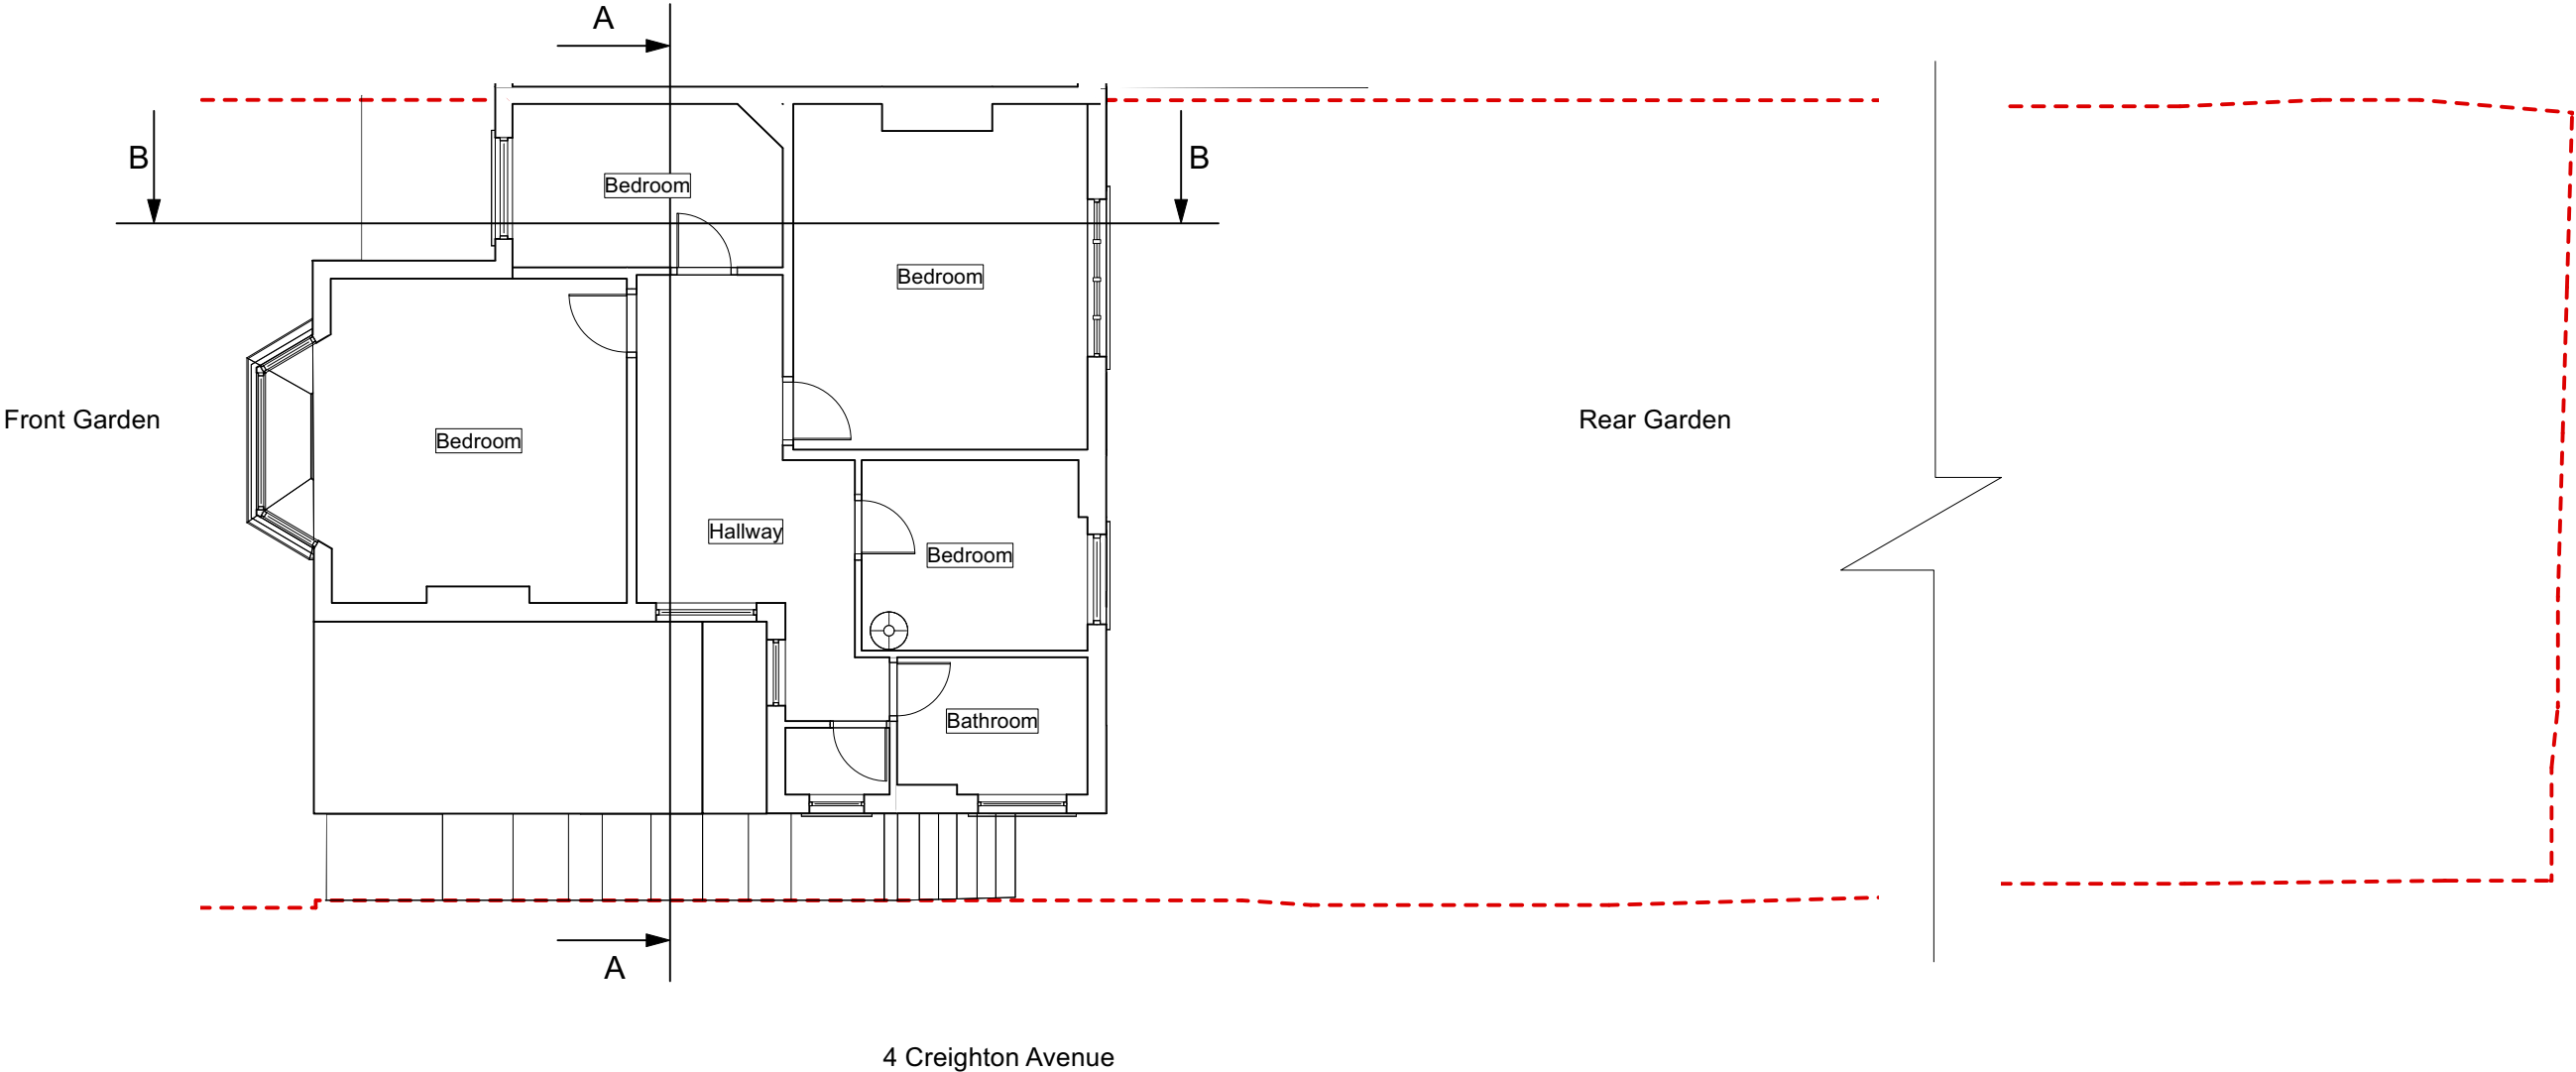

FIRST FLOOR PLAN - EXISTING

revisions  
P1 04/10/2022

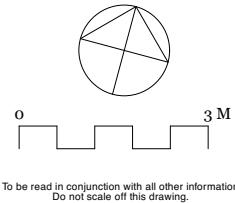

Mulroy

020 7267 5123  
www.mulroyarchitects.com

|                                             |            |                               |    |
|---------------------------------------------|------------|-------------------------------|----|
| project 6 Creighton Avenue, London, N10 1NU |            |                               |    |
| for Hannah & Chris Halton                   |            |                               |    |
| title Existing first floor                  |            |                               |    |
| status RIBA Stage 3                         |            |                               |    |
| scale<br>1:100                              | size<br>A3 | drawing number<br>22023-3-011 | P1 |