


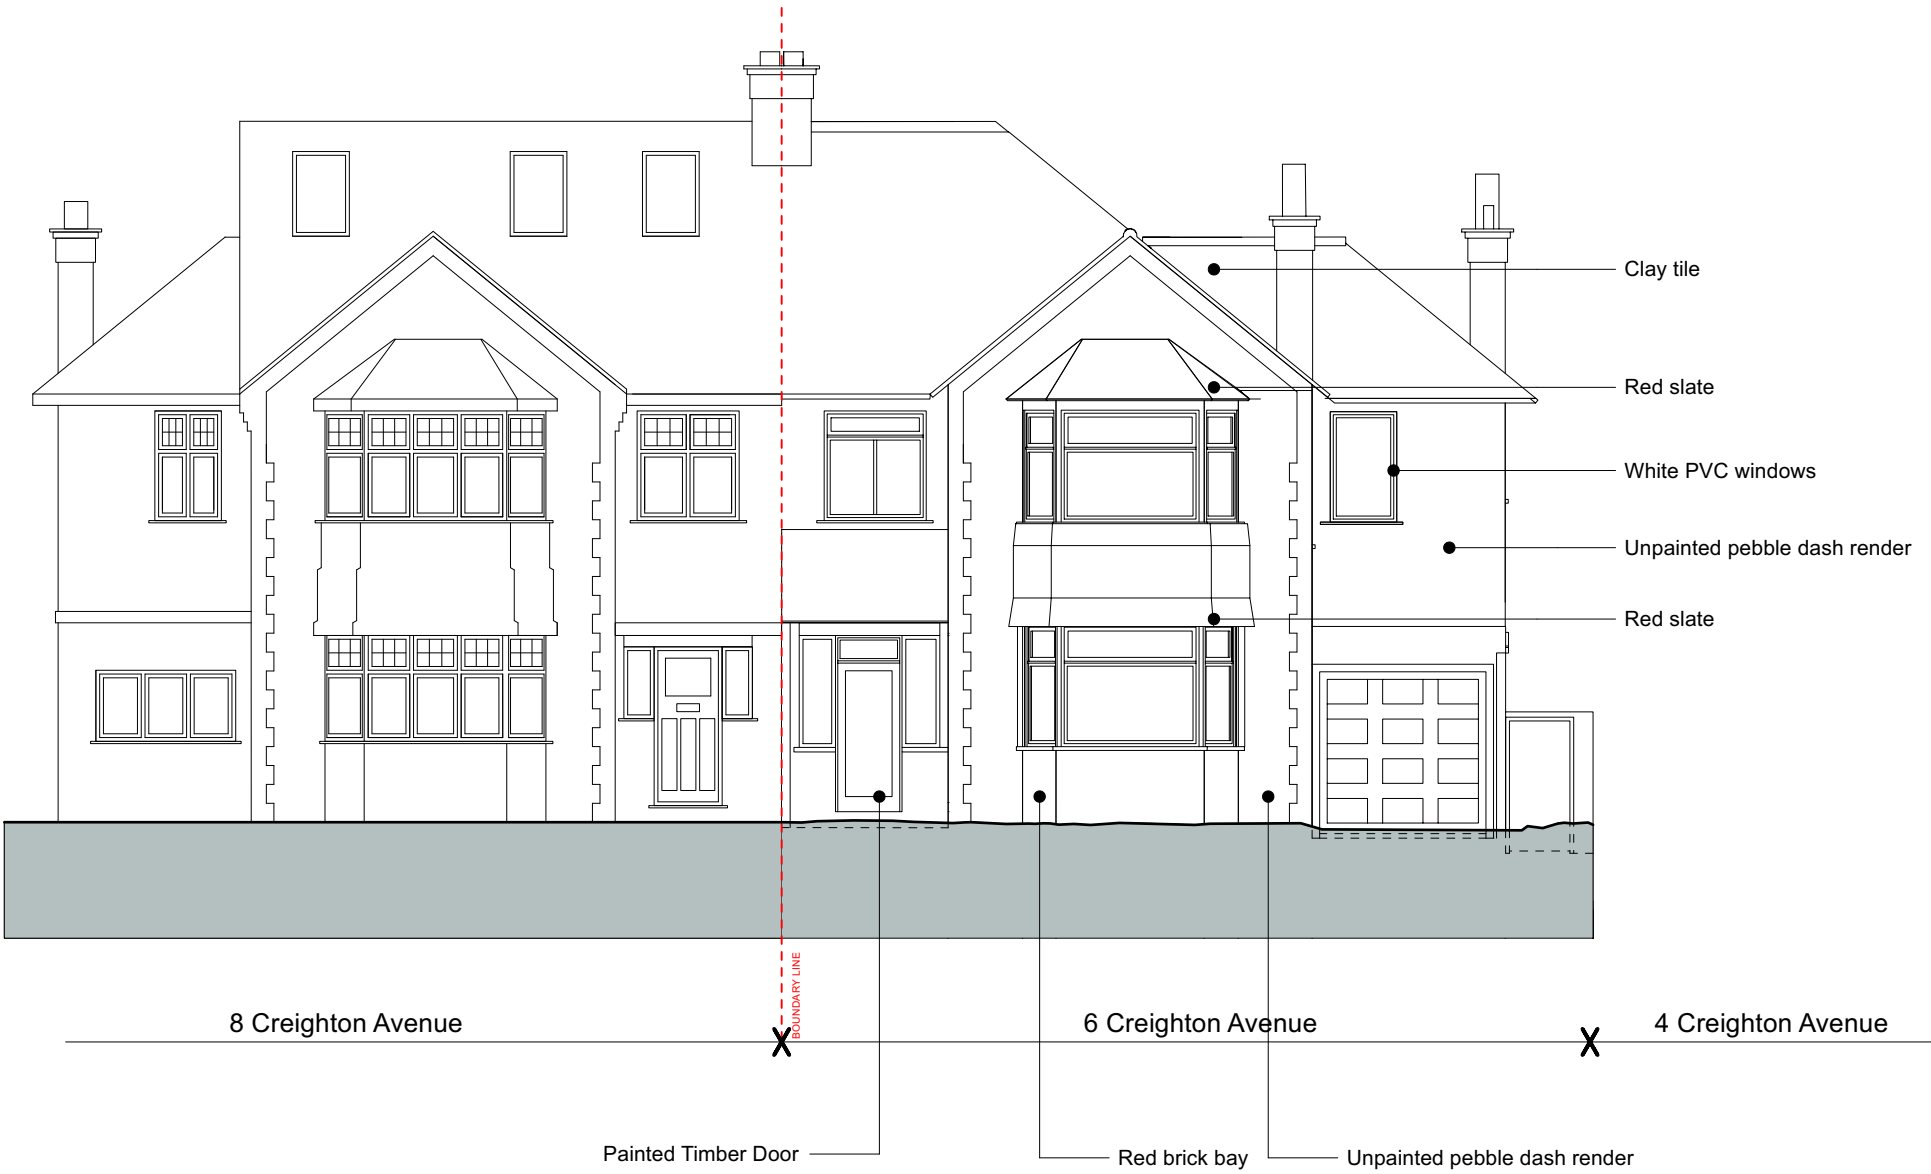

FRONT ELEVATION - EXISTING

revisions
P1 04/10/2022

To be read in conjunction with all other information
Do not scale off this drawing.

Mulroy

020 7267 5123
www.mulroyarchitects.com

project 6 Creighton Avenue, London, N10 1NU
for Hannah & Chris Halton
title Existing front elevation

status RIBA Stage 3

scale
1:100

size
A3

drawing number
22023-3-032

P1