
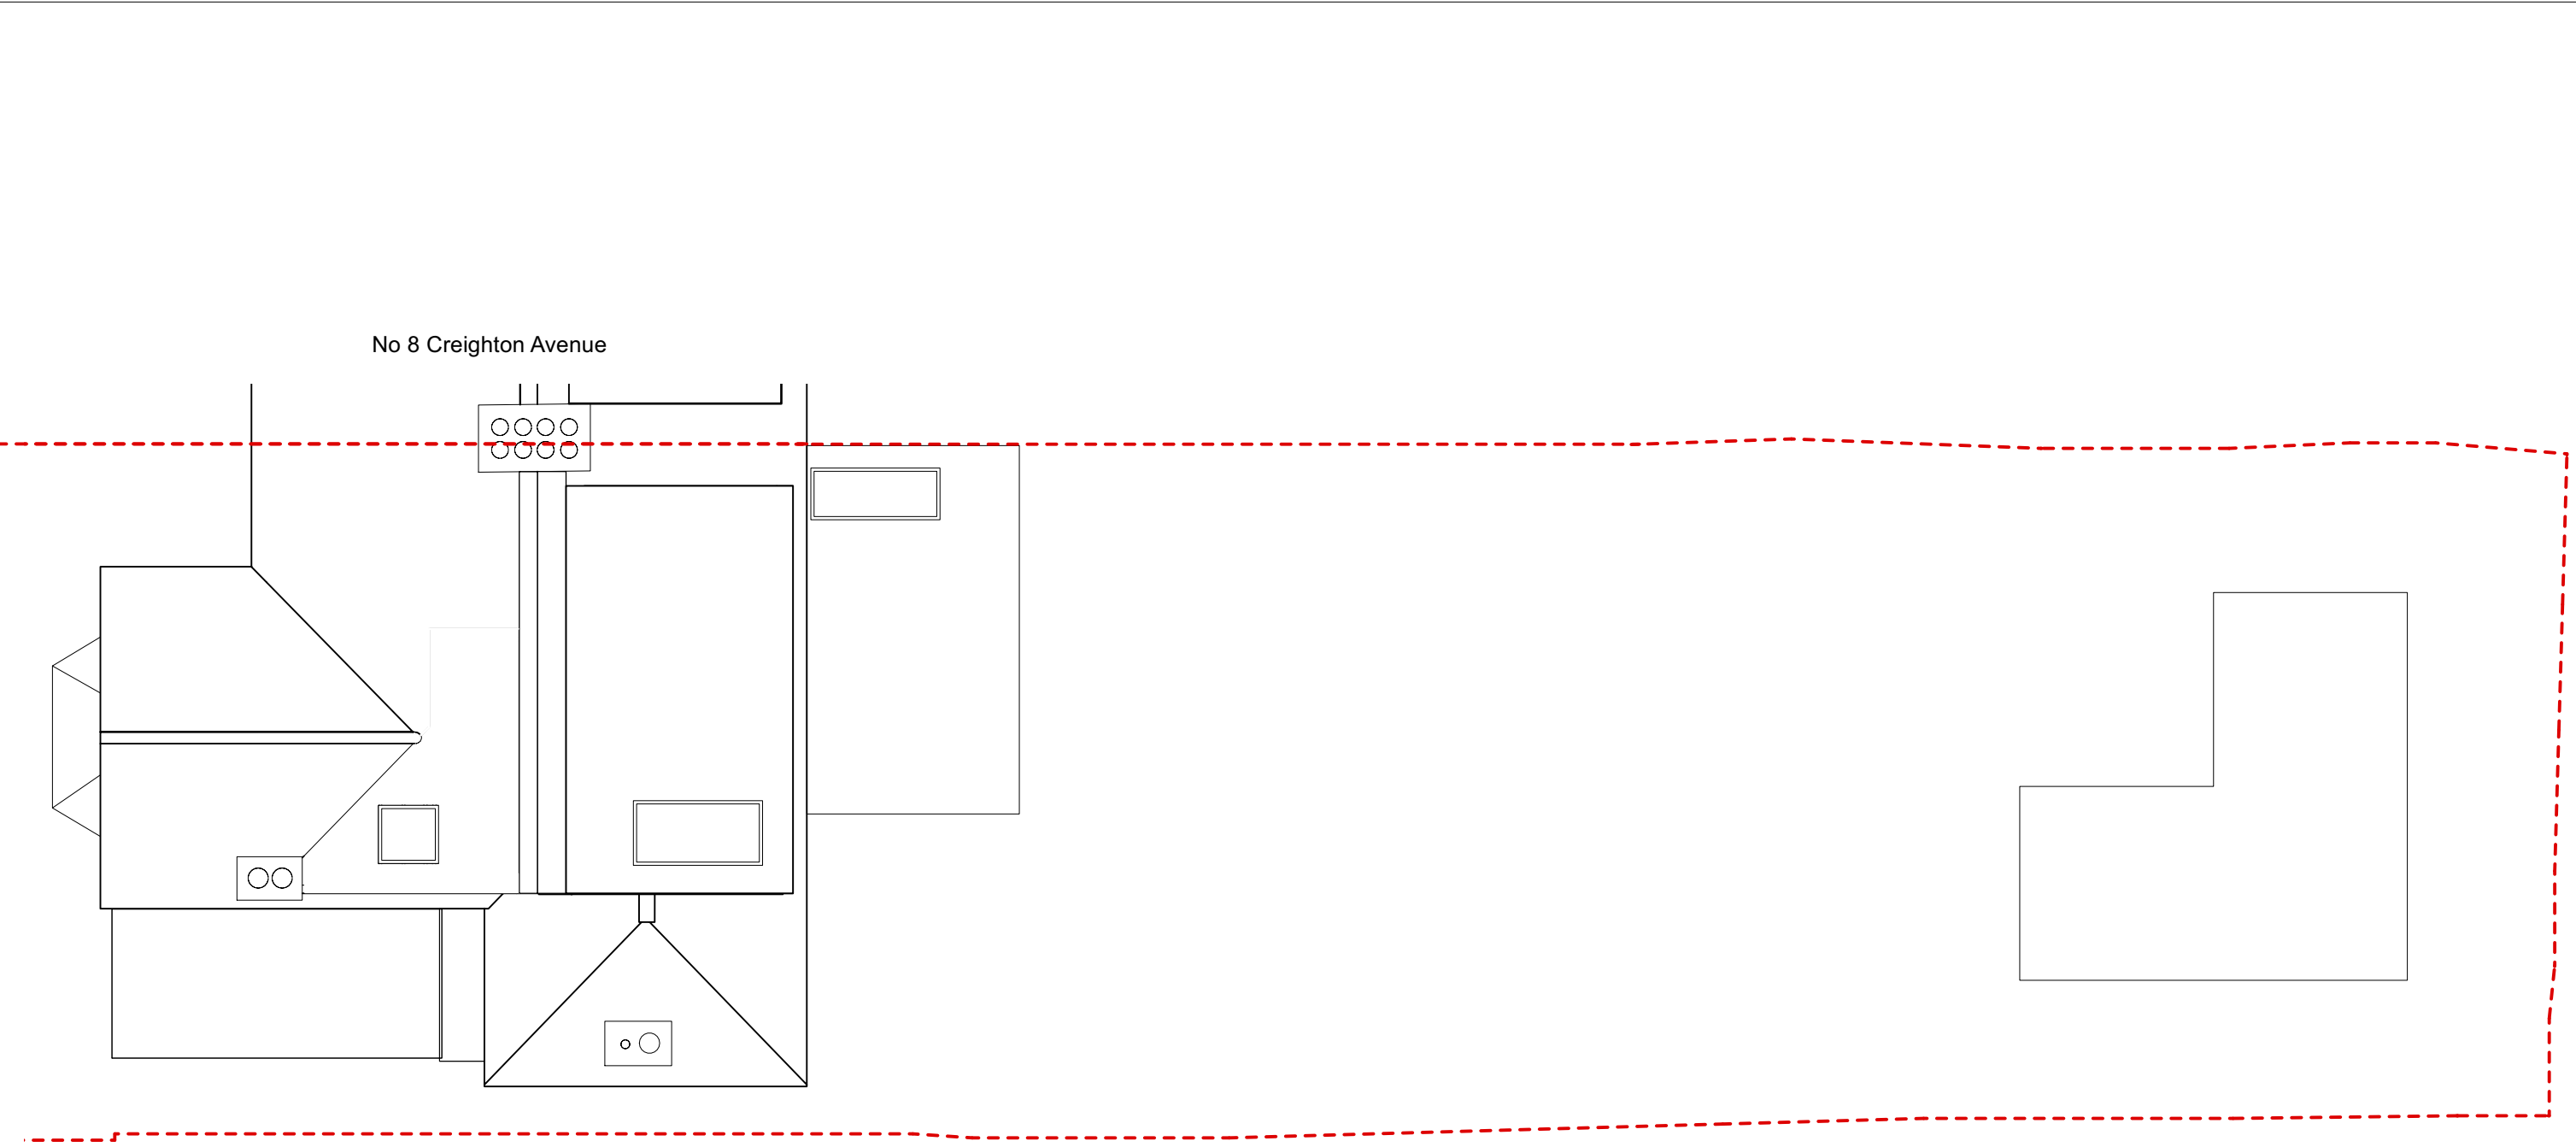


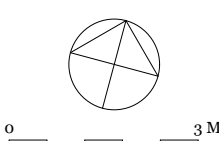

revisions P1 04/10/2022	 To be read in conjunction with all other information Do not scale off this drawing.	Mulroy 020 7267 5123 www.mulroyarchitects.com	project 6 Creighton Avenue, London, N10 1NU		
			for Hannah & Chris Halton		
			title Proposed Roof Plan		
			status RIBA Stage 3		
scale 1:100		size A3	drawing number 22023-3-113	P1	