
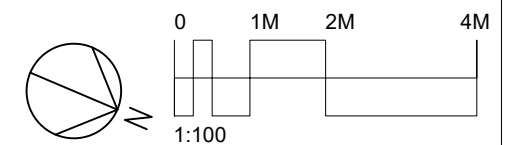


NO CHANGE

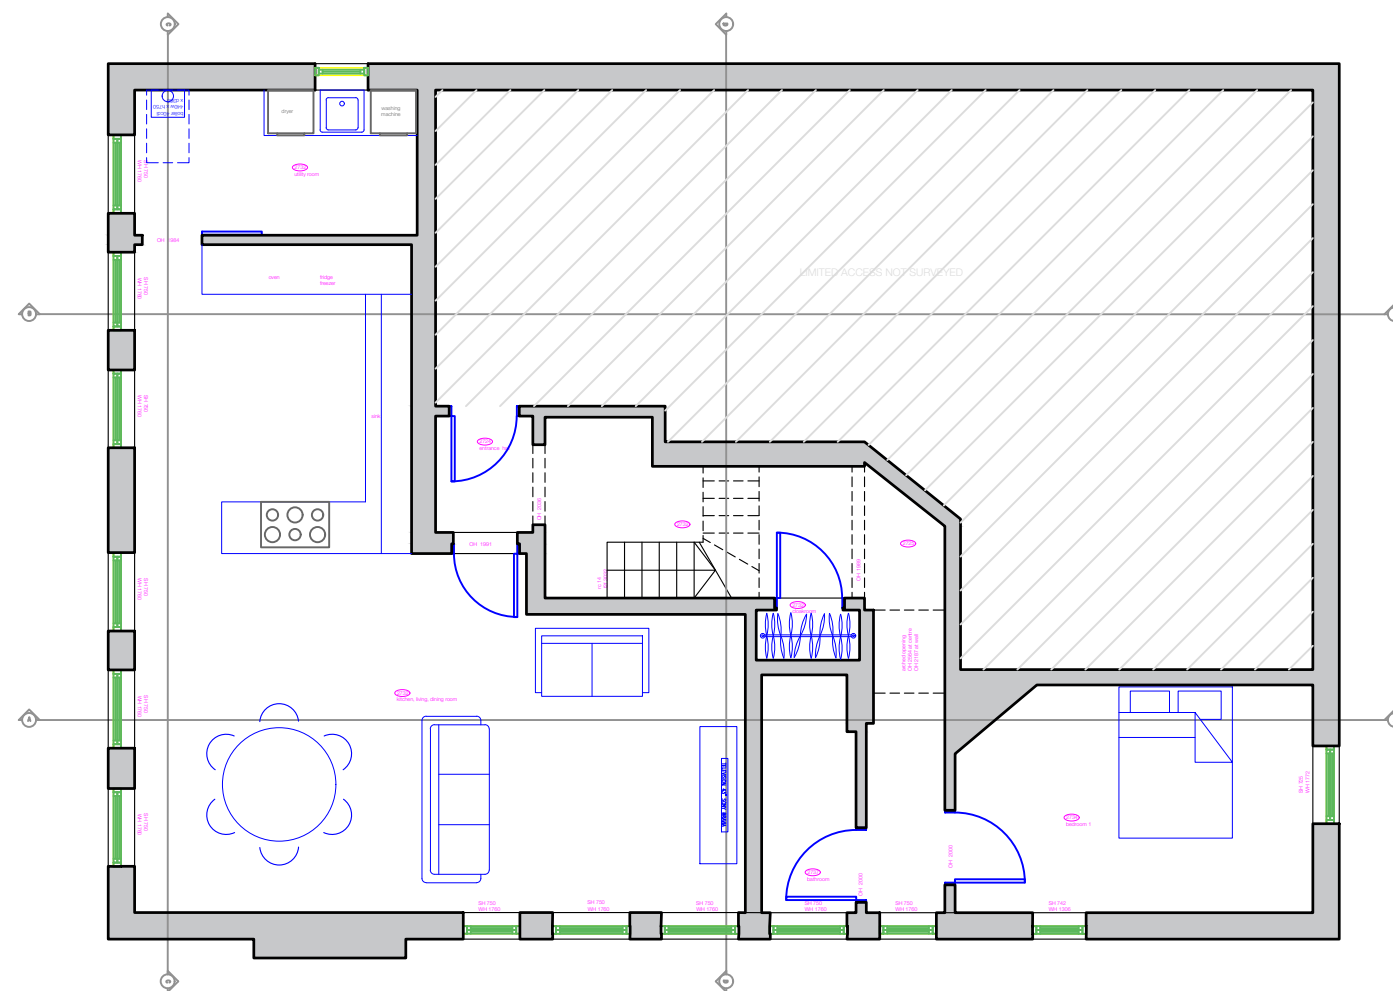

FELIXDB





12 Chichester Road
London NW6 5QN

t. 07966264656

felix@felixdb.co.uk

drawing no.	FDB-47SH-A201
title:	PROPOSED FIRST FLOOR
project:	47 SHEPHERDS HILL, N6 5QN
date:	20/11/2022 12:13:40
revision no.	
drawn by:	F.P.
scale:	1:100@A3

dimensions to be checked on site before construction

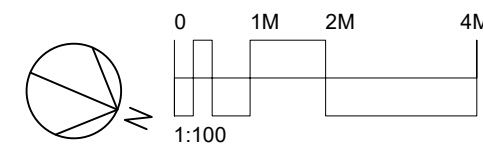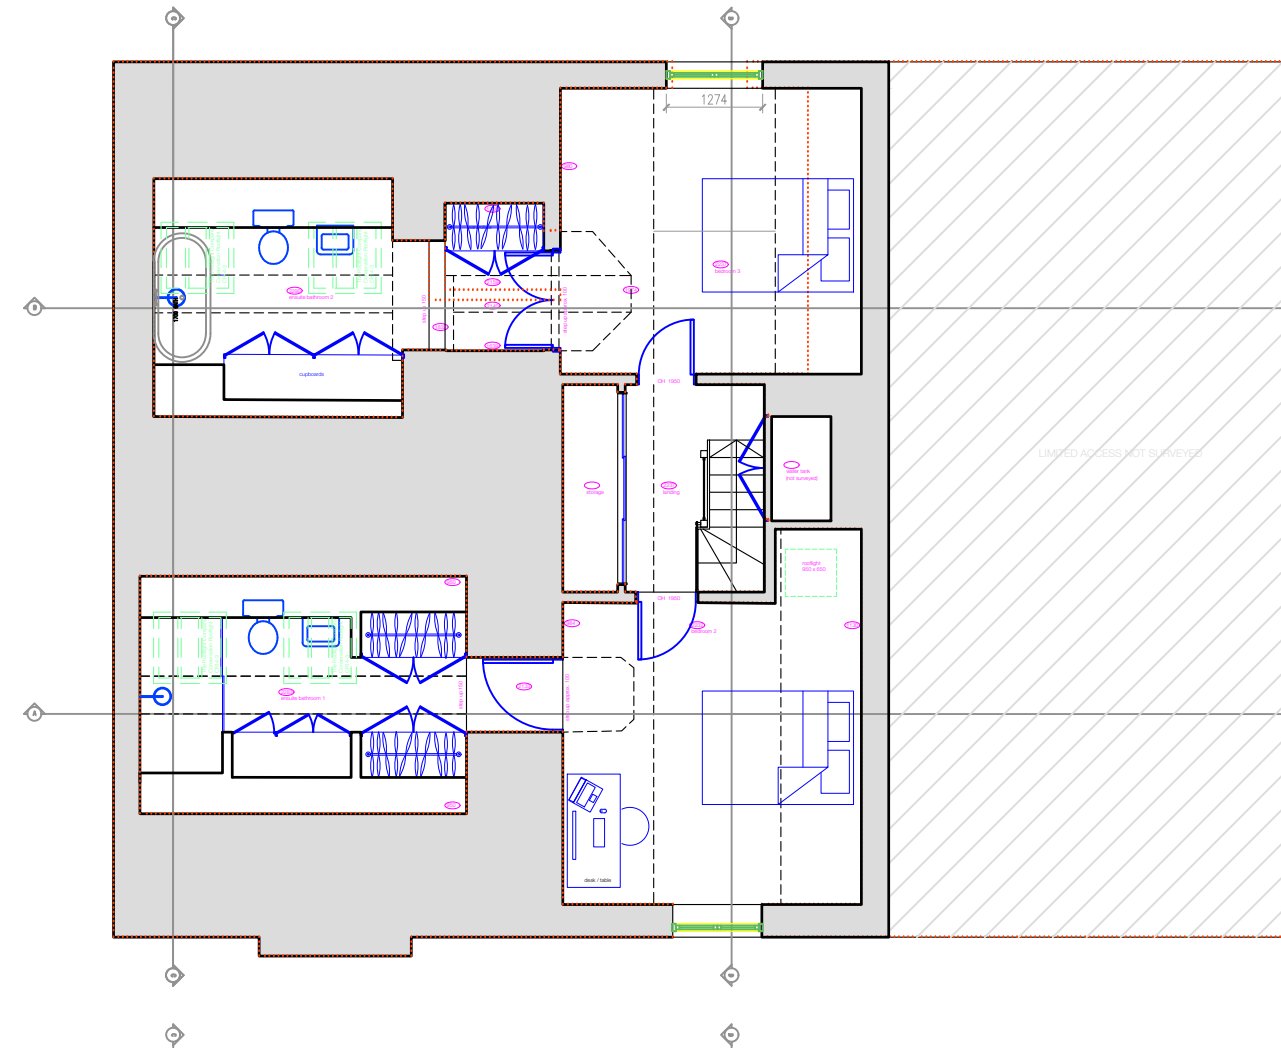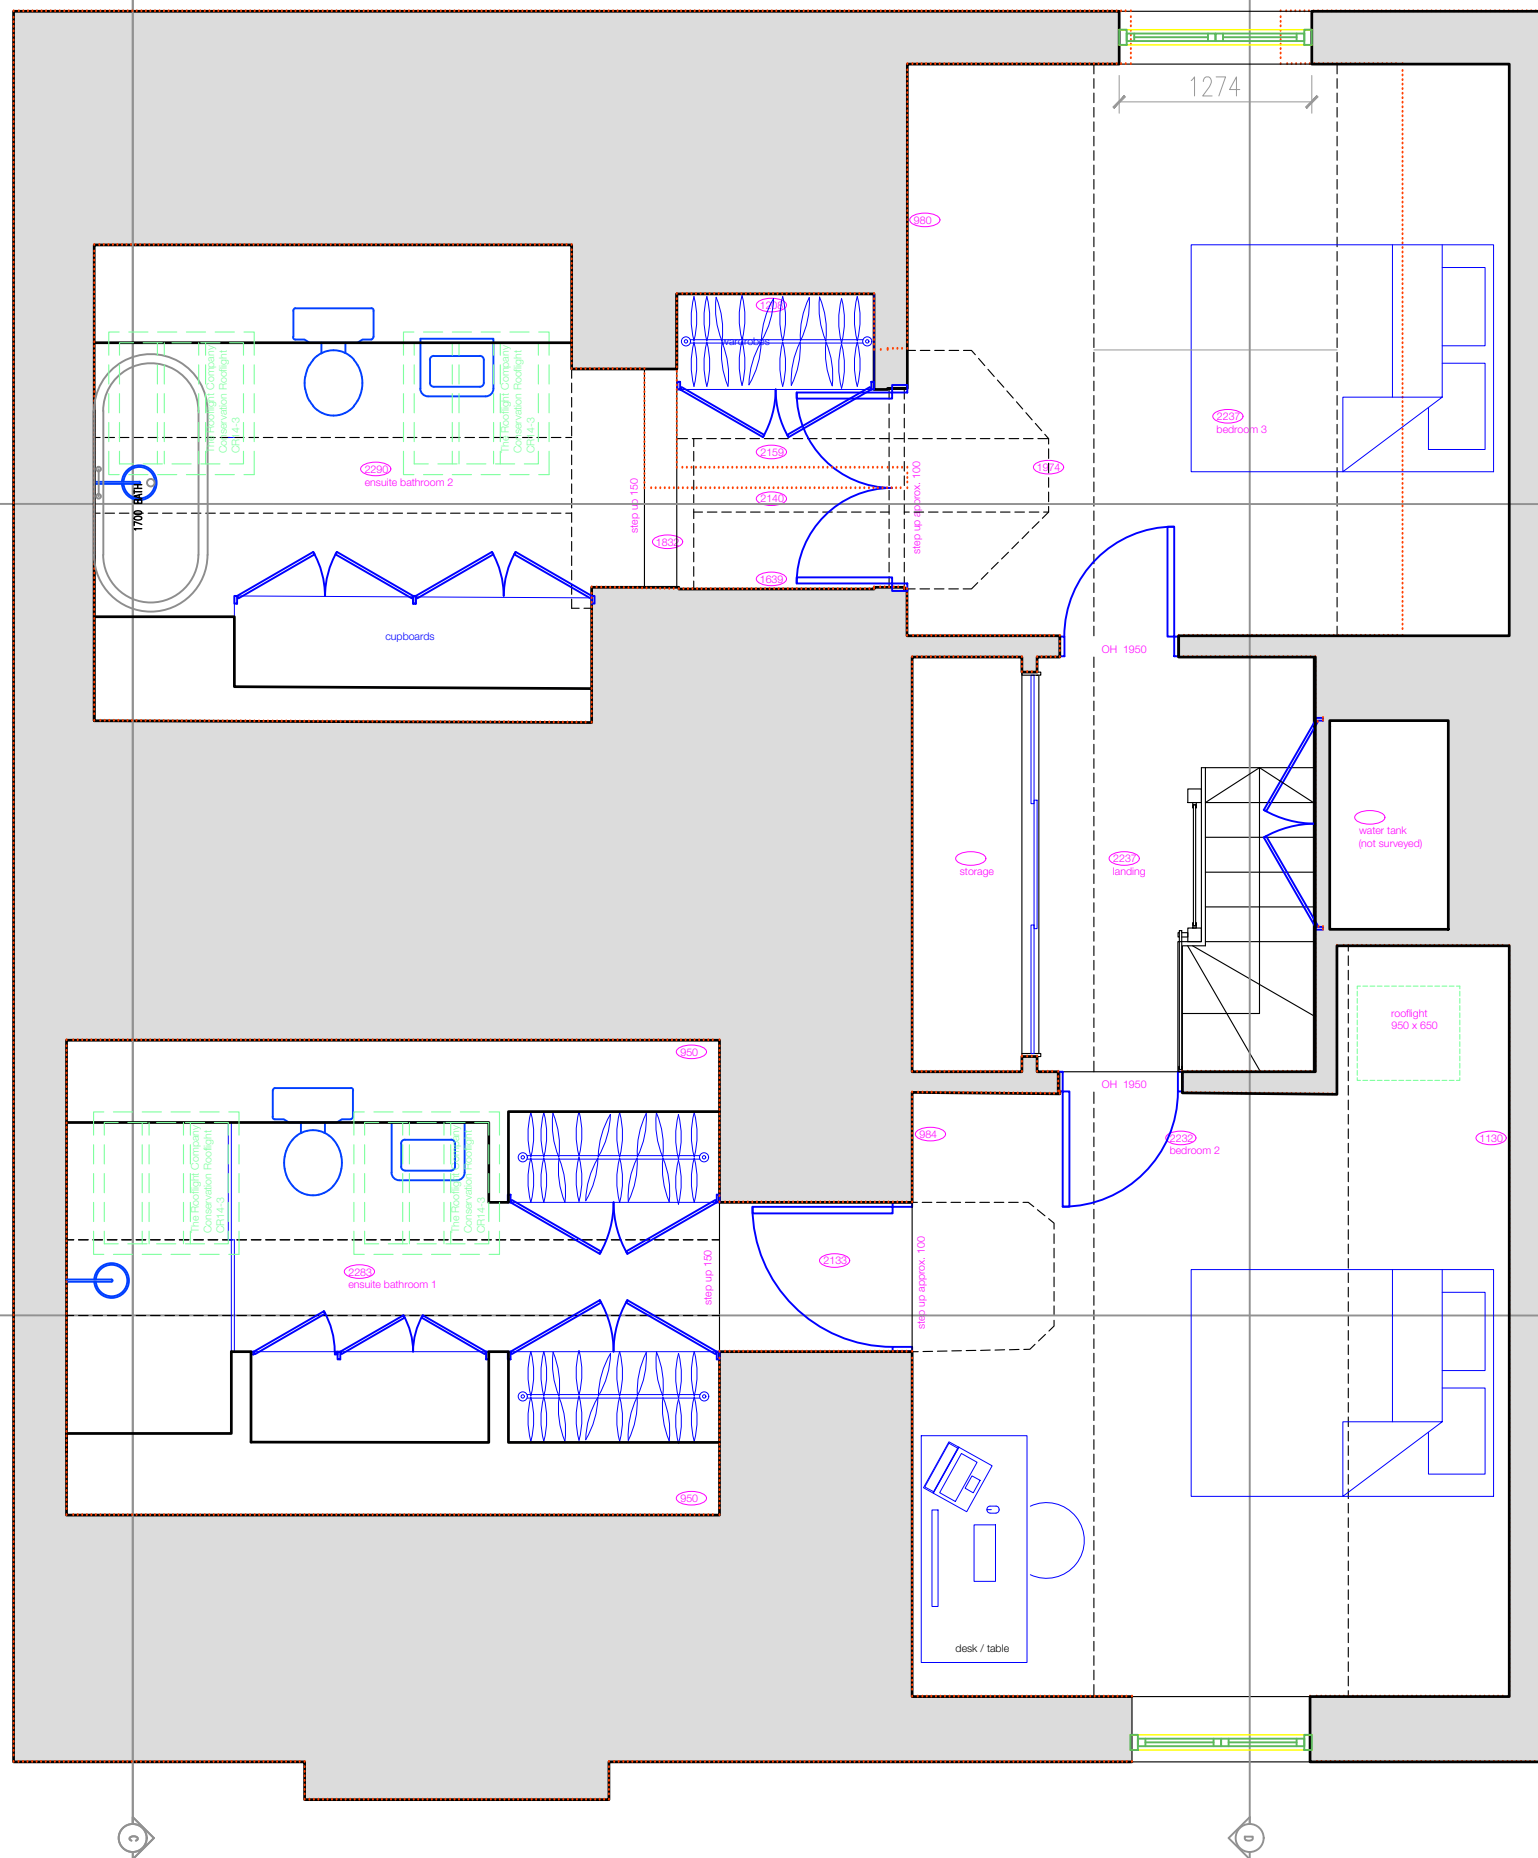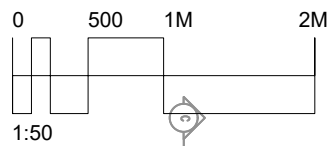

FELIXDB



12 Chichester Road
London NW6 5QN

t. 07966264656

felix@felixdb.co.uk

drawing no.	FDB-47SH-A202
title:	PROPOSED SECOND FLOOR
project:	47 SHEPHERDS HILL, N6 5QN
date:	20/11/2022 12:13:43
revision no.	
drawn by:	F.P.
scale:	1:100@A3

dimensions to be checked on site before construction

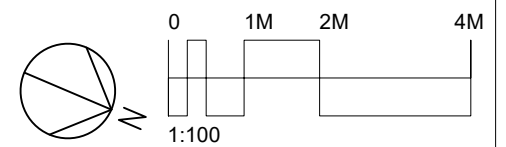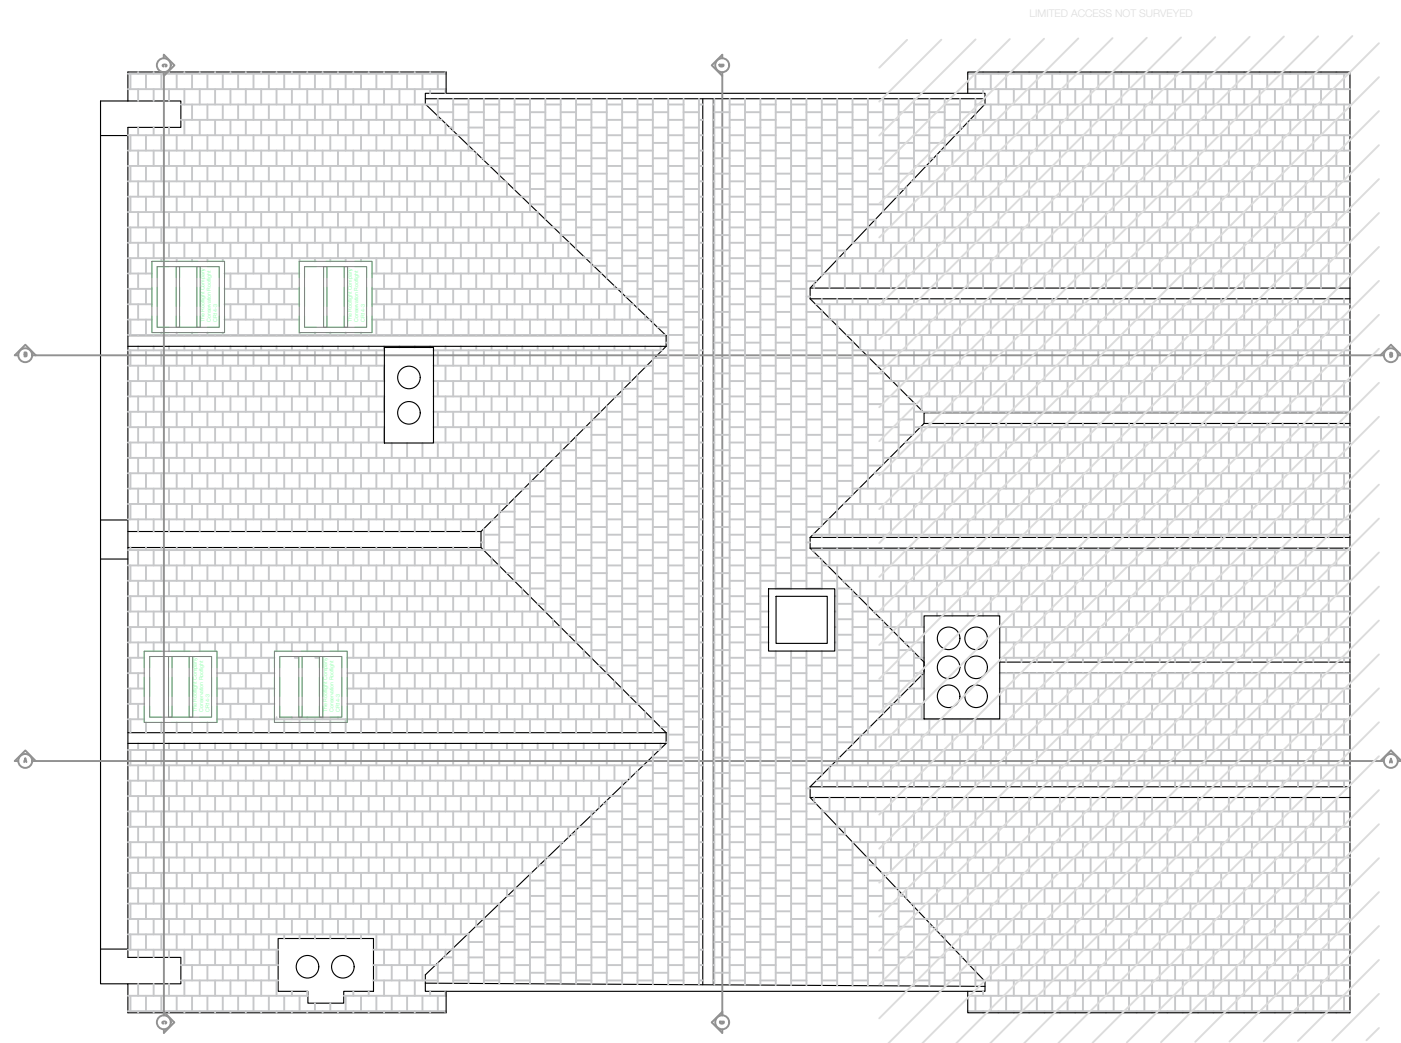

FELIXDB

12 Chichester Road
London NW6 5QN

t. 07966264656

felix@felixdb.co.uk

drawing no.	FDB-47SH-A203
title:	PROPOSED ROOF PLAN
project:	47 SHEPHERDS HILL, N6 5QN
date:	20/11/2022 12:13:46
revision no.	
drawn by:	F.P.
scale:	1:100@A3

dimensions to be checked on site before construction



NO CHANGE

FELIXDB


12 Chichester Road
London NW6 5QN

t. 07966264656

felix@felixdb.co.uk

drawing no.	FDB-47SH-A 304
title:	PROPOSED FRONT ELEVATION
project:	47 SHEPHERDS HILL, N6 5QN
date:	20/11/2022 12:13:48
revision no.	
drawn by:	F.P.
scale:	1:50@A3

dimensions to be checked on site before construction

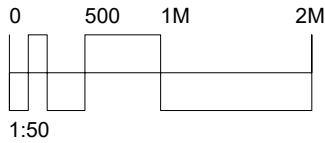

FELIXDB


12 Chichester Road
London NW6 5QN

t. 07966264656

e. felix@felixdb.co.uk

drawing no.	FDB-47SH-A 305
title:	PROPOSED SIDE (EAST) ELEVATION
project:	47 SHEPHERDS HILL, N6 5QN
date:	20/11/2022 12:13:50
revision no.	
drawn by:	F.P.
scale:	1:50@A3

dimensions to be checked on site before construction

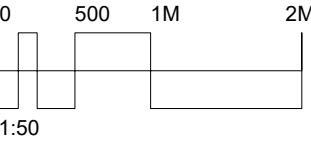


FELIXDB

12 Chichester Road
London NW6 5QN
t. 07966264656
felix@felixdb.co.uk



drawing no.	FDB-47SH-A 306
title:	PROPOSED SIDE (WEST) ELEVATION
project:	47 SHEPHERDS HILL, N6 5QN
date:	20/11/2022 12:13:53
revision no.	
drawn by:	F.P.
scale:	1:50@A3

dimensions to be checked on site before construction

Section AA

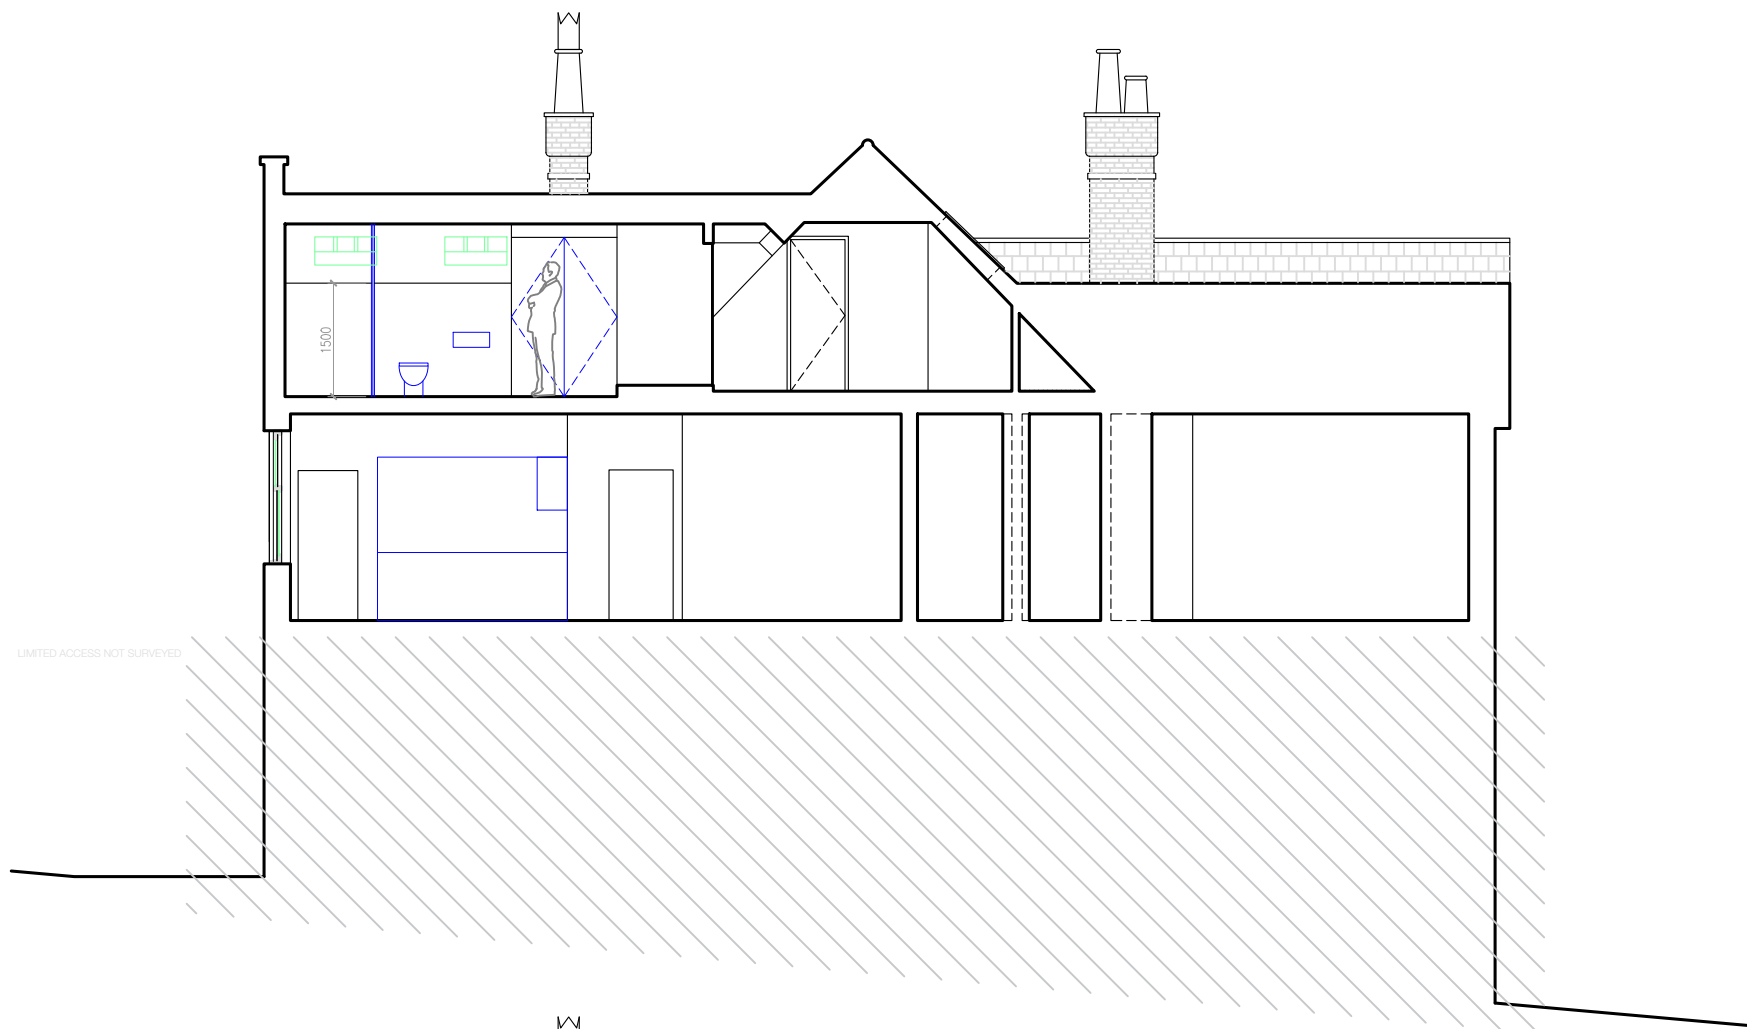

Section BB

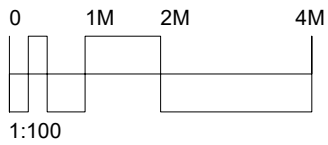
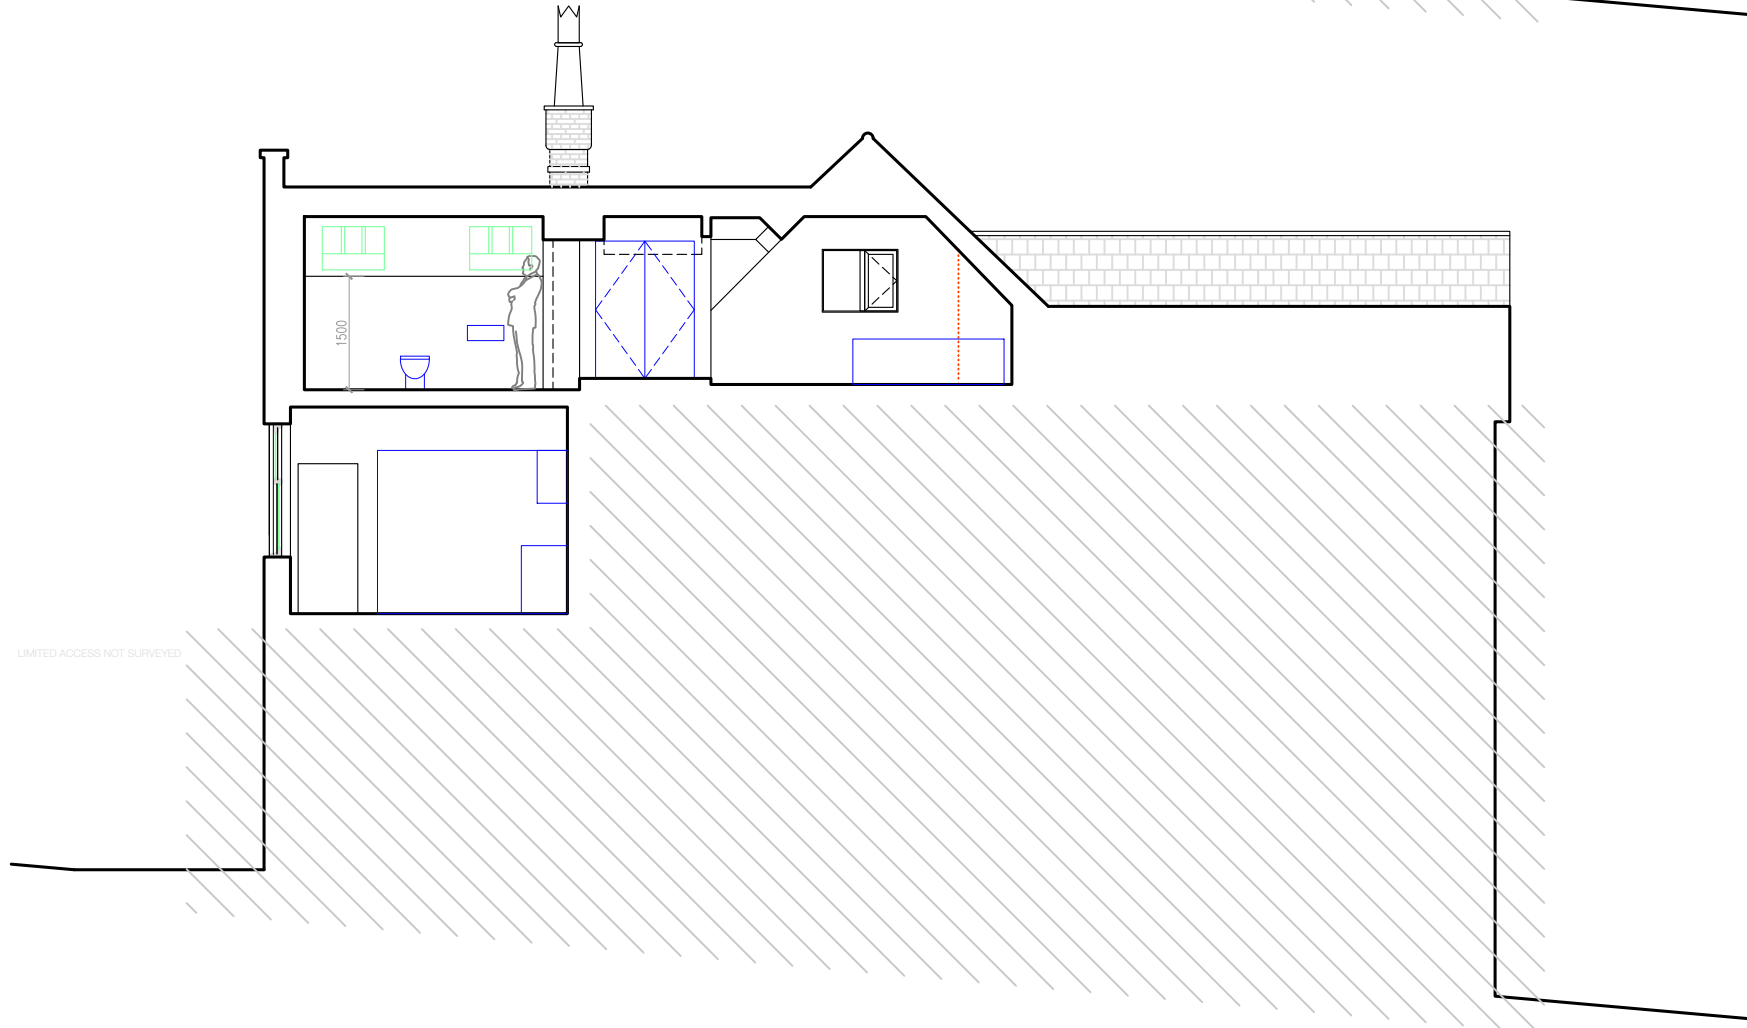


FELIXDB

12 Chichester Road London NW6 5QN	
t. 07966264656	
felix@felixdb.co.uk	
drawing no.	FDB-47SH-A 403
title:	PROPOSED SECTION AA + BB
project:	47 SHEPHERDS HILL, N6 5QN
date:	20/11/2022 12:13:56
revision no.	
drawn by:	F.P.
scale:	1:100@A3

dimensions to be checked on site before construction

Section CC

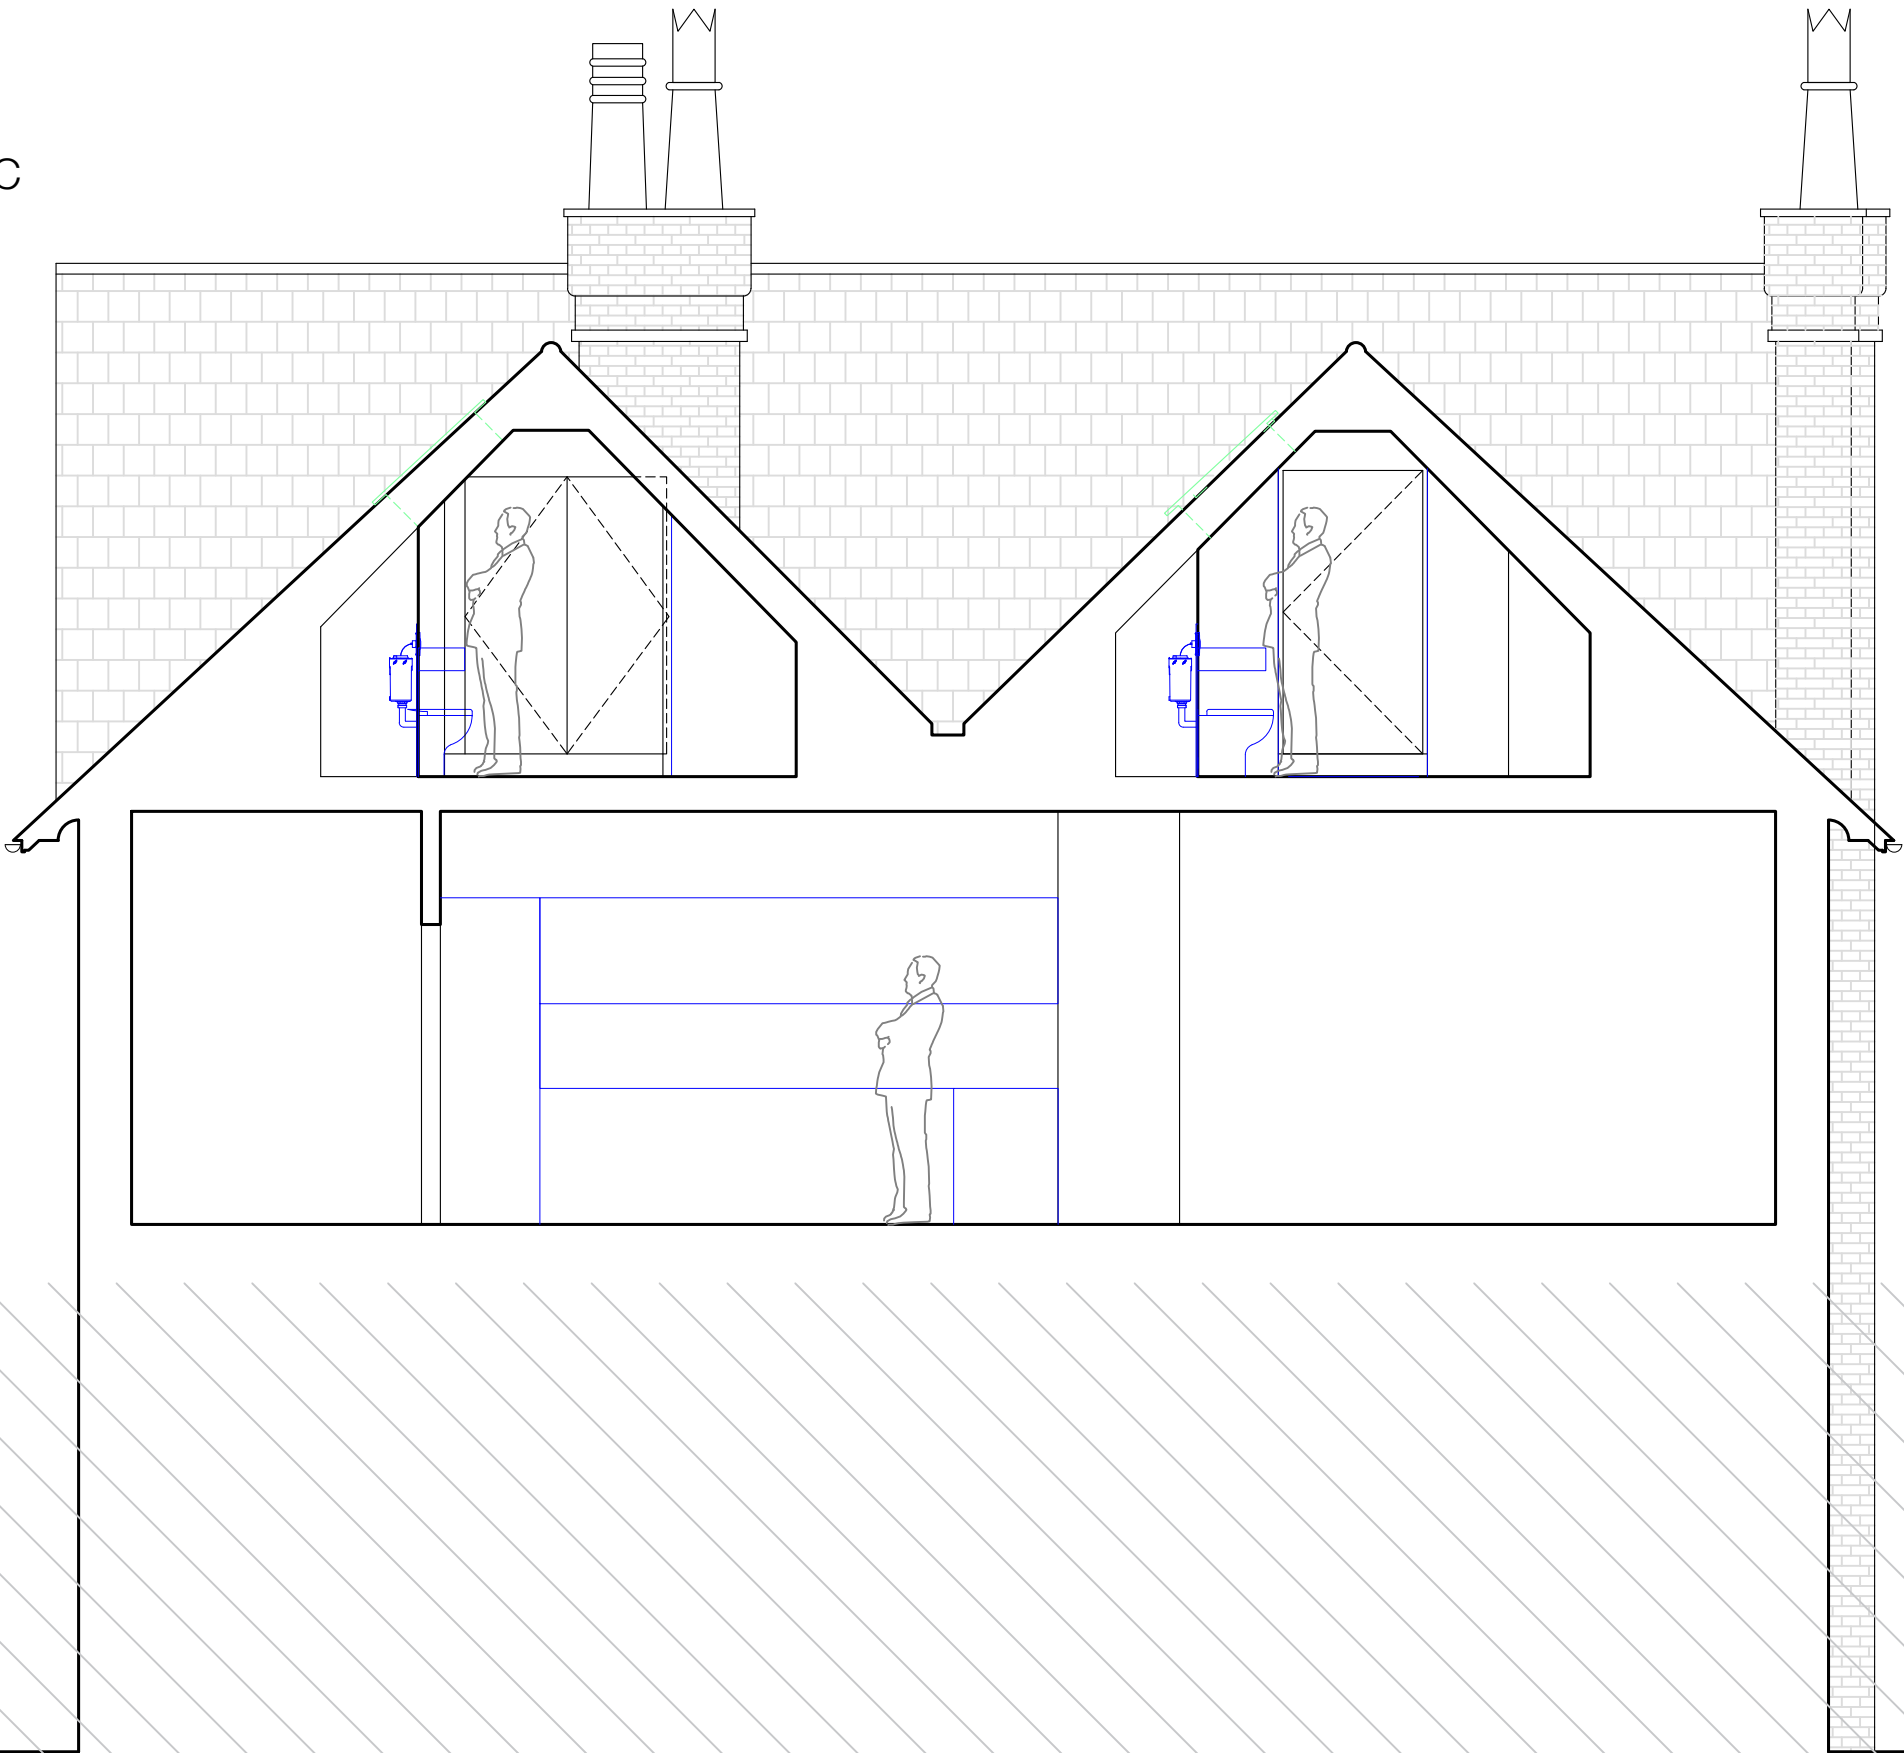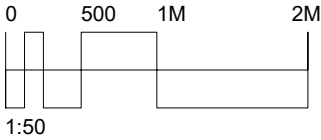

LIMITED ACCESS NOT SURVEYED



FELIXDB

12 Chichester Road
London NW6 5QN
t. 07966264656
felix@felixdb.co.uk

drawing no.	FDB-47SH-A 404
title:	PROPOSED SECTION CC
project:	47 SHEPHERDS HILL, N6 5QN
date:	20/11/2022 12:13:58
revision no.	
drawn by:	F.P.
scale:	1:50@A3

dimensions to be checked on site before construction

Section DD

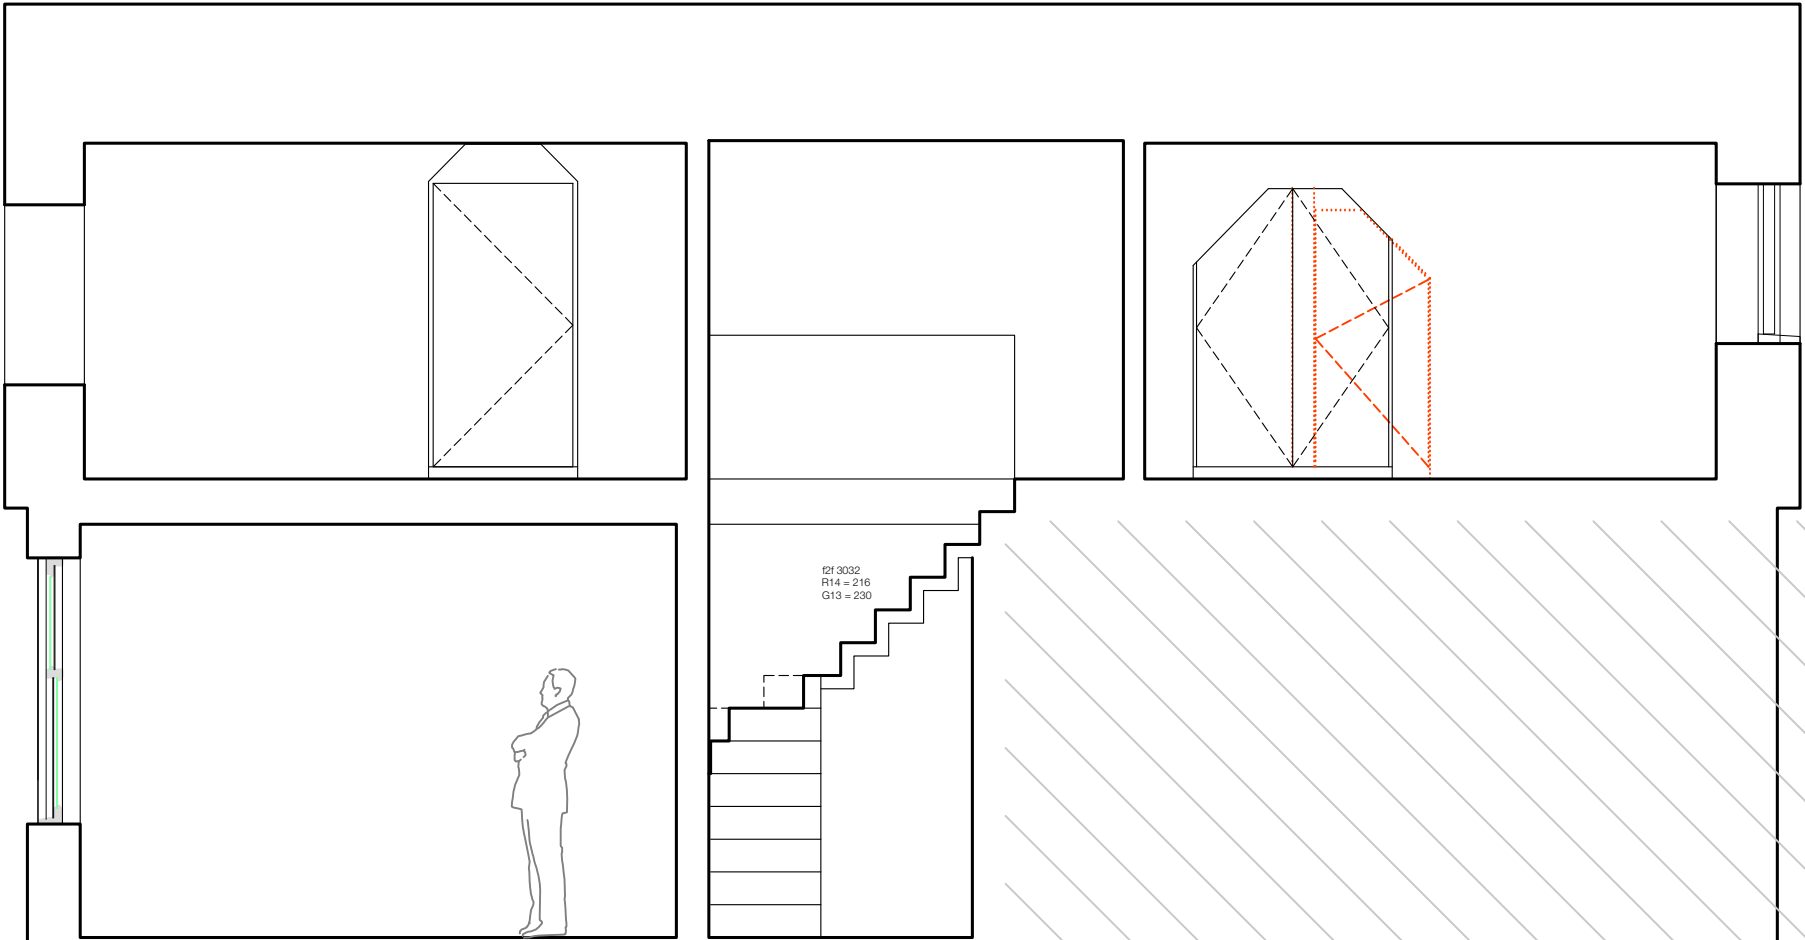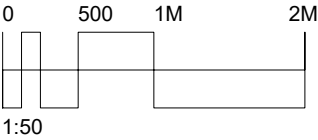

LIMITED ACCESS NOT SURVEYED

FELIXDB

12 Chichester Road
London NW6 5QN

t. 07966264656

felix@felixdb.co.uk

drawing no.	FDB-47SH-A 405
title:	PROPOSED SECTION DD
project:	47 SHEPHERDS HILL, N6 5QN
date:	20/11/2022 12:14:00
revision no.	
drawn by:	F.P.
scale:	1:50@A3

dimensions to be checked on site before construction