
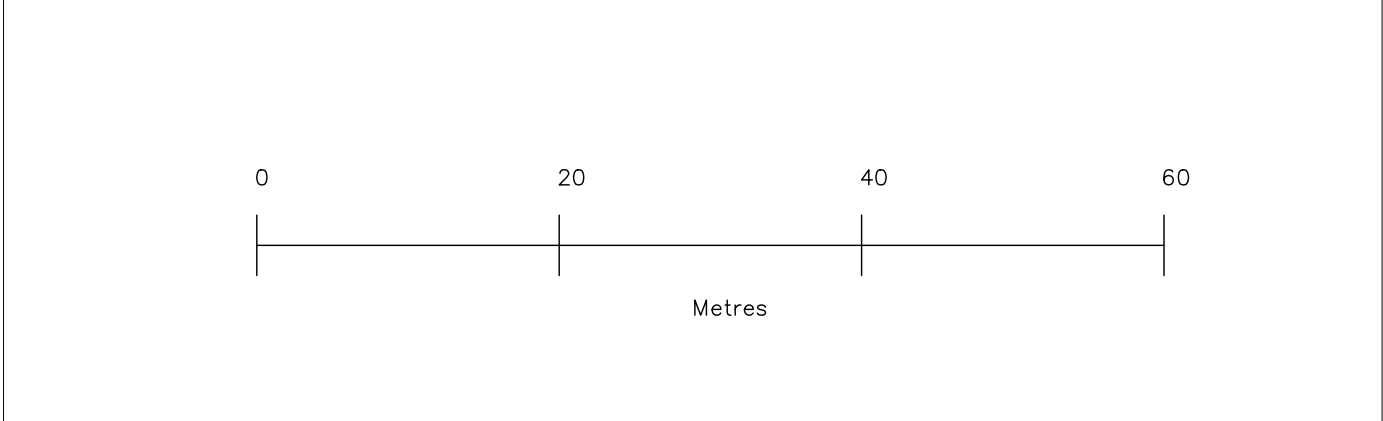
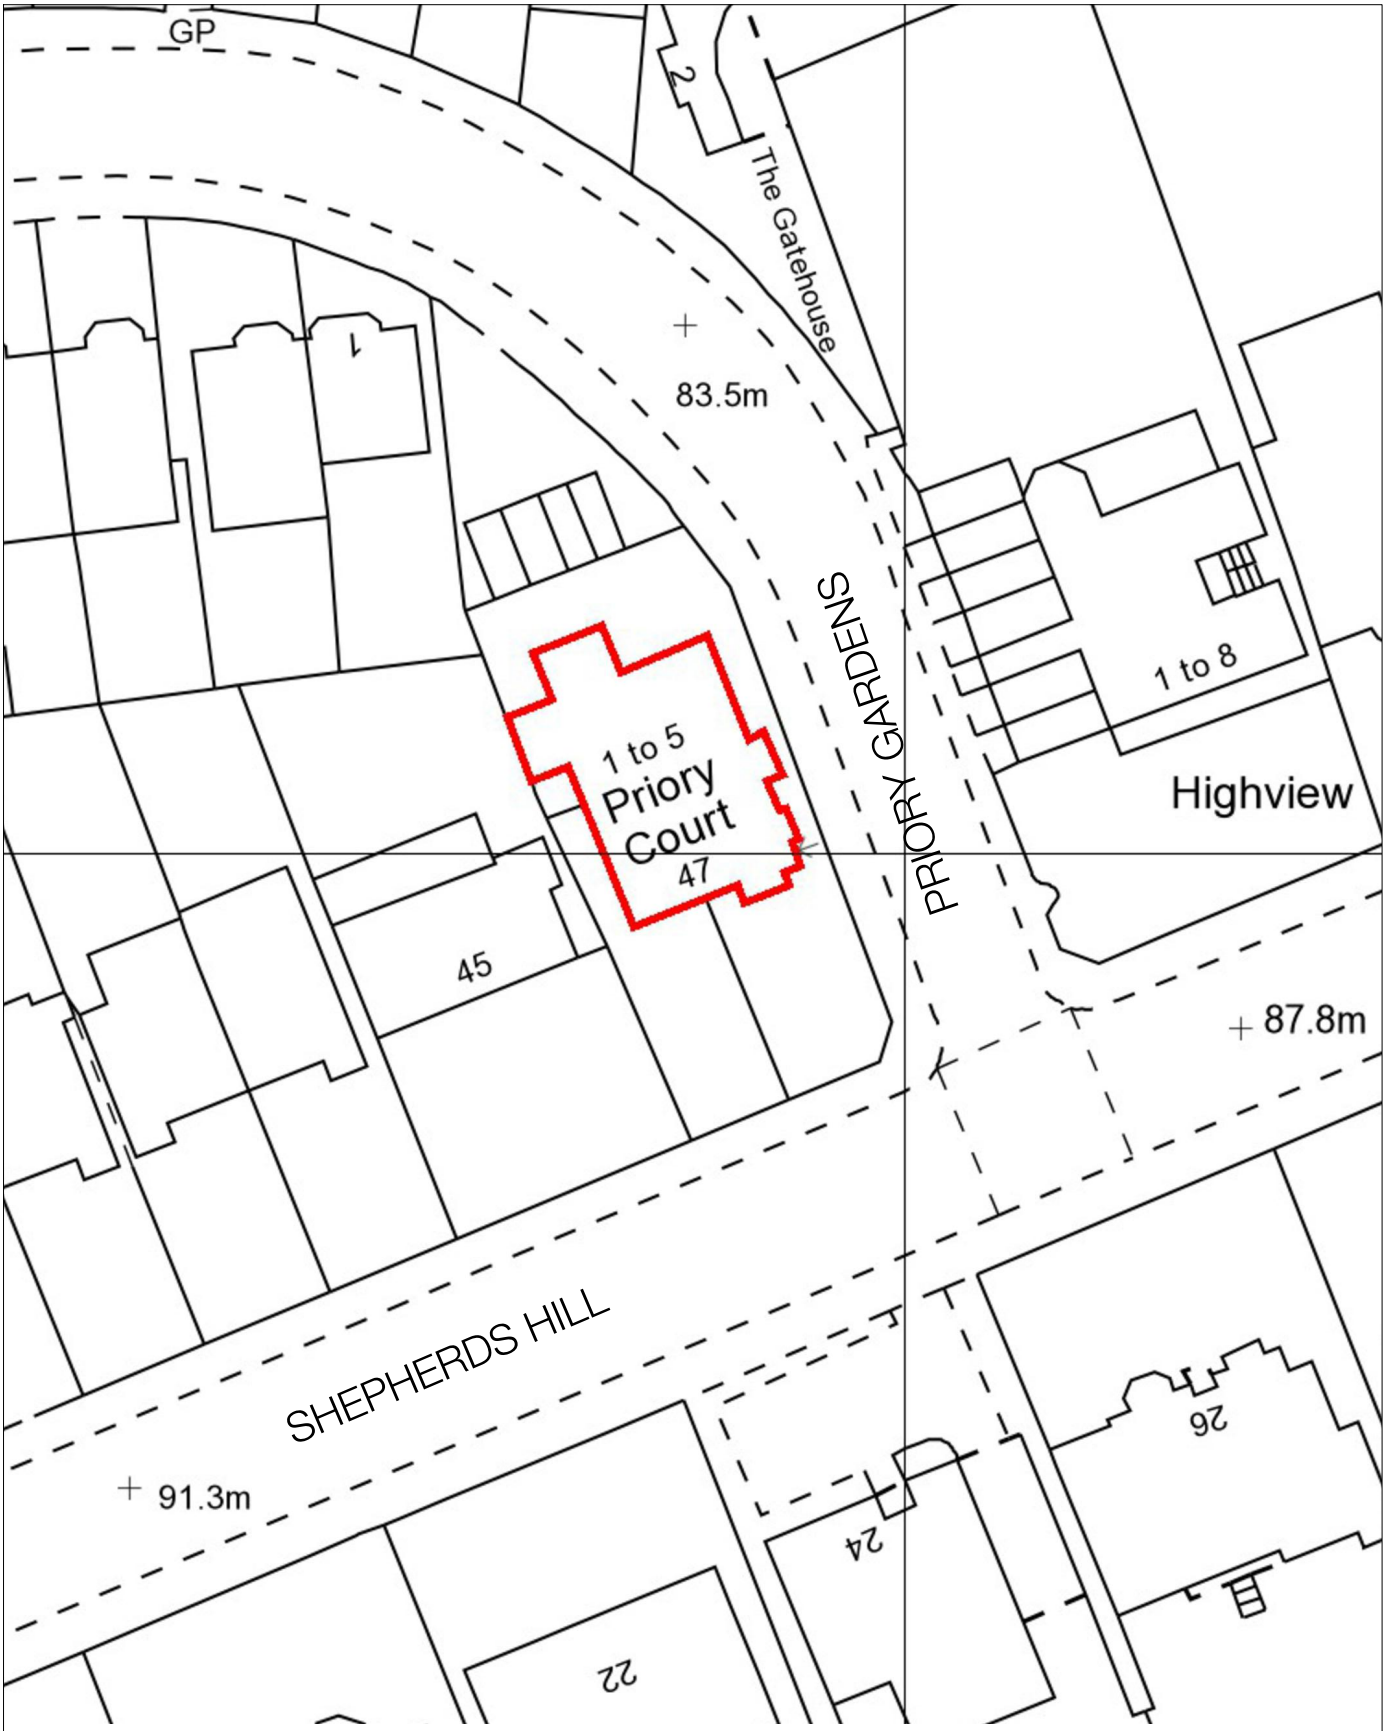
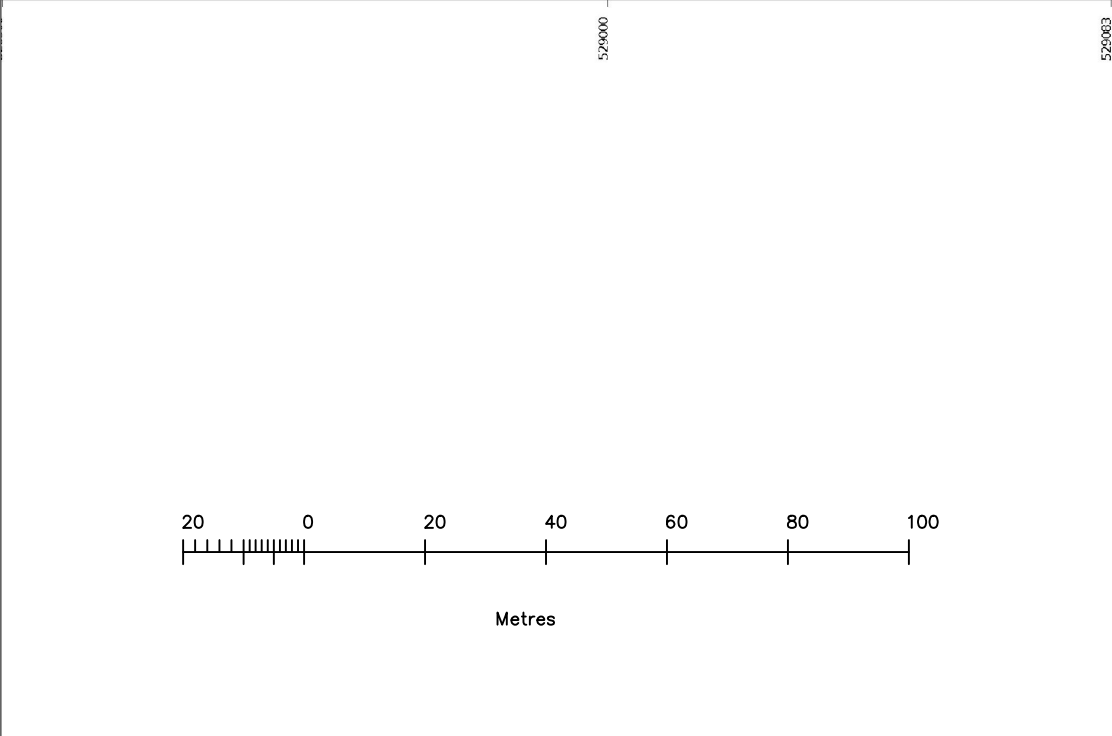



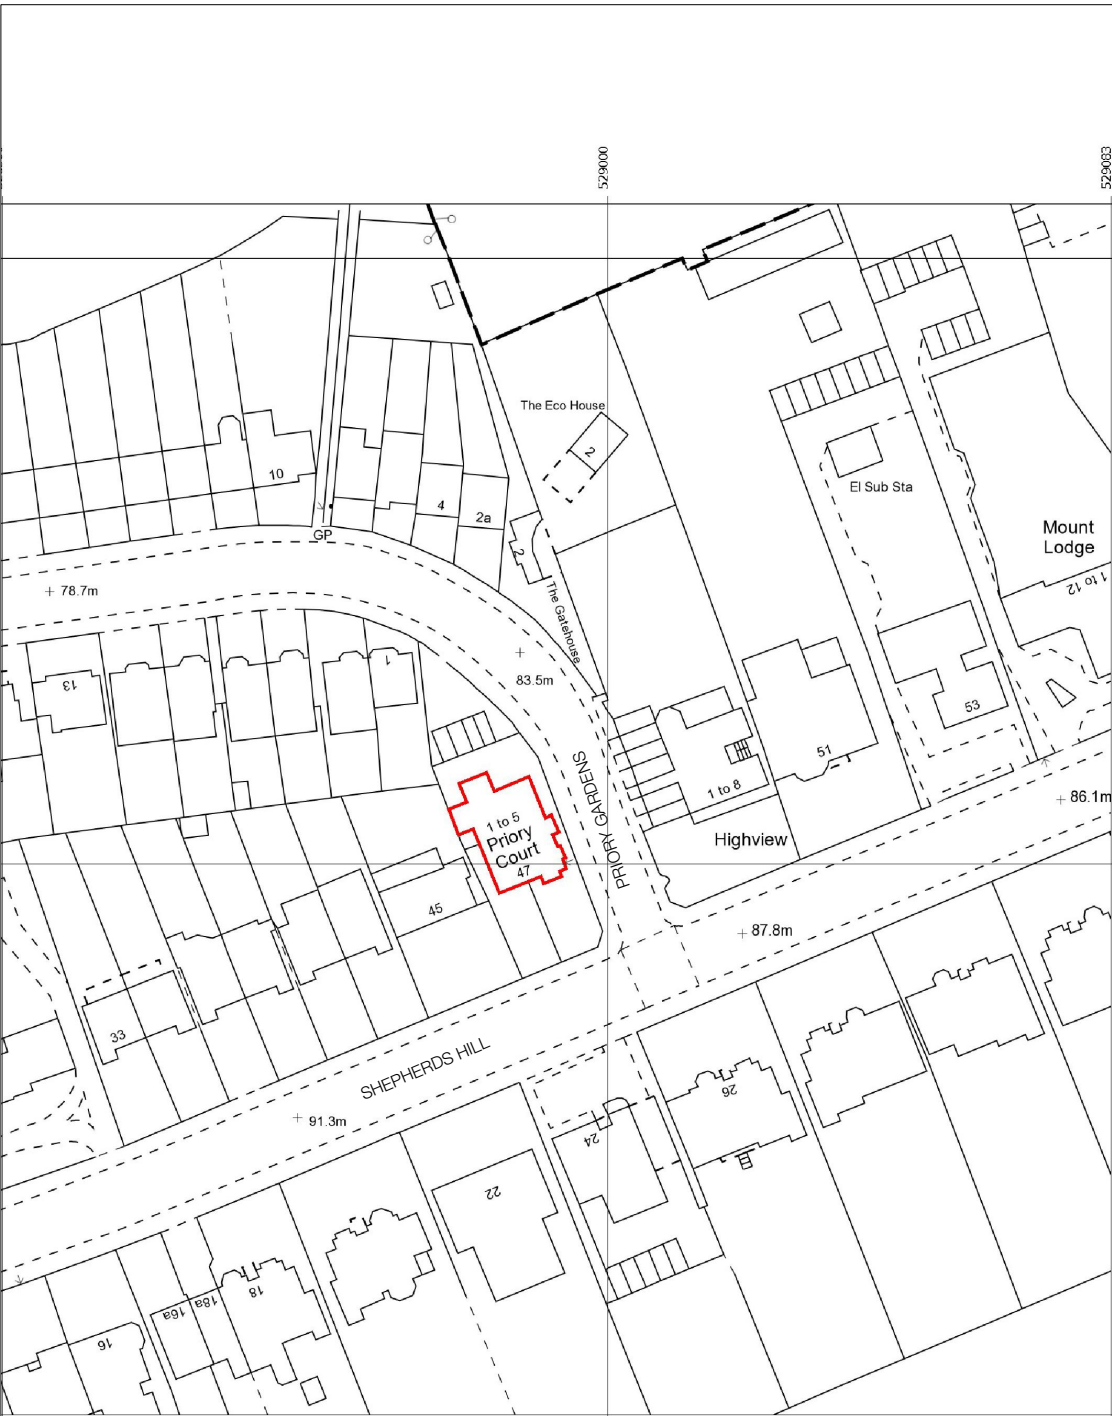


FELIXDB

12 Chichester Road
London NW6 5QN
t. 07966264656
felix@felixdb.co.uk

drawing no.	FDB-47SH-A001
title:	LOCATION AND BLOCK PLAN
project:	47 SHEPHERDS HILL, N6 5QN
date:	20/11/2022 12:28:46
revision no.	
drawn by:	F.P.
scale:	1:1250@A3, 1:500@A3

dimensions to be checked on site before construction

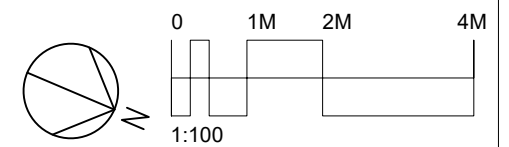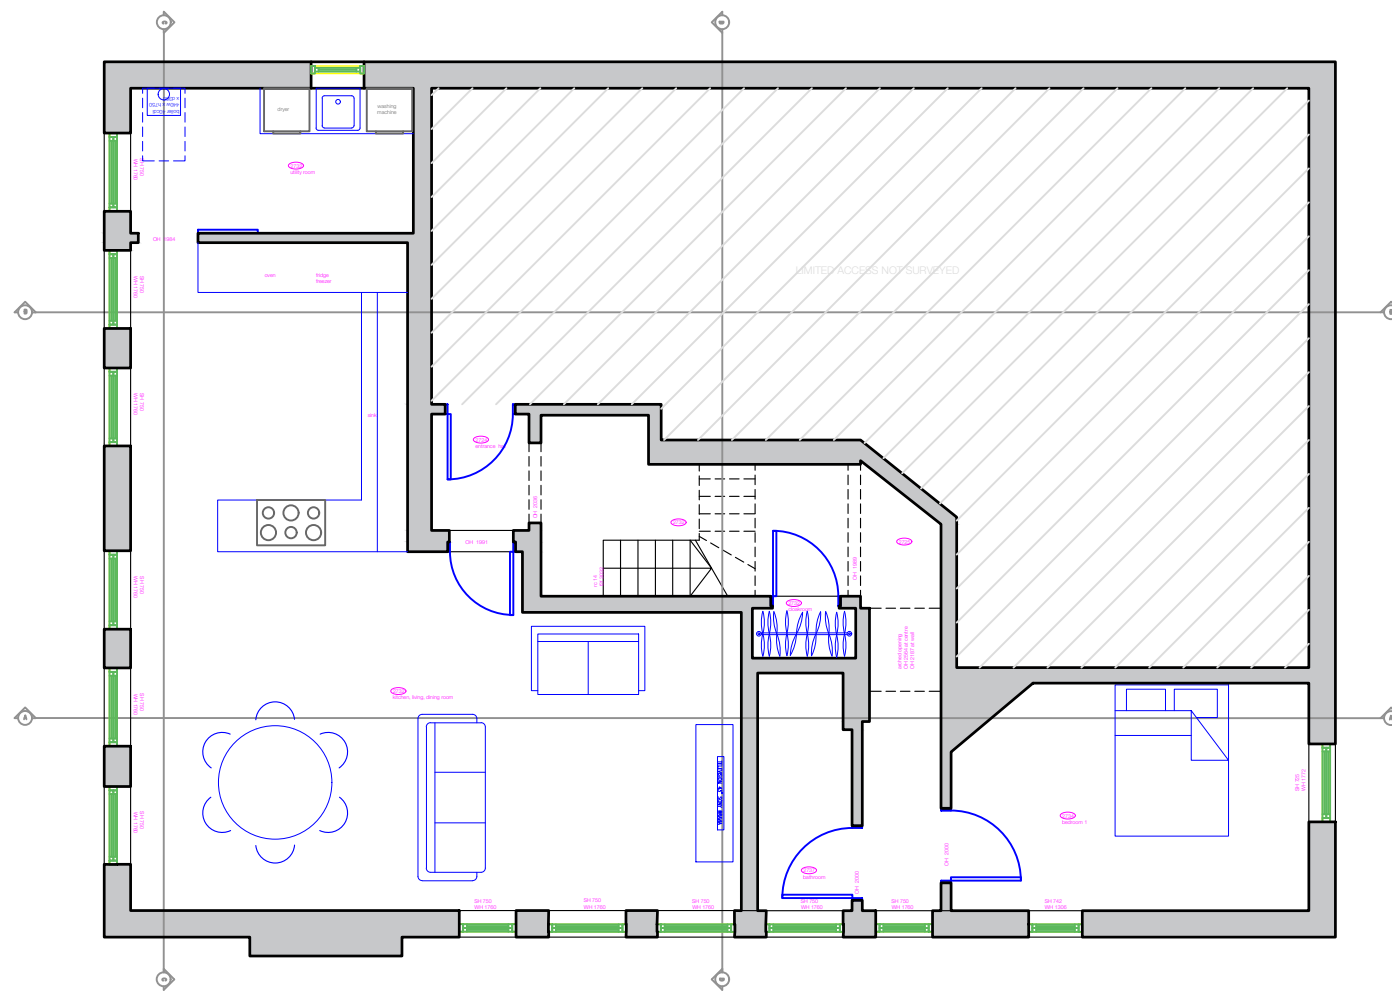

FELIXDB


12 Chichester Road
London NW6 5QN

t. 07966264656

felix@felixdb.co.uk

drawing no.	FDB-47SH-A101
title:	EXISTING FIRST FLOOR
project:	47 SHEPHERDS HILL, N6 5QN
date:	20/11/2022 12:28:49
revision no.	
drawn by:	F.P.
scale:	1:100@A3

dimensions to be checked on site before construction

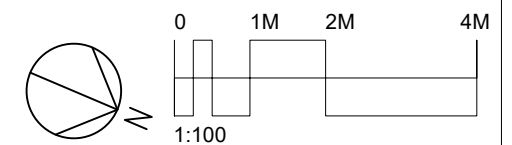

FELIX DB

12 Chichester Road
London NW6 5QN

t. 07966264656

felix@felixdb.co.uk

drawing no. FDB-47SH-A 102

title: EXISTING SECOND FLOOR

project: 47 SHEPHERDS HILL, N6 5QN



date: 20/11/2022 12:28:50

revision no.

drawn by: F.P.

scale: 1:100@A3

dimensions to be checked on site before construction

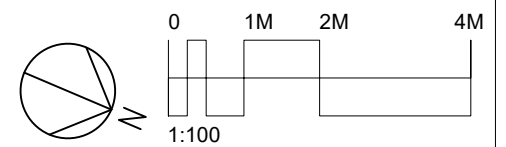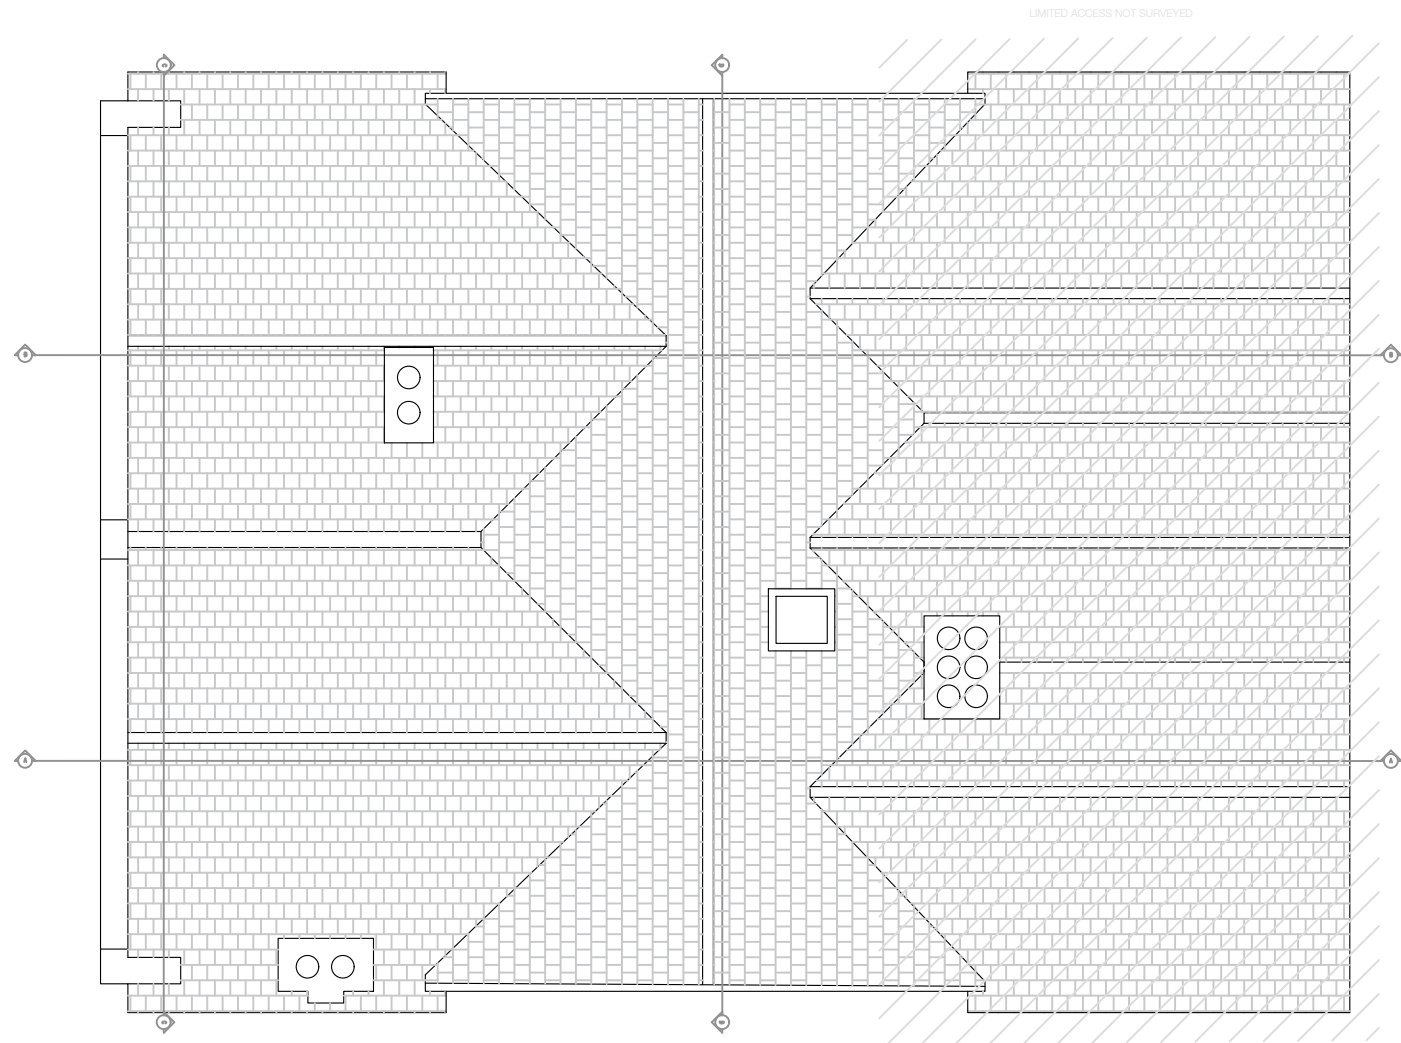

FELIXDB

12 Chichester Road
London NW6 5QN

t. 07966264656

felix@felixdb.co.uk

drawing no.	FDB-47SH-A 103
title:	EXISTING ROOF
project:	47 SHEPHERDS HILL, N6 5QN
date:	20/11/2022 12:28:53
revision no.	
drawn by:	F.P.
scale:	1:100@A3

dimensions to be checked on site before construction



FELIXDB


12 Chichester Road
London NW6 5QN

t. 07966264656

felix@felixdb.co.uk

drawing no.	FDB-47SH-A 301
title:	EXISTING FRONT ELEVATION
project:	47 SHEPHERDS HILL, N6 5QN
date:	20/11/2022 12:28:55
revision no.	
drawn by:	F.P.
scale:	1:50@A3

dimensions to be checked on site before construction

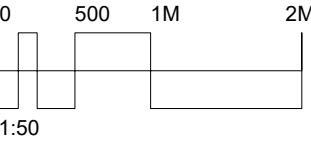


FELIXDB

12 Chichester Road
London NW6 5QN
t. 07966264656
felix@felixdb.co.uk

drawing no.	FDB-47SH-A 302
title:	EXISTING SIDE (EAST) ELEVATION
project:	47 SHEPHERDS HILL, N6 5QN
date:	20/11/2022 12:28:57
revision no.	
drawn by:	F.P.
scale:	1:50@A3

dimensions to be checked on site before construction

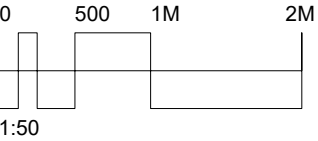

FELIXDB


12 Chichester Road
London NW6 5QN
t. 07966264656
felix@felixdb.co.uk

drawing no.	FDB-47SH-A 303
title:	EXISTING SIDE (WEST) ELEVATION
project:	47 SHEPHERDS HILL, N6 5QN
date:	20/11/2022 12:28:59
revision no.	
drawn by:	F.P.
scale:	1:50@A3



dimensions to be checked on site before construction

LIMITED ACCESS NOT SURVEYED

Section AA

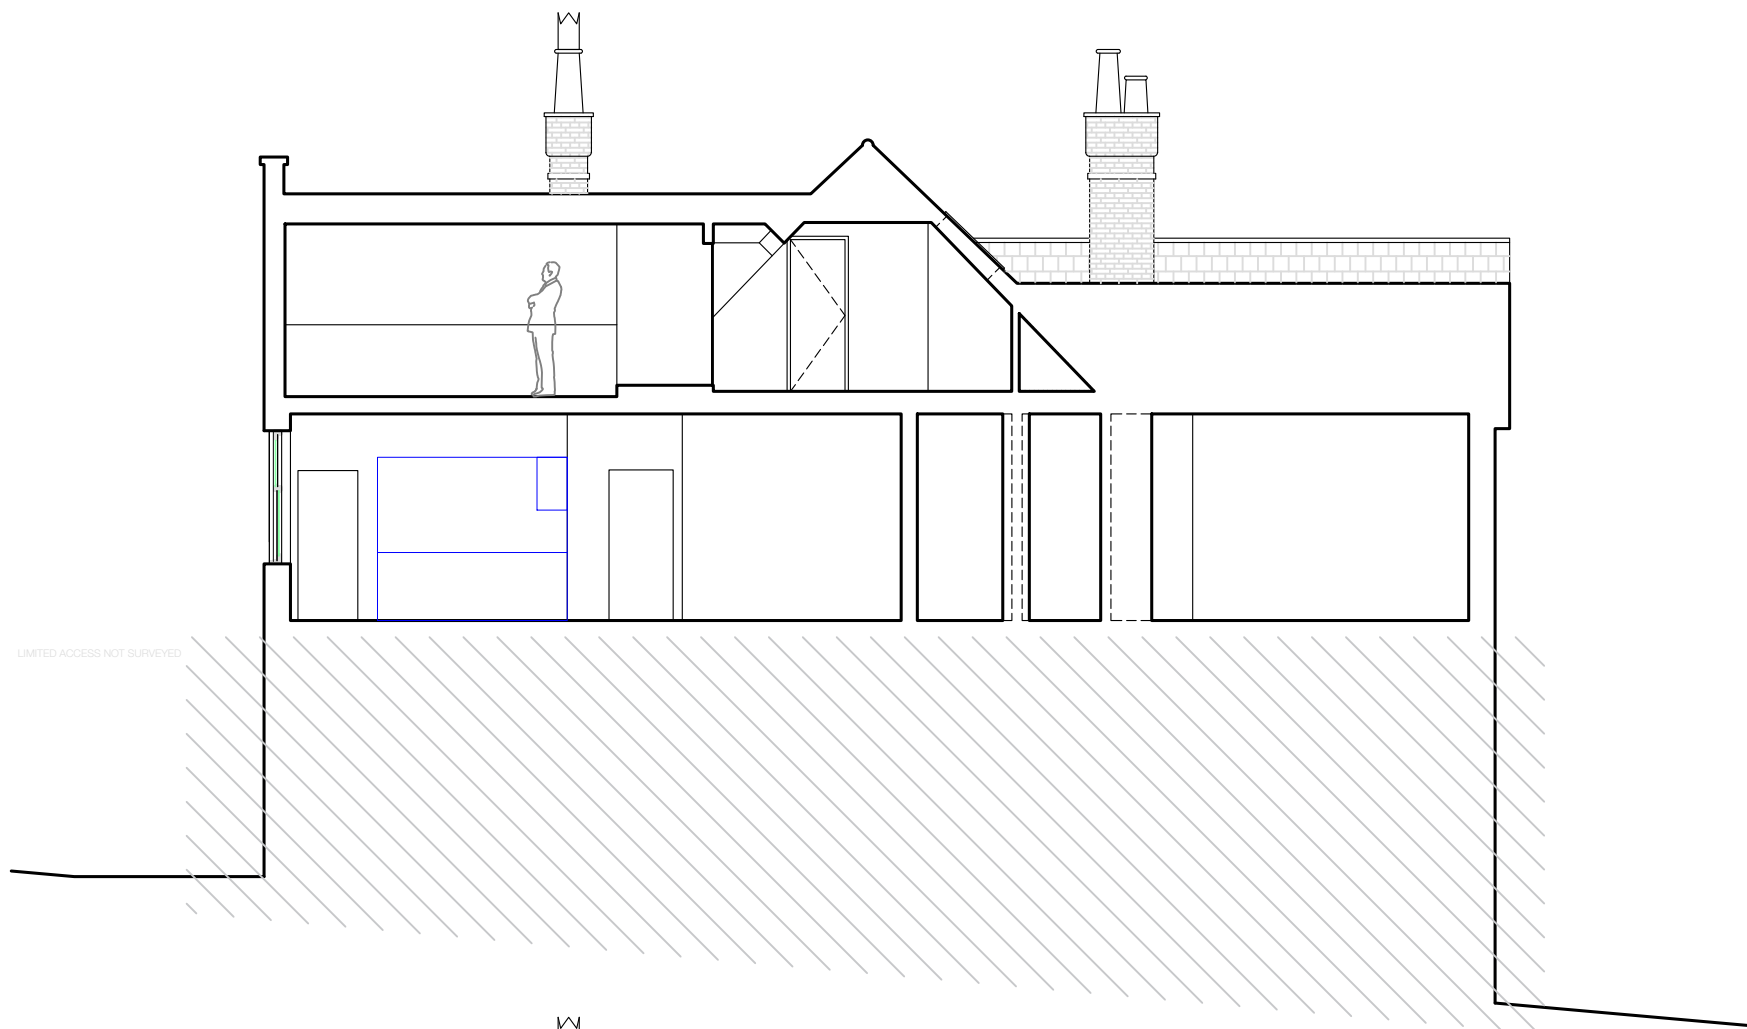

Section BB

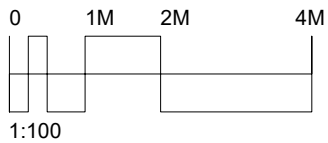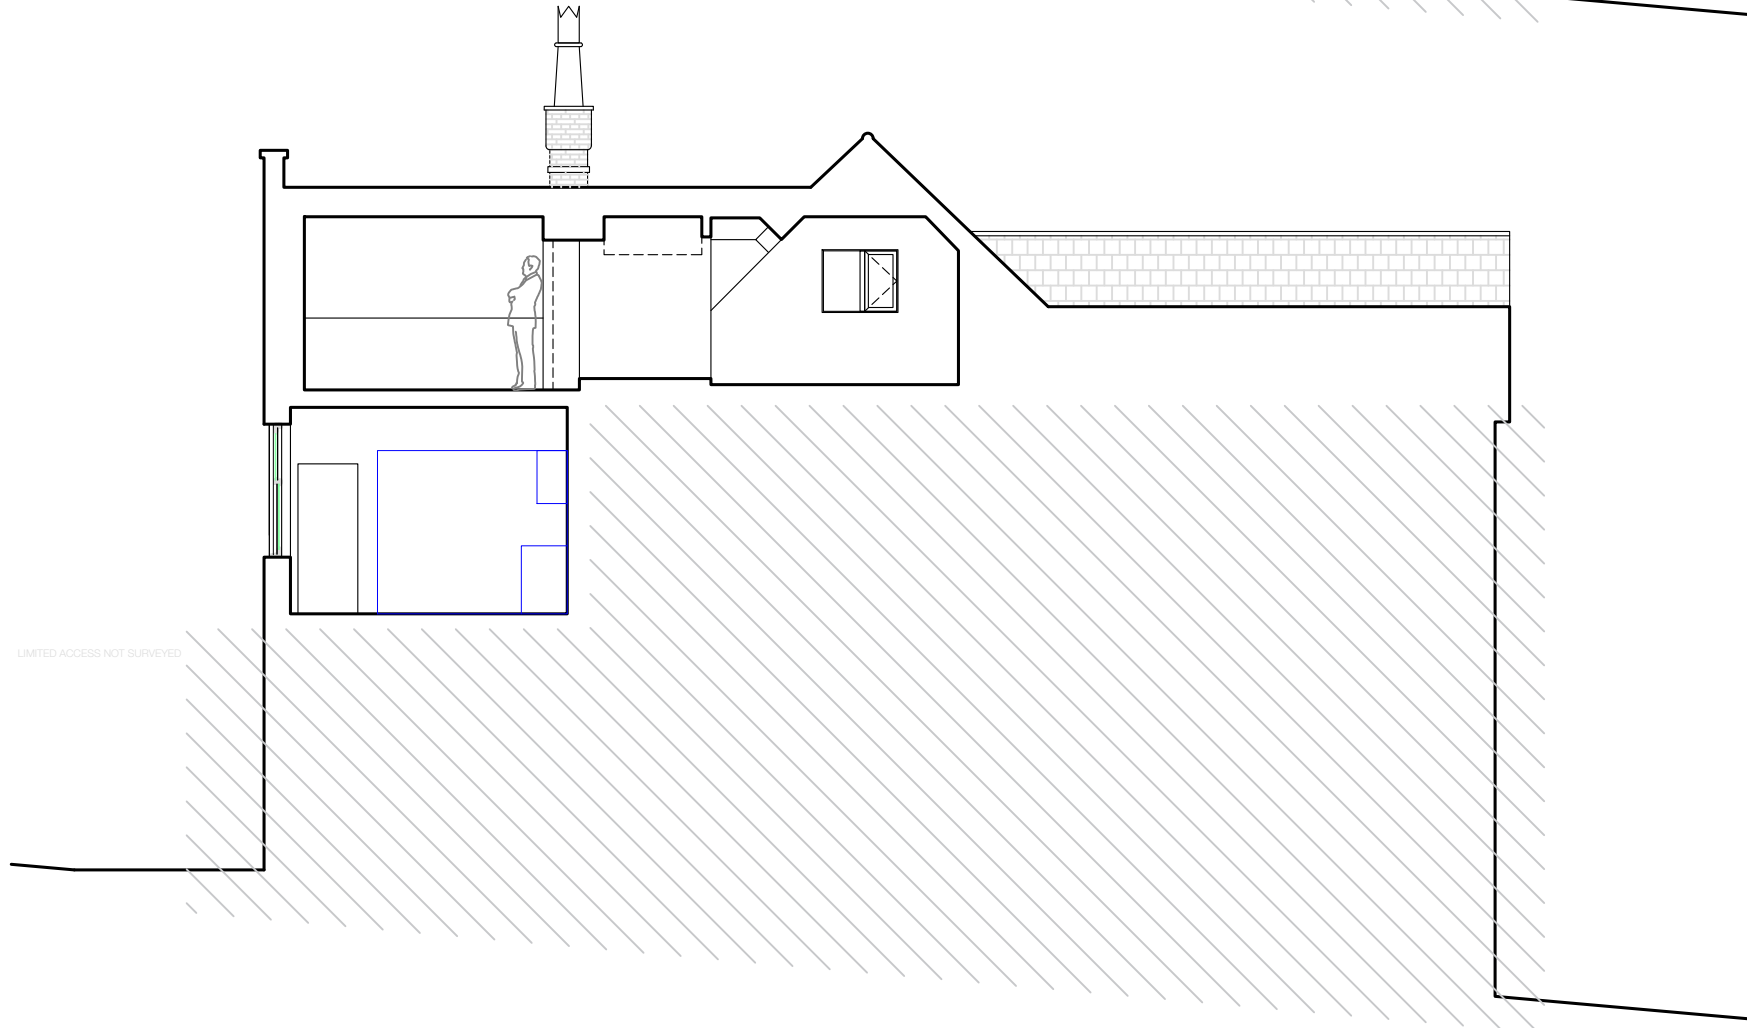


FELIXDB



12 Chichester Road London NW6 5QN	
t. 07966264656	
felix@felixdb.co.uk	
drawing no.	FDB-47SH-A 401
title:	EXISTING SECTION AA + BB
project:	47 SHEPHERDS HILL, N6 5QN
date:	20/11/2022 12:29:01
revision no.	
drawn by:	F.P.
scale:	1:100@A3

dimensions to be checked on site before construction

Section CC

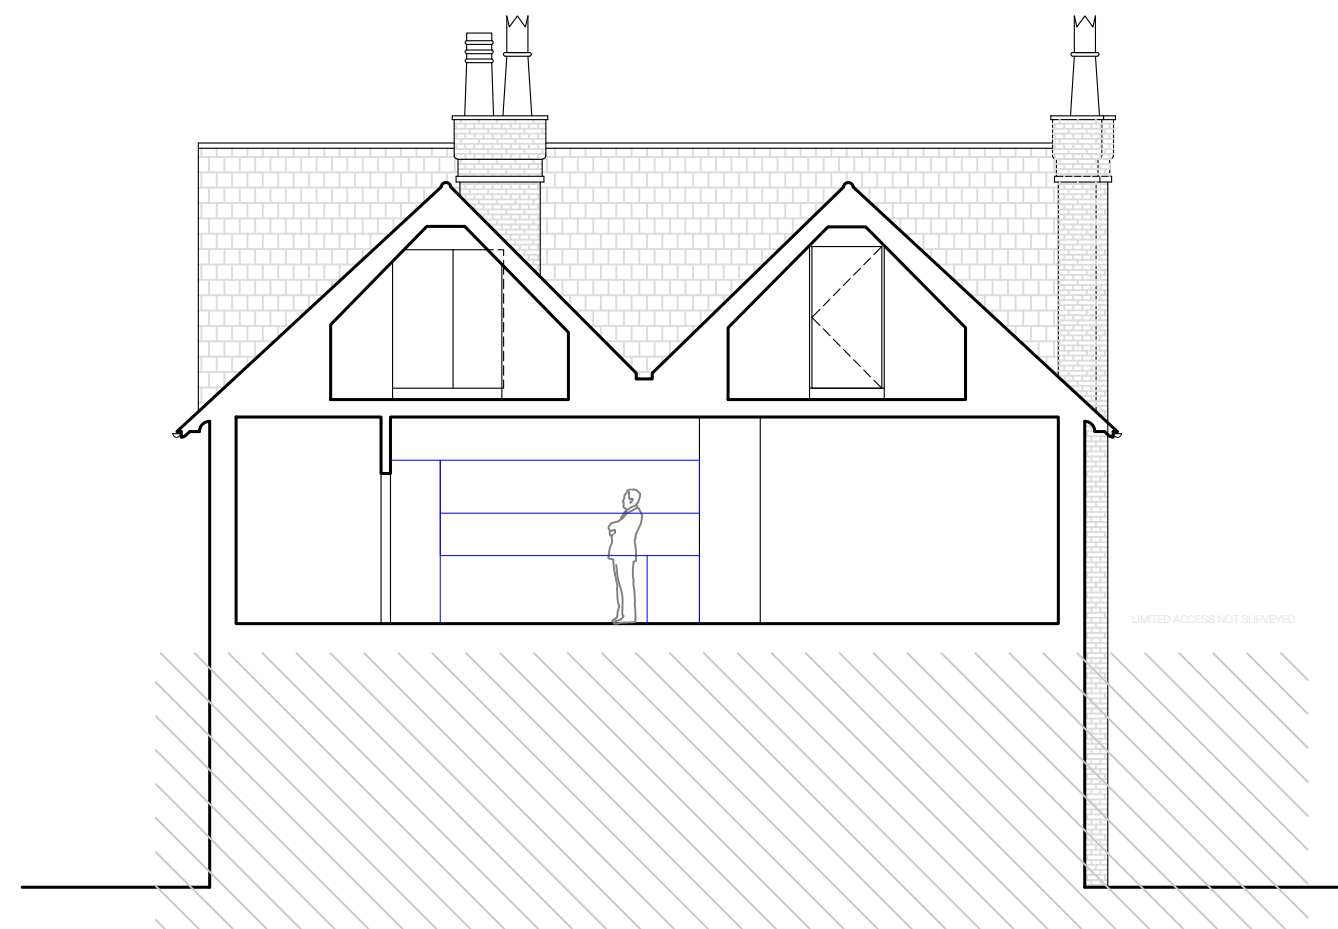

Section DD

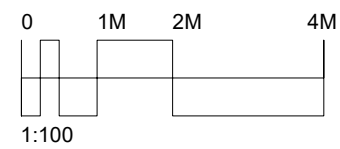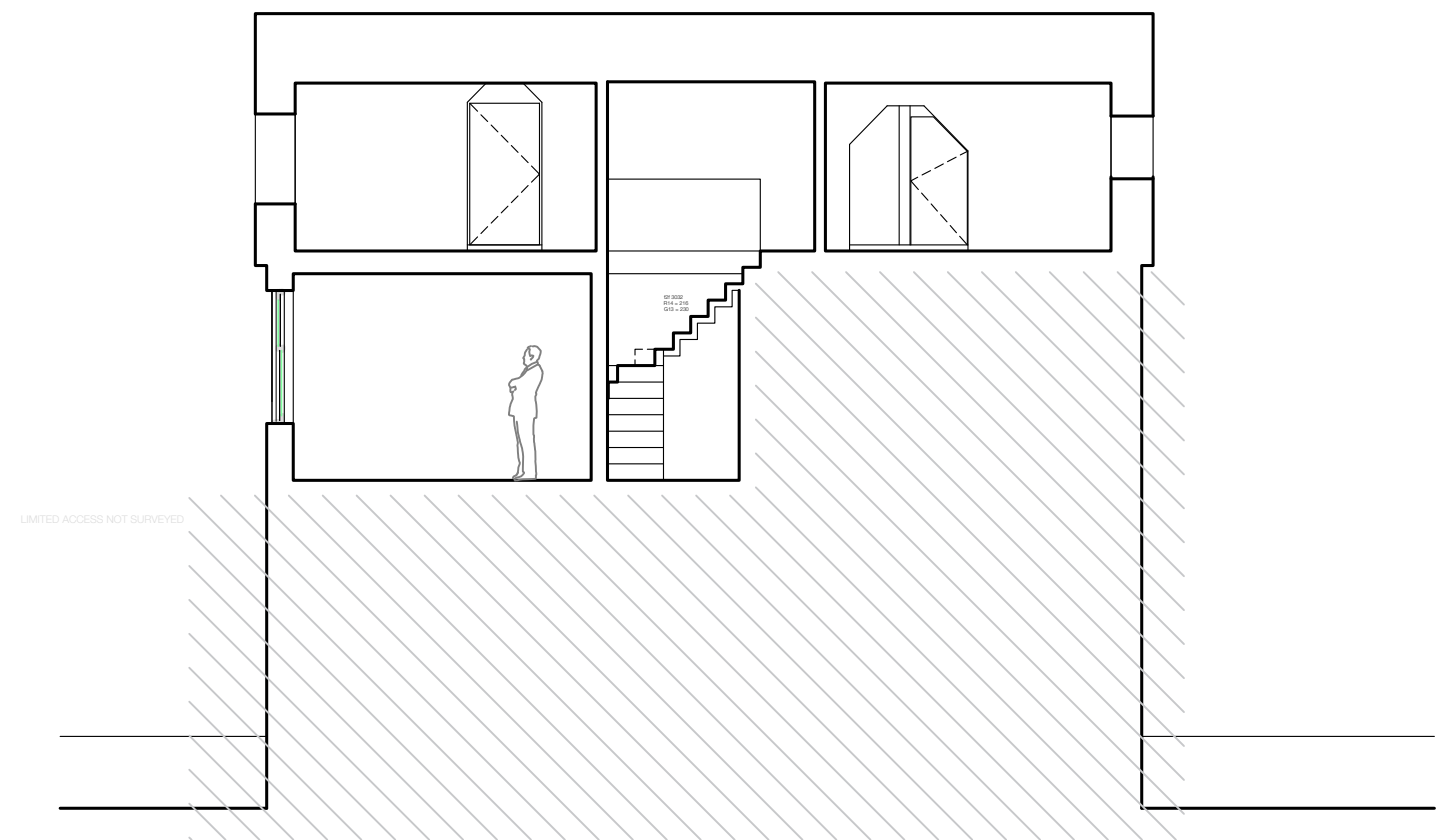

FELIXDB

12 Chichester Road
London NW6 5QN
t. 07966264656
felix@felixdb.co.uk

drawing no.	FDB-47SH-A 402
title:	EXISTING SECTION CC + DD
project:	47 SHEPHERDS HILL, N6 5QN
date:	20/11/2022 12:29:03
revision no.	
drawn by:	F.P.
scale:	1:100@A3

dimensions to be checked on site before construction