
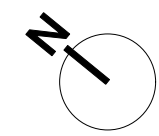


BRIDGEMOUNT MEWS

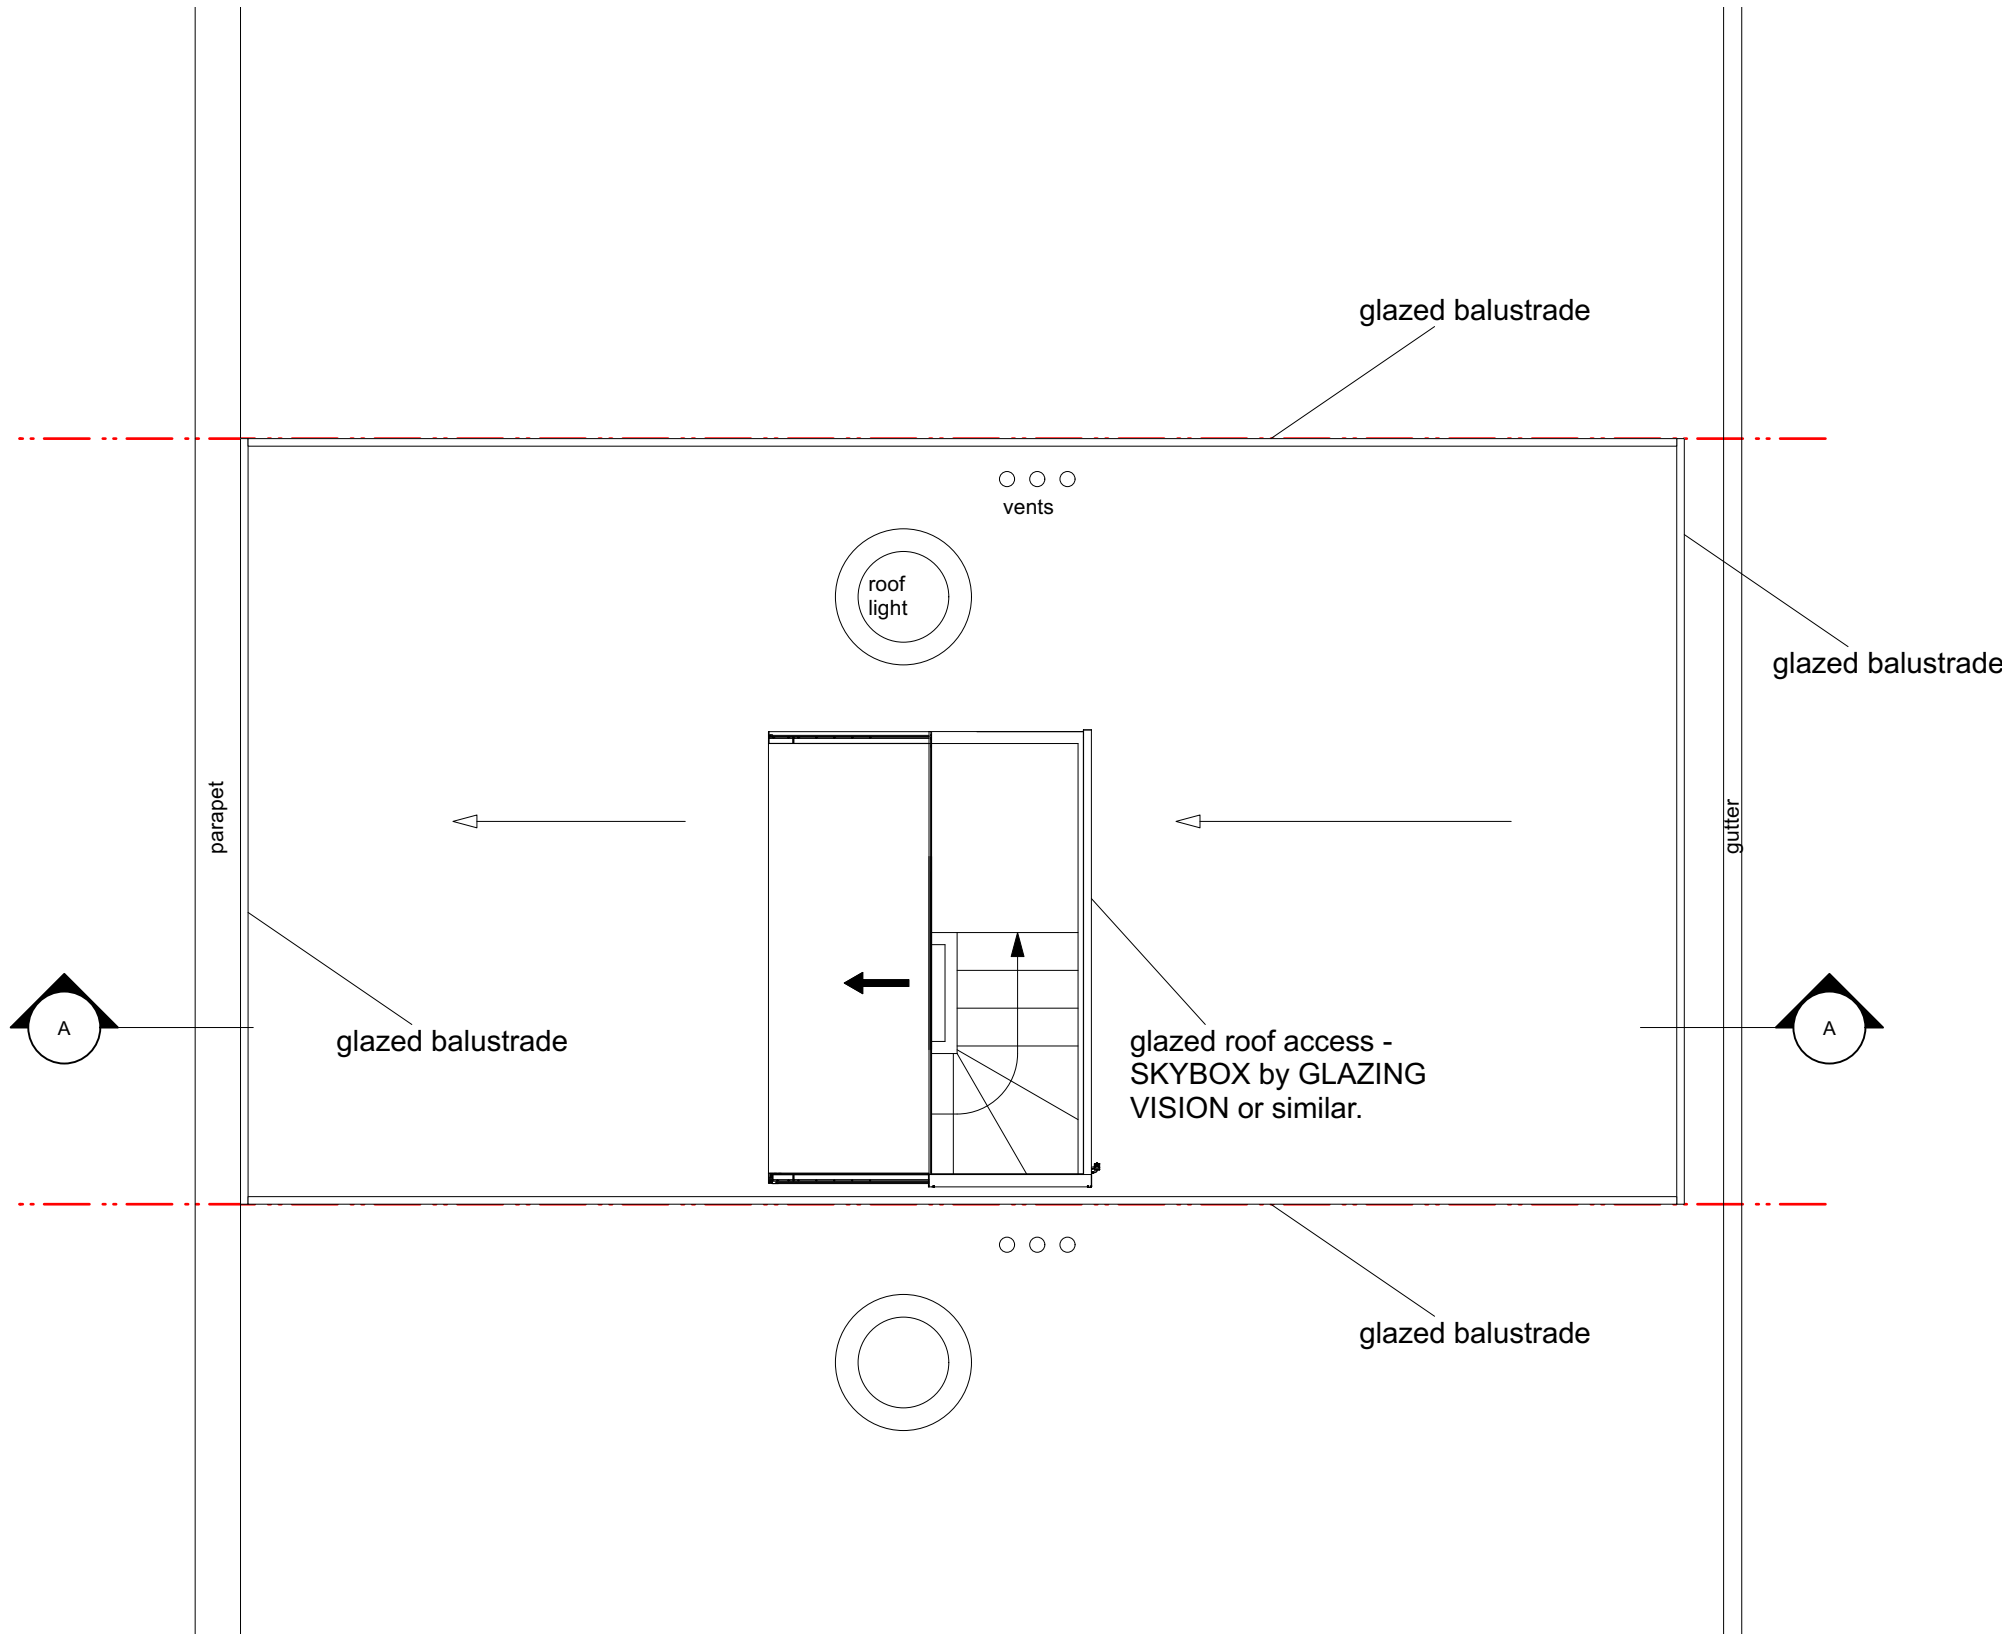

© All information contained within this document remains copyright of Architecture Landscape Urbanism Ltd and shall not be reproduced without prior consent. (1) Do not scale from drawings - use written dimensions only. (2) All dimensions are in millimeters unless noted. (3) All dimensions shall be verified on site before proceeding with the work. (4) Architecture Landscape Urbanism Ltd shall be notified of any discrepancies. (5) Engineer to specify all structural information.					archlandurb	mail	I	fergus@archlandurb.co.uk	Project Title 4 Bridgemount Mews, Mount Pleasant Villas, London N4 4AN		Drawing Title Proposed Roof Plan	
						tel	I	07975660833				
						post	I	17 Barrington Close Oxford OX3 7AX				
						web	I	www.archlandurb.com	Drawn Date 08/06/2022	Drawn FNMA	Checked FNMA	Drawing No. ALU209 104
						Client Khan			Scale 1:50	Status PRELIMINARY	Revision	