



FRONT ELEVATION

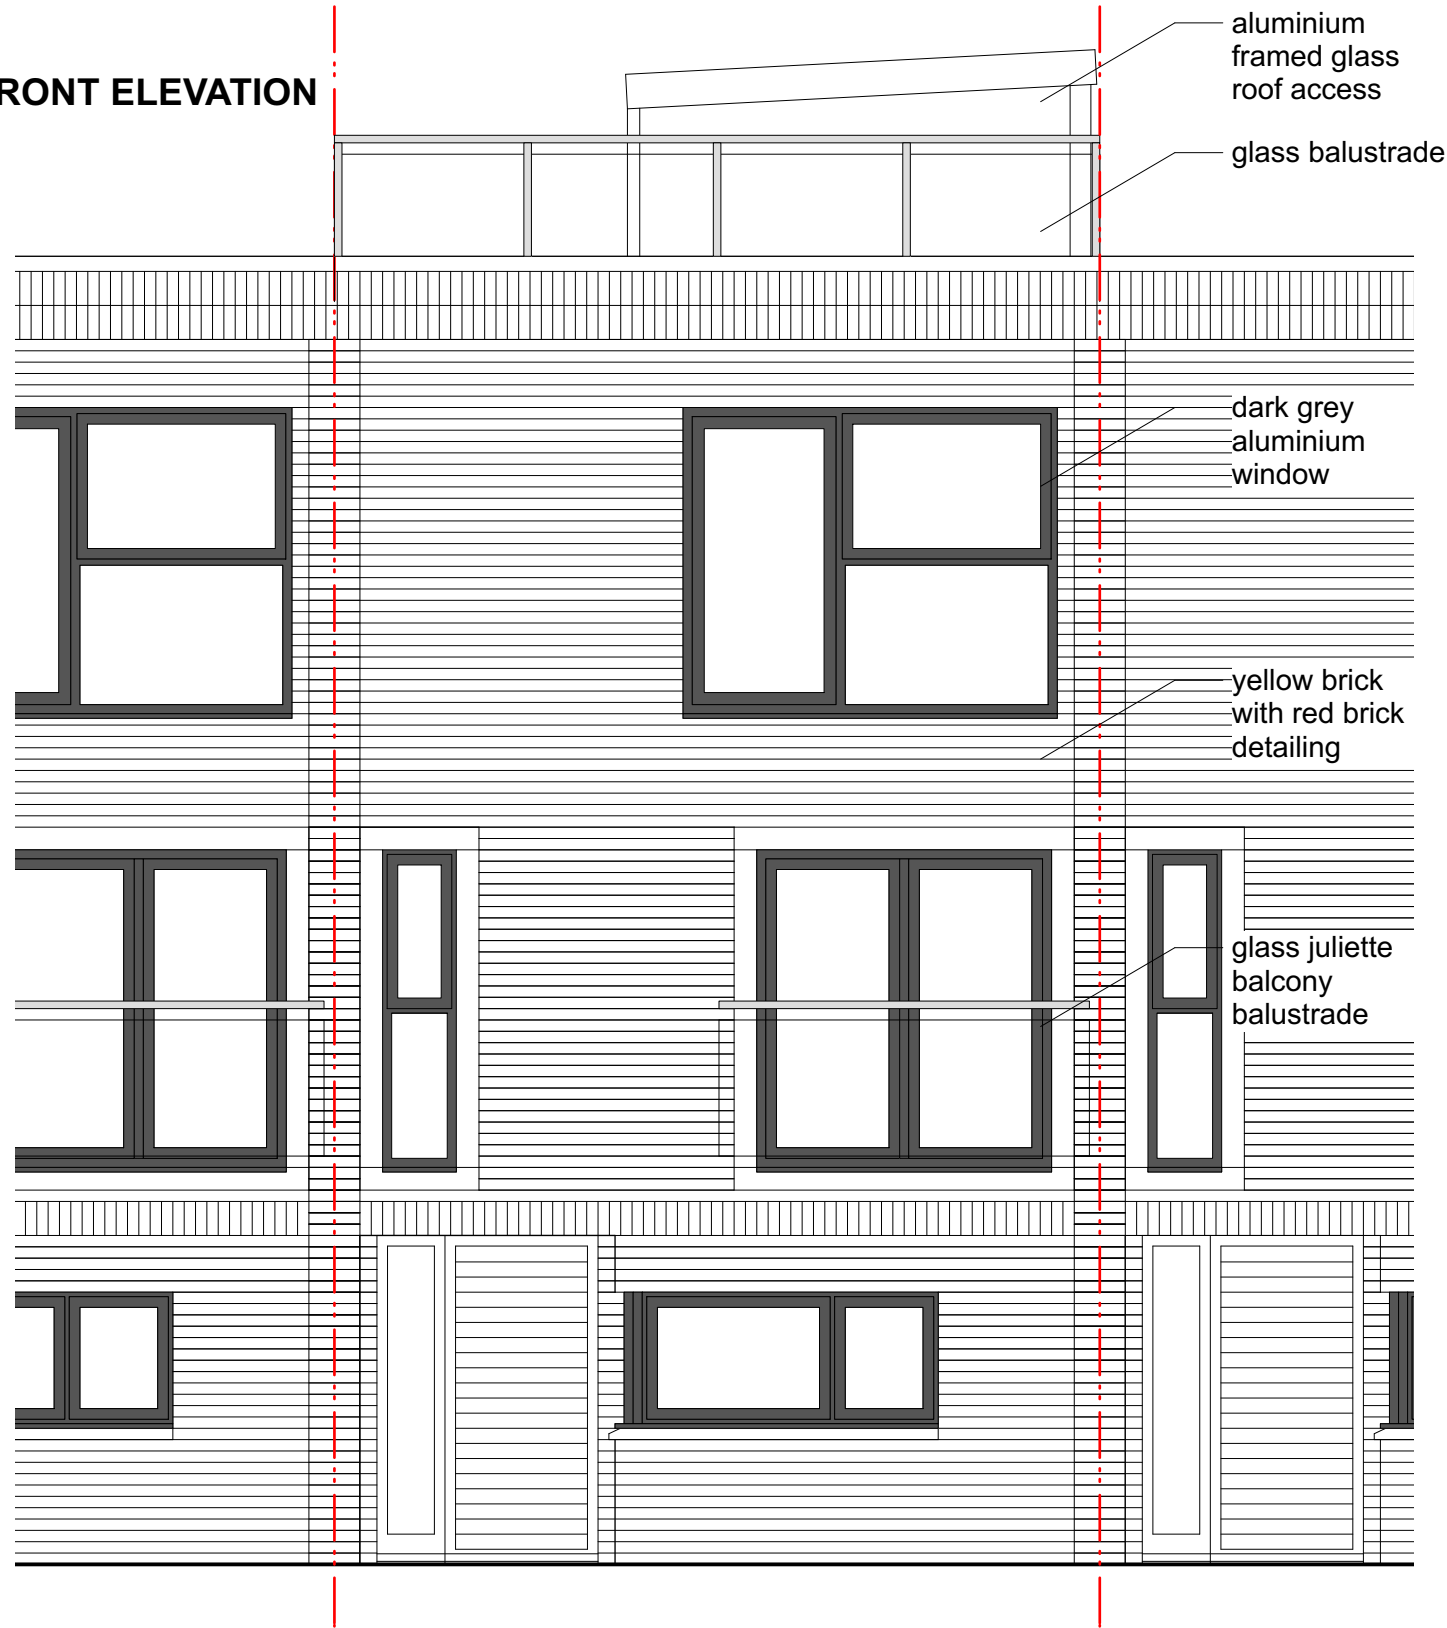

REAR ELEVATION

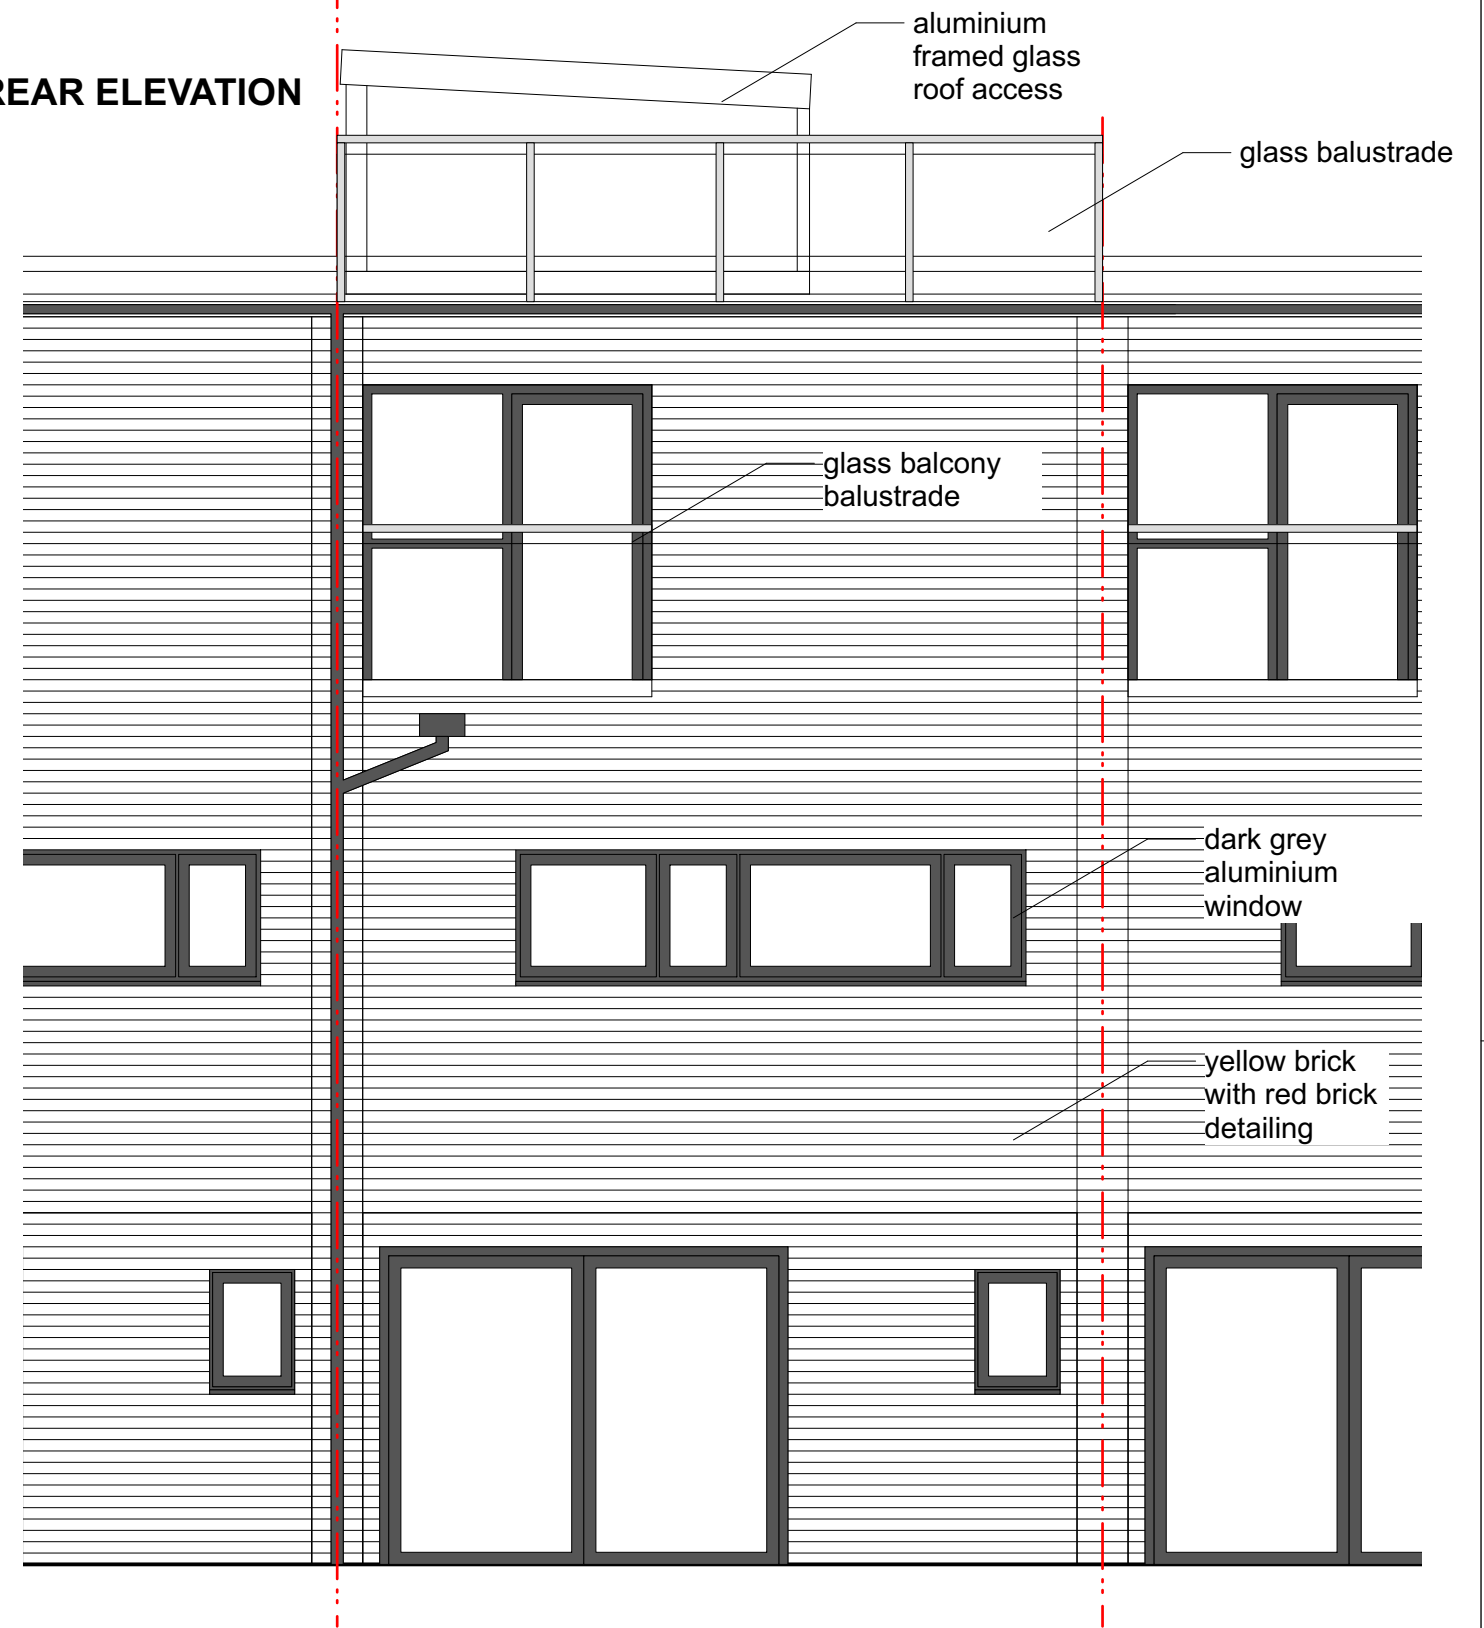

© All information contained within this document remains copyright of Architecture Landscape Urbanism Ltd and shall not be reproduced without prior consent.

- (1) Do not scale from drawings - use written dimensions only.
- (2) All dimensions are in millimeters unless noted.
- (3) All dimensions shall be verified on site before proceeding with the work.
- (4) Architecture Landscape Urbanism Ltd shall be notified of any discrepancies.
- (5) Engineer to specify all structural information.



mail | fergus@archlandurb.co.uk
tel | 07975660833
post | 17 Barrington Close
Oxford OX3 7AX
web | www.archlandurb.com

Client
Khan

Project Title
**4 Bridgemount Mews,
Mount Pleasant Villas,
London N4 4AN**

Drawn Date
08/06/2022

Scale
1:50

Drawn
FNMA

Status
PRELIMINARY

Checked
FNMA

Drawing Title
**Proposed
Elevations**

Drawing No.
ALU209 120

Revision